




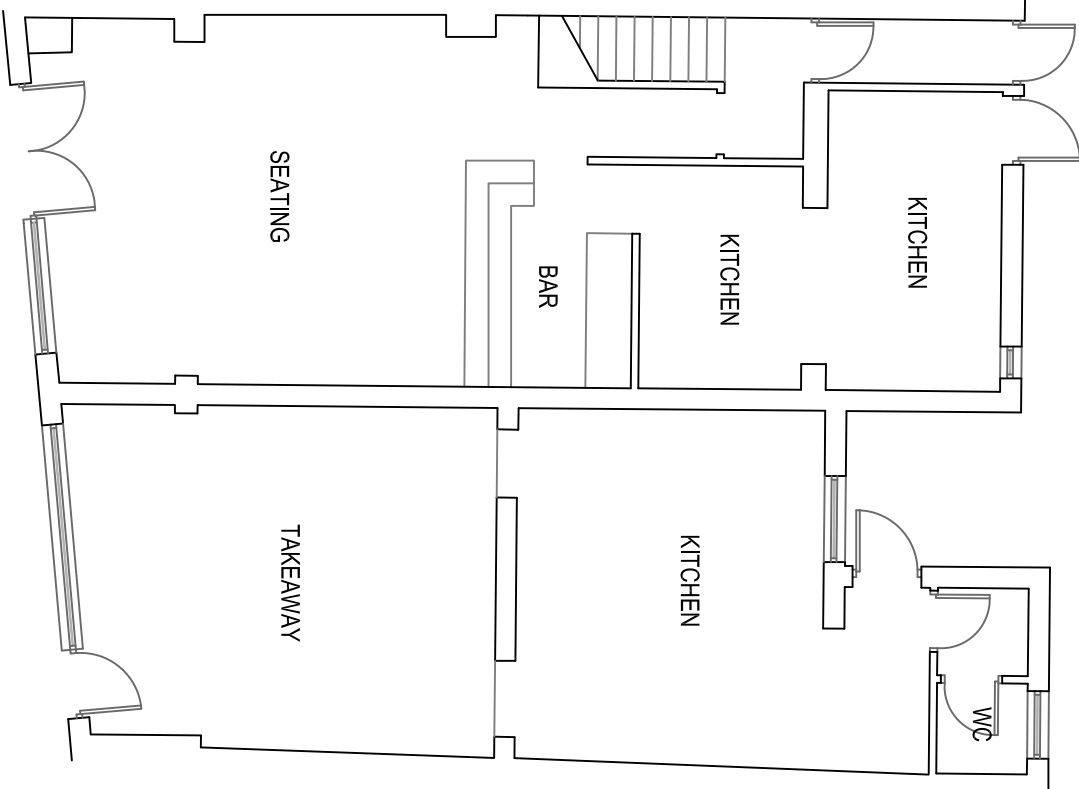


EXISTING GF PLAN 1:100

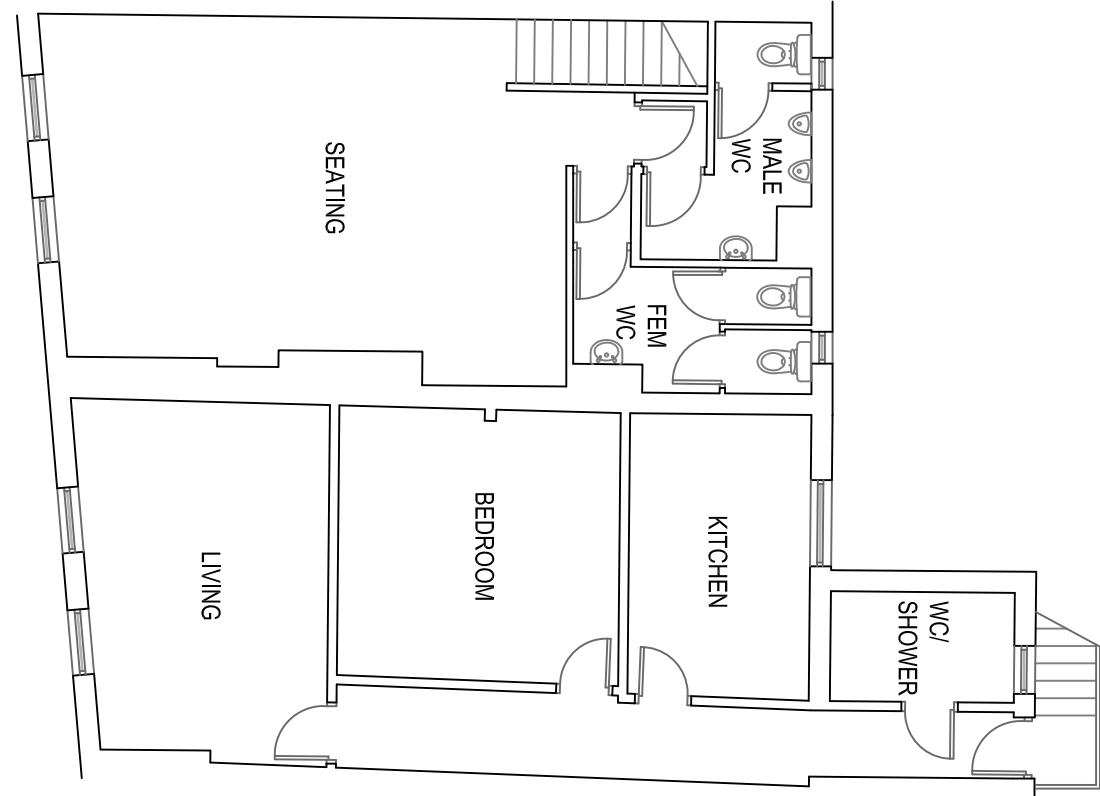


EXISTING FF PLAN 1:100

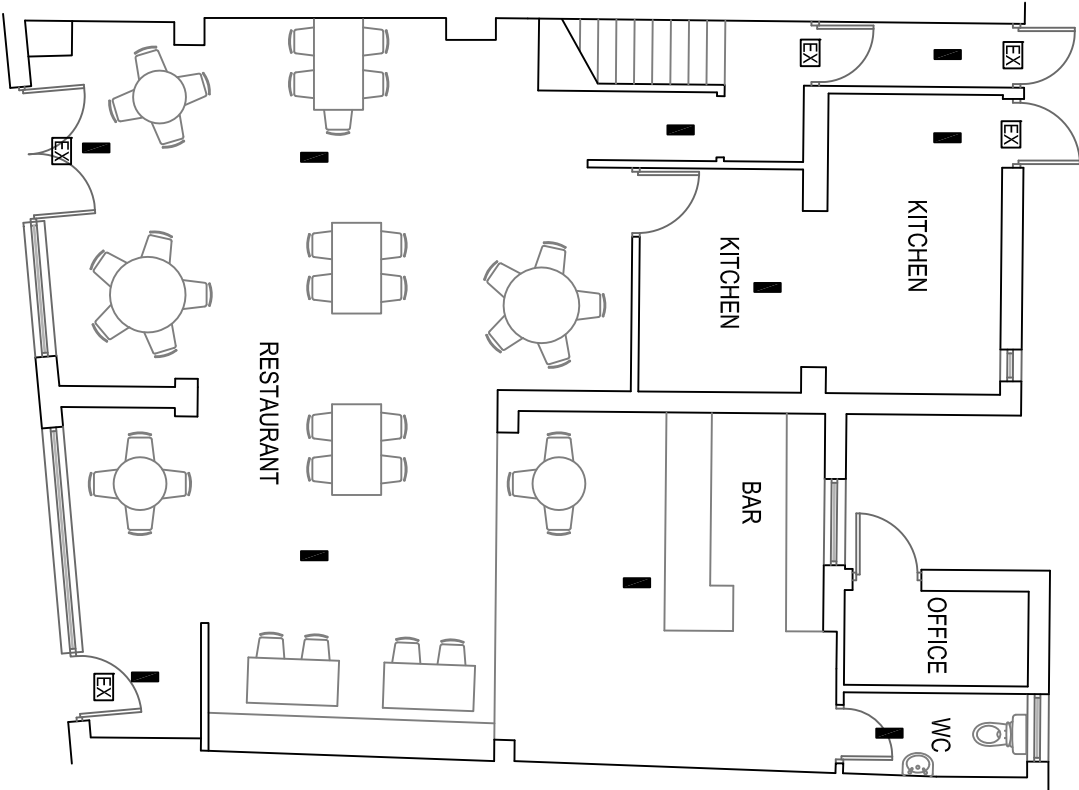


PROPOSED GF PLAN 1:100

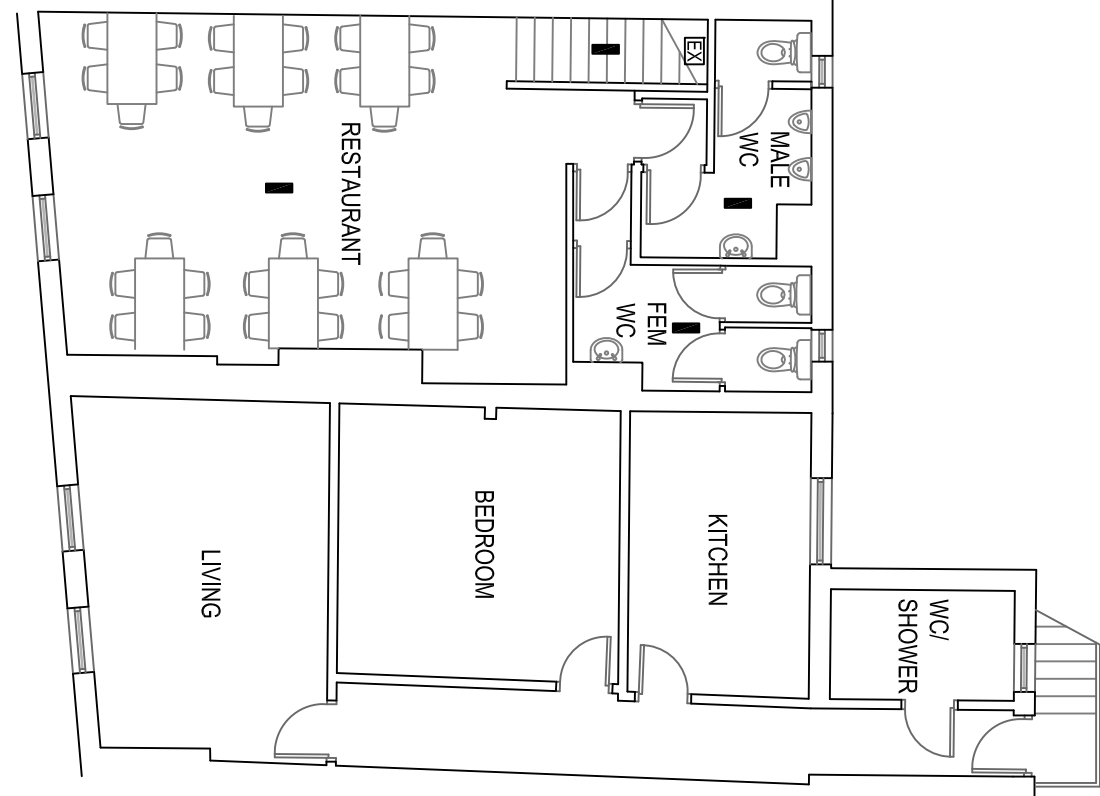


PROPOSED FF PLAN 1:100

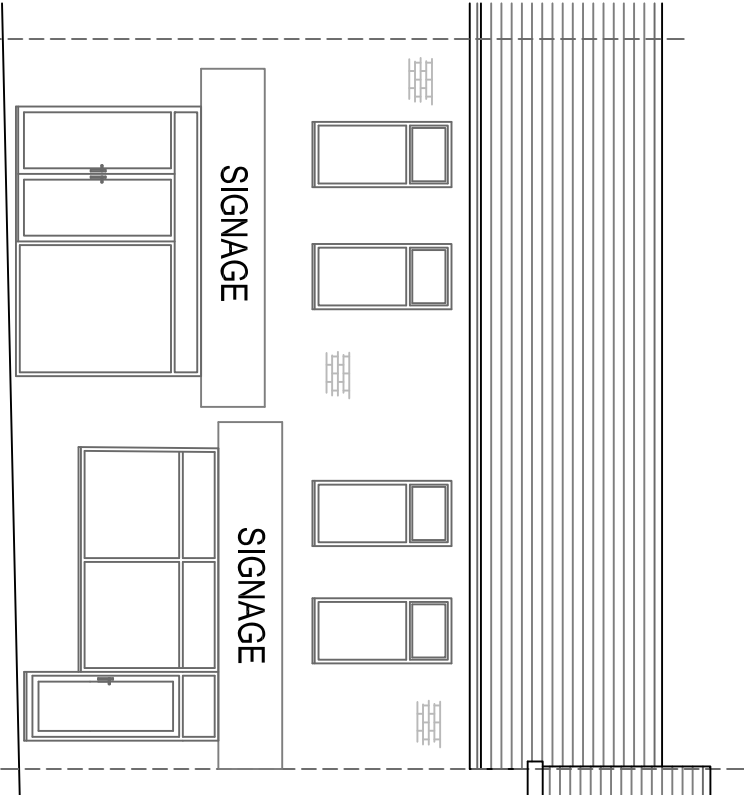


EXISTING FRONT ELEVATION
1:100

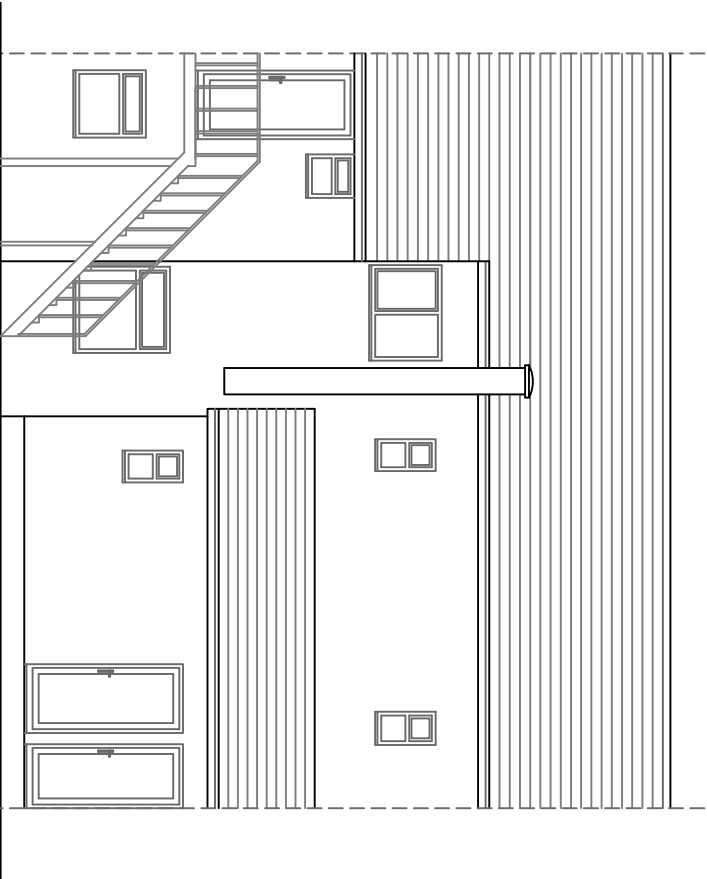


EXISTING REAR ELEVATION
1:100

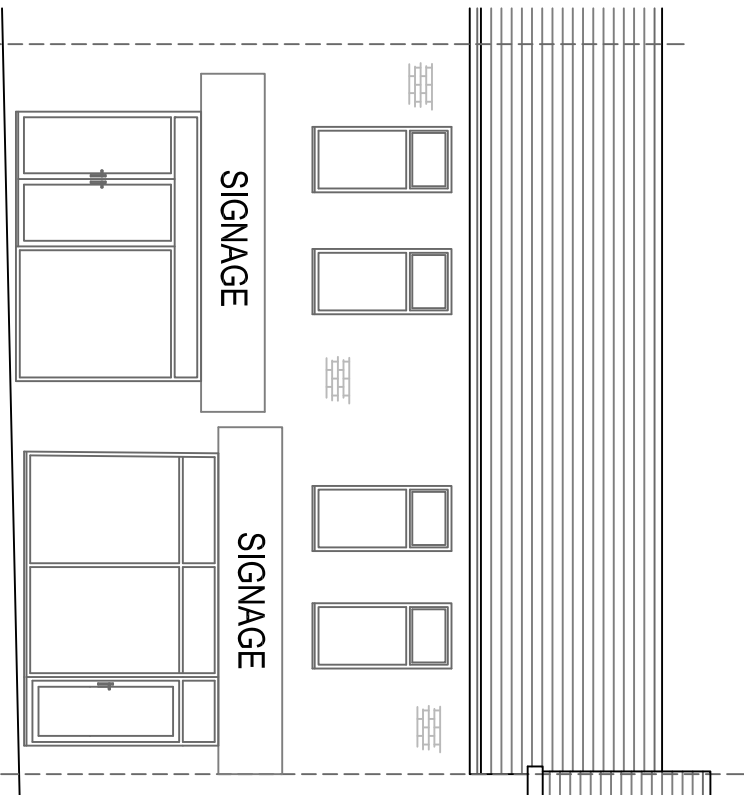


PROPOSED FRONT ELEVATION
1:100

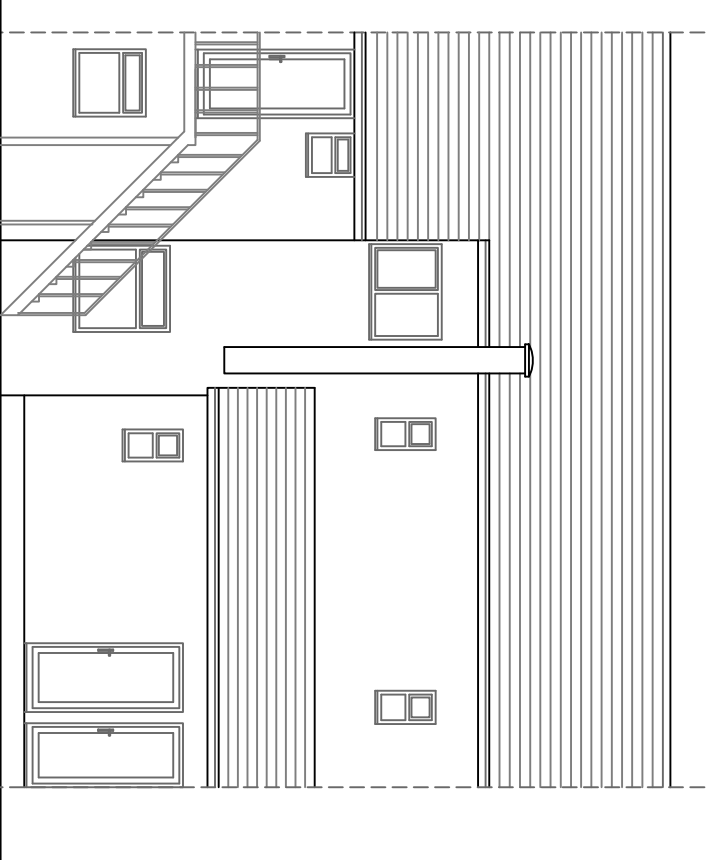




PROPOSED REAR ELEVATION
1:100

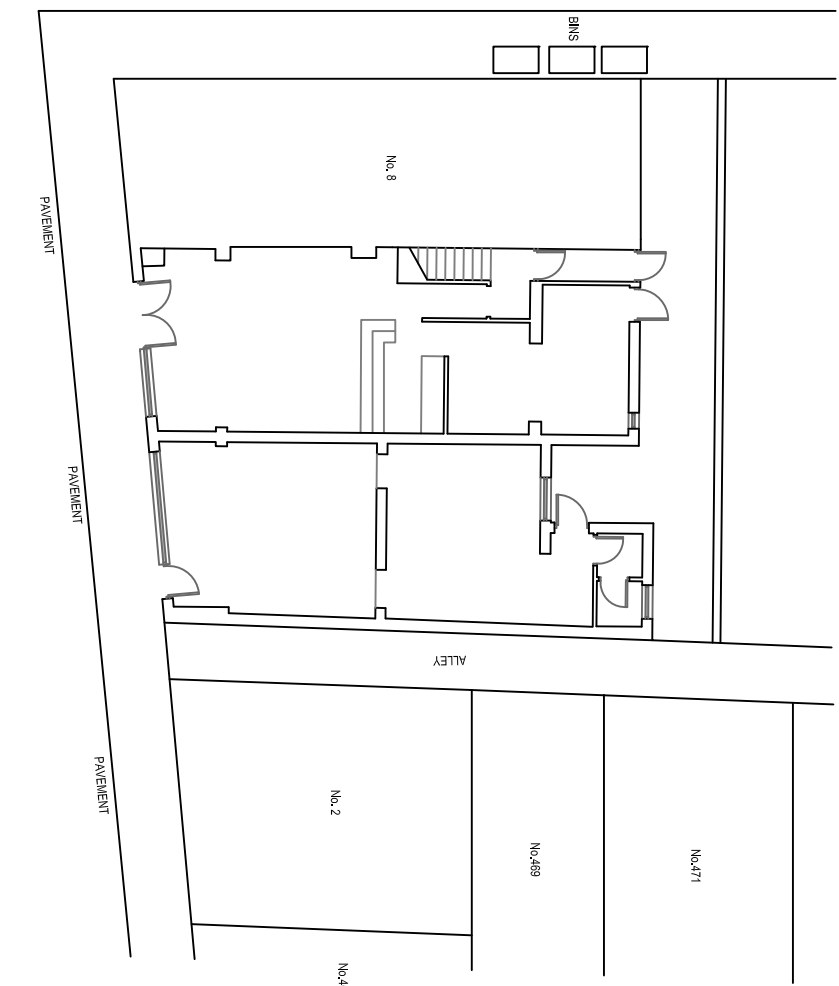

EXISTING SITE PLAN 1:200

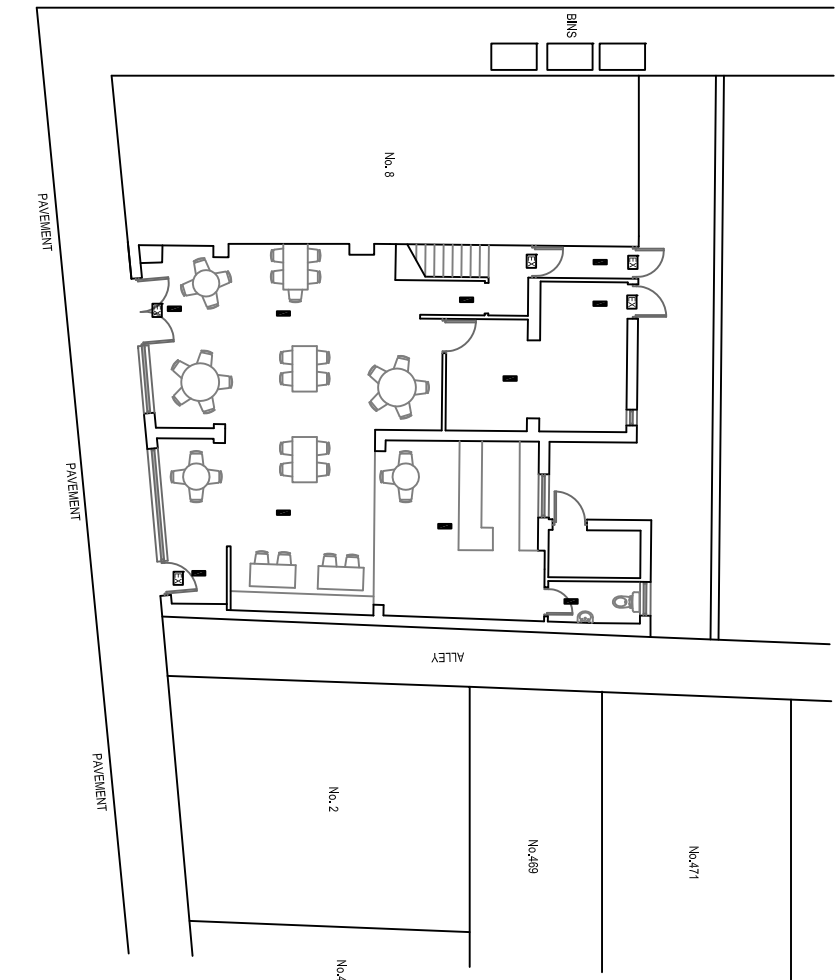

PROPOSED SITE PLAN 1:200

  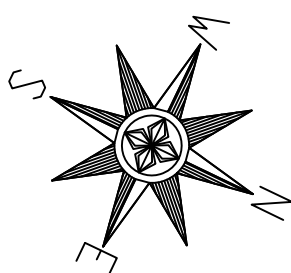

REV C No. 4 final approval
REV B General amendments
REV A General amendments
M25 SHQ

4-6 Clifton Road
Prestwich, Manchester
M25 3HQ

Existing & Proposed Plans
and Elevations

Drawn: CDW
Scale: 1:100 @ A1
Date: January 2022

2399_PRE_01_Planning_Rev_C