


General Notes


Do not scale from this drawing. Only work to written dimensions.

All site dimensions shall be verified by the Contractor on site prior to commencing any works.


This drawing is the property of Studio Square and copyright is reserved by them. The drawing is not to be copied or disclosed by or to any unauthorised persons without the prior written consent of Studio Square.

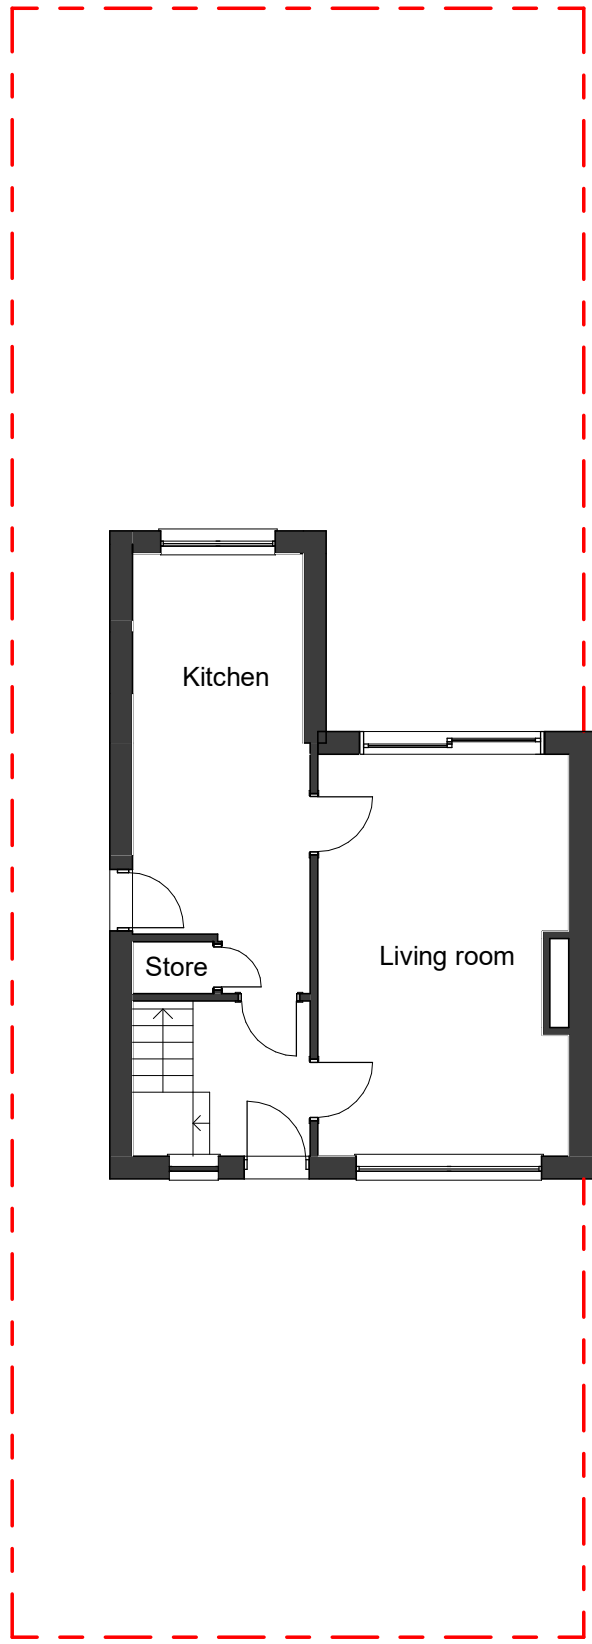


Existing Ground Floor Plan

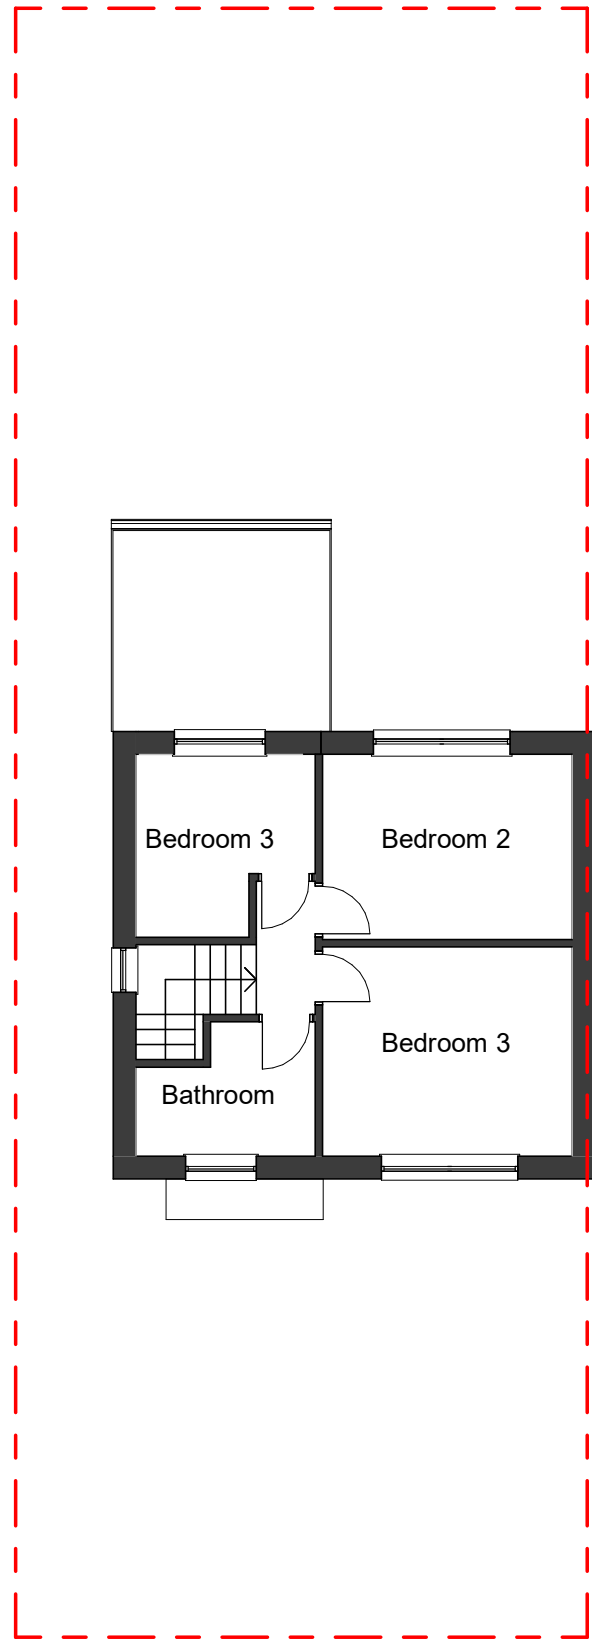


Existing First Floor Plan

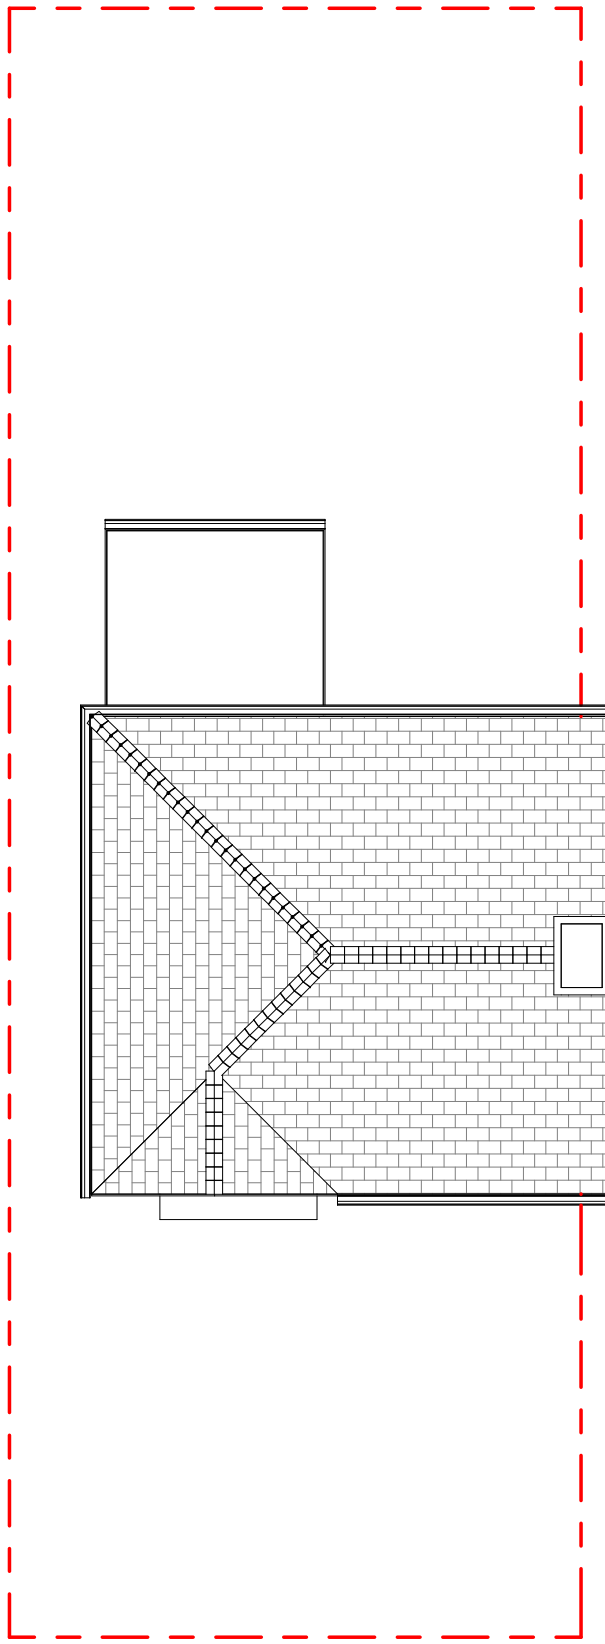

Existing Roof Plan

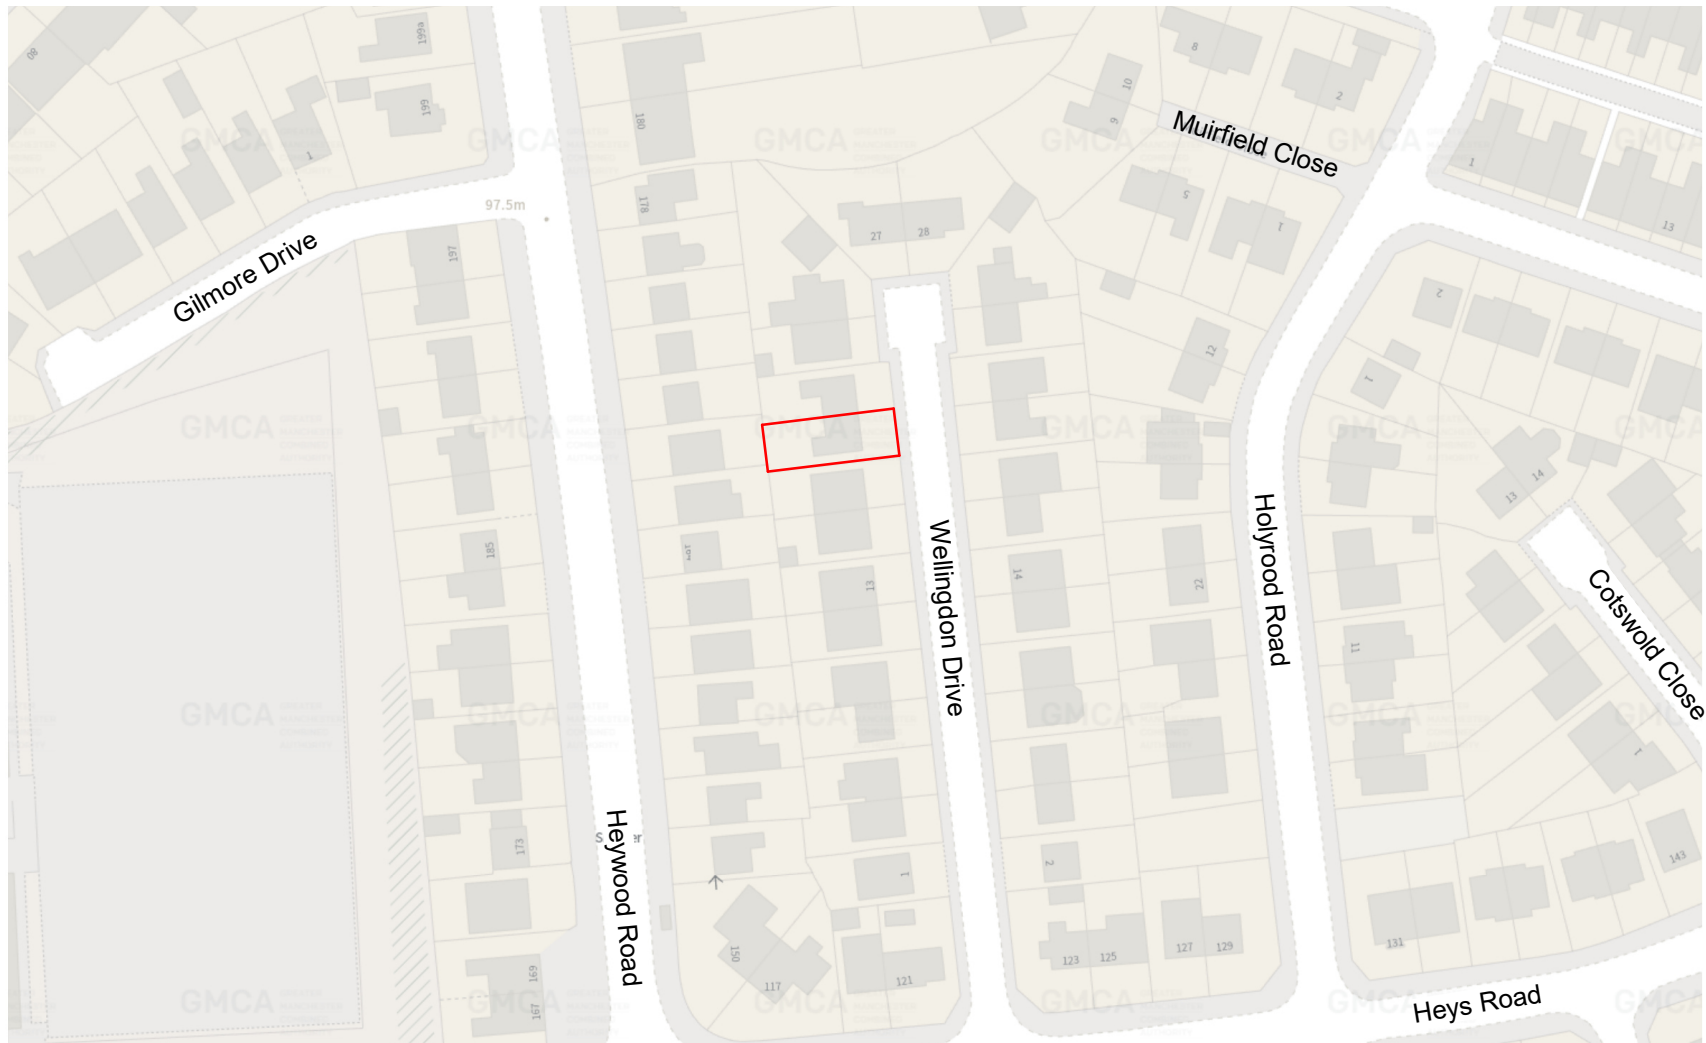


Site Location Plan 1-1250

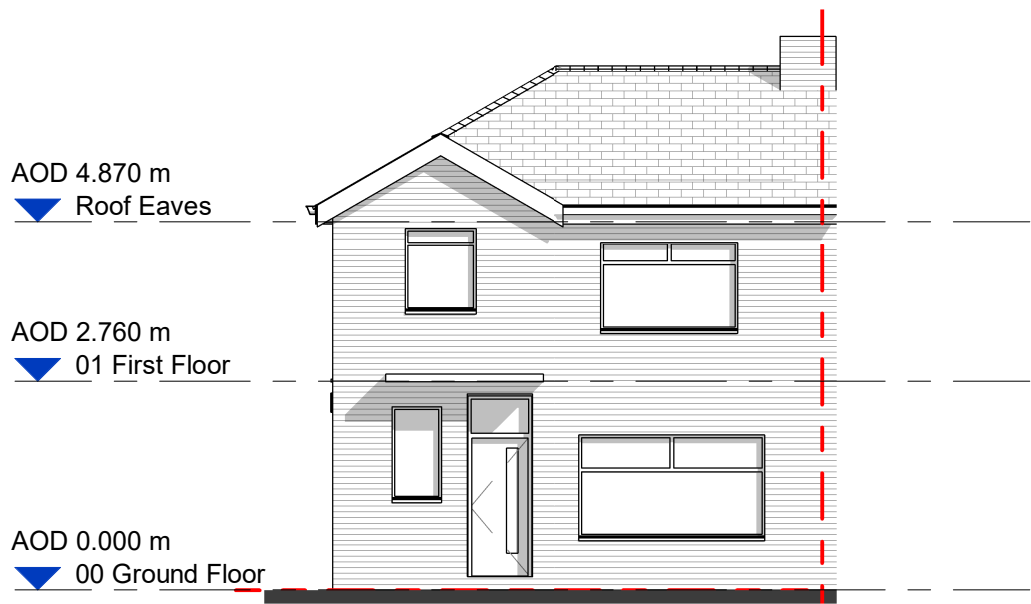


Existing East Elevation (Front)





Existing South Elevation (Side)

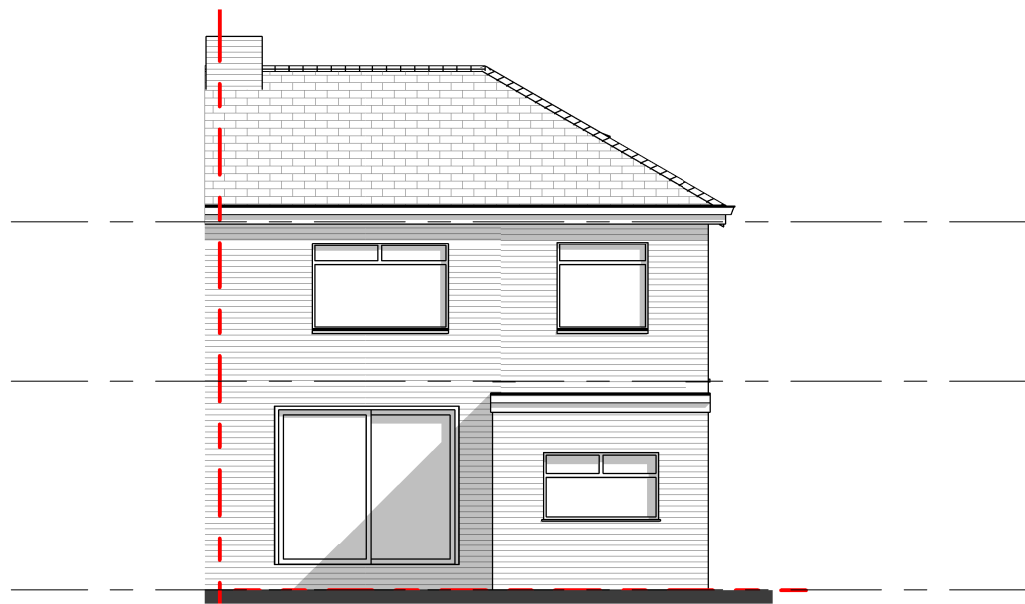

Existing West Elevation (Rear)

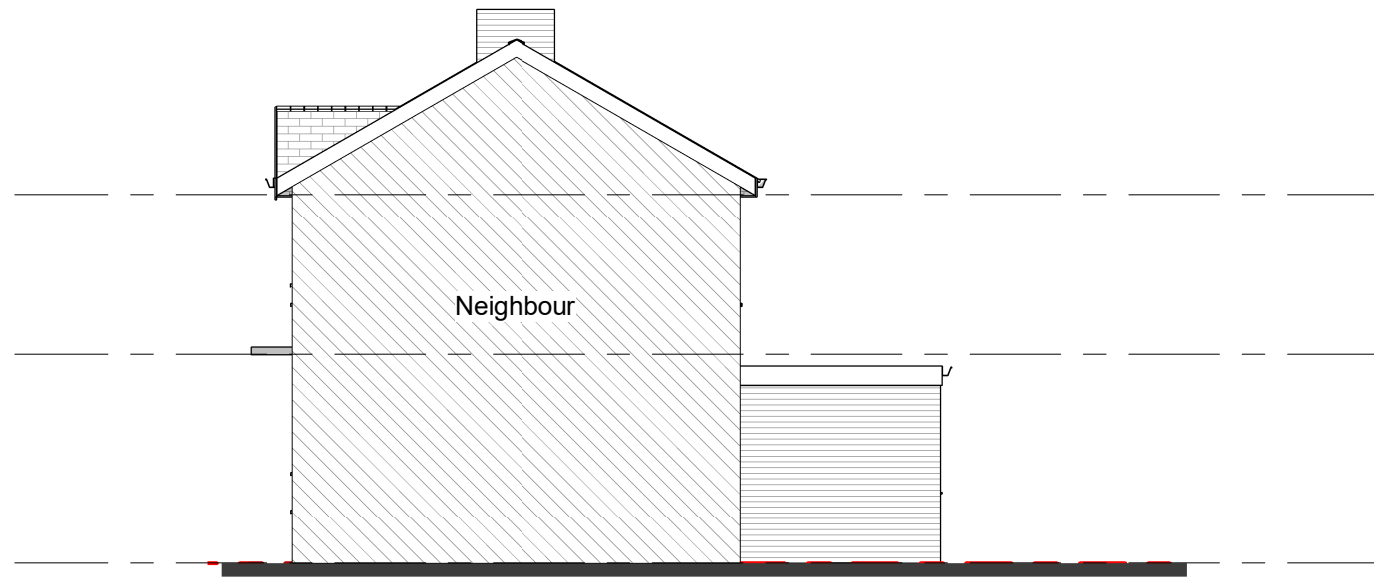

Existing North Elevation (Side)

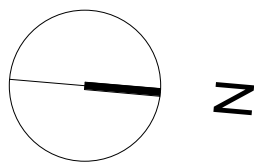 

REV. DATE AMENDMENT

P01	26/01/2021	Issue For Planning
P02	30/01/2023	Issue for Planning

CLIENT

Mr B. George

PROJECT

19 Wellington Drive

Scale @ A1	1:100
Status	Stage 2
Drawn By	AR
Date	30/01/2023

Sheet Name:

Existing:
GA Plans, Elevations and Site Location Plan

STATUS	PURPOSE FOR ISSUE	Project NO.
S2	Planning	1047

Project No.	Orig.	Zone	Level	Type	Role	Dwg.No.	Rev.
1047	-	SSQ	-XX	-XX	-DR	-A	02100 P02

STUDIO SQUARE

The Studio. No. 90 New North Road, Huddersfield, HD1 5NE
Email. hello@studio-square.co.uk
Web. www.studio-square.co.uk