

This drawing is Copyright and the property of Lancaster Maloney Martin Limited and must not be reproduced in whole or in part without their written permission.
Copyright is reserved. © This drawing must not be scaled. The Contractor is to report all dimensional discrepancies & errors to the Contract Administrator prior to commencing construction. It is essential that this drawing is read in conjunction with the specification and all works identified included for.

NOTES

Rev	Date	Comments	By

STATUS

TENDER

Client

Sycamore MAT
St Thomas Church of England
Primary School, Pimhole Rd,
BL9 7EY

Project Title

Safeguarding Scheme -
Fencing

Drawing Title


Proposed Site Plan

Scale 1:25@A3	Drawn by JRTM	Date March 2025
Job no. 2501-84	Drawing no. TA-04	Revision no. -




Lancaster Maloney Martin

Registered Office:
Equitas House Unit 6 Station View Rhino Court Stockport SK7 5ER
Tel: 0161 477 3500
E-mail: administration@lmm-ltd.co.uk | Website: www.lmm-ltd.co.uk
Registered in England No 4846621

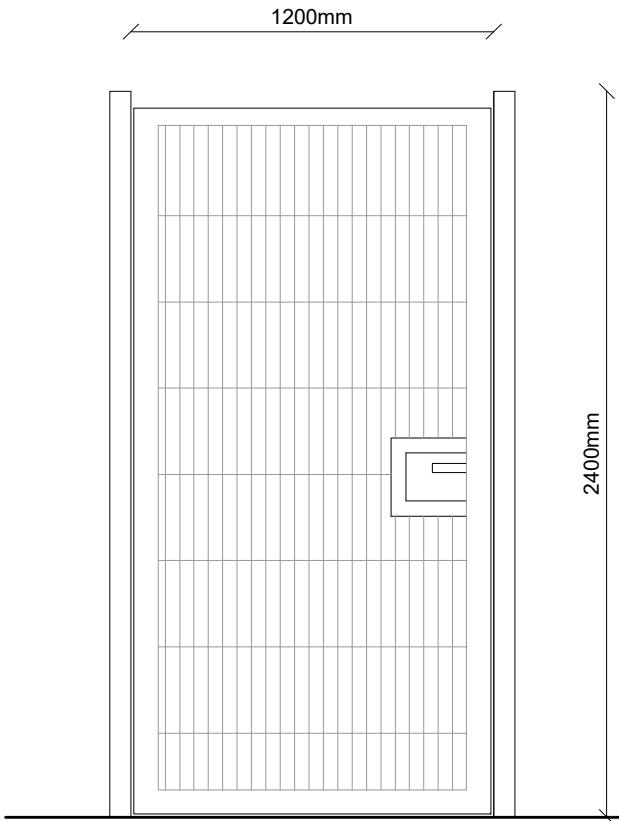

Elevation of typical single pedestrian gate
1:25 @A3

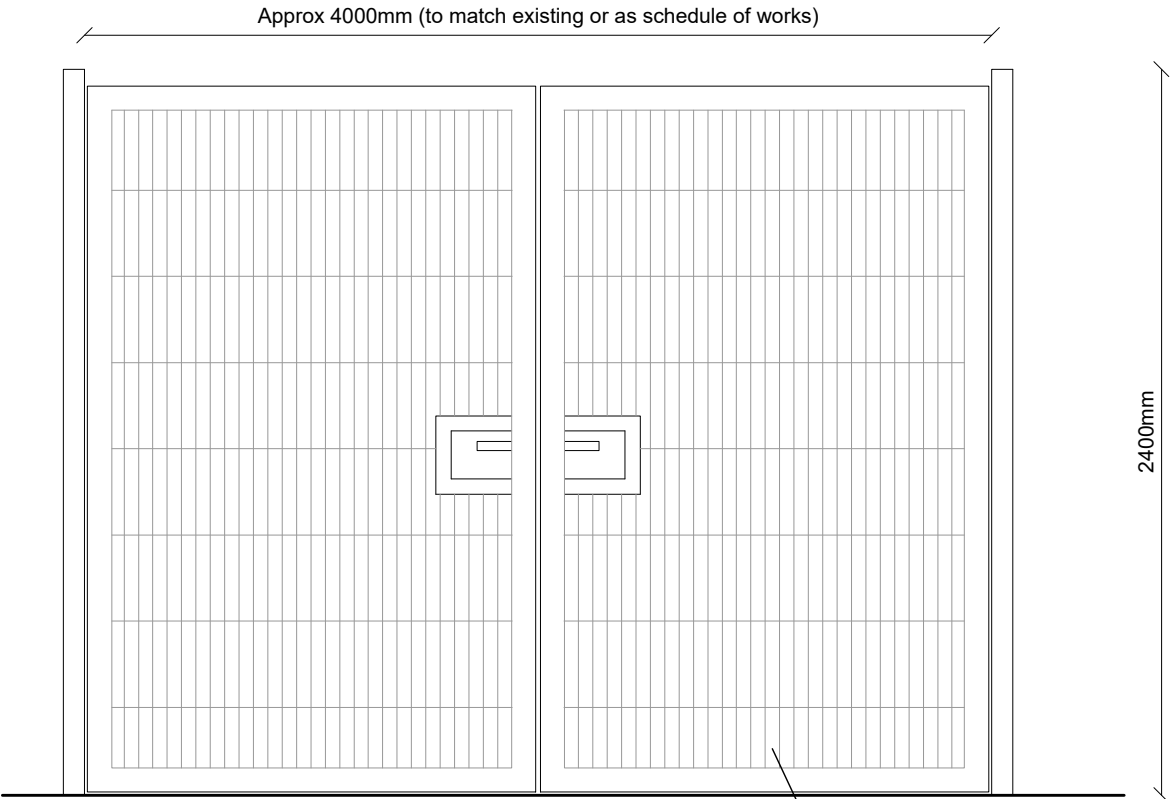

Elevation of typical double 2.4m high vehicular access gate
1:25 @A3