


Survey by Chris Partington Land Surveyors
and reproduced with their permission.

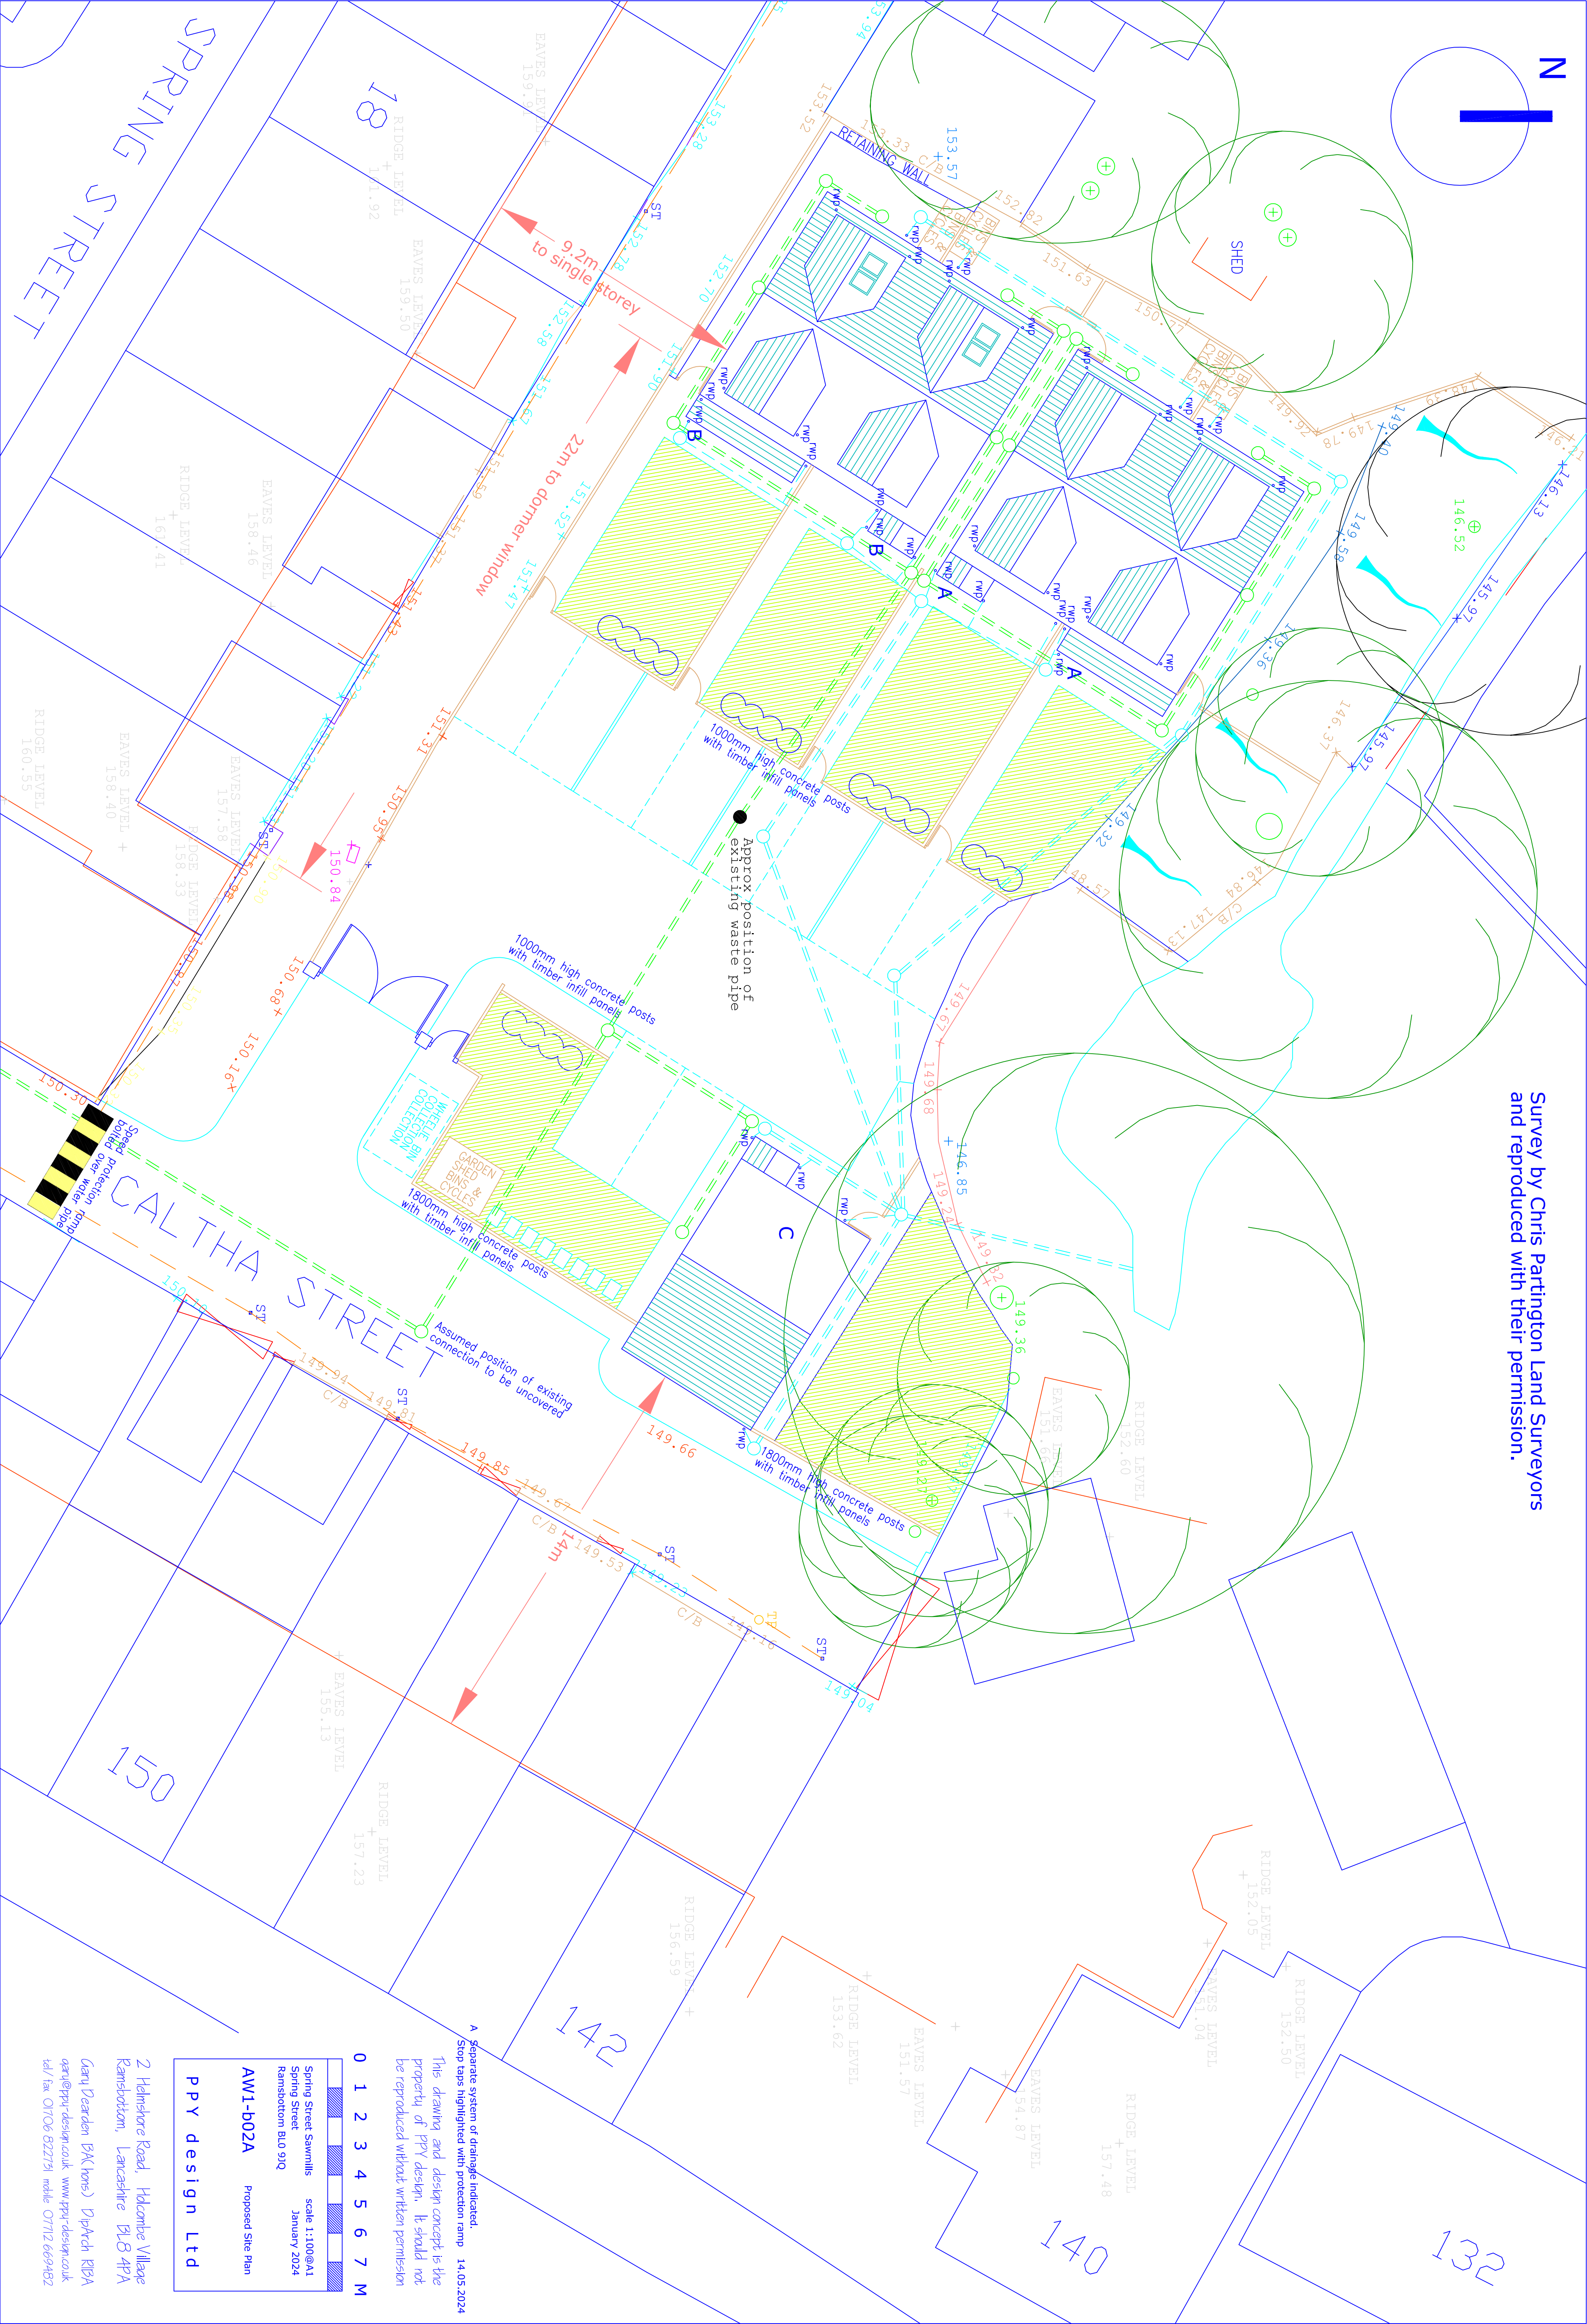

A separate system of drainage indicated. Stop taps highlighted with protection ramp. 14.05.2024

This drawing and design concept is the property of PPY design. It should not be reproduced without written permission

0 1 2 3 4 5 6 7 M

Spring Street Sawmills
Spring Street
Ramsbottom BL0 9JQ
scale 1:100@A1
January 2024

AW1-b02A
Proposed Site Plan

PPY design Ltd

2 Helmshore Road, Helmshore Village
Ramsbottom, Lancashire BL8 4PA
Gary Dearden BAK home) DYPATCH K13A
gdm@ppy-design.co.uk www.ppy-design.co.uk
tel / fax 01706 8227731 mobile 07172 669482