


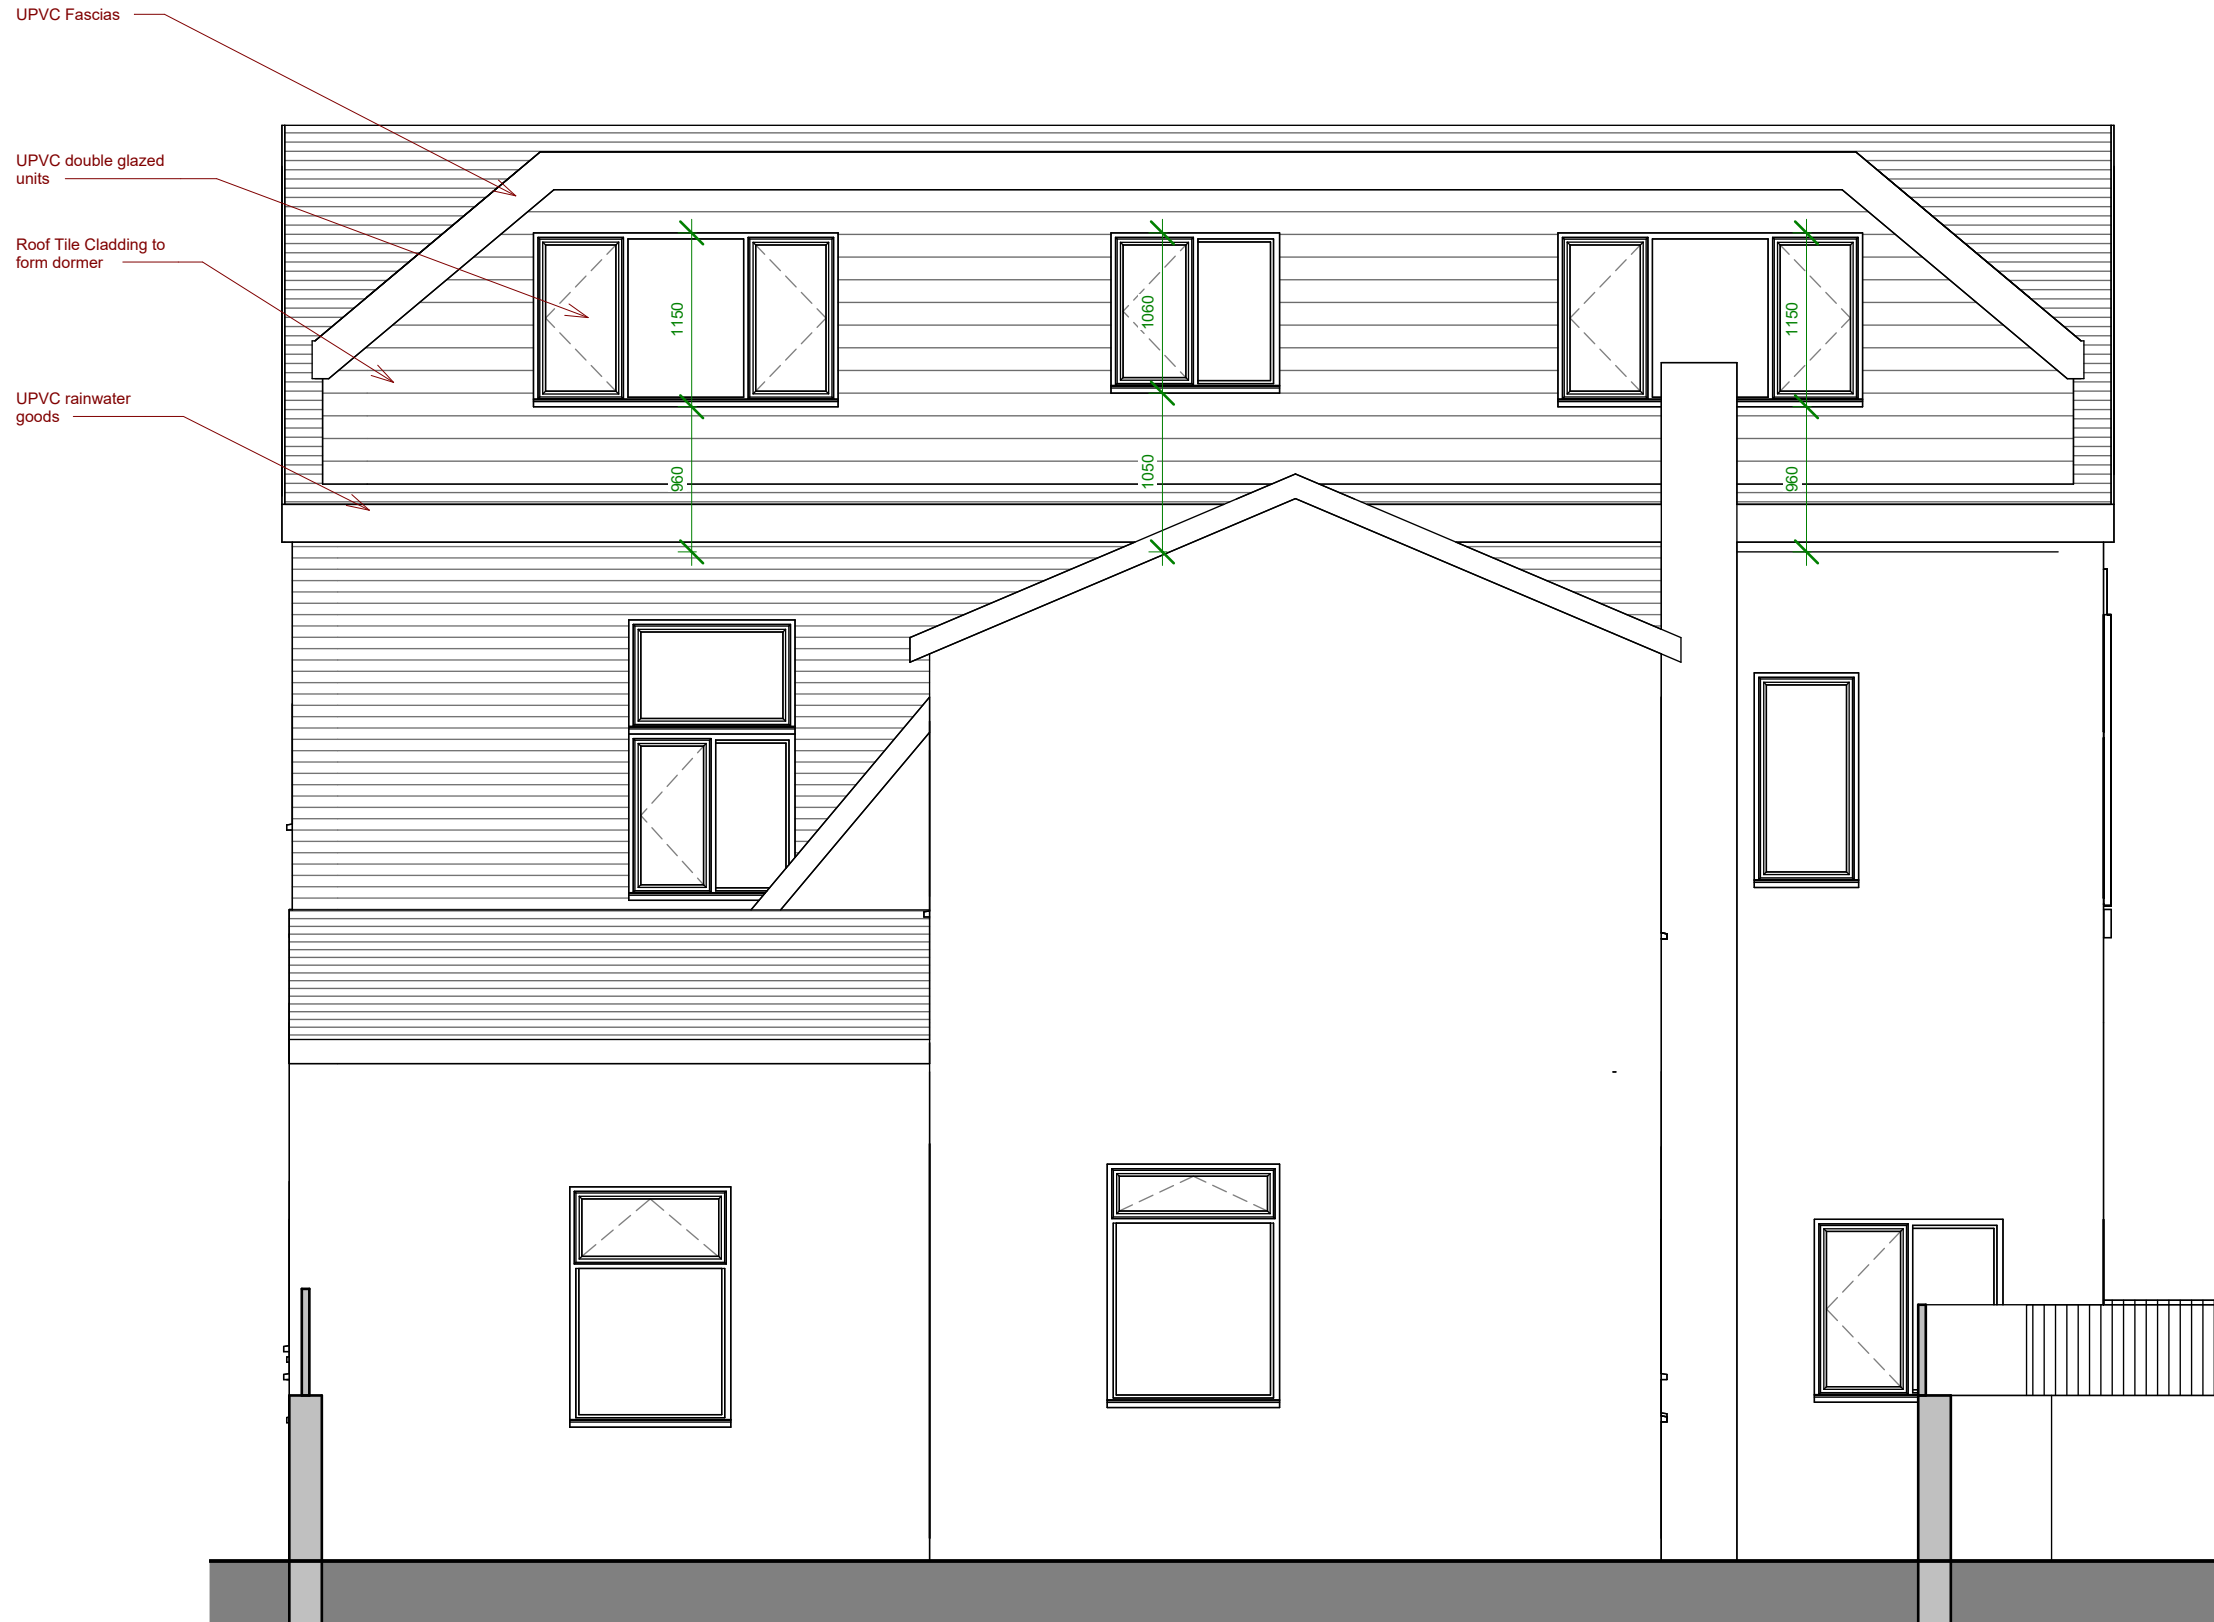

CLIENT
CALICO

PROJECT NUMBER DRAWING SCALE:
20711 1 : 50 @ A3

DRAWING NUMBER / TITLE
111 PROPOSED REAR ELEVATION

PROJECT
125 WALMERSLEY ROAD, BURY

WEBSITE: WWW.SHWILKINSON.CO.UK
EMAIL: SCOTT@SHWILKINSON.CO.UK
TEL: 01942 538 533
MOB: 07809 373 066

ADDRESS: 6 DALE LEE,
WESTHOUGHTON,
BOLTON,
BL6 6BW

NOTES: DO NOT SCALE, USE FIGURED DIMENSIONS ONLY. ALL DIMENSIONS TO BE VERIFIED ON SITE. PRIOR TO THE COMMENCEMENT OF ANY WORK OR THE PRODUCTION OF ANY SHOP DRAWING. ALL DISCREPANCIES TO BE REPORTED TO THE ARCHITECT.
© COPYRIGHT IN THIS DRAWING IS VESTED IN SHWILKINSON ARCHITECTS LIMITED.