


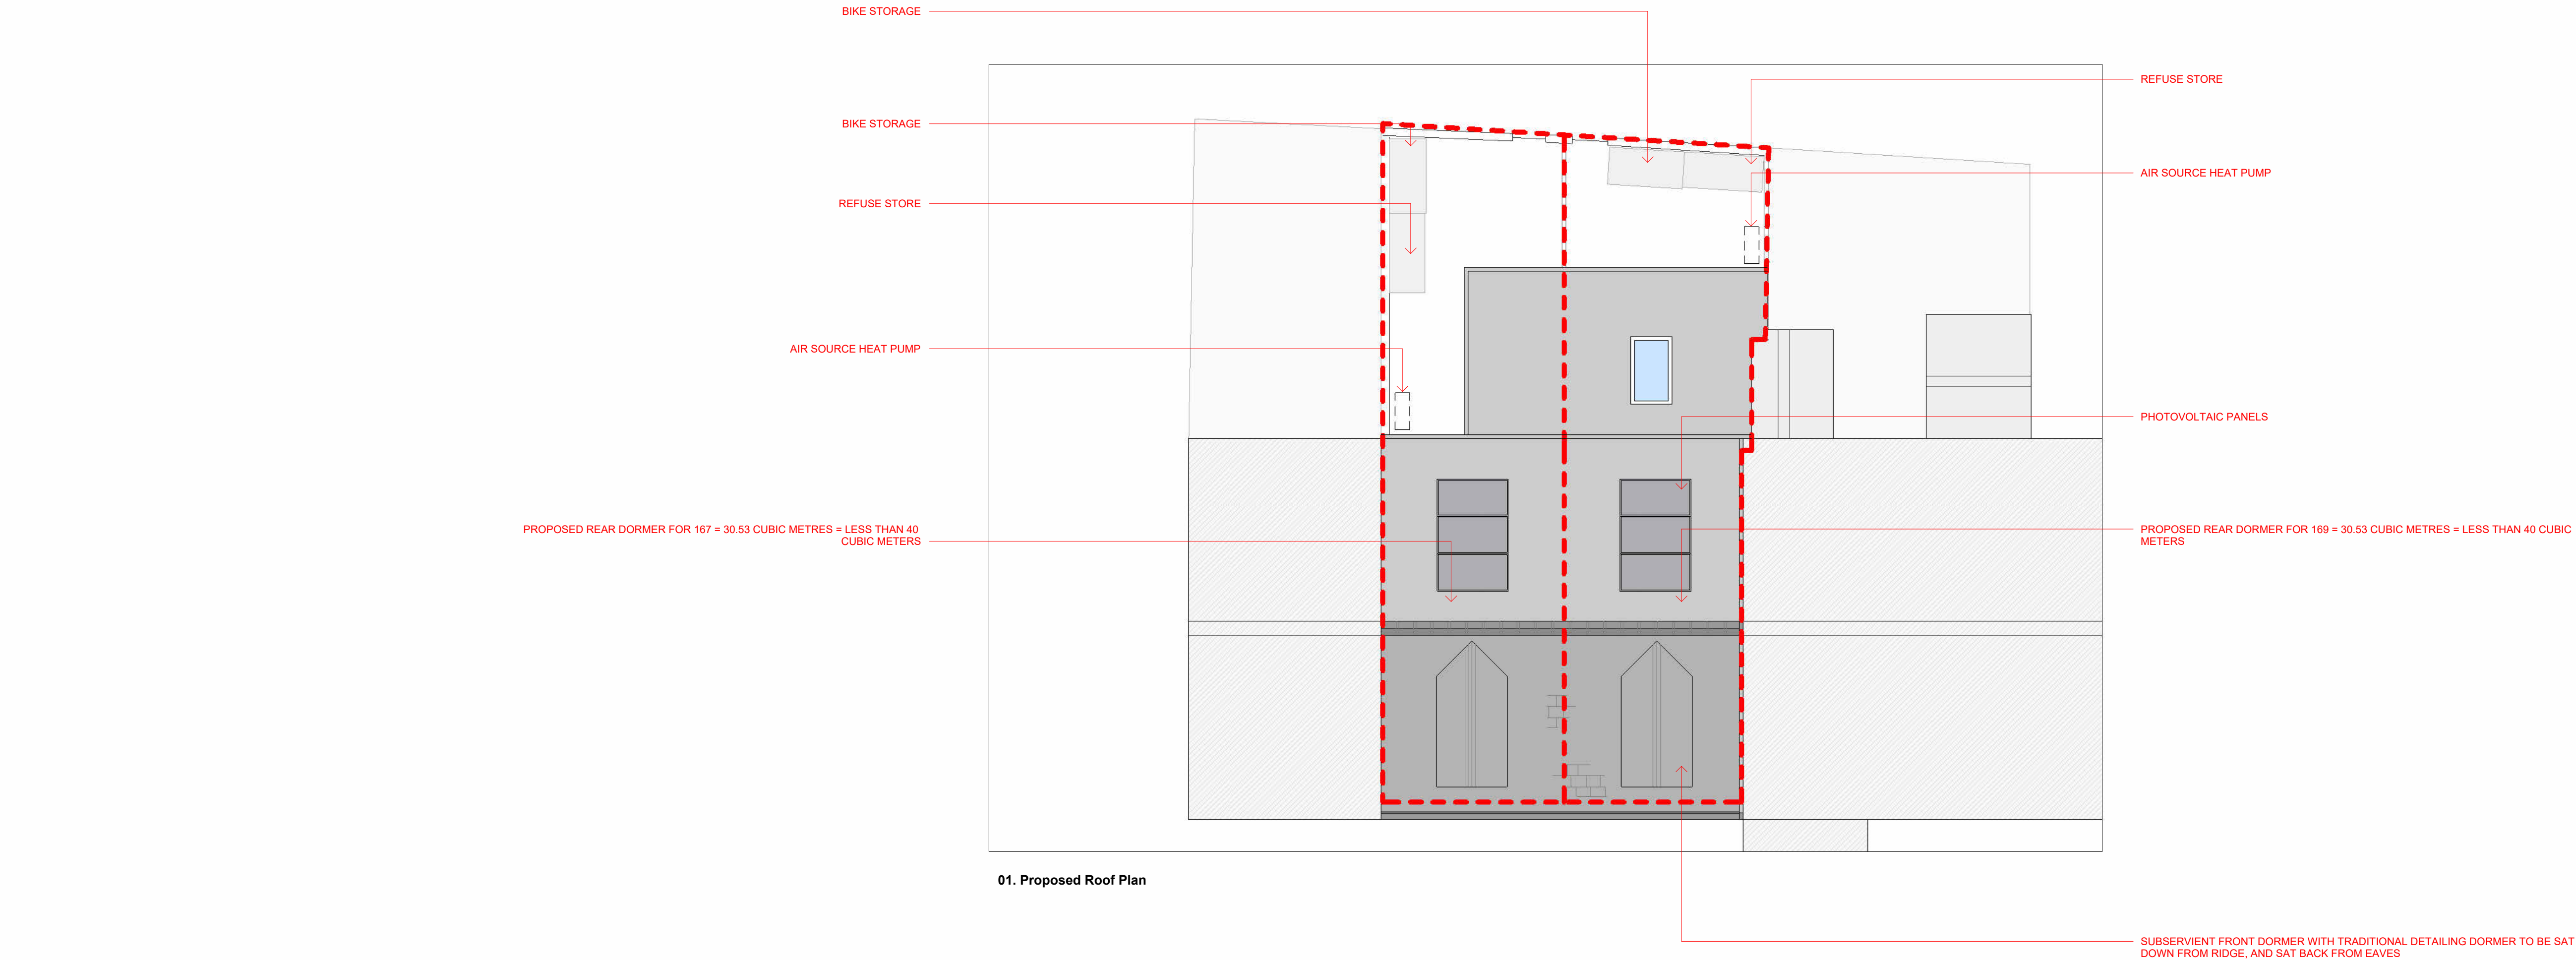

Planning Information Only - This drawing is solely intended for Planning Permission or Permitted Development Sign-Off by the Local Authority and is not intended as construction or tendering information. Technical design is yet to be completed (in Stages 4A, 4B, and 4C). If you are a contractor tendering for a project with this information, managing detailed design work and applying for Building Control Sign-Off would become a Contractor's Design Portion and would fall under your Scope of Work. Please contact Golden Triangle Architects should you wish for our input into the development of this design detail.

Please check for Planning Permission or Permitted Development Sign-Off from the Local Authority before tendering or commencing works on site.

If Planning Permission or Permitted Development Sign-Off has not been granted by the Local Authority, the Contractor is responsible for gaining this sign-off before commencing works or tendering. Similarly, if a Full Plans Building Control Application has not been submitted to and signed off by a registered Building Control Body, it becomes the Contractor's responsibility to ensure this is completed before tendering for the project or starting works on site. If works commence without Planning Permission or Permitted Development / Lawful Development Sign-Off, or Full Plans Building Control Sign Off, Golden Triangle Architects shall not be held liable for any issues, defects, damages, or losses arising from using information intended only for planning or Permitted Development sign-off for construction. Any resulting liability, as a result of using this information for construction will fall on the Contractor.

NOTES FOR CONTRACTOR & CLIENT									
GENERAL INFORMATION This drawing is for Planning Permission or Permitted Development Sign-Off only. It is not intended for construction or tendering. The design is preliminary and subject to change. The client is responsible for ensuring the design meets all relevant regulations and standards. The architect is not responsible for any errors or omissions in this drawing.	THE CLIENT'S RESPONSIBILITY The client is responsible for ensuring the design meets all relevant regulations and standards. The client is responsible for ensuring the design is suitable for the intended use and that it complies with all relevant planning and building control requirements. The client is responsible for ensuring the design is suitable for the intended use and that it complies with all relevant planning and building control requirements.	THE ARCHITECT'S RESPONSIBILITY The architect is responsible for providing a design that is suitable for the intended use and that it complies with all relevant planning and building control requirements. The architect is responsible for providing a design that is suitable for the intended use and that it complies with all relevant planning and building control requirements.	PLANNING PERMISSION This drawing is for Planning Permission or Permitted Development Sign-Off only. It is not intended for construction or tendering. The design is preliminary and subject to change. The client is responsible for ensuring the design meets all relevant regulations and standards. The architect is not responsible for any errors or omissions in this drawing.	ADVANCED DRAWINGS & SPECIFICATIONS This drawing is for Planning Permission or Permitted Development Sign-Off only. It is not intended for construction or tendering. The design is preliminary and subject to change. The client is responsible for ensuring the design meets all relevant regulations and standards. The architect is not responsible for any errors or omissions in this drawing.	QUANTITY SURVEYOR This drawing is for Planning Permission or Permitted Development Sign-Off only. It is not intended for construction or tendering. The design is preliminary and subject to change. The client is responsible for ensuring the design meets all relevant regulations and standards. The architect is not responsible for any errors or omissions in this drawing.	FOR LITIGATION This drawing is for Planning Permission or Permitted Development Sign-Off only. It is not intended for construction or tendering. The design is preliminary and subject to change. The client is responsible for ensuring the design meets all relevant regulations and standards. The architect is not responsible for any errors or omissions in this drawing.	PLANNING AND BUILDING CONTROL This drawing is for Planning Permission or Permitted Development Sign-Off only. It is not intended for construction or tendering. The design is preliminary and subject to change. The client is responsible for ensuring the design meets all relevant regulations and standards. The architect is not responsible for any errors or omissions in this drawing.	LEGAL AND PROFESSIONAL This drawing is for Planning Permission or Permitted Development Sign-Off only. It is not intended for construction or tendering. The design is preliminary and subject to change. The client is responsible for ensuring the design meets all relevant regulations and standards. The architect is not responsible for any errors or omissions in this drawing.	EXTERNAL CONSULTANTS This drawing is for Planning Permission or Permitted Development Sign-Off only. It is not intended for construction or tendering. The design is preliminary and subject to change. The client is responsible for ensuring the design meets all relevant regulations and standards. The architect is not responsible for any errors or omissions in this drawing.

ITERATION	DATE	AUTHOR	STATUS	AMENDMENT
1	26/11/2024	KWM	Planning	Planning

PROJECT NUMBER - PROJECT NAME
24111 - 167 and 169 Rochdale Road, Bury, BL9 7BB

SHEET NUMBER - SHEET NAME - CURRENT REVISION
1C.6.4 - Proposed - 04, Roof Plan - Rev 1

Scale 1:100 @A1

0

1M

5M

10M

