




PROPOSED GROUND FLOOR PLAN

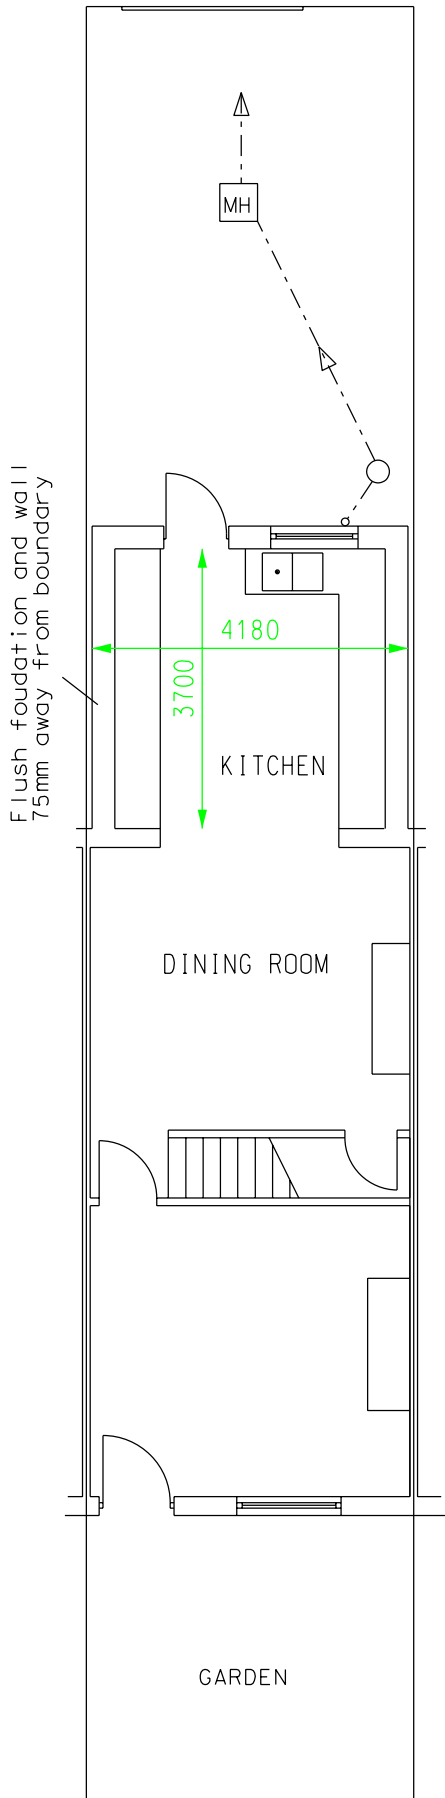


PROPOSED SIDE ELEVATION

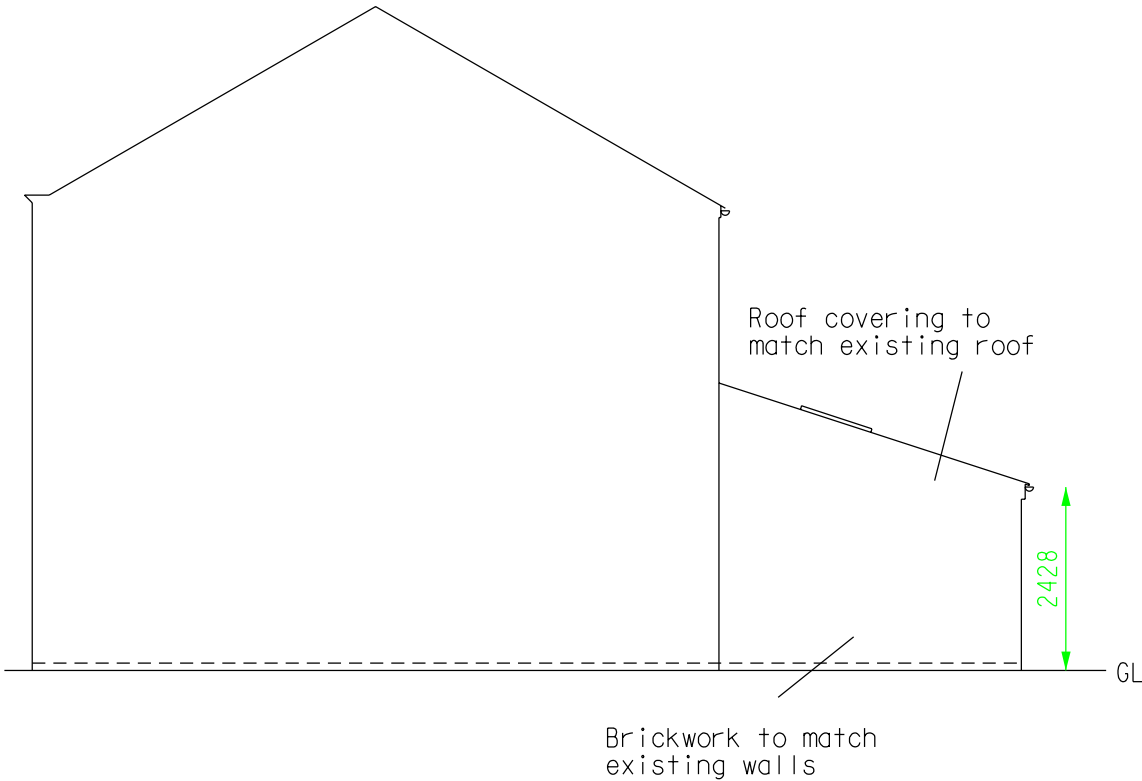


PROPOSED REAR ELEVATION

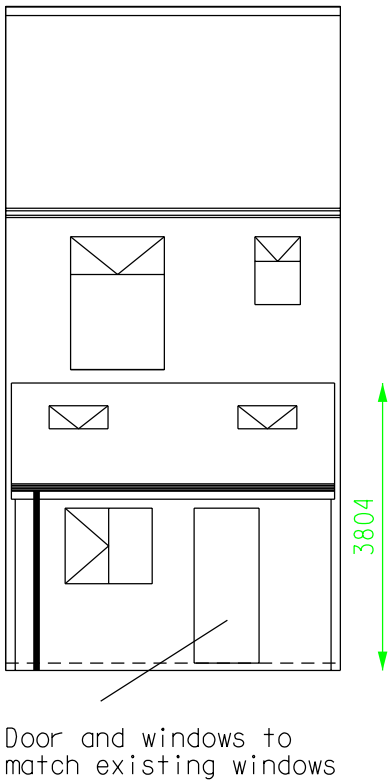

FRONT ELEVATION

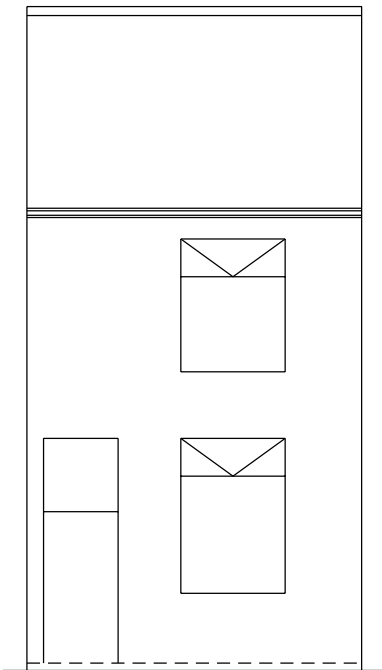

PROPOSED SIDE ELEVATION

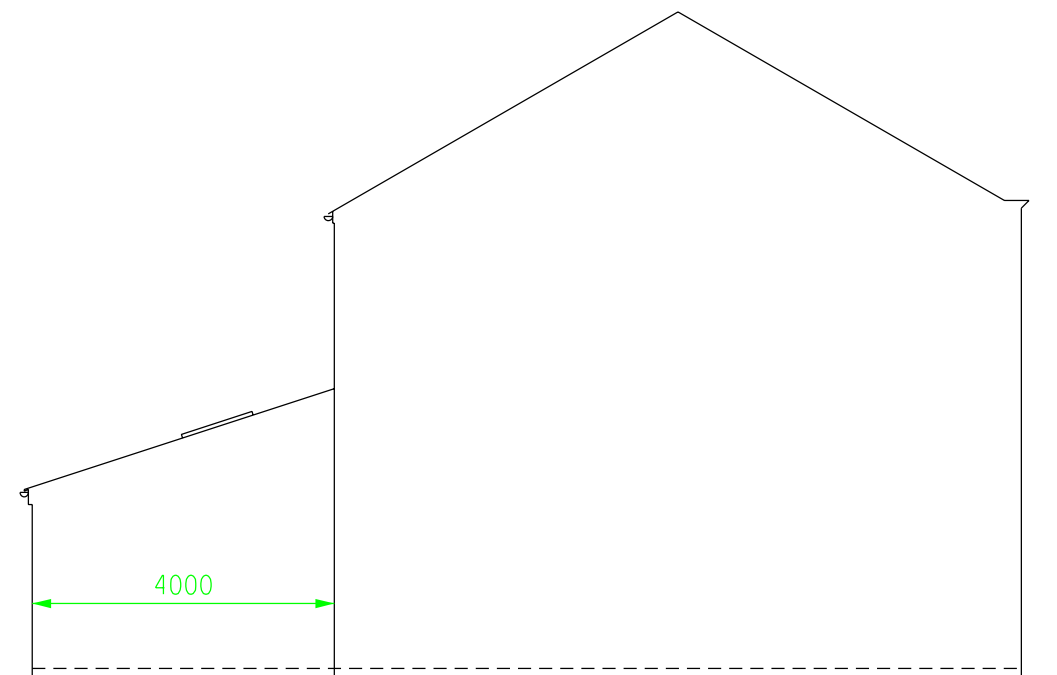

PROPOSED PLANS & ELEVATIONS	
AT: 51 STEPHEN STREET, BURY, BL8 2PU	
SCALE: 1:100 (A3)	ALL DIMENSIONS IN MM
DATE: 03-08-22	PC/BK/030822/2 Issue 1
PROPOSED SCHEME SHT 2	