


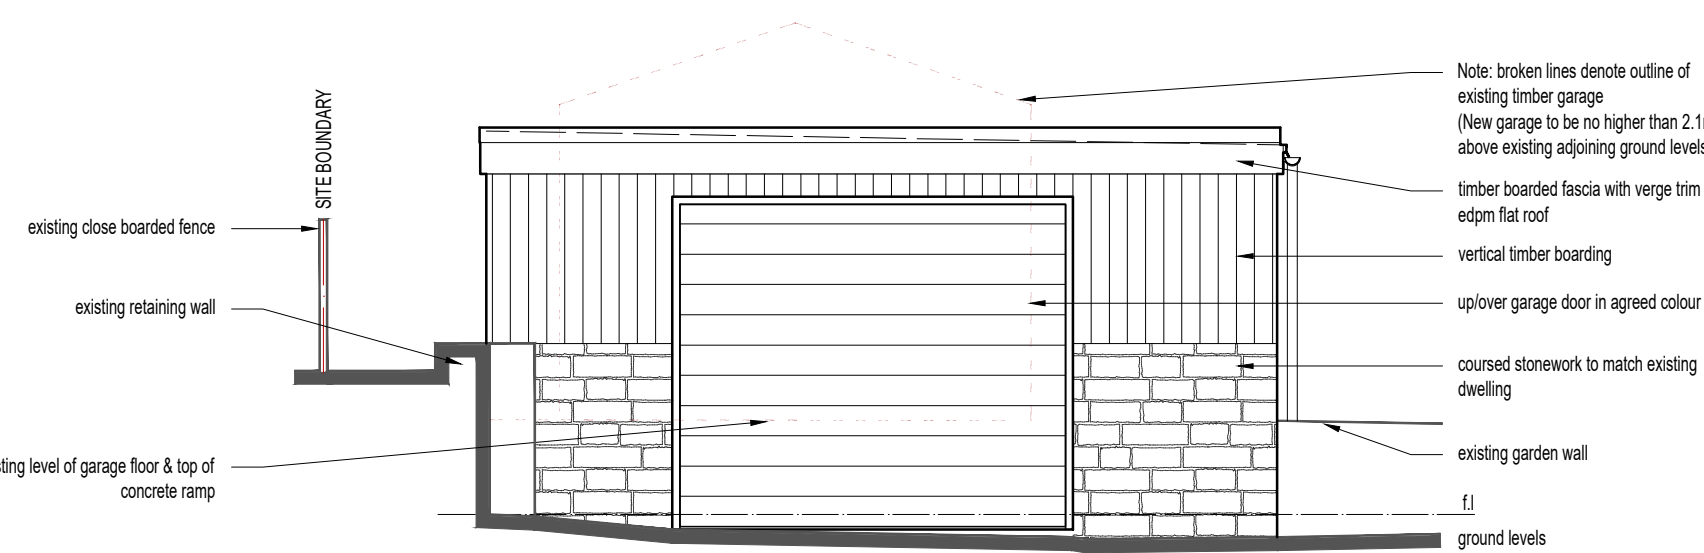
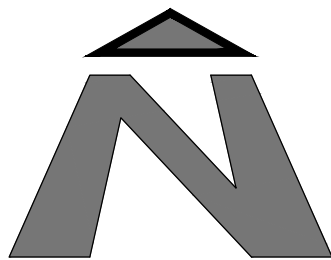


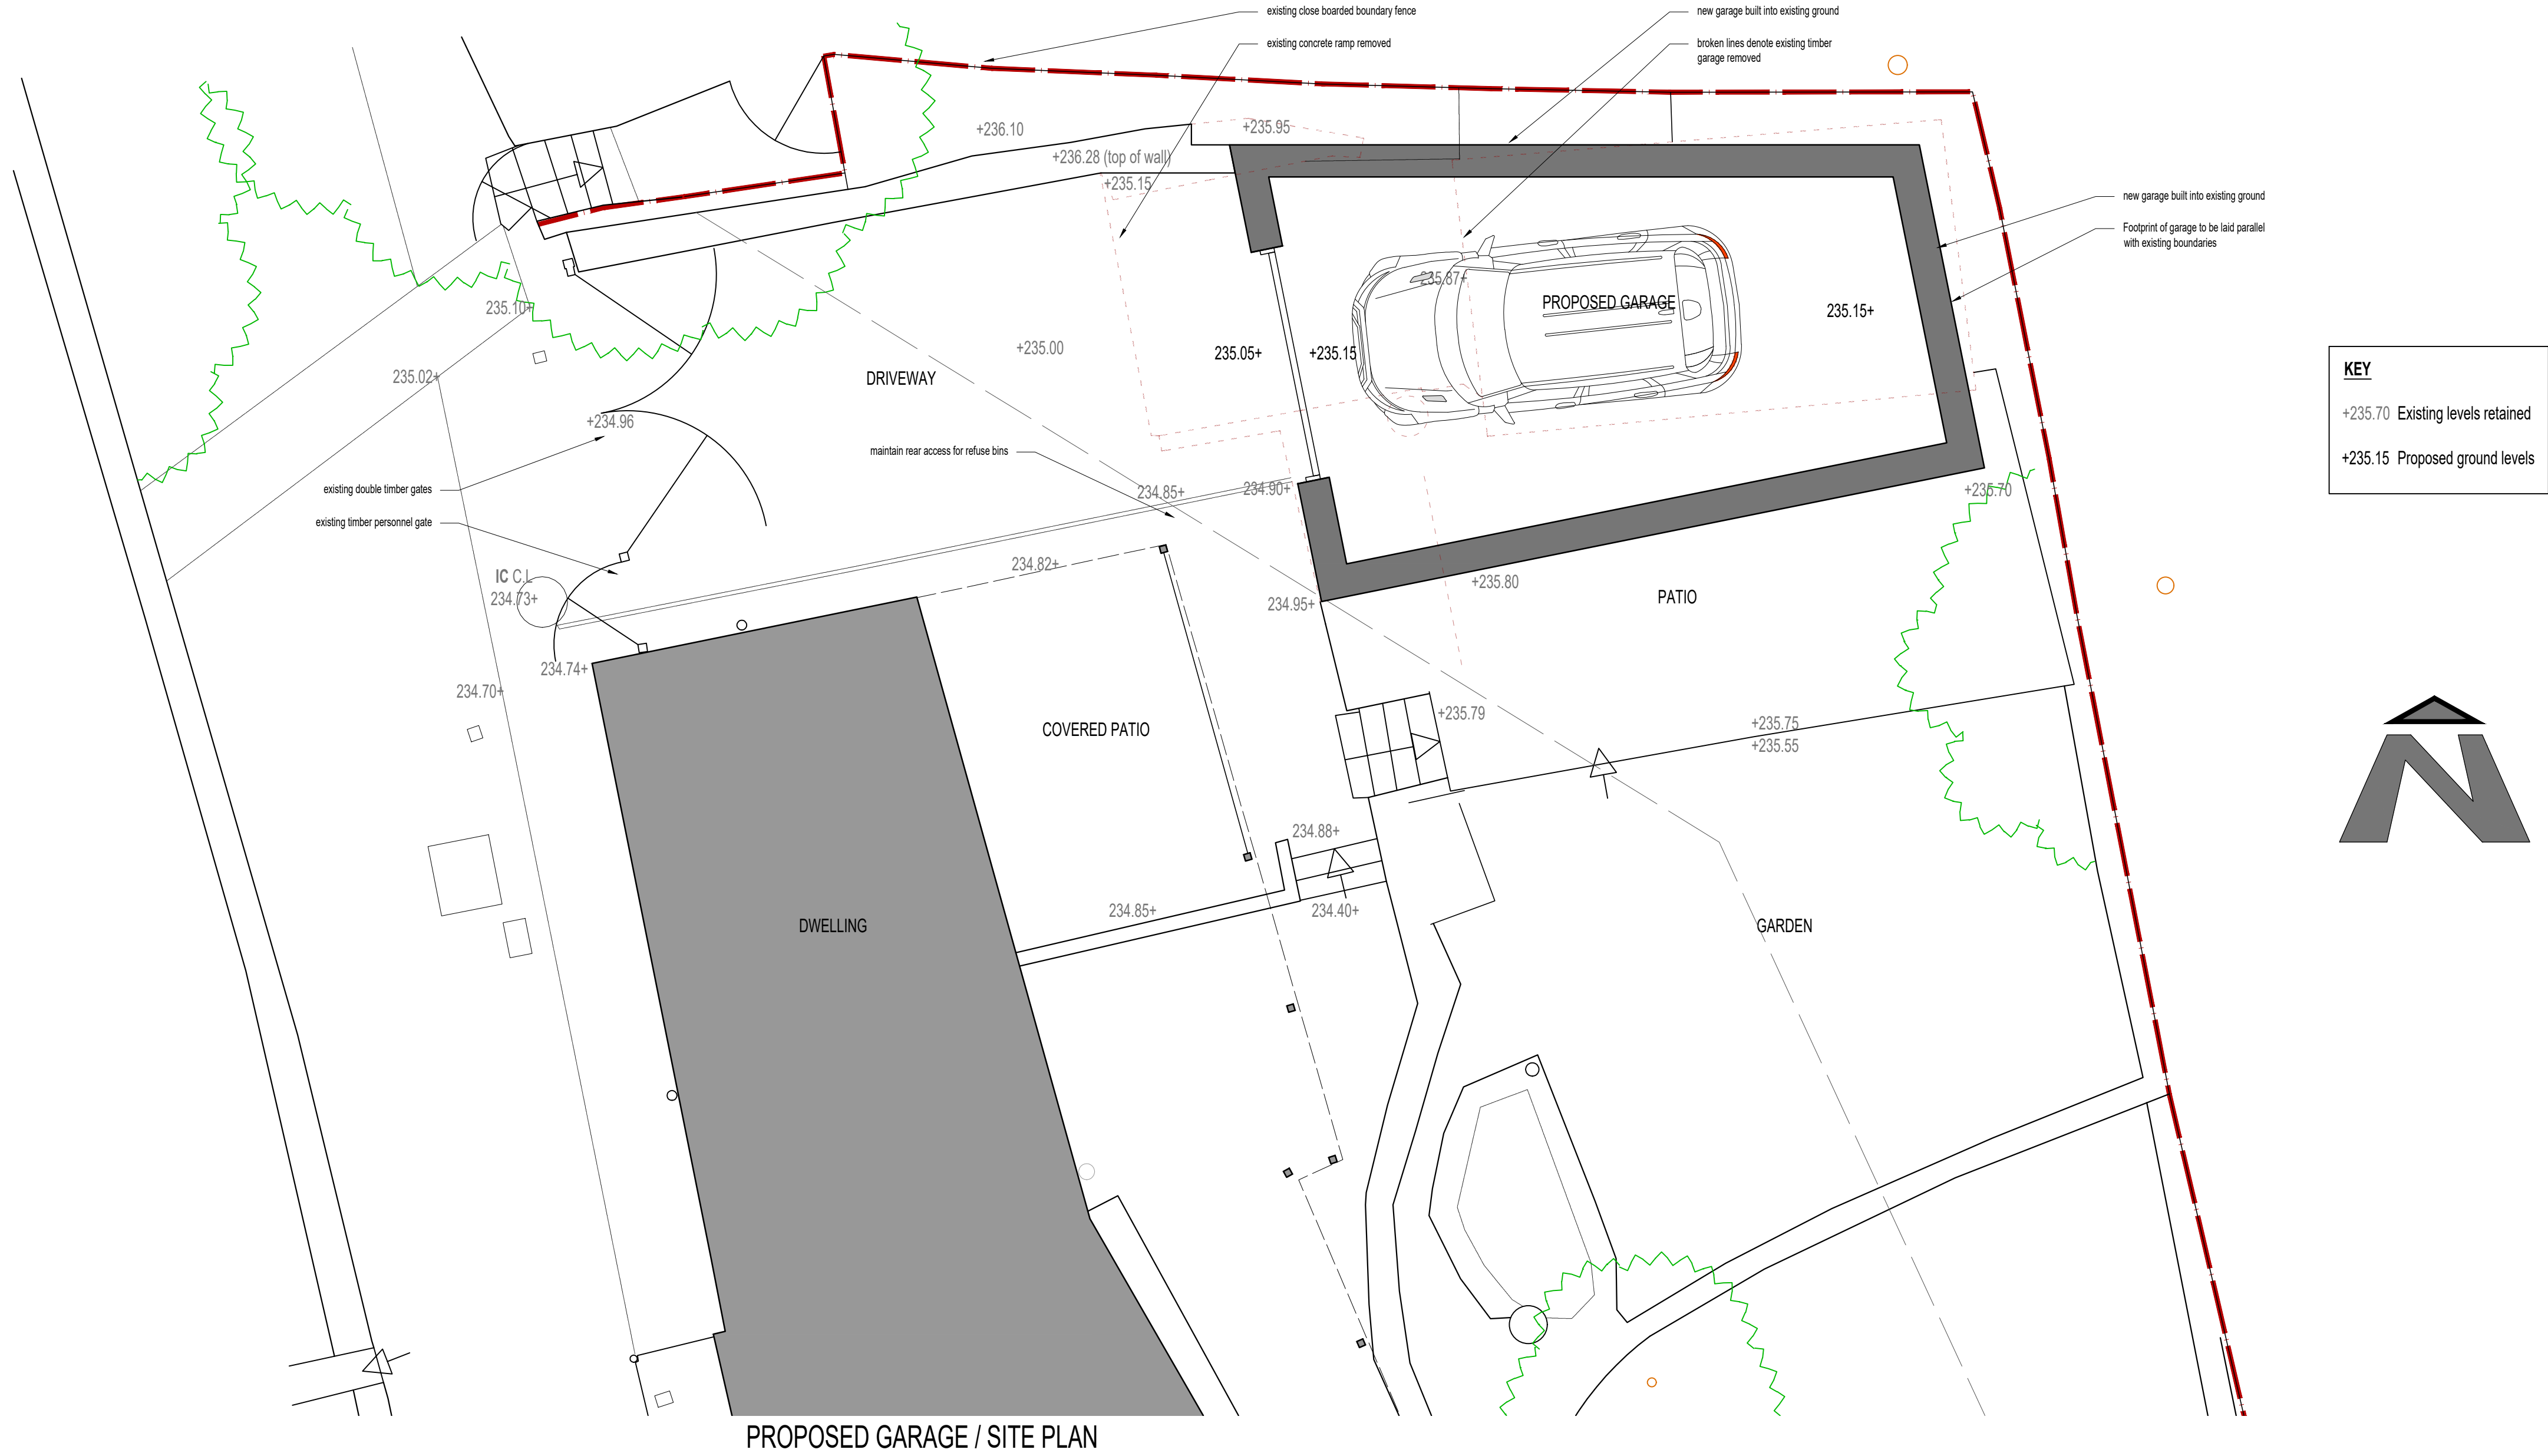


WEST ELEVATION

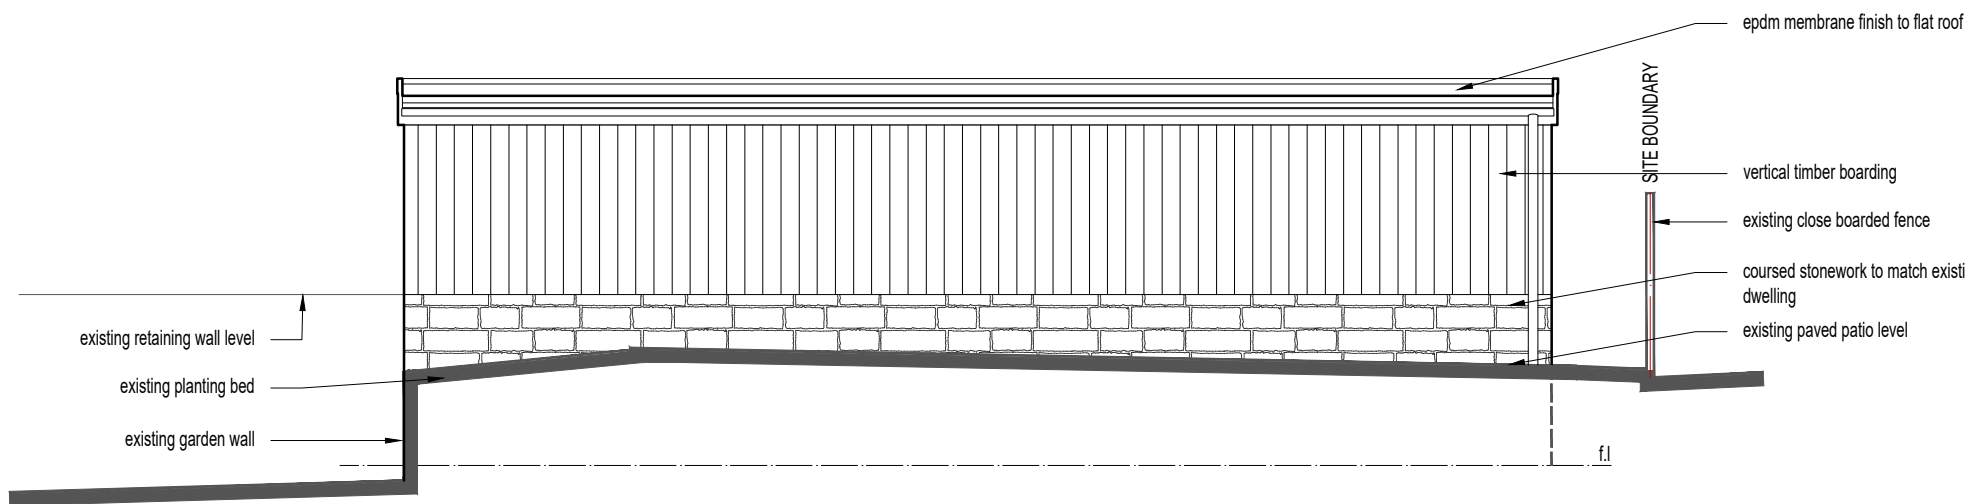

SOUTH ELEVATION

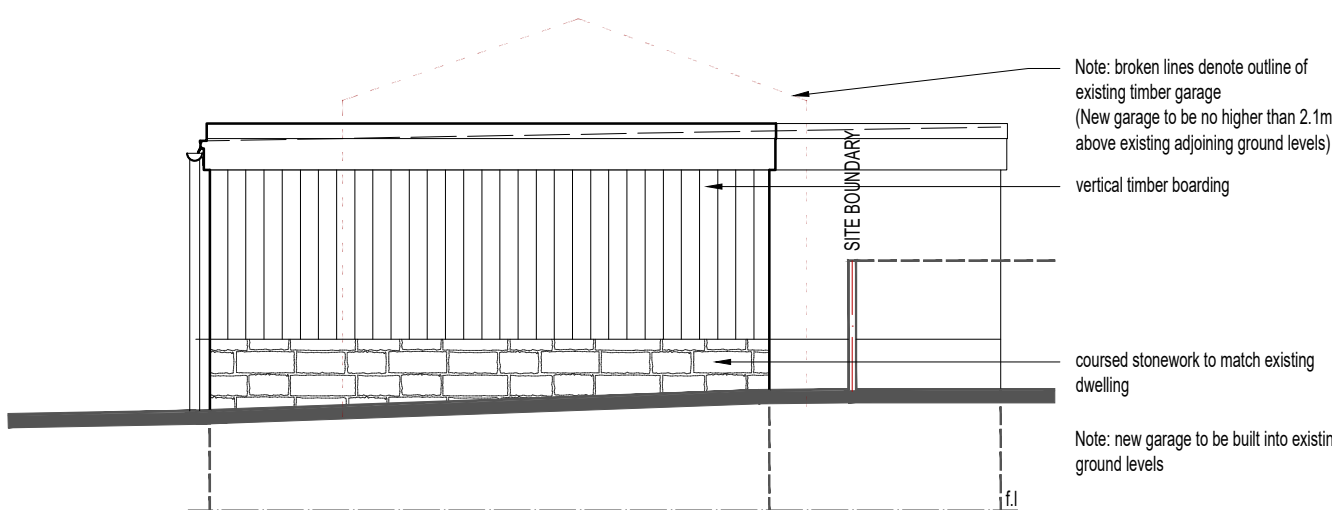

EAST ELEVATION

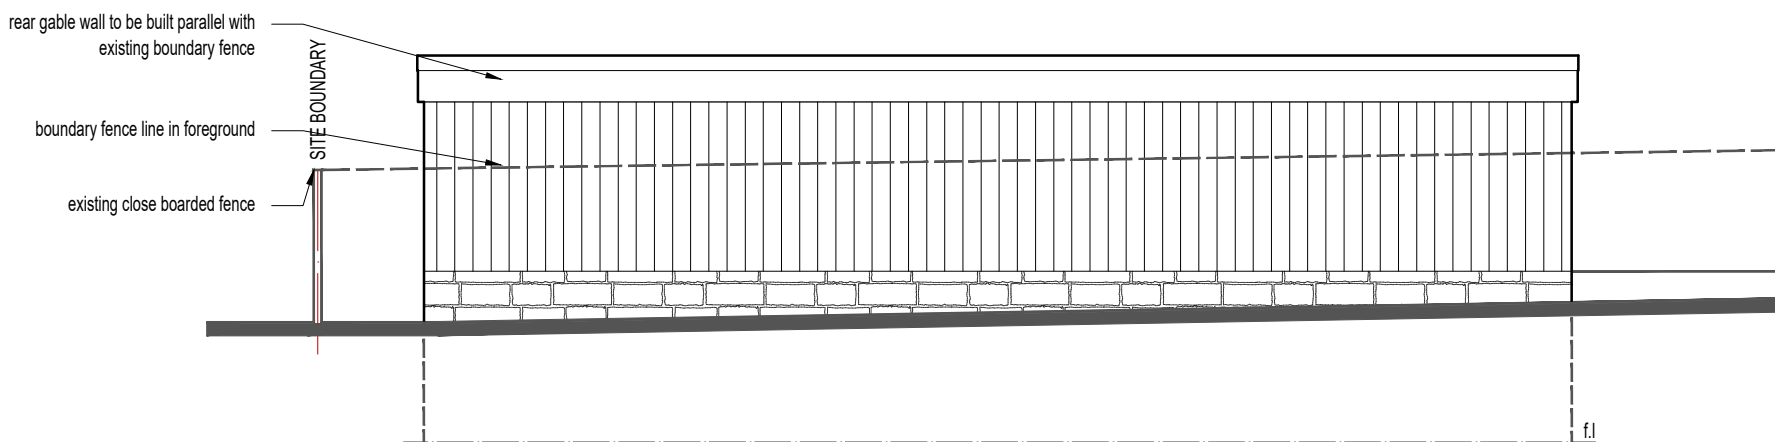

NORTH ELEVATION

NOTES		
• This drawing is copyright. No unauthorised copying of drawing without the express permission of the architect.		
• Do not scale from prints. Use figure dimensions only.		
• Contractors to check all dimensions on site prior to commencement of works.		
• All works to be carried out in accordance with current statutory Health and Safety Regulations.		
• This drawing is to be read in conjunction with all relevant consultants' and / or specialists' drawings / documents and any discrepancies or variations are to be notified to the architect before affected work commences.		
REV.	AMENDMENTS	DATE
A	Garage redrawn	19.11.25

Project	PROPOSED REPLACEMENT GARAGE: 83 HOLCOMBE OLD ROAD, HOLCOMBE, BURY
Drawing	PROPOSED GARAGE PLAN + ELEVATIONS
Client	DAVID JACKSON
Dwn. By	CPS
Scale	1:50
Drg. No.	25.678.12 A
Drg. Size	A1
Date	NOV 2025

JOHN HOLT ARCHITECTS LTD.

Scale 1:50 @ A1
0 1 2 2.5m

3 MANCHESTER ROAD BURY LANCASHIRE BL9 0DR
TELEPHONE 0161 784 8314 E-MAIL mail@holtarchitects.co.uk

DO NOT SCALE DRAWING