

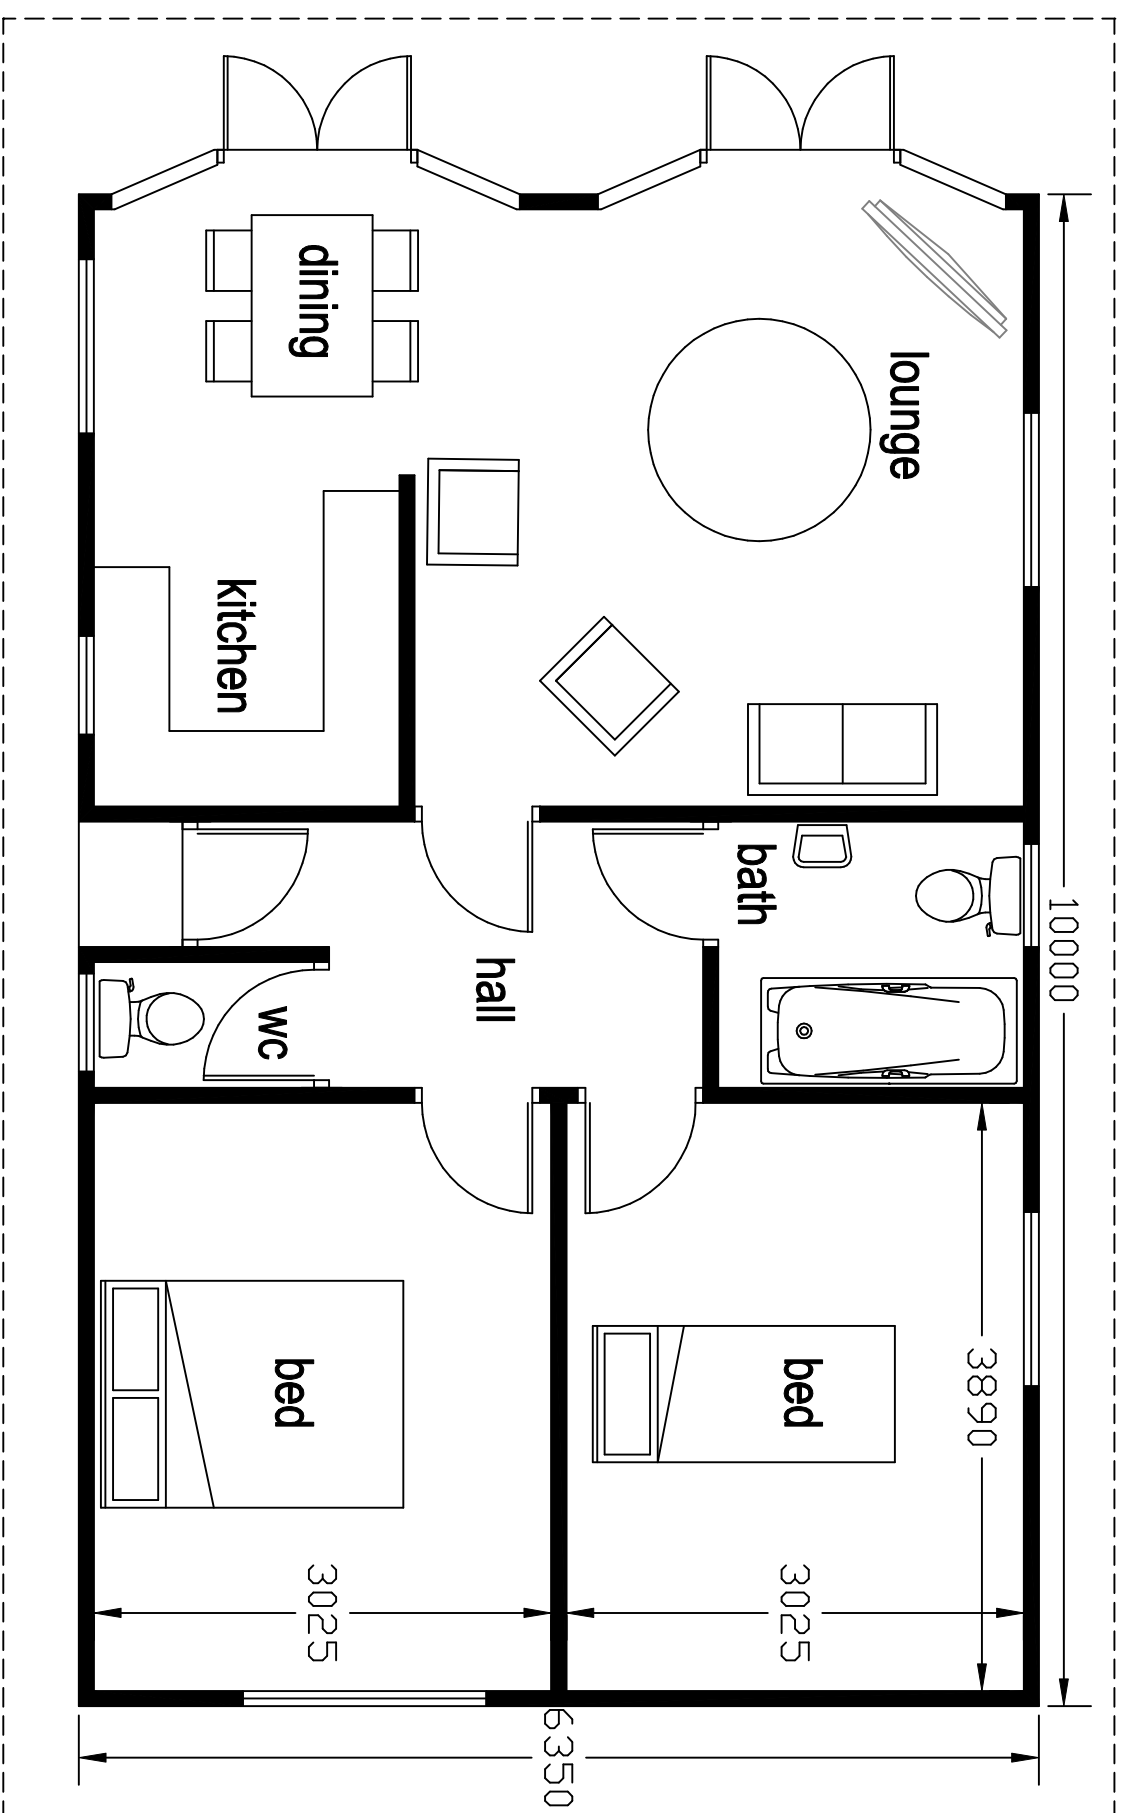
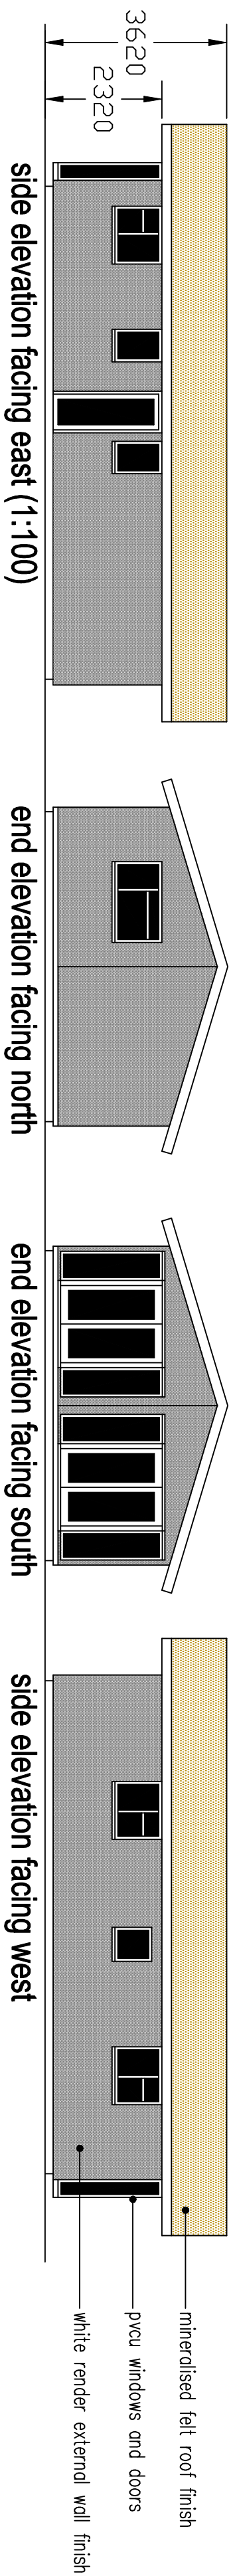


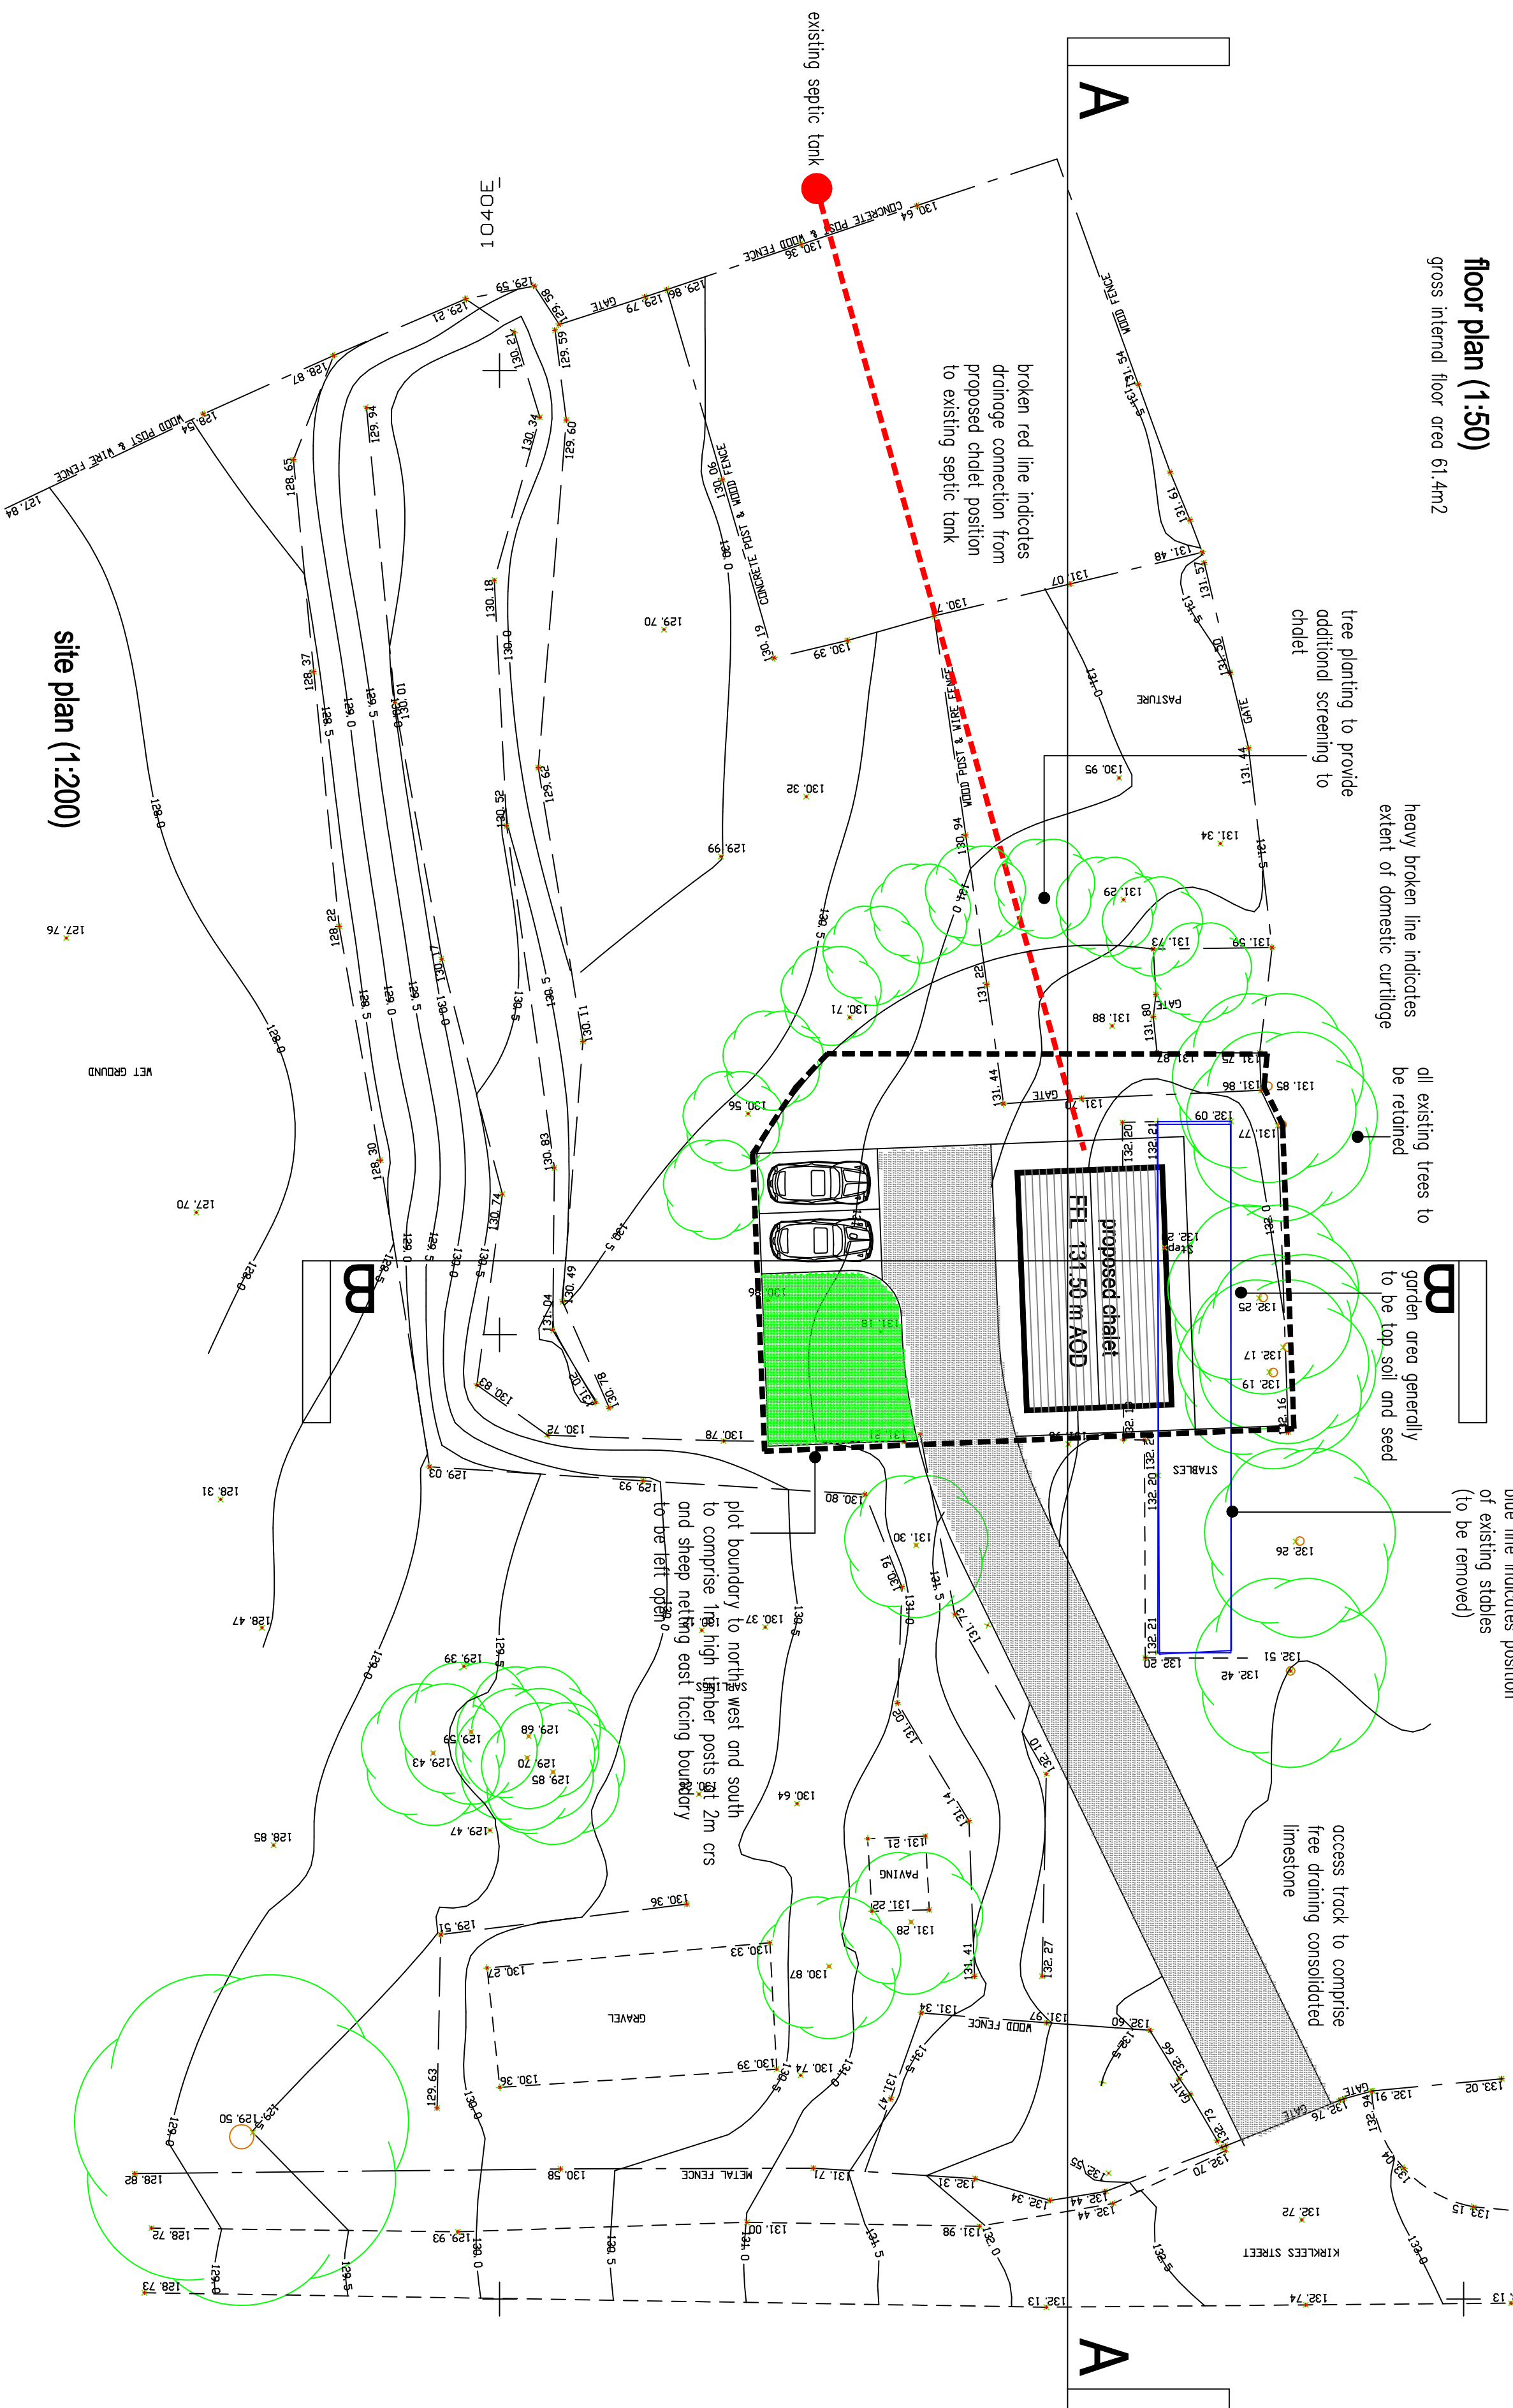

floor plan (1:50)

gross internal floor area 61.4m²

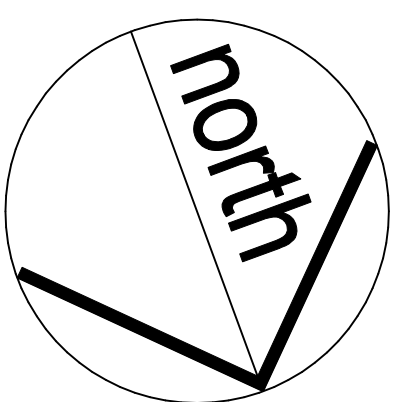

amended 05-06-23
plot boundary area reduced
plot boundary treatment altered

proposed site plan + building details

proposed re-siting of existing chalet bungalow
on land at

**Lower Kirklees Street
Tottington**

scale 1:200 1:100 1:50 @ A1
drawing number JB-17-05-23-B(2)

Rae Connell Associates Building Design and Planning Consultants
214 Burnley Road Bacup Lancashire
01706 873000