


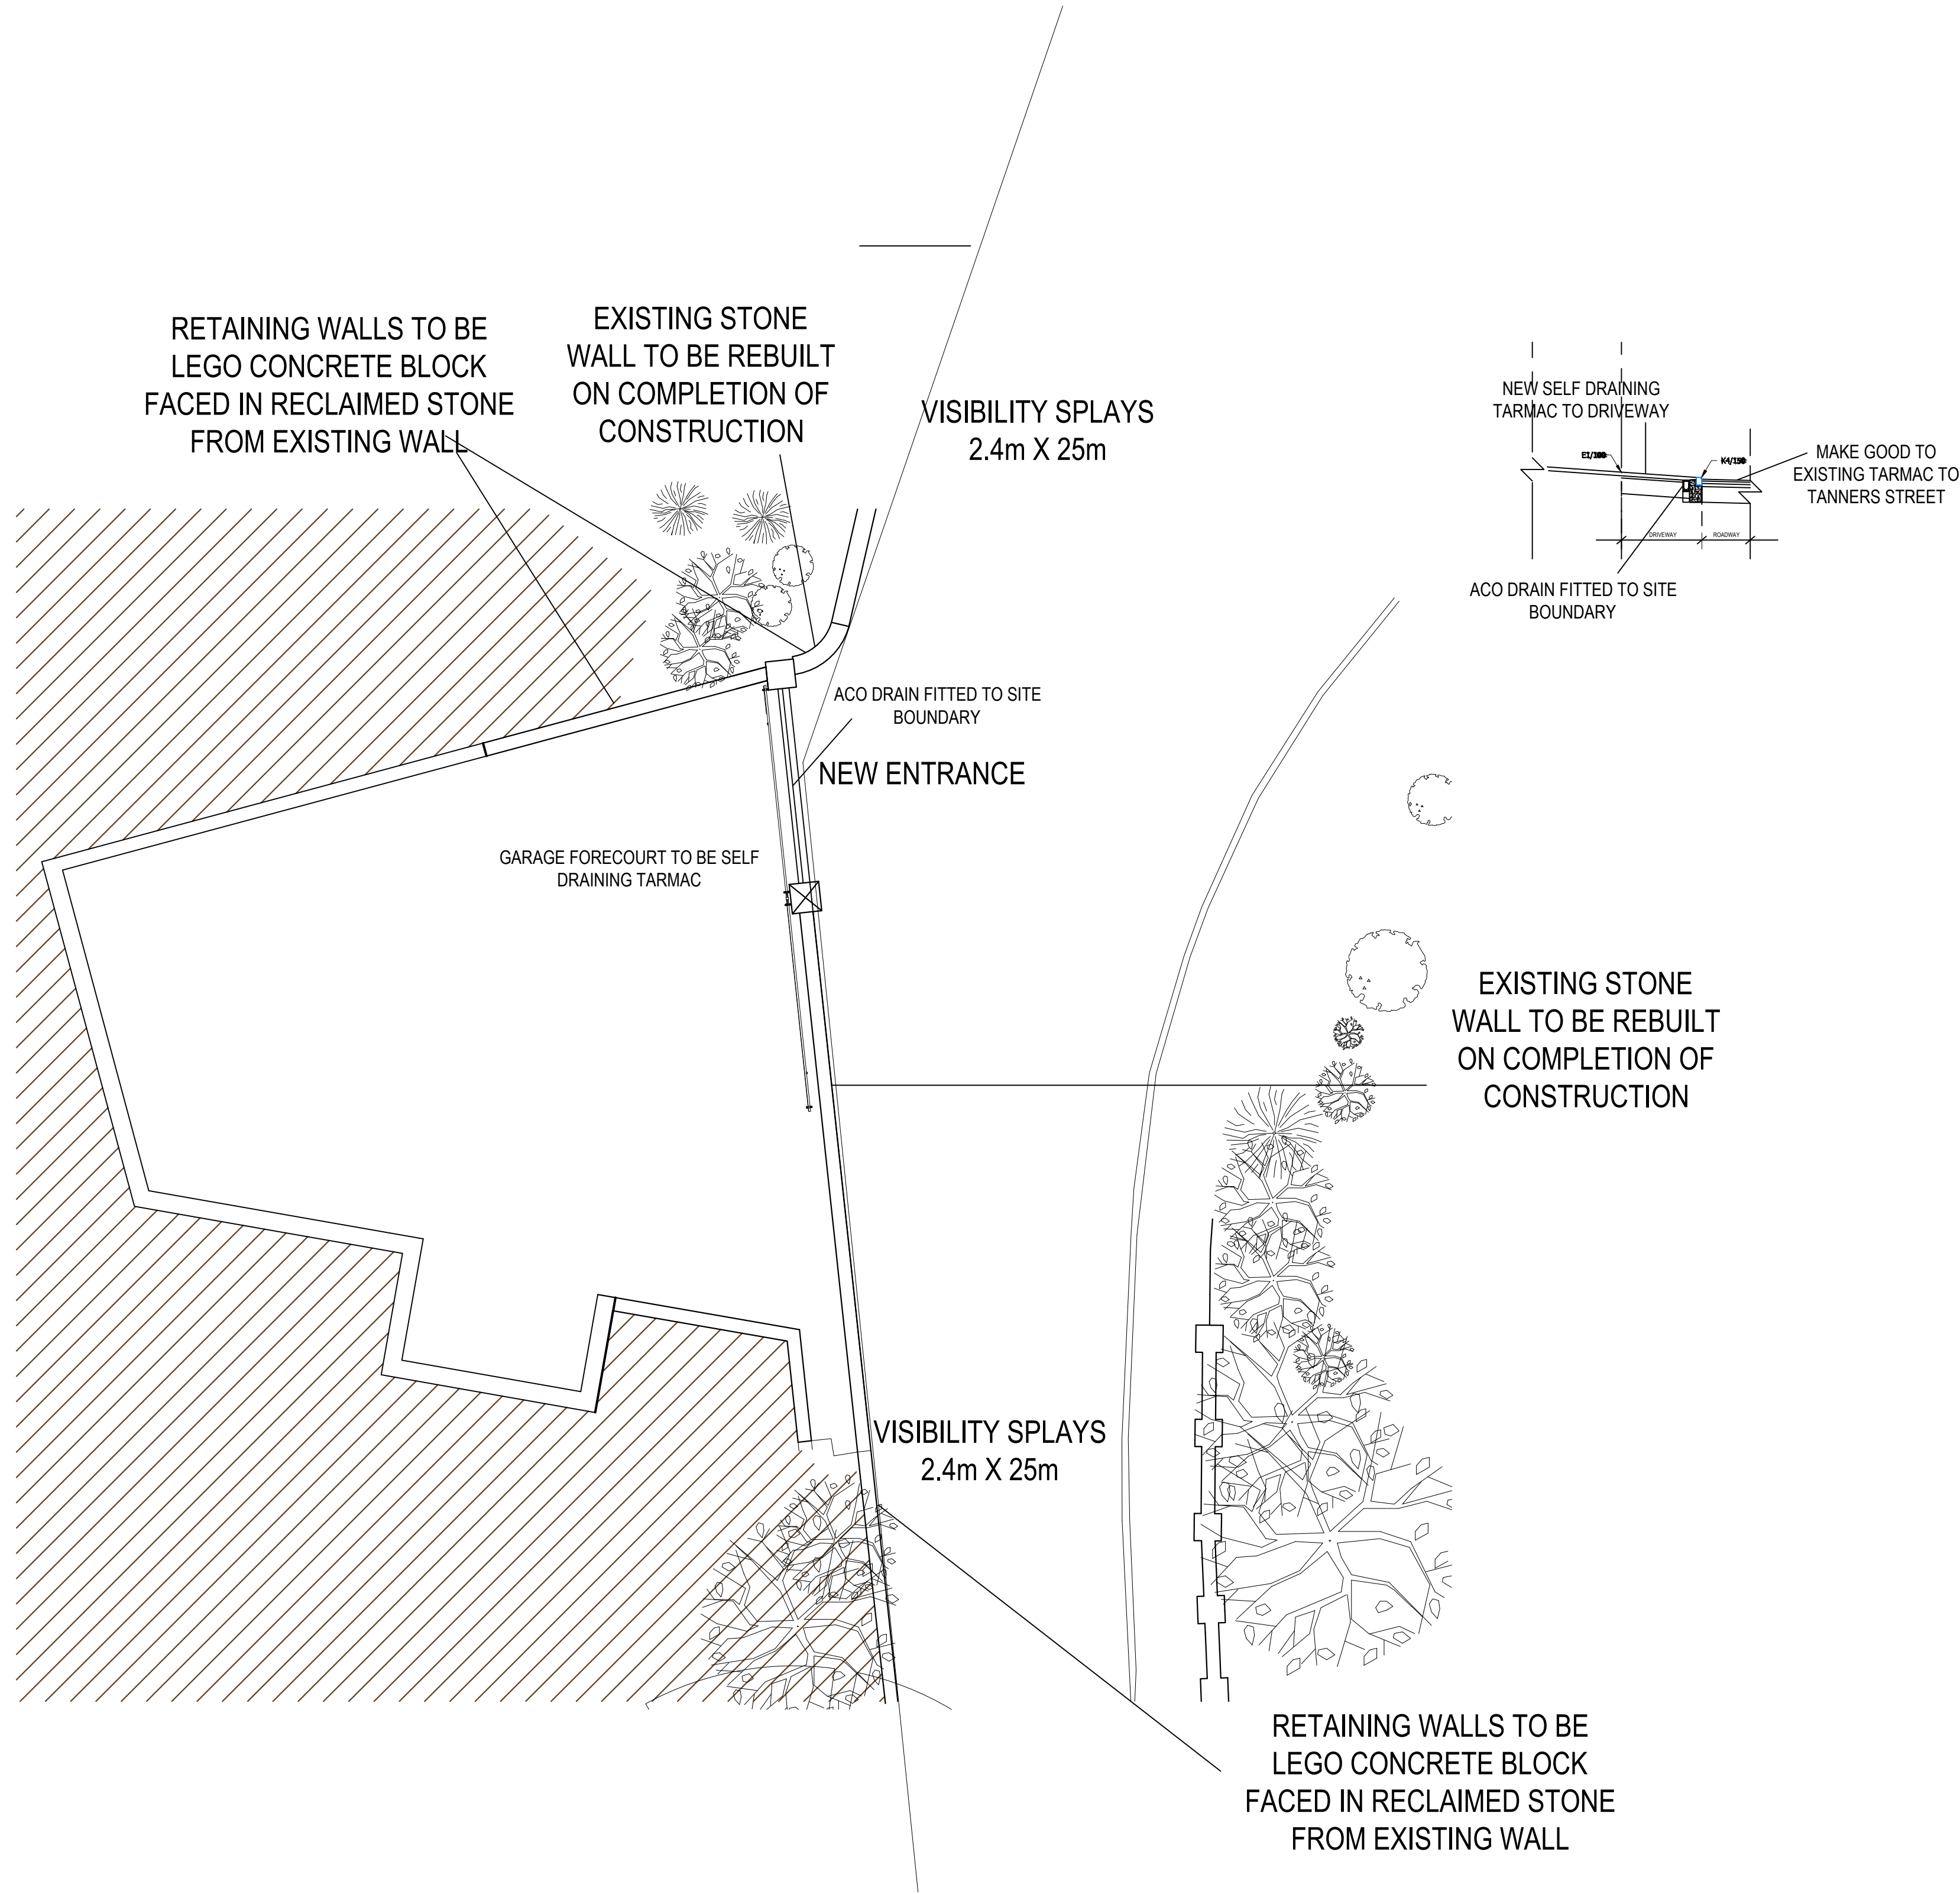

PROPOSED SITE PLAN CONDITION .7.

NORTHERN DESIGN (OLDHAM) Chartered Architects 17 STATION LANE GROTTON OLDHAM OL4 5QY TEL 07753859616			
CLIENT BLAKEMAN DESIGN AND BUILD			
PROJECT PROPOSED DETACHED DWELLING TANNERS STREET RAMSBOTTOM			
DRAWING TITLE PROPOSED SITE PLAN CONDITION .7.			
Rev.	Notes	Date	Drawn
SCALE	1:100@A1	03.24	A.D.
PROJECT No. 2302		DRAWING No. DOC02	Rev.