




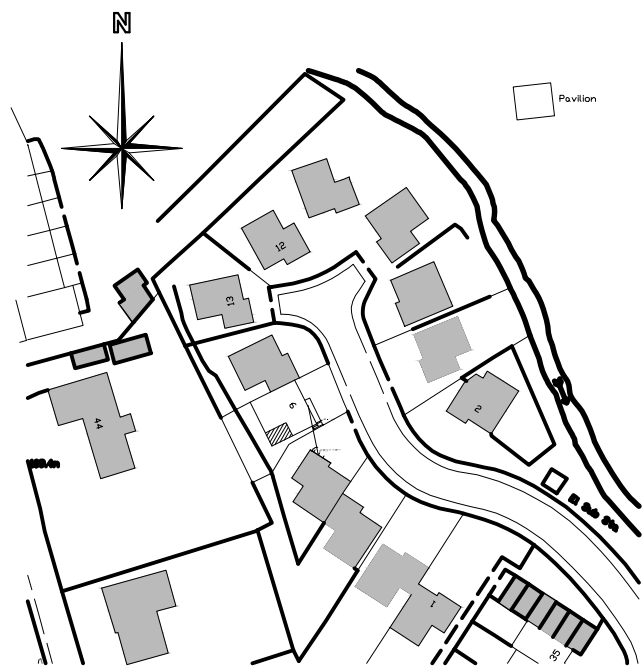

Ordnance Survey (c) Crown Copyright 2015. All rights reserved. Licence number 100022432

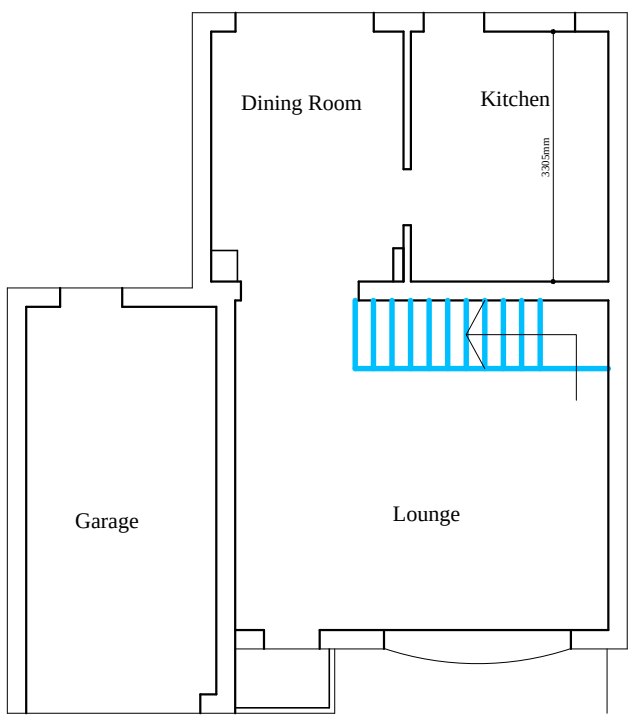

Existing Ground Floor Plan

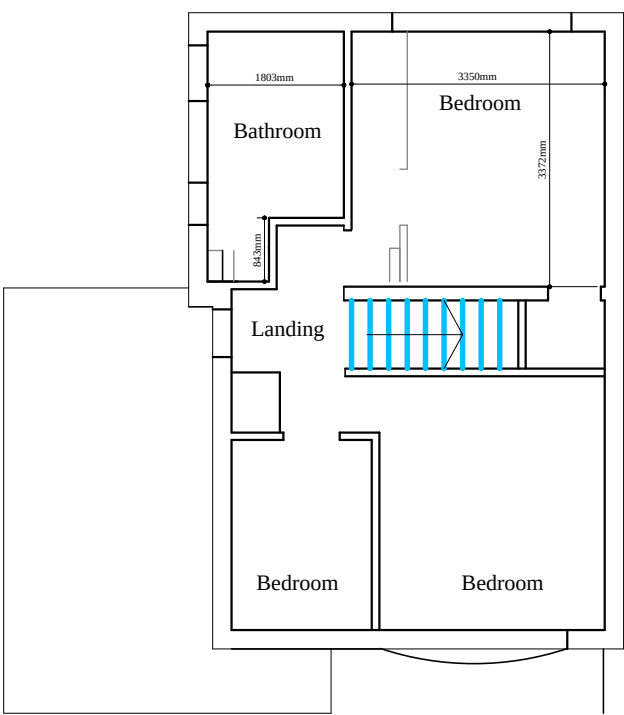

Existing First Floor Plan

Client Mr A. Christian	
Location 9 Riverside Drive, Summerseat. Bury, BL9 5QX	
Project Side Extension and Single Storey Extension to Lounge and new roof over the front elevation	
Drawing 45deg setback SPD6	
Agent APB Consultant Building Surveyors 1 Maple Grove Ramshotum BL0 0AN Telephone 01706 826300 Mobile 0797640449	
	
Scale 1:100 1:50 1:1250 & 1:200	Date 18th October 2021
Drawing No. DWG/01	Revision A
This drawing is provided for planning & Building Regulations consent only. The contractor must check all dimensions on site before works are commenced. The contractor must comply with all requirements of the Health & Safety Regulations. DO NOT SCALE THIS DRAWING	