


This drawing is to be read in conjunction with all related drawings. All dimensions must be checked and verified on site before commencing any work or material production. The originator should be notified immediately of any discrepancy.



Ronson
building design


Tel: 07926826016
craig@ronsonbuildingdesign.co.uk

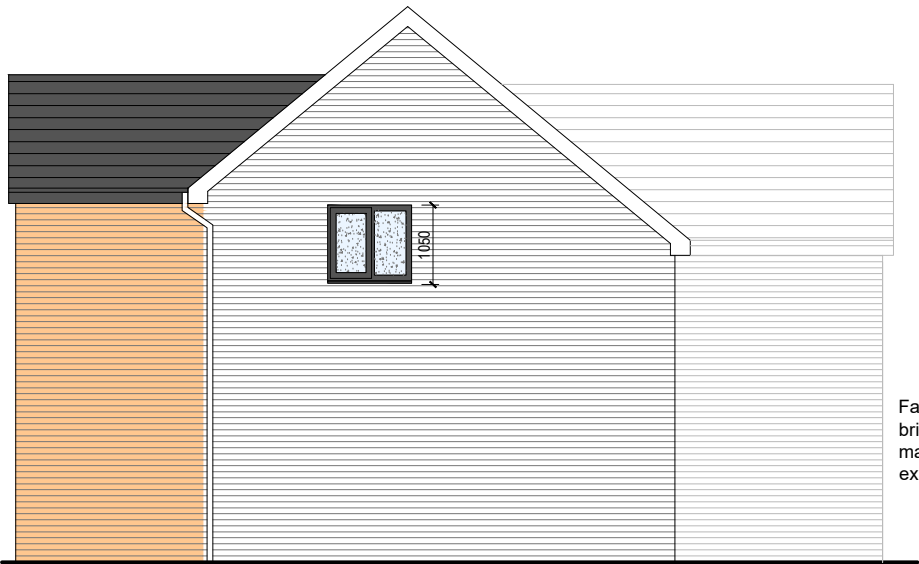

Side Elevation



Rear Elevation

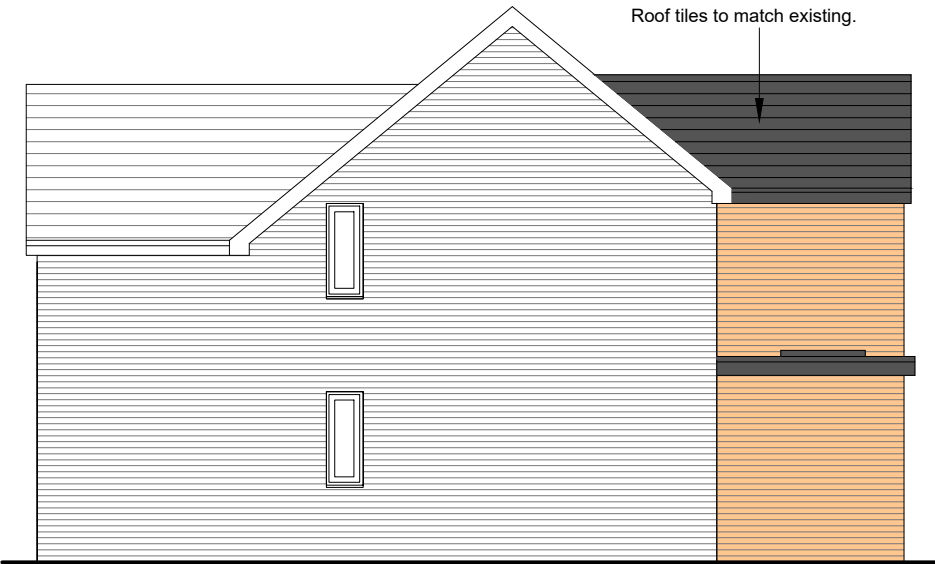

Side Elevation



Rev	Date	Description
Issued For : INFORMATION PURPOSES ONLY		
Client		
-		
Project		
11 Spruce Crescent		
Scheme - Drawing Title		
Proposed Elevations		
-/	05	Date 31-01-2026
Project No.	Drawing No.	Revision Scale 1:100 @A3