



Notes

Jennings Design Associates take no responsibility for any dimensions obtained by scaling from this drawing. If no dimension is shown the recipient must ascertain the dimension specifically from the Architect or by site measurement. Supplying this drawing in digital form is solely for convenience and no reliance may be placed on digital data. All data must be checked against hard copy. Dimensions must be checked on site. Any discrepancies must be reported to the Architect immediately. This drawing is copyright of Jennings Design Associates

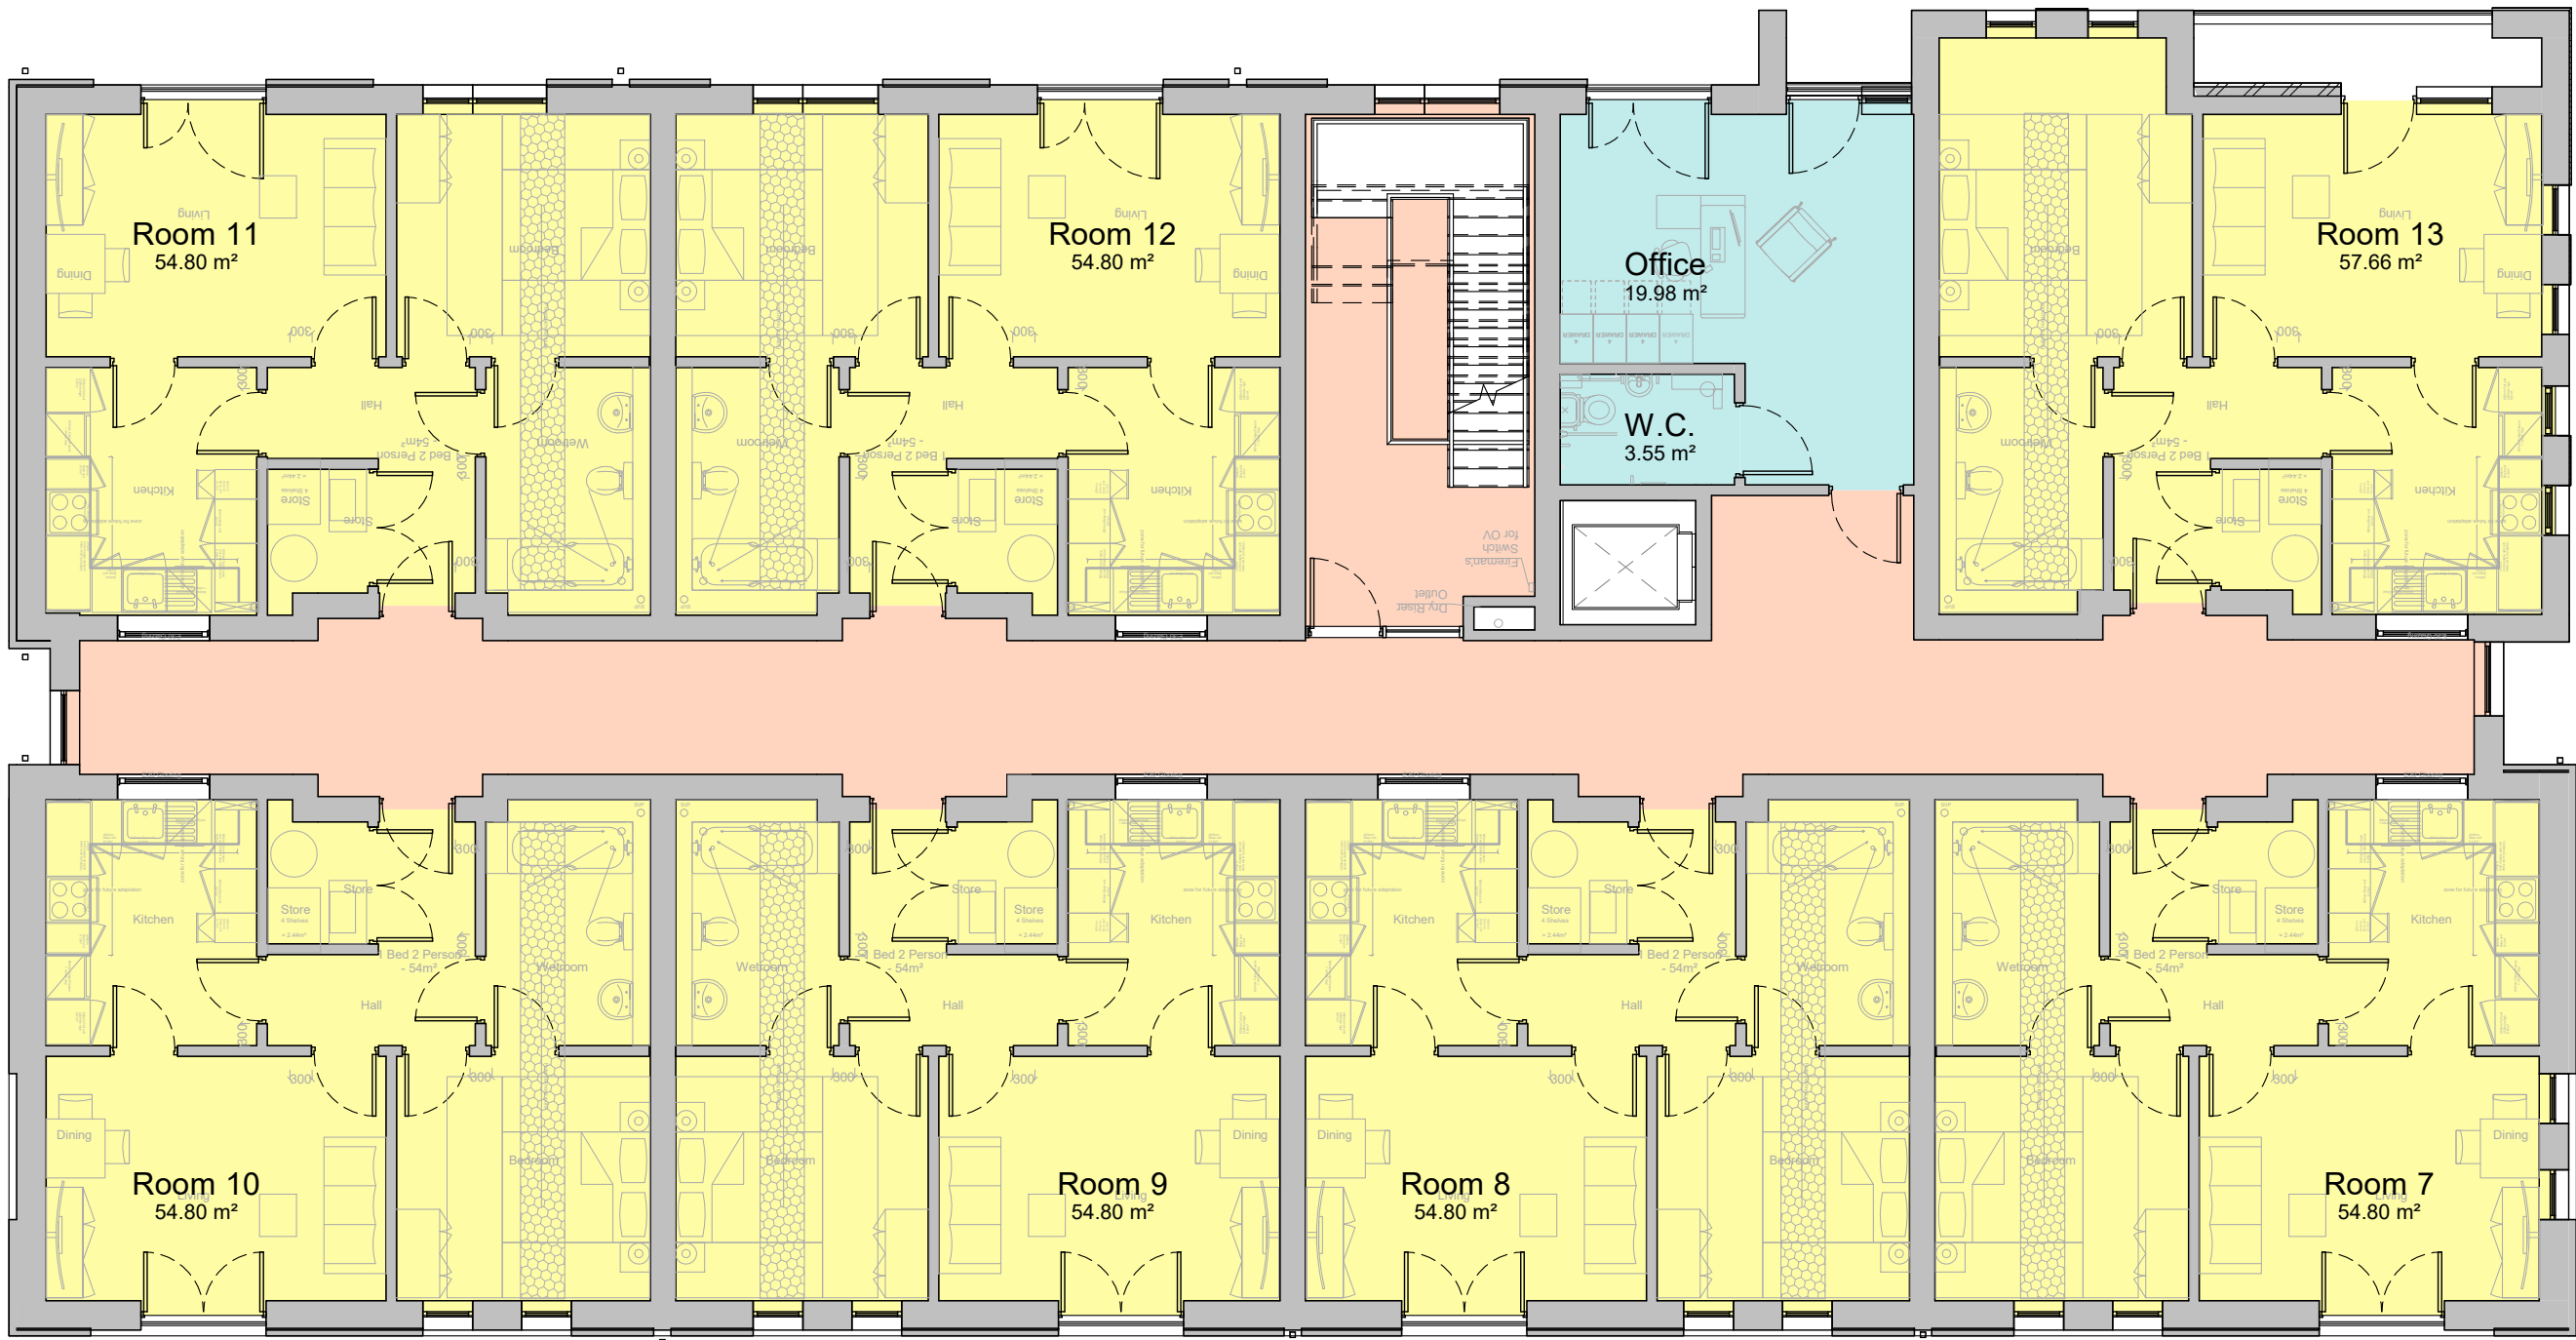

01 - First Floor Plan
1 : 100

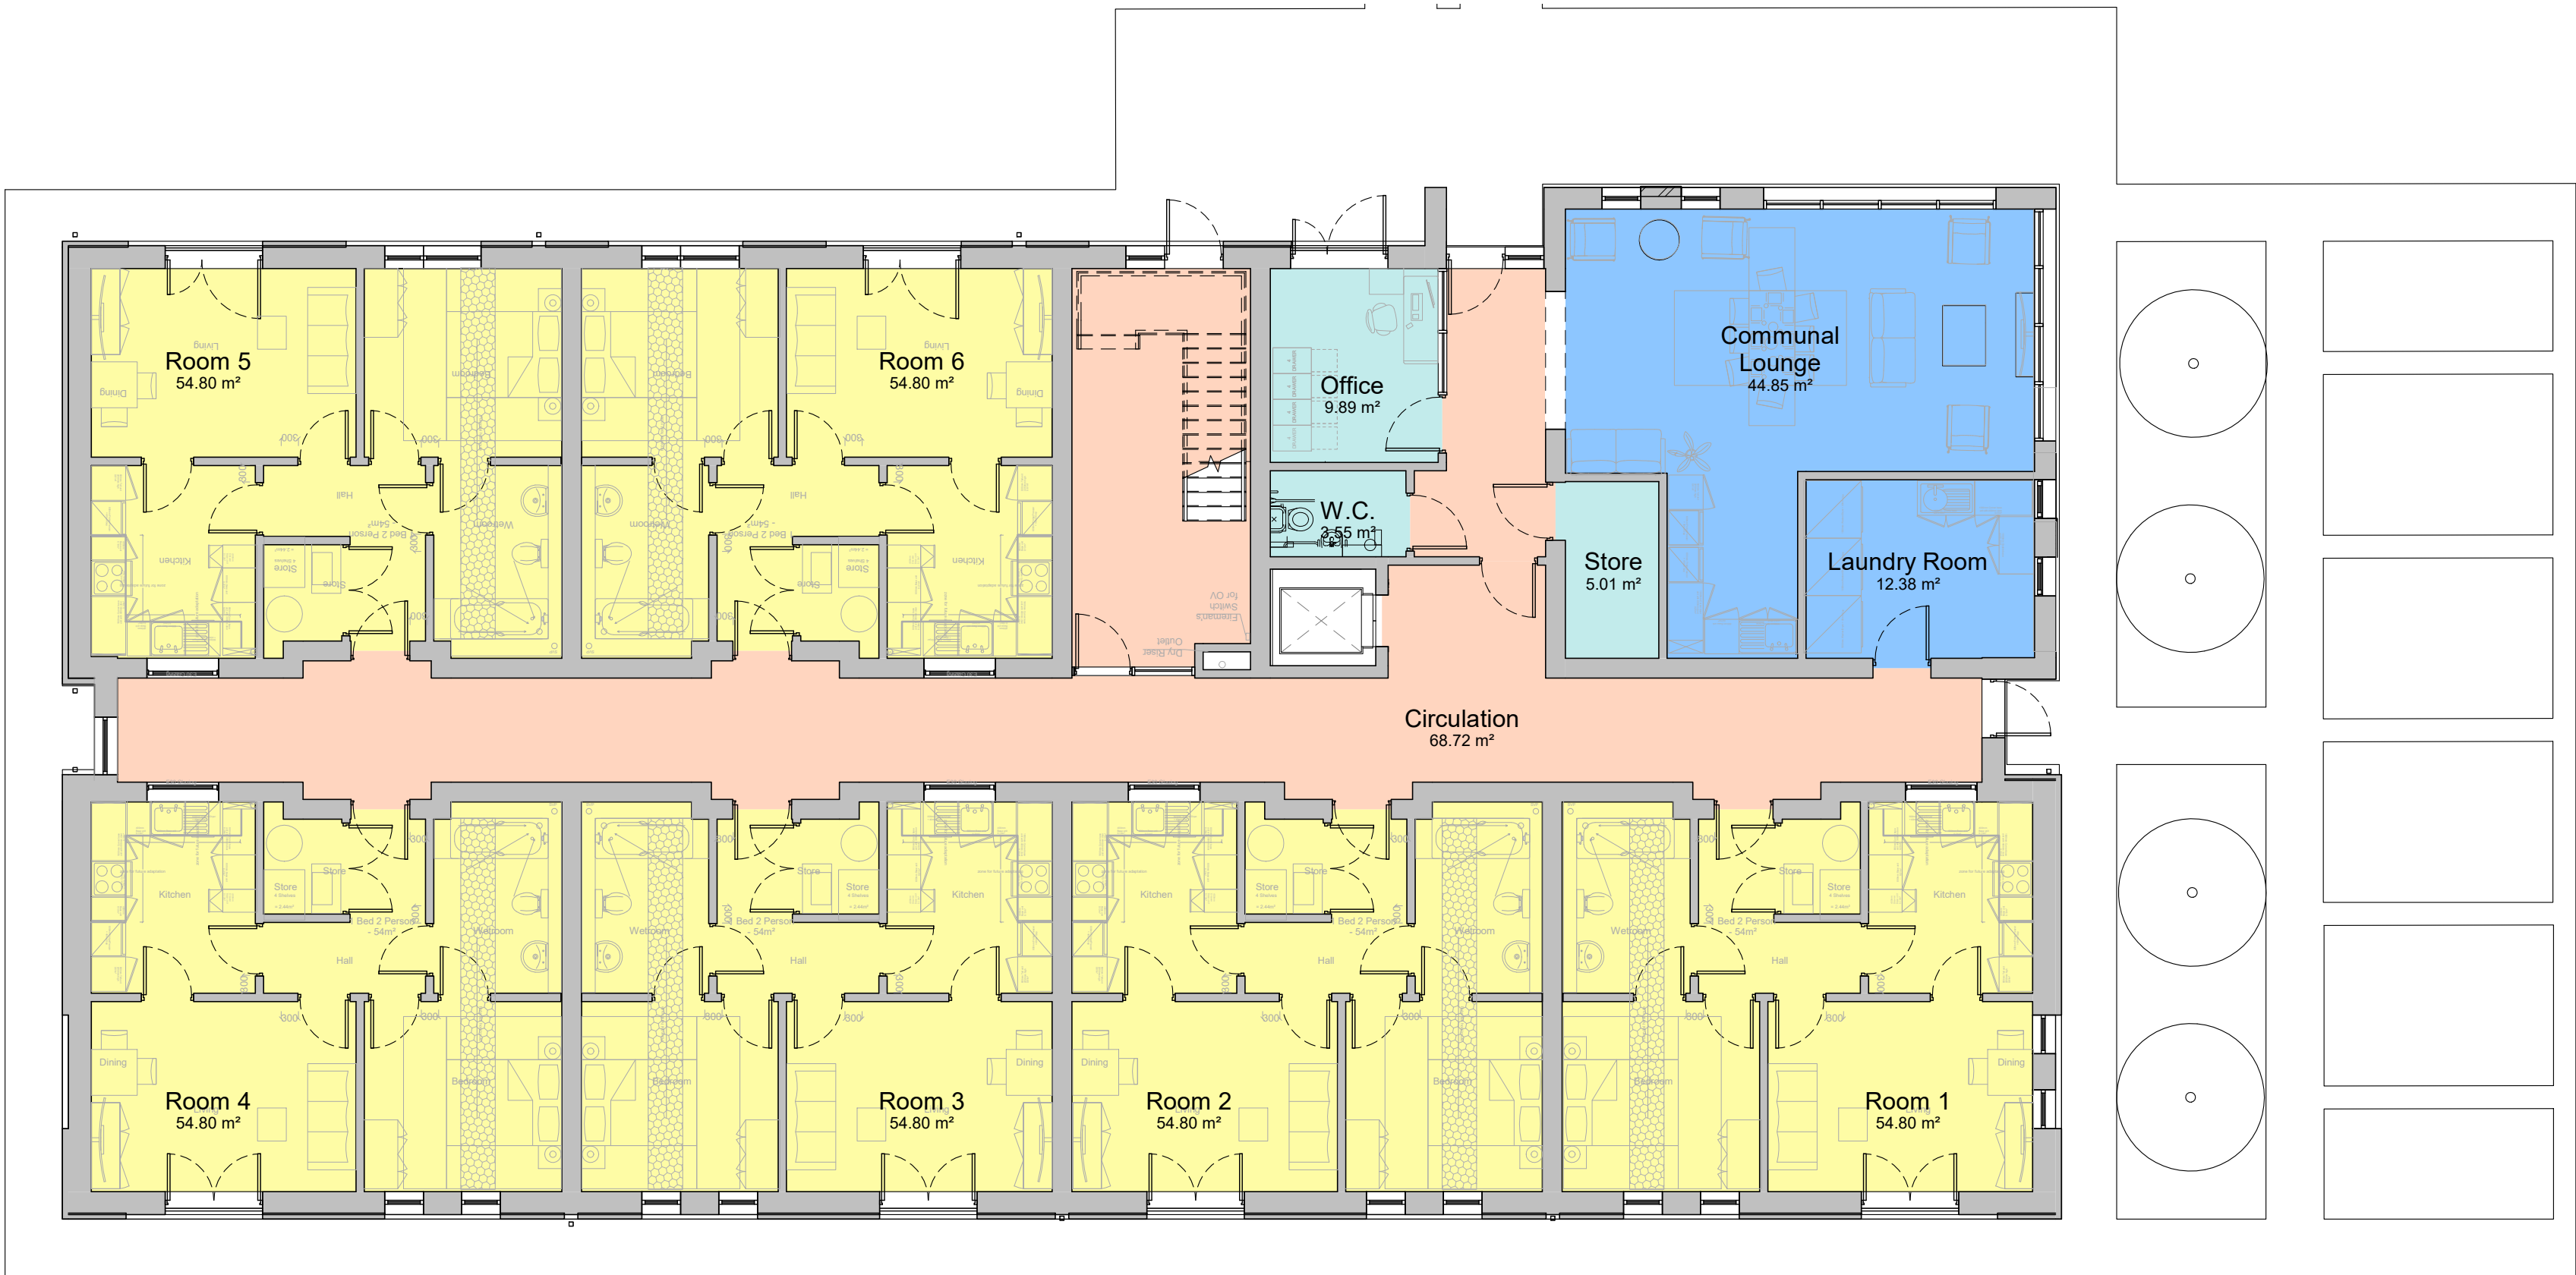

00 - Ground Floor Plan
1 : 100



3D Perspective - Willow Street

P1	Prepared for planning submission	01/02/2023	SD
Rev	Description	Date	By
Revision Schedule			

jda architects

info@jda-architects.com
www.jda-architects.com

manchester: 0161 336 5011
liverpool: 0151 686 0112

Project Details:		1264 - Willow Street, Bury	
Client:		Irwell Valley	
RIBA Workstage:		Preliminary	
Scale:		S0	
1 : 100	@A1	Date: 14/09/22	Drawn by: SD Checked by: KOR

Project Code	Originator	Vol/Sys	Level	Type	Role	Number
1264-JDA-Z1-ZZ-DR-A-0005						
Description						Rev
Proposed Ground & First Floor Plans						P1

Z:\1264 - Willow Street, Bury\Drawings\Level\DM1264_Z1_U0_00_A001.rvt