


BOWLING GREEN

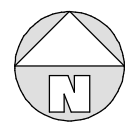


THE PHOENIX

EXISTING STORE
TO BE REMOVED
ON COMPLETION
OF WORKS


PROPOSED
EQUIPMENT
STORE

LAMP
POST


SITE PLAN 1 : 200

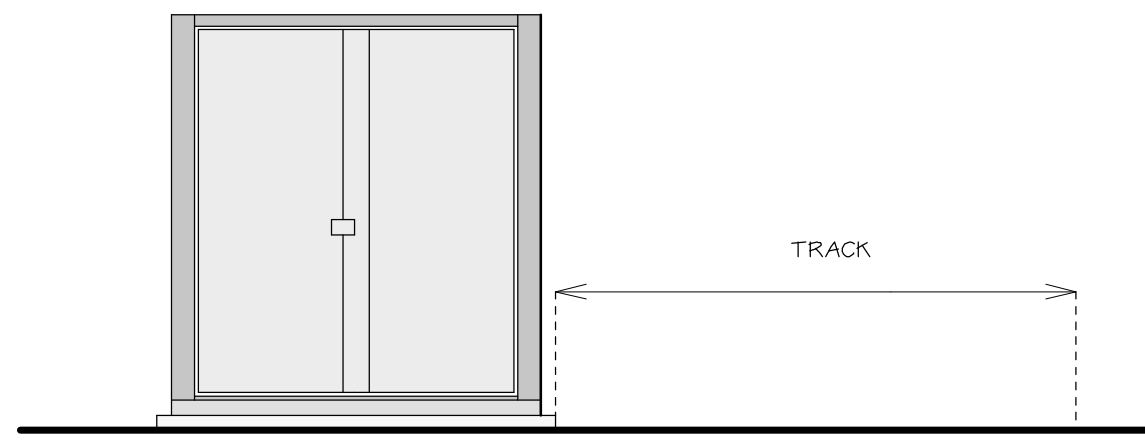


NORTH EAST

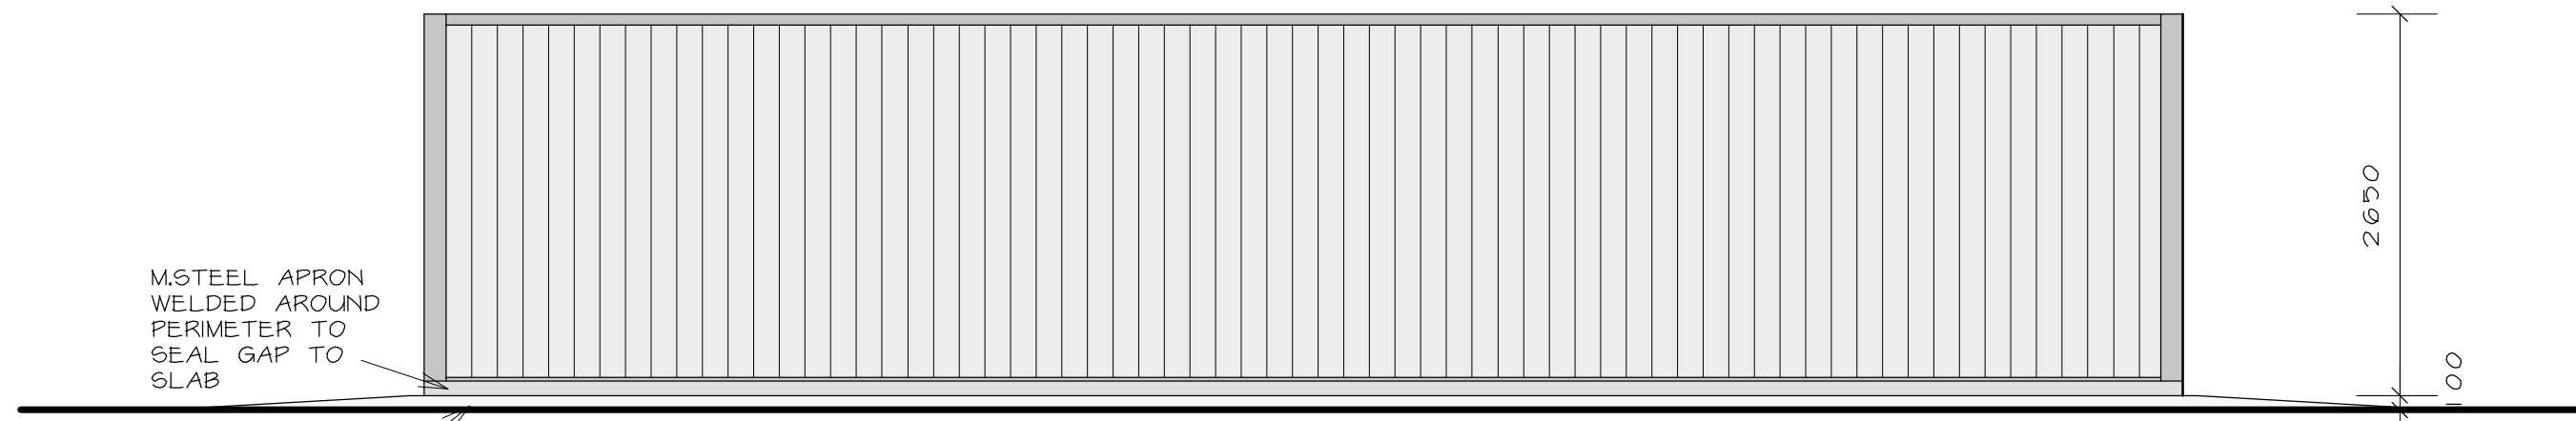

SOUTH EAST

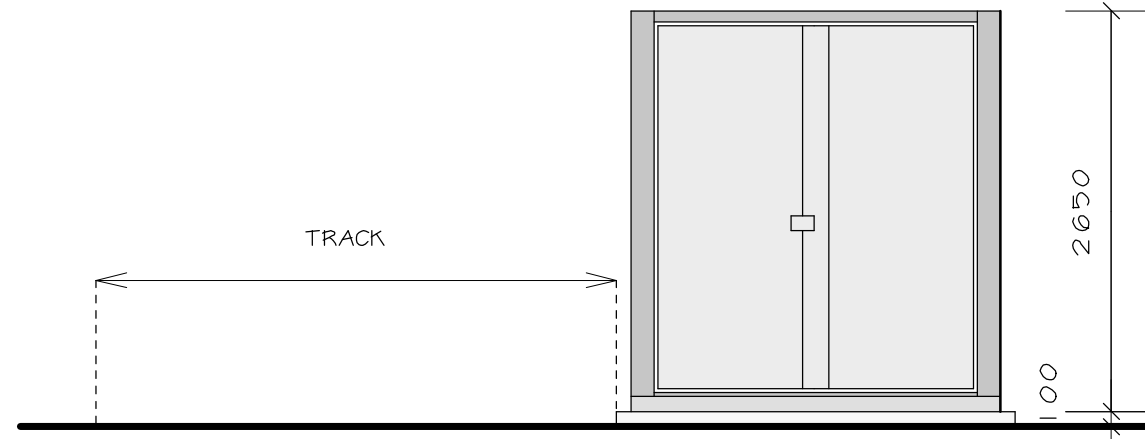

SOUTH WEST

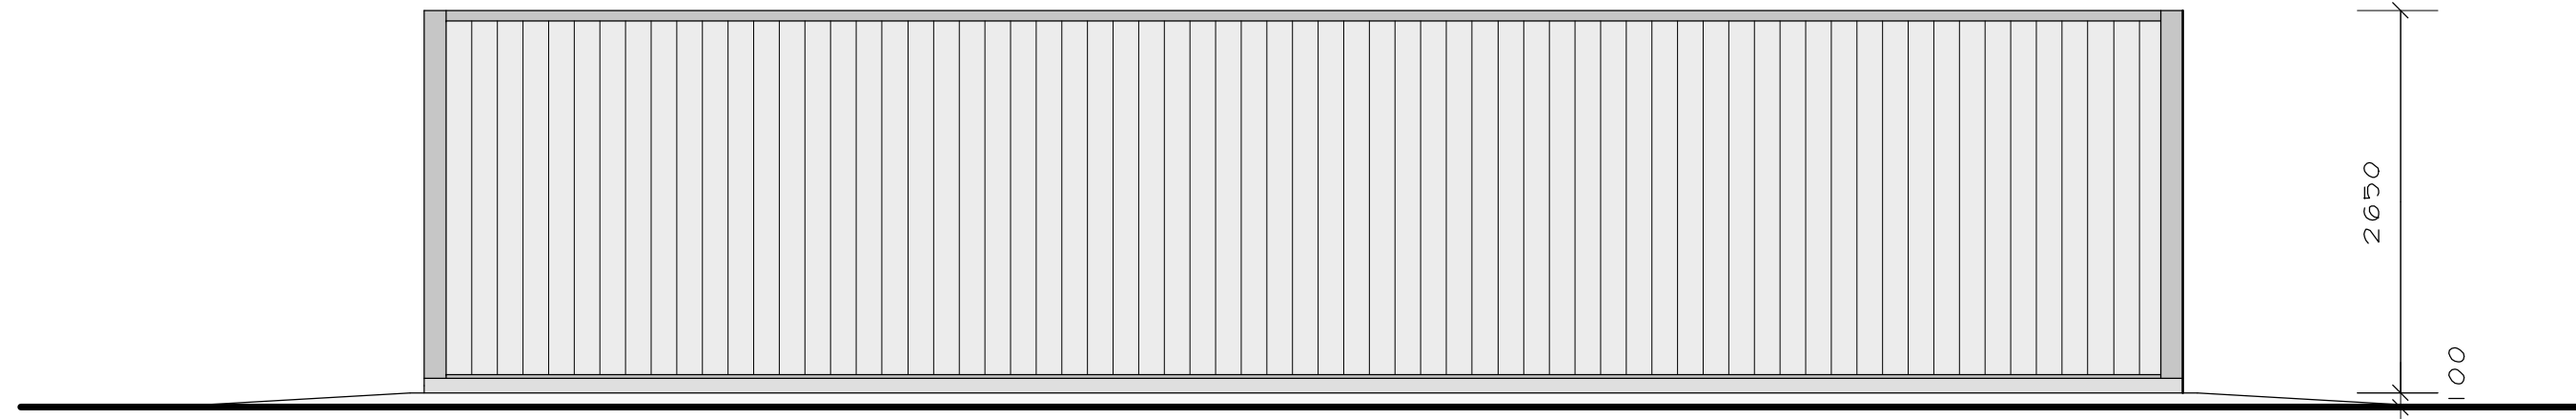

NORTH WEST

PROPOSED ELEVATIONS 1 : 50



TRACK

PROPOSED PLAN 1 : 50

MATERIALS

METAL ROOF AND WALLS PAINTED GREEN
(RAL 6005)

HARDSTANDING

CONCRETE HARDSTANDING SLOPED DOWN TO
GROUND LEVEL AT EITHER END

Telephone

0161 643 2422

Northside Plans Ltd

Planning and Building Design

116 Simister Lane Prestwich Manchester M25 2SB

Project


PROPOSED EQUIPMENT STORE

ST MARY'S PARK
ST MARY'S ROAD
PRESTWICH

Title

FLOOR PLAN, ELEVATIONS AND
SITE PLAN

Scale 1:50 1:200 (A1) Date 10/2021
Drawn by NIGEL TAMG Dwg.no. SMP/1F

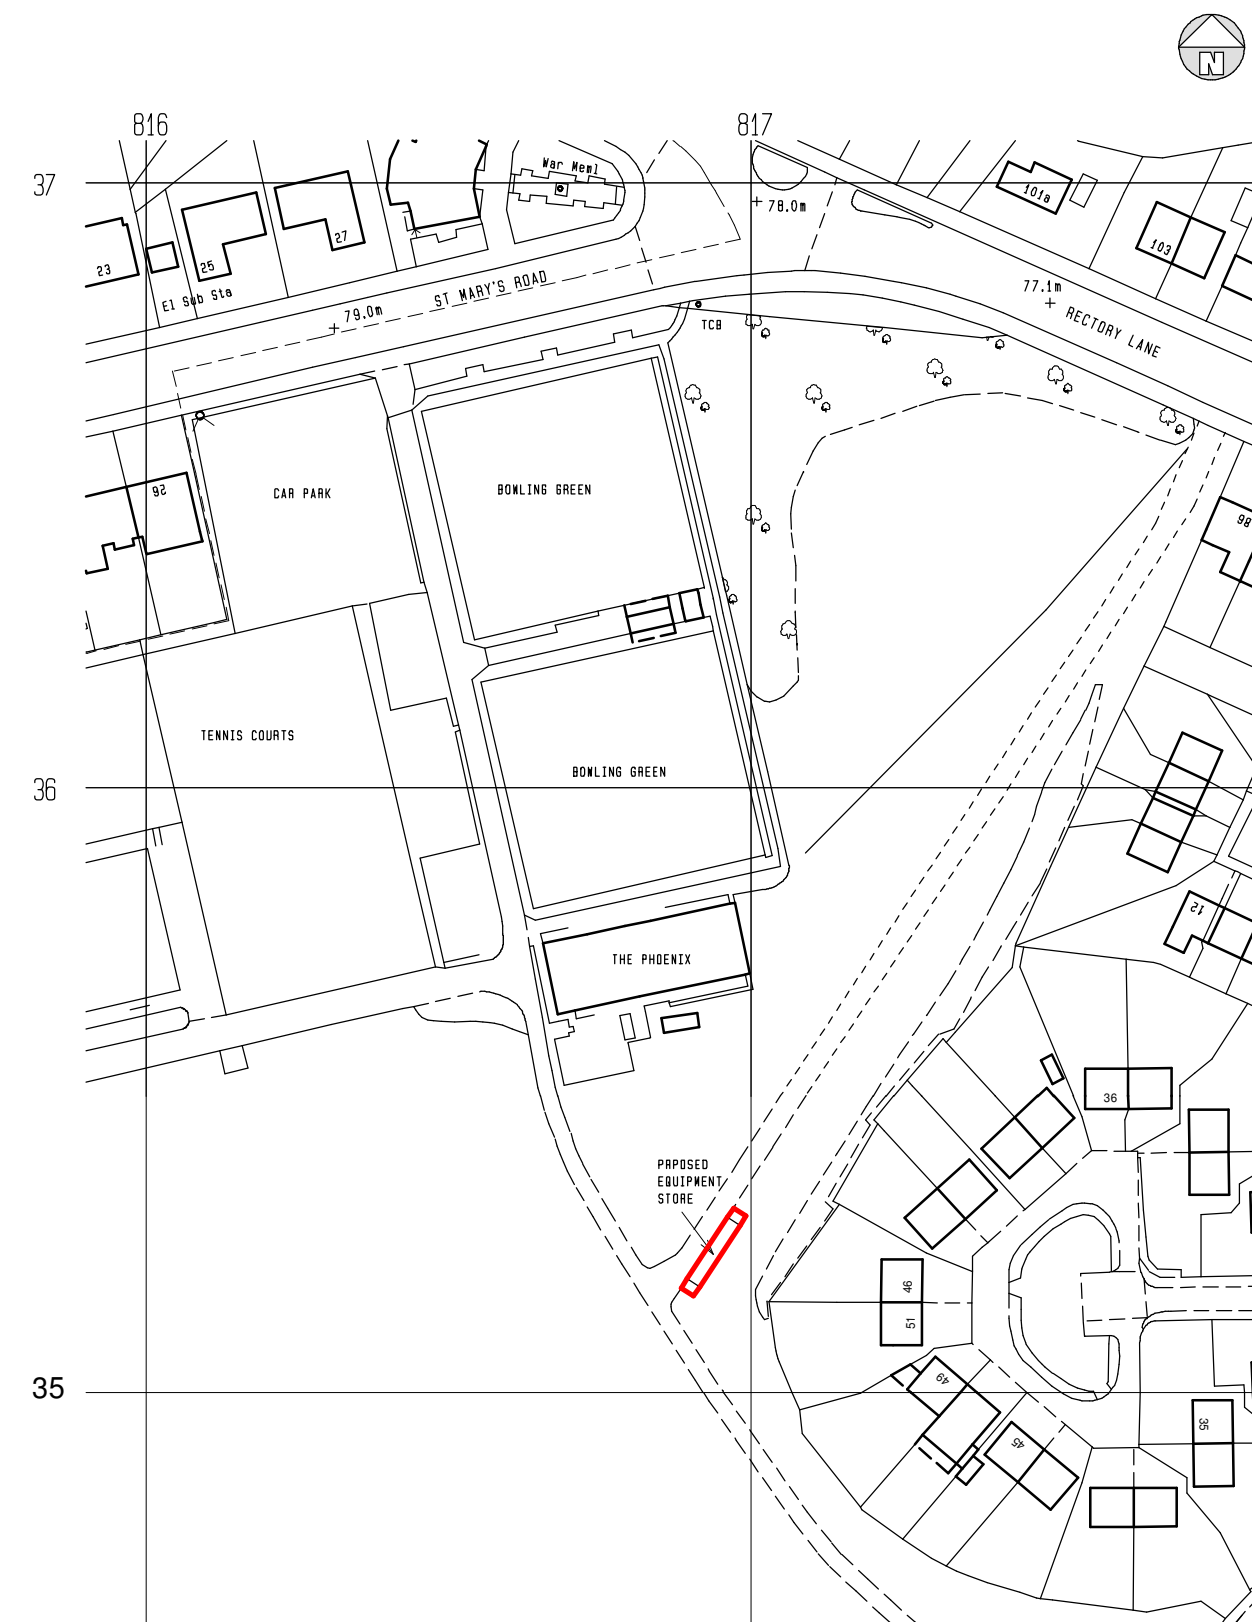

LOCATION PLAN 1 : 1250

20 0 20 40 60 80 100
METRES