



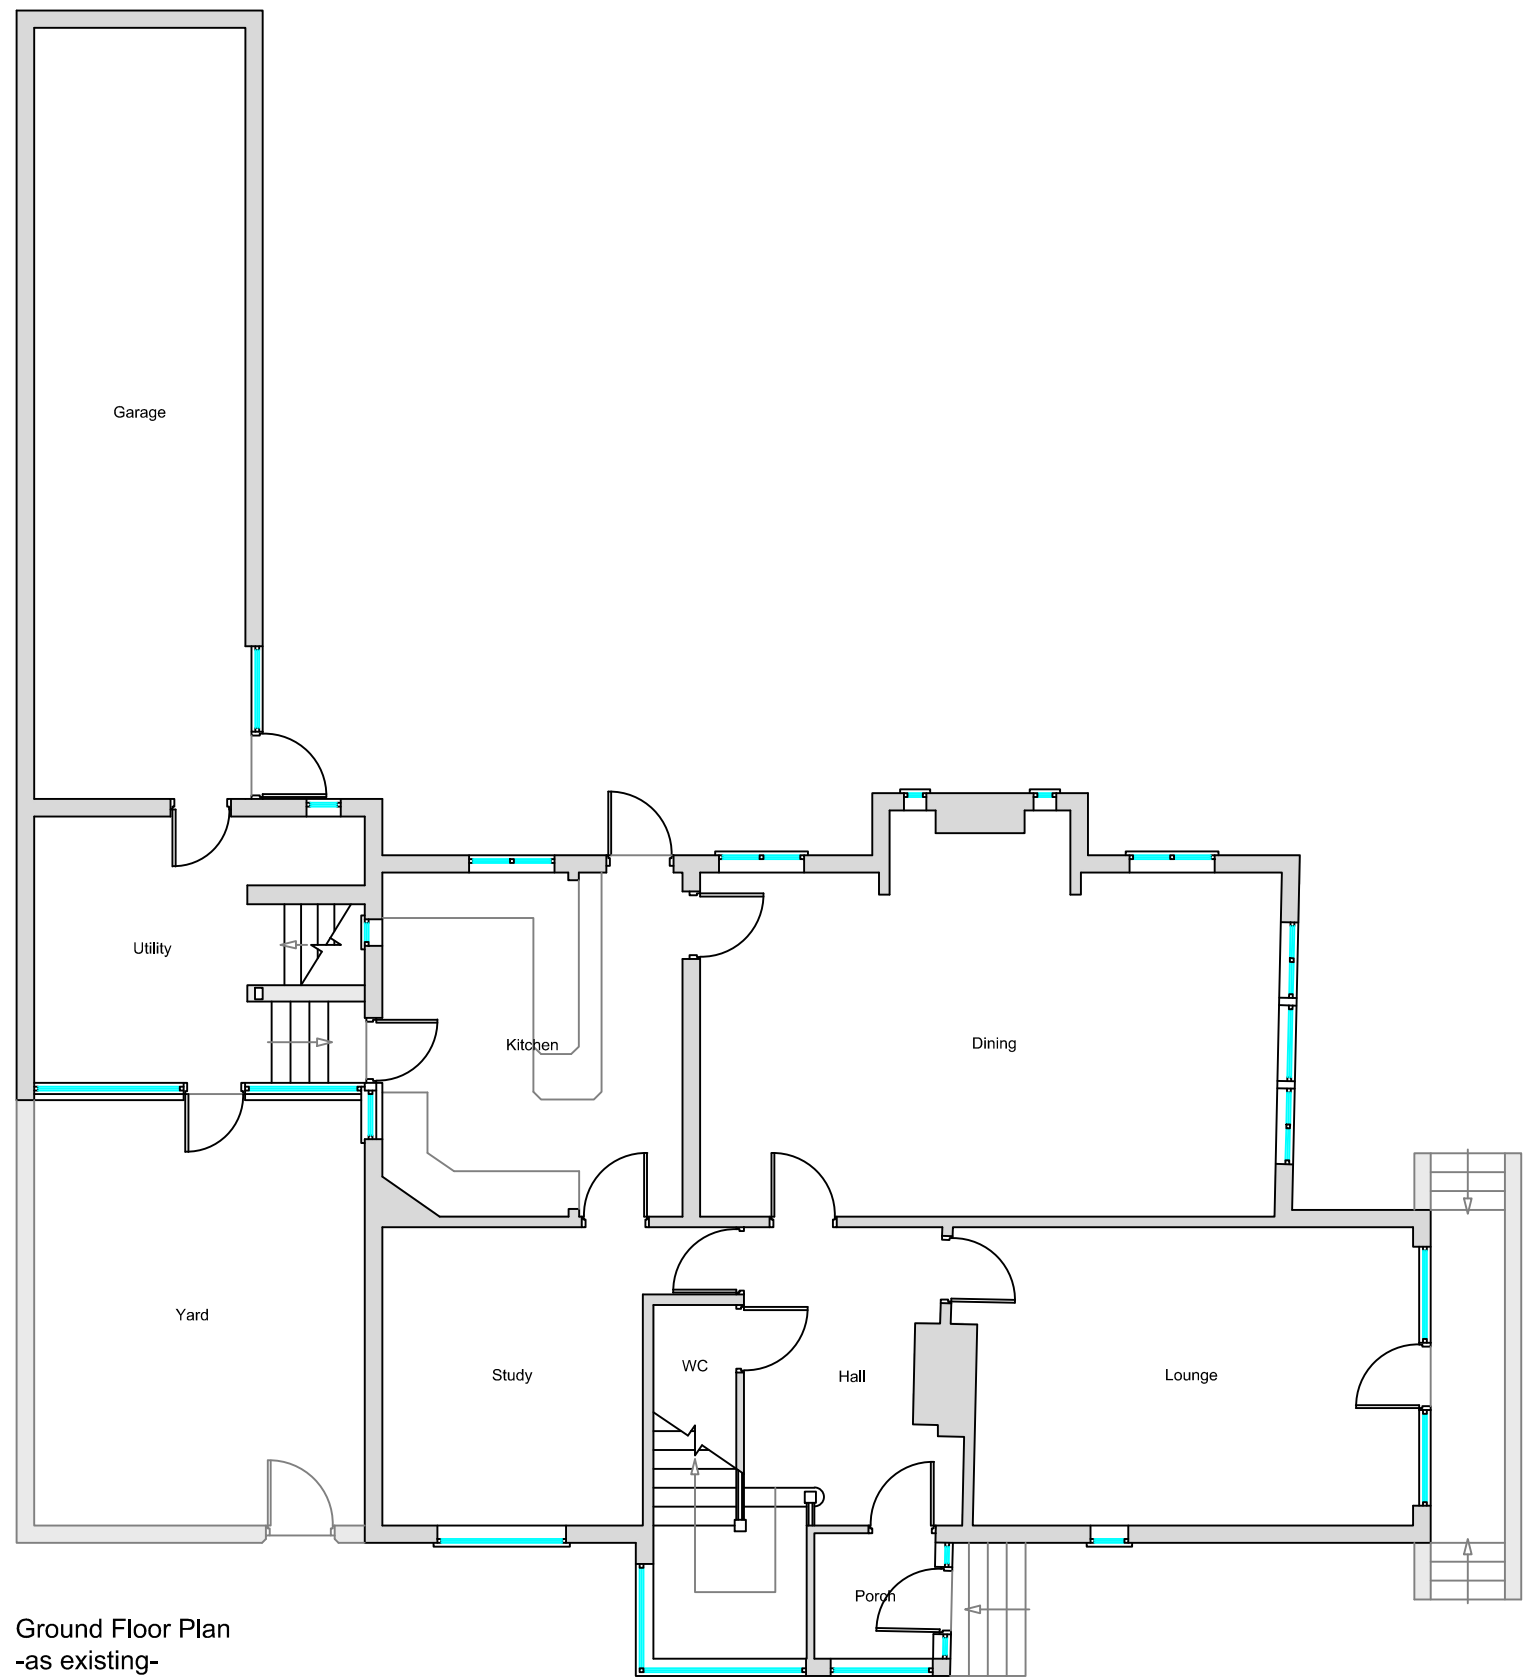

Ground Floor Plan
-as existing-

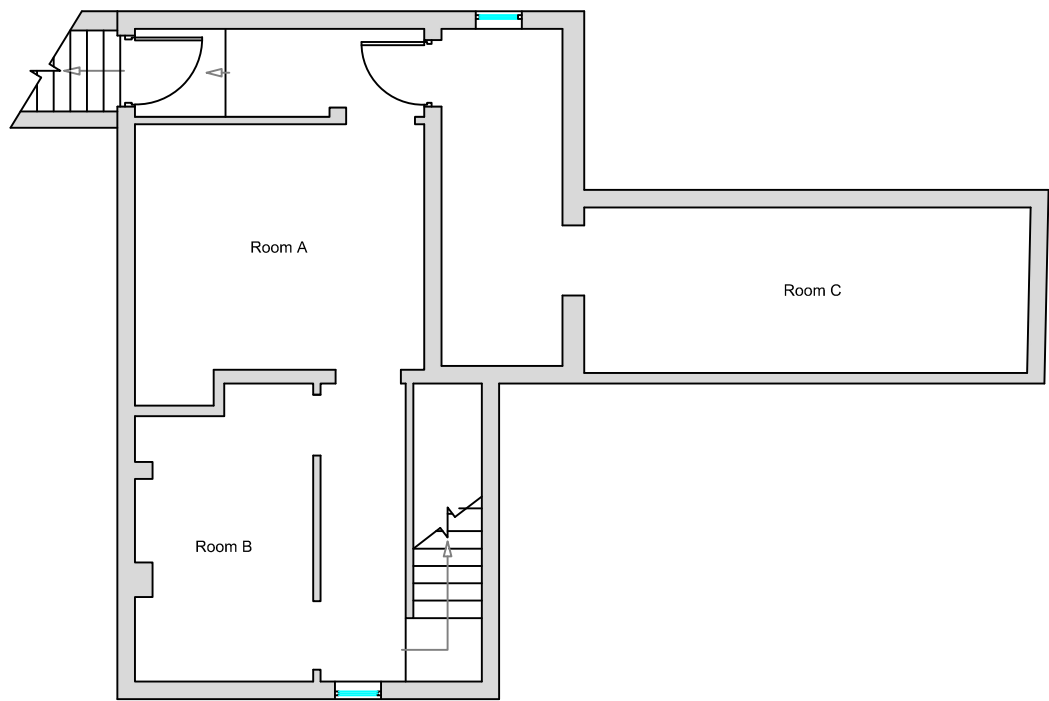

Basement Plan
-as existing-

rev	date	description
client		

Brian Acklam

project

Proposed Alterations
2 Deyne Avenue
Prestwich,
Manchester, M25 1EJ

drawing title

Ground Floor Plan
& Basement Plan
- as existing -

scale

1:100 @ A3

date

March 2023

drawing No.

23.3634-04

rev.

-