




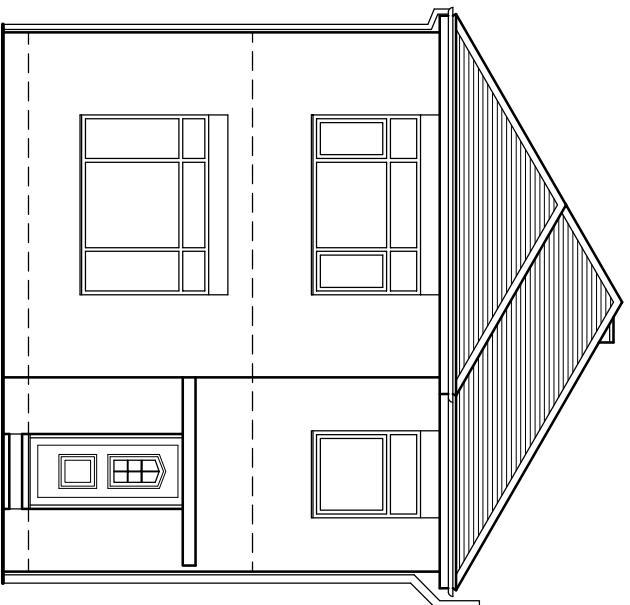


Existing Front Elevation

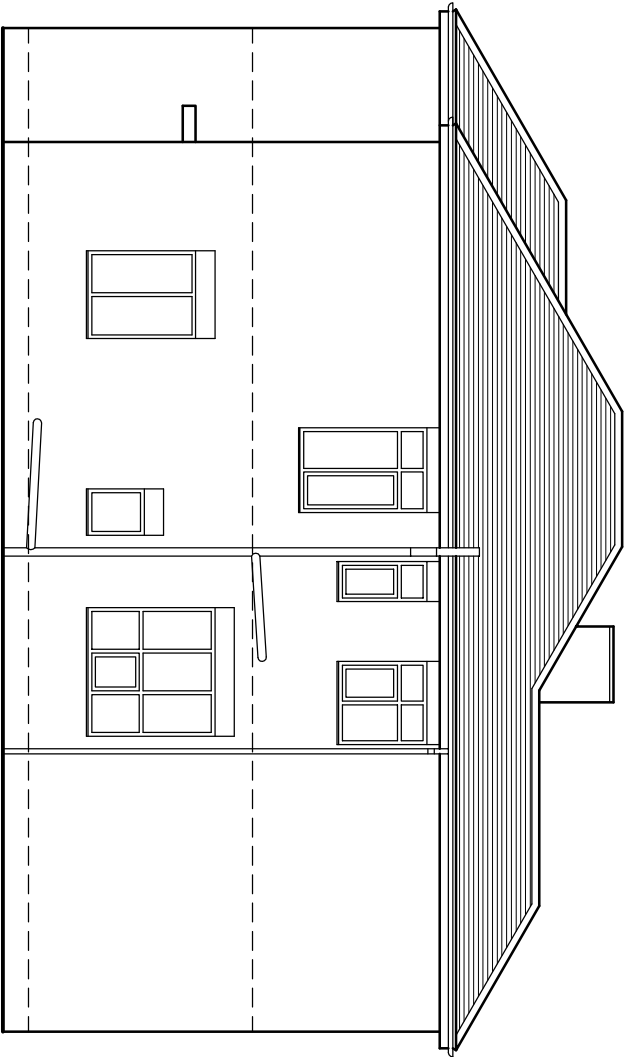


Existing Side Elevation

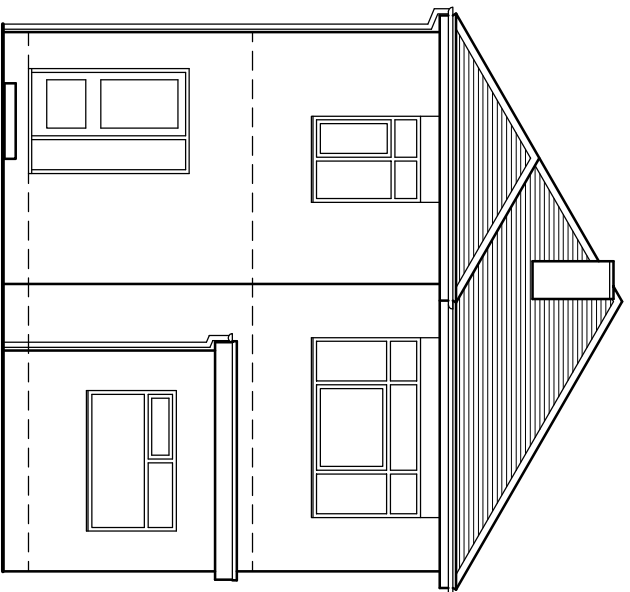


Existing Rear Elevation

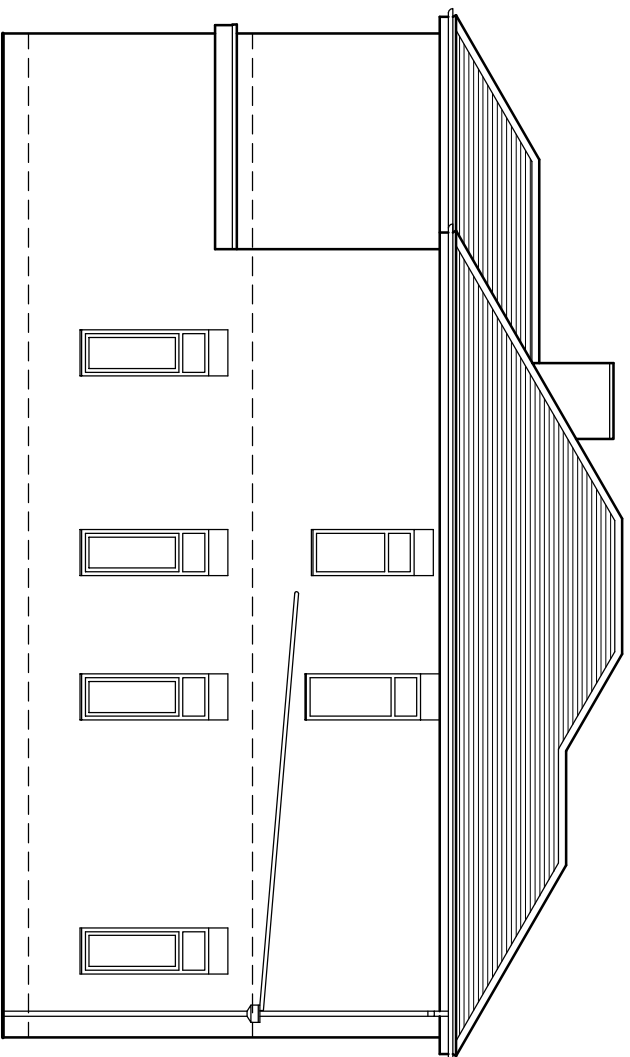


Existing Side Elevation

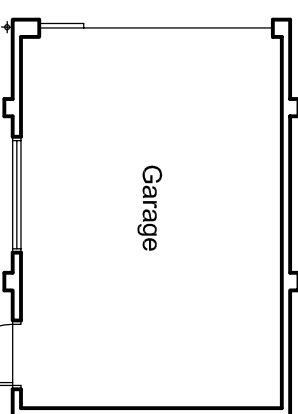


Existing Garage Plan

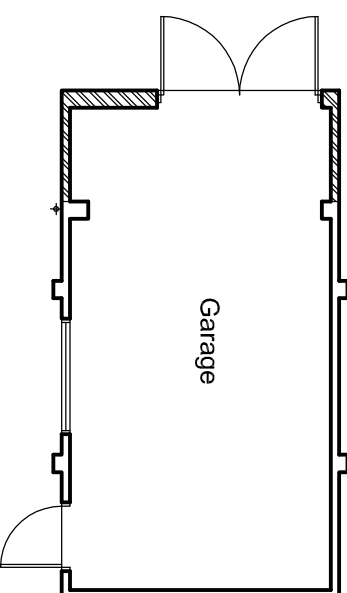


Proposed Garage Plan

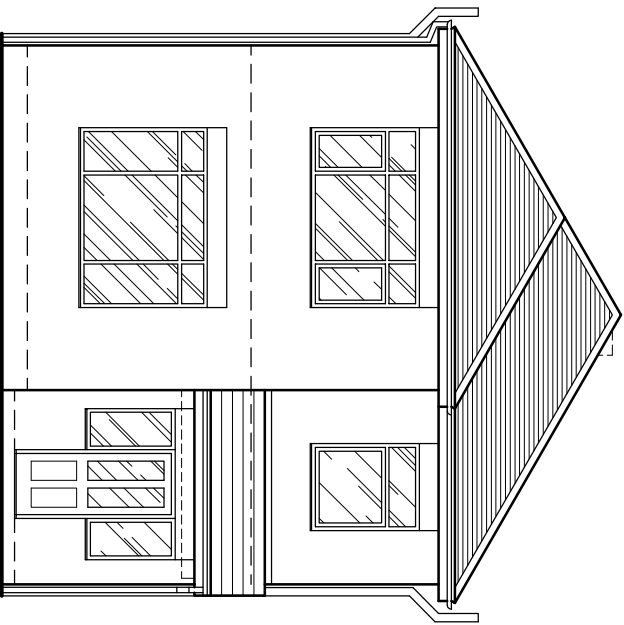


Proposed Front Elevation

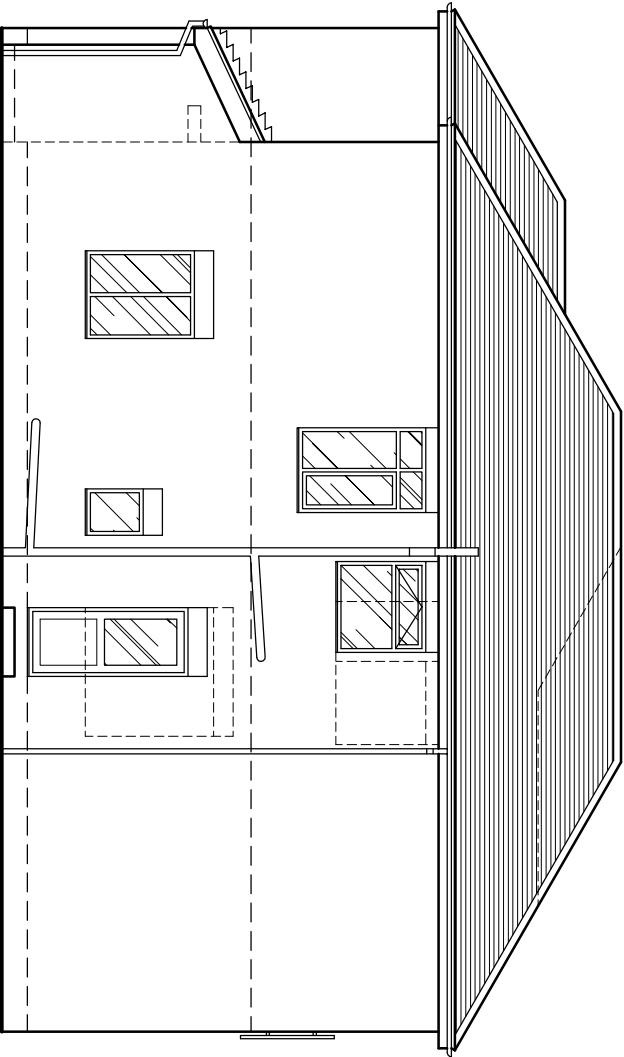



Proposed Side Elevation

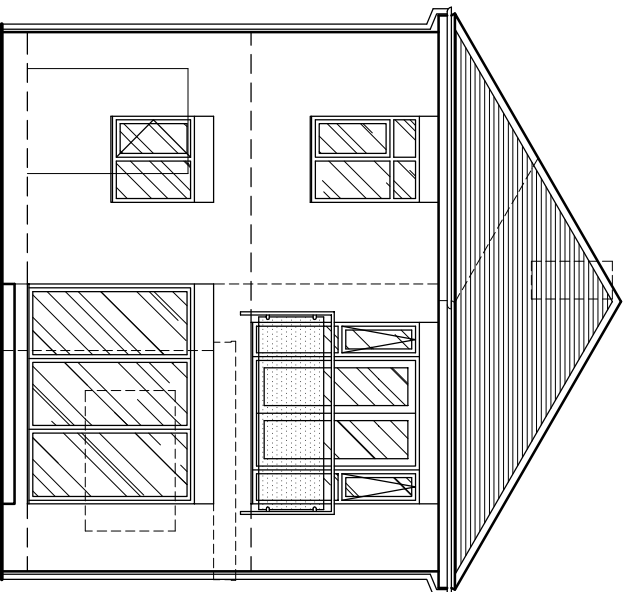


Proposed Rear Elevation

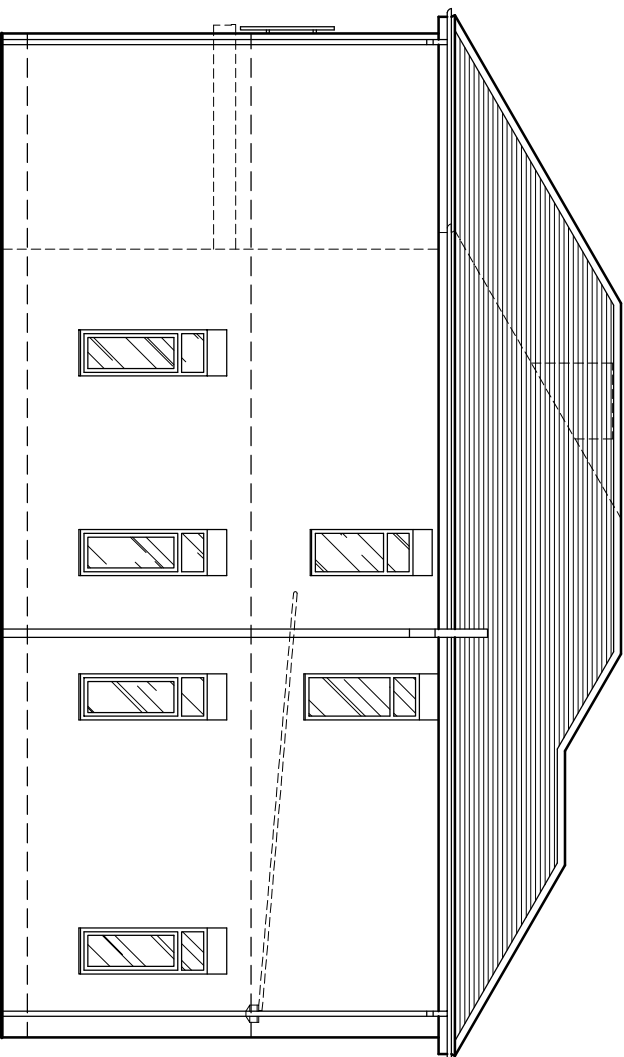


Proposed Side Elevation

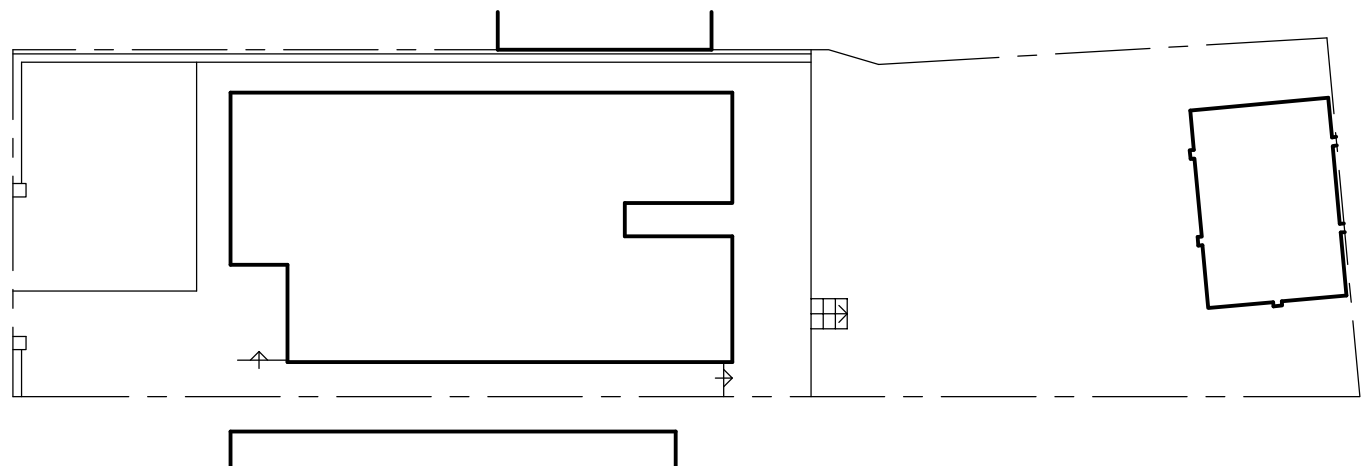 


Existing Site Plan 1:200

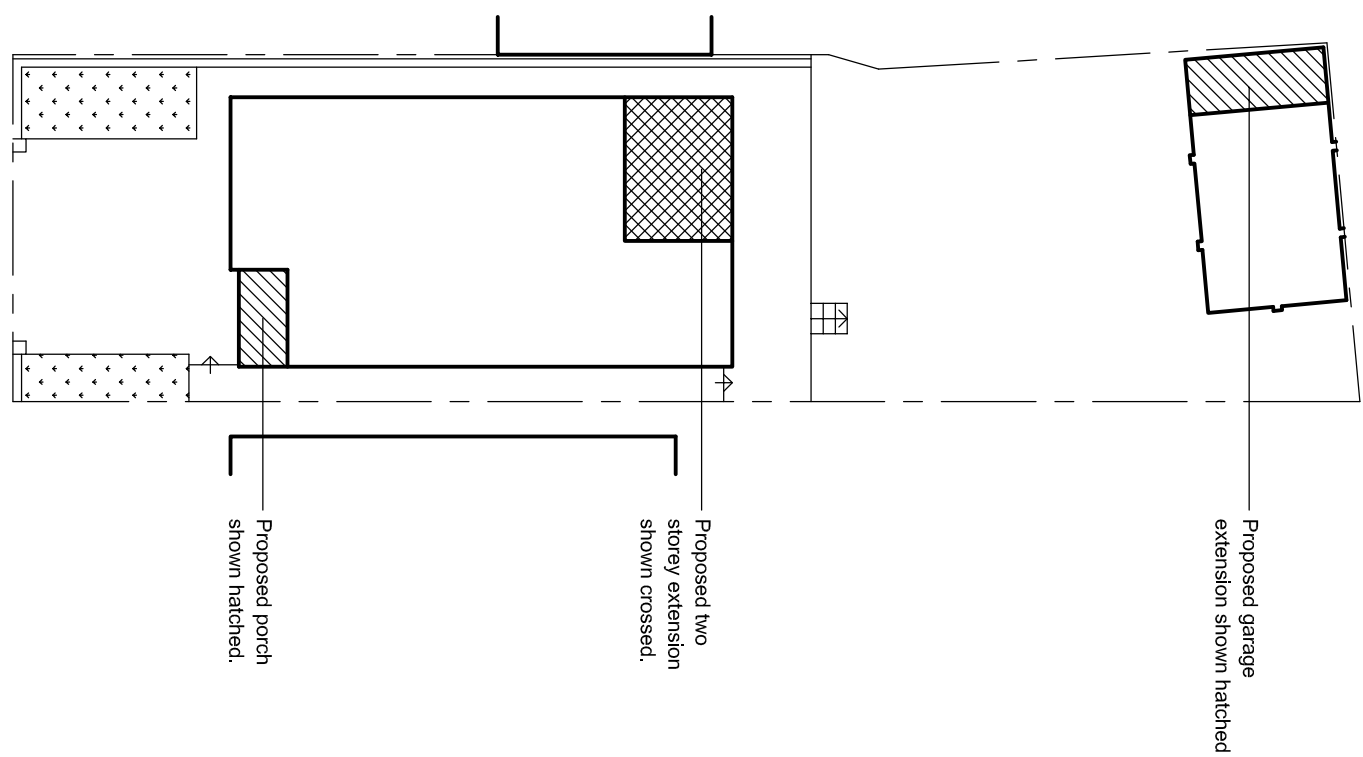


Proposed Site Plan 1:200

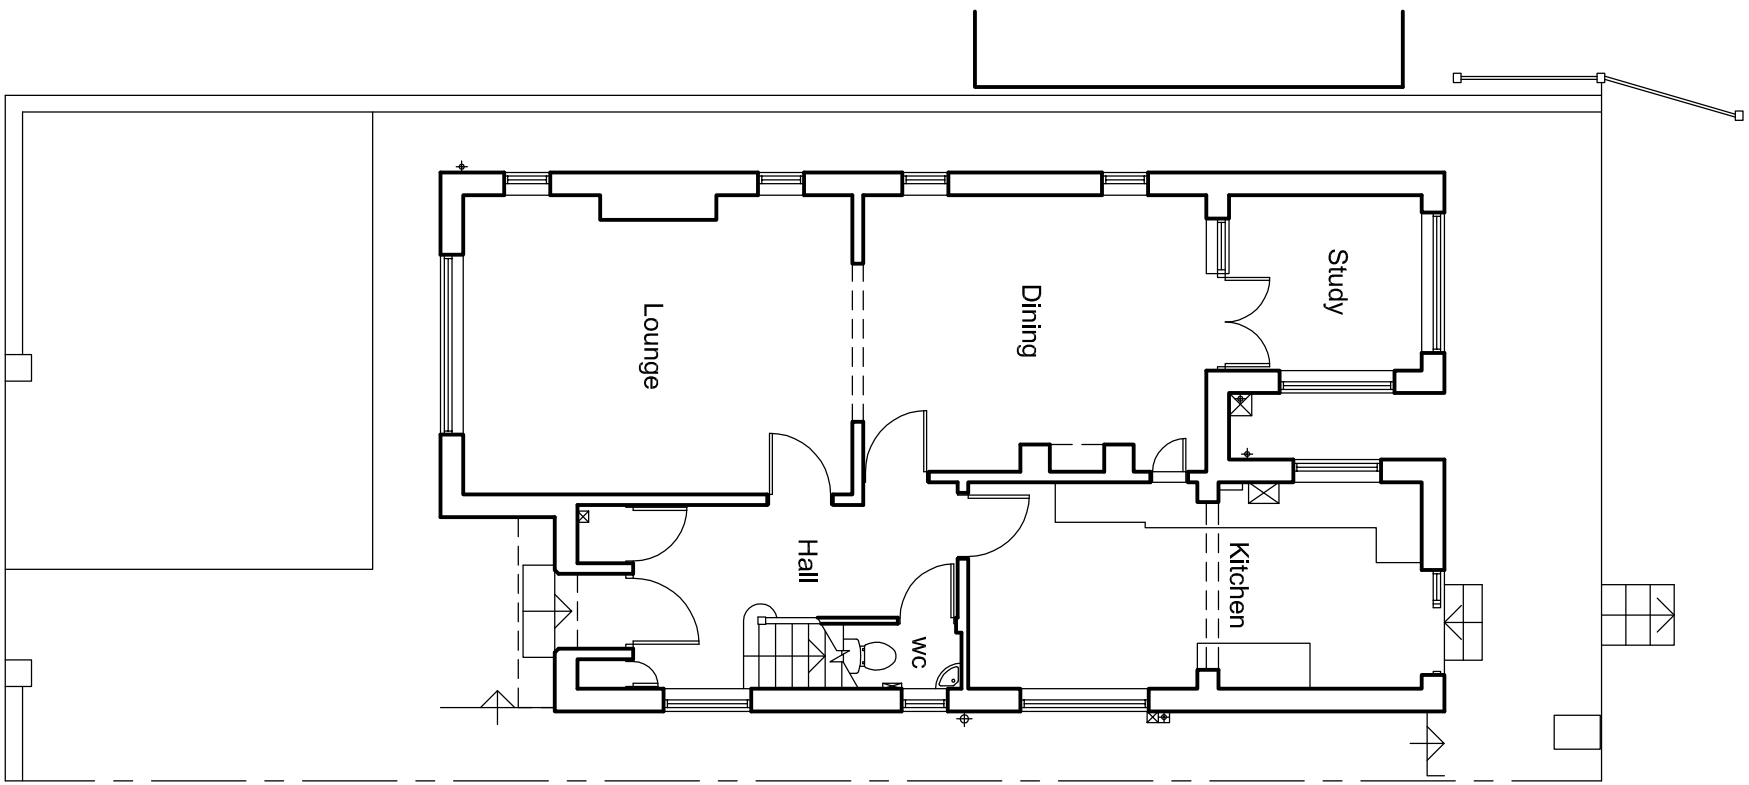


Existing Ground Floor Plan

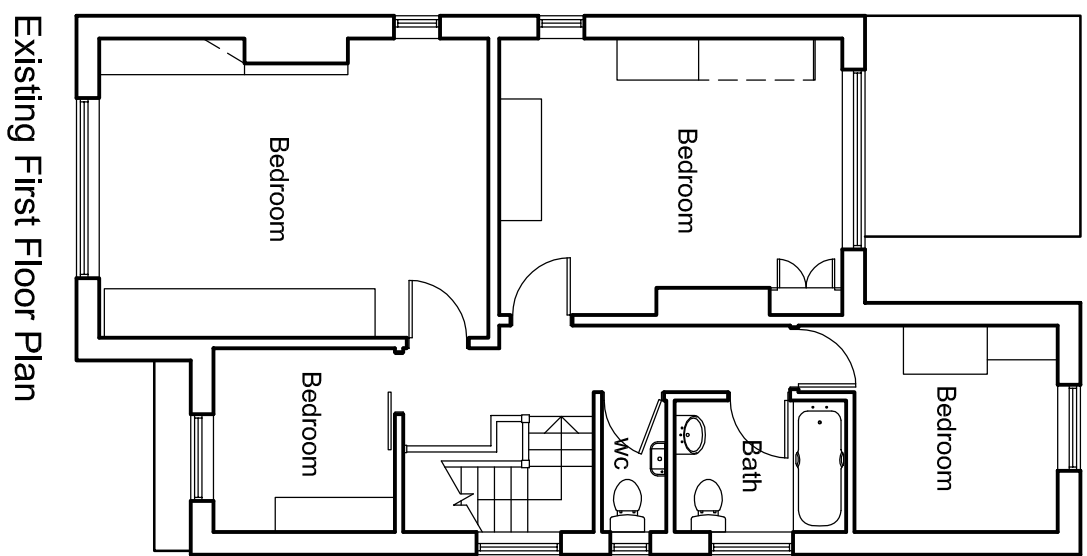


Existing First Floor Plan

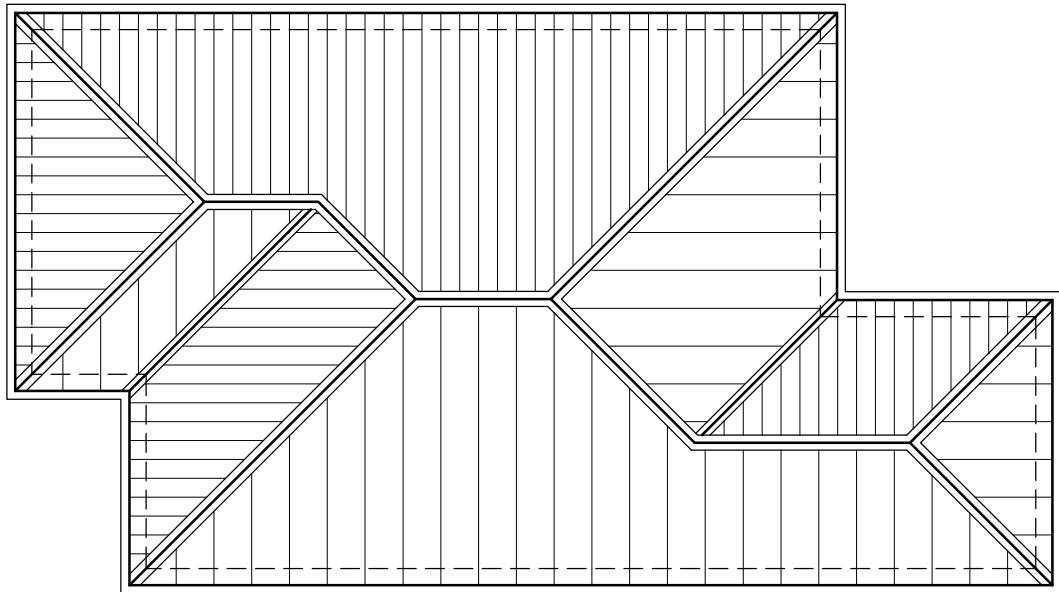


Existing Roof Plan

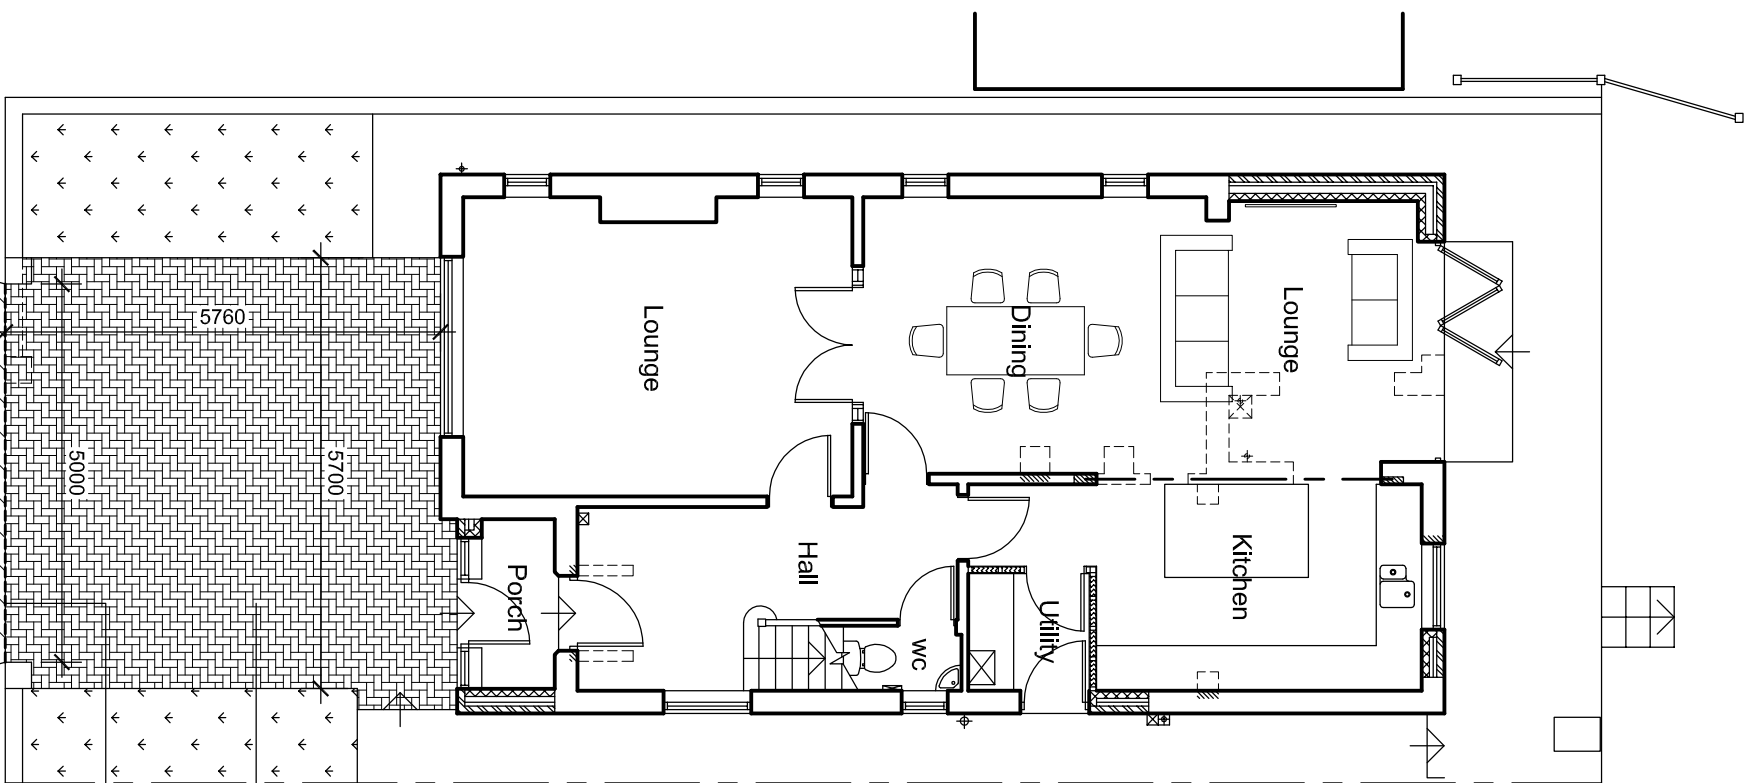

Proposed Ground Floor Plan

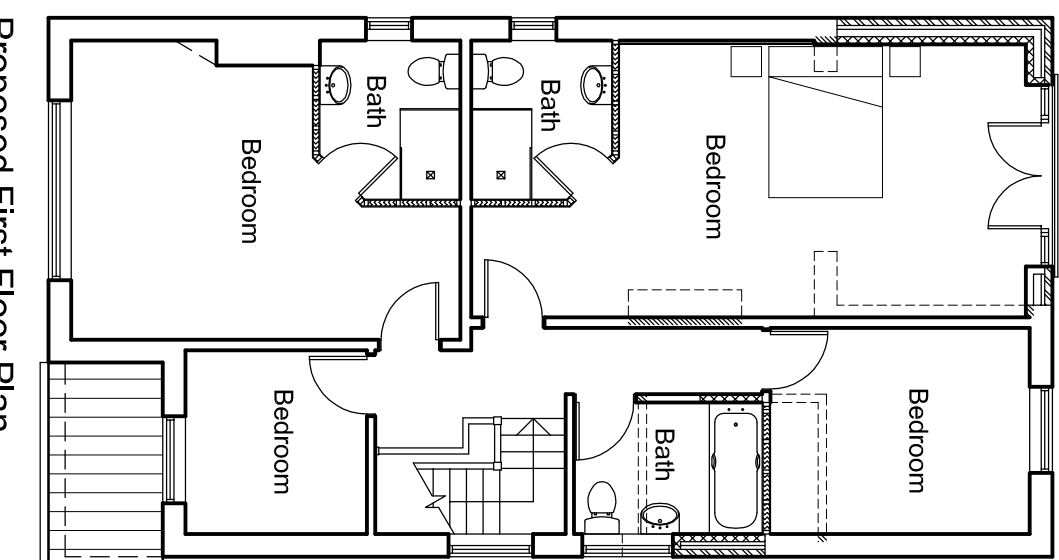

Proposed First Floor Plan

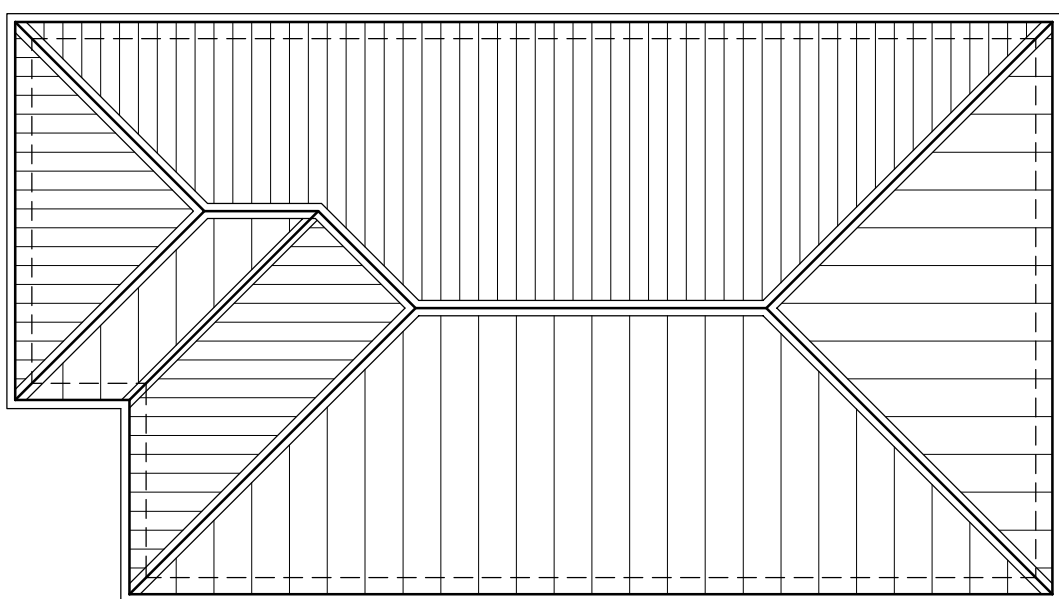

Proposed Roof Plan

F				
E				
D				
C				
B				
A	Revised for Planning			01/23
DAVID HAWORTH ARCHITECTURAL DESIGN				
www.davidhaworthdesign.co.uk				
tel. 07976 206533 email: info@davidhaworthdesign.co.uk				
client				
Mr. & Mrs. A.Jackson				
project				
6 Butt Hill Drive				
Prestwich				
drawing				
Proposed Extensions				
drawn	date	scale		
e.h.	11/22	1:100		
dwg no.		revision		
1520/01		A		