






Townhouse Front Elevation - As Proposed

 


				 HOWARD & SEDDON A.R.I.B.A. CHARTERED ARCHITECTS 64 WASHWAY ROAD SALE, CHESHIRE, M33 7RE TEL No. 0161 - 973 8296 FAX No. 0161 - 962 3485 E-MAIL : ADMIN@HOWARDANDEDDON.CO.UK	Project PROPOSED RESIDENTIAL DEVELOPMENT LAND TO REAR OF EARL STREET PRESTWICH M25 1GQ	Title Townhouse Front Elevation - As Proposed	Drawn EJG/II	DRG no. 14,347 39	
							Date 16/06/21		
B	FIRST ISSUE	EJG/II	16/06/21		Client Mr. MEDHDI YAZDANPANA		Scale 1:100(A3)	Amendment B	
A	FIRST ISSUE	VK	25/05/21						
Rev	DESCRIPTION	By	Date						

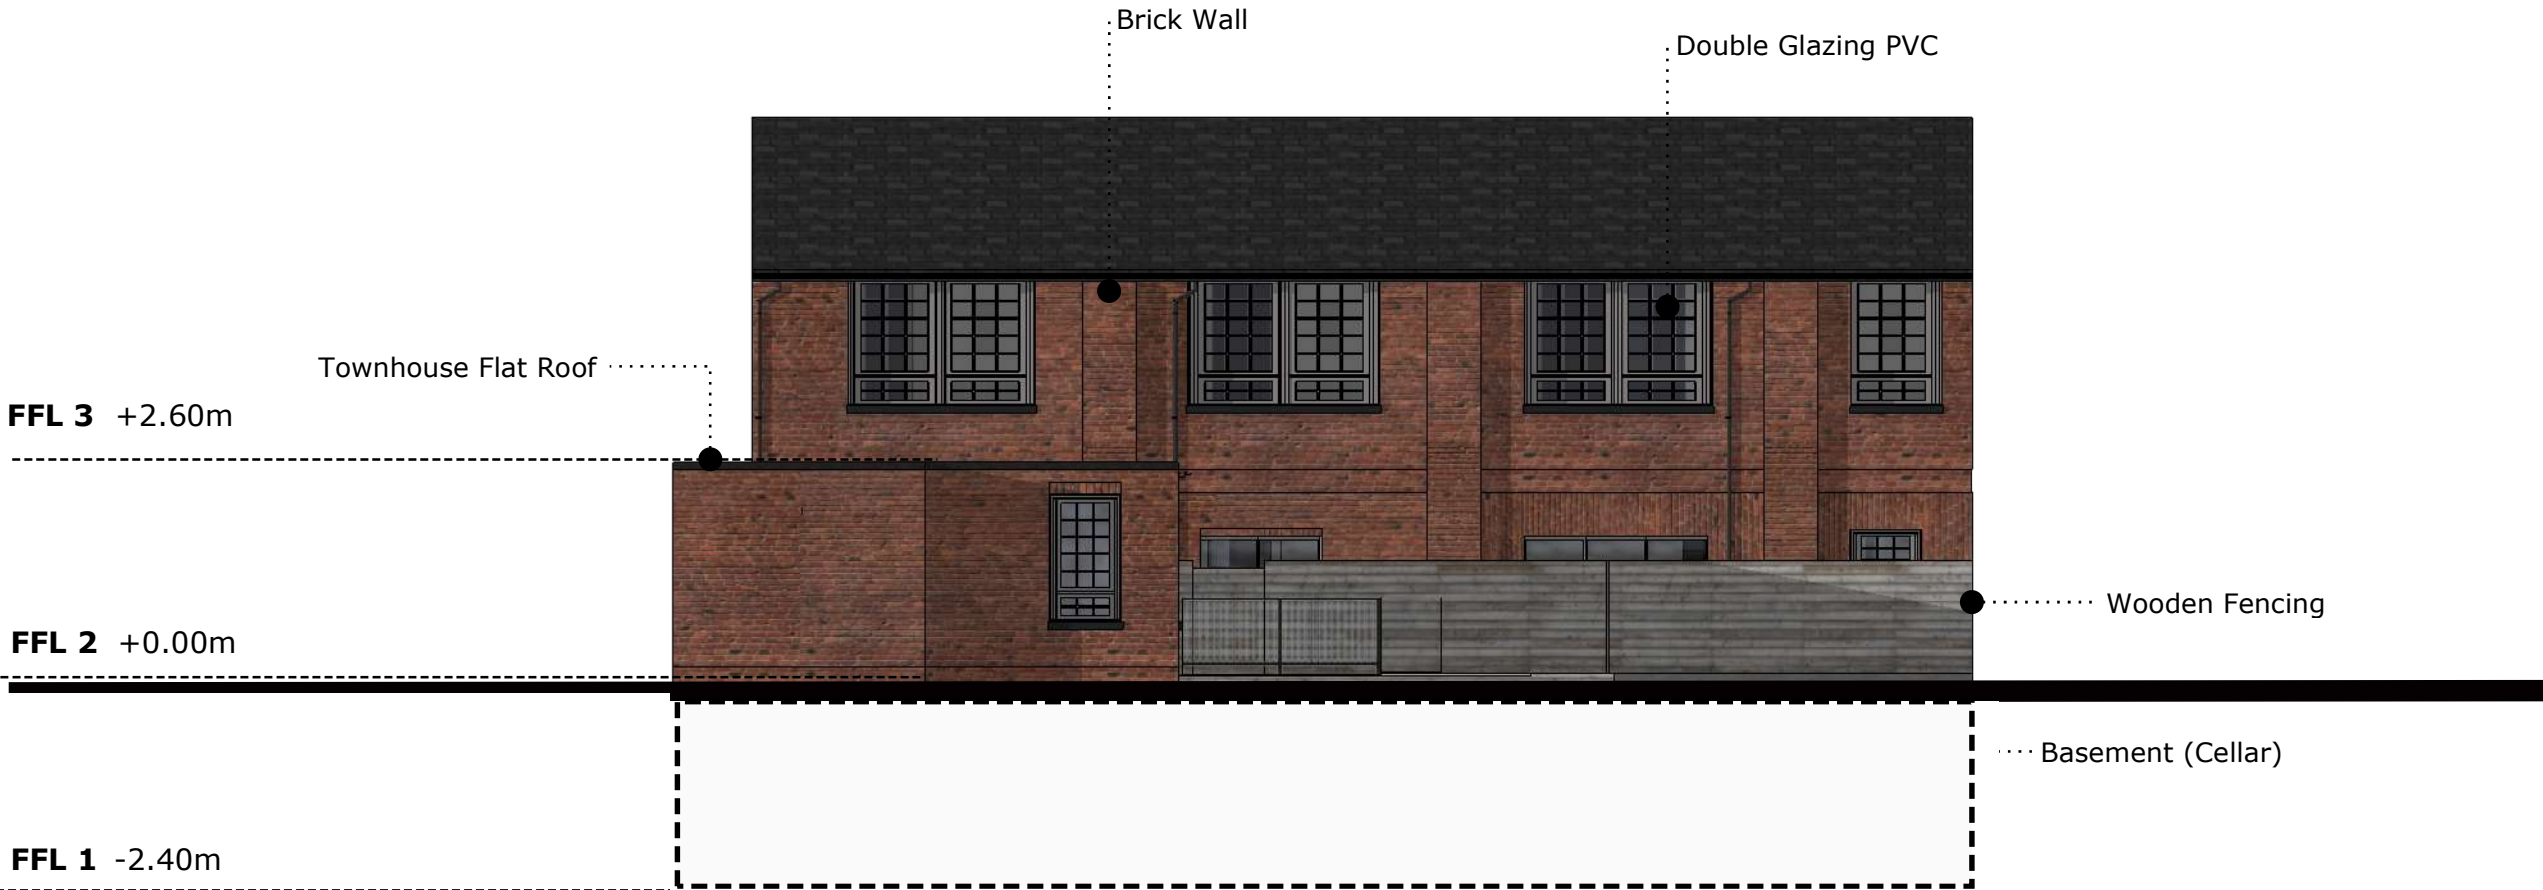


Townhouse Rear Elevation - As Proposed

 

				 HOWARD & SEDDON A.R.I.B.A. CHARTERED ARCHITECTS 64 WASHWAY ROAD SALE, CHESHIRE, M33 7RE TEL No. 0161 - 973 8296 FAX No. 0161 - 962 3485 E-MAIL : ADMIN@HOWARDANDEDDON.CO.UK	Project PROPOSED RESIDENTIAL DEVELOPMENT LAND TO REAR OF EARL STREET PRESTWICH M25 1GQ	Title Townhouse Rear Elevation - As Proposed	Drawn EJG/II	DRG no. 14,347 40
B	FIRST ISSUE	EJG/II	16/06/21					
A	FIRST ISSUE	VK	25/05/21					
Rev	DESCRIPTION	By	Date		Client Mr. MEDHDI YAZDANPANA	Scale 1:100(A3)	Amendment B	

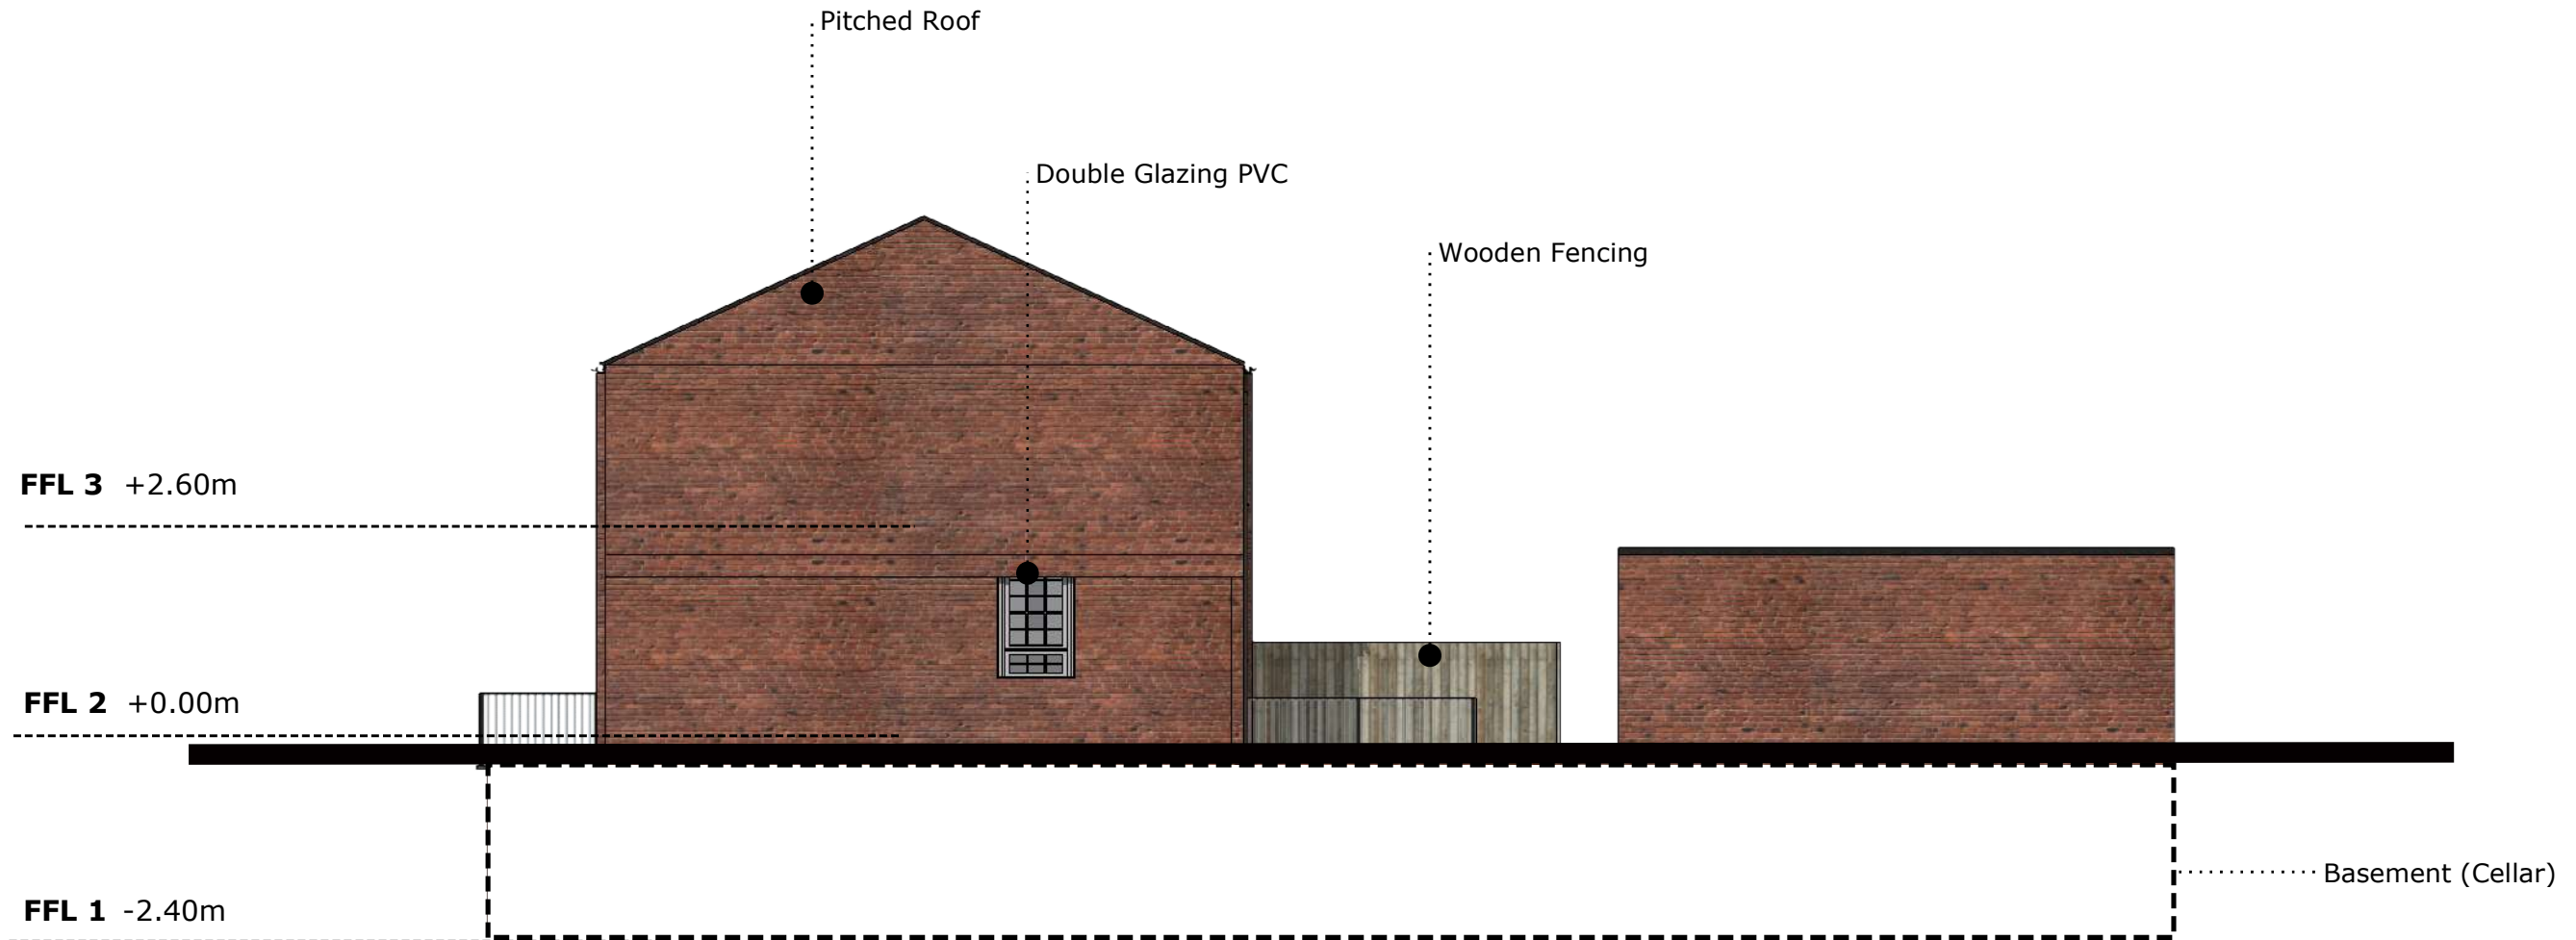

Townhouse Side Elevation A - As Proposed

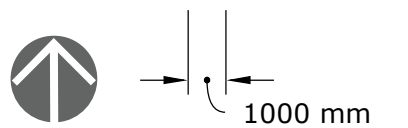


				 HOWARD & SEDDON A.R.I.B.A. CHARTERED ARCHITECTS 64 WASHWAY ROAD SALE, CHESHIRE, M33 7RE TEL NO. 0161 - 973 8296 FAX NO. 0161 - 962 3485 E-MAIL : ADMIN@HOWARDANDEDON.CO.UK	Project PROPOSED RESIDENTIAL DEVELOPMENT LAND TO REAR OF EARL STREET PRESTWICH M25 1GQ	Title Townhouse Side Elevation A - As Proposed	Drawn EJG/II	DRG no. 14,347 41
					Date 16/06/21			
B	FIRST ISSUE	EJG/II	16/06/21		Client Mr. MEDHDI YAZDANPANA		Scale 1:100(A3)	Amendment B
A	FIRST ISSUE	VK	25/05/21					
Rev	DESCRIPTION	By	Date					


+9.44m

PROGRESS DRAWING


This drawing is not intended to be used for contract pricing or fabrication purposes. All content is subject to change

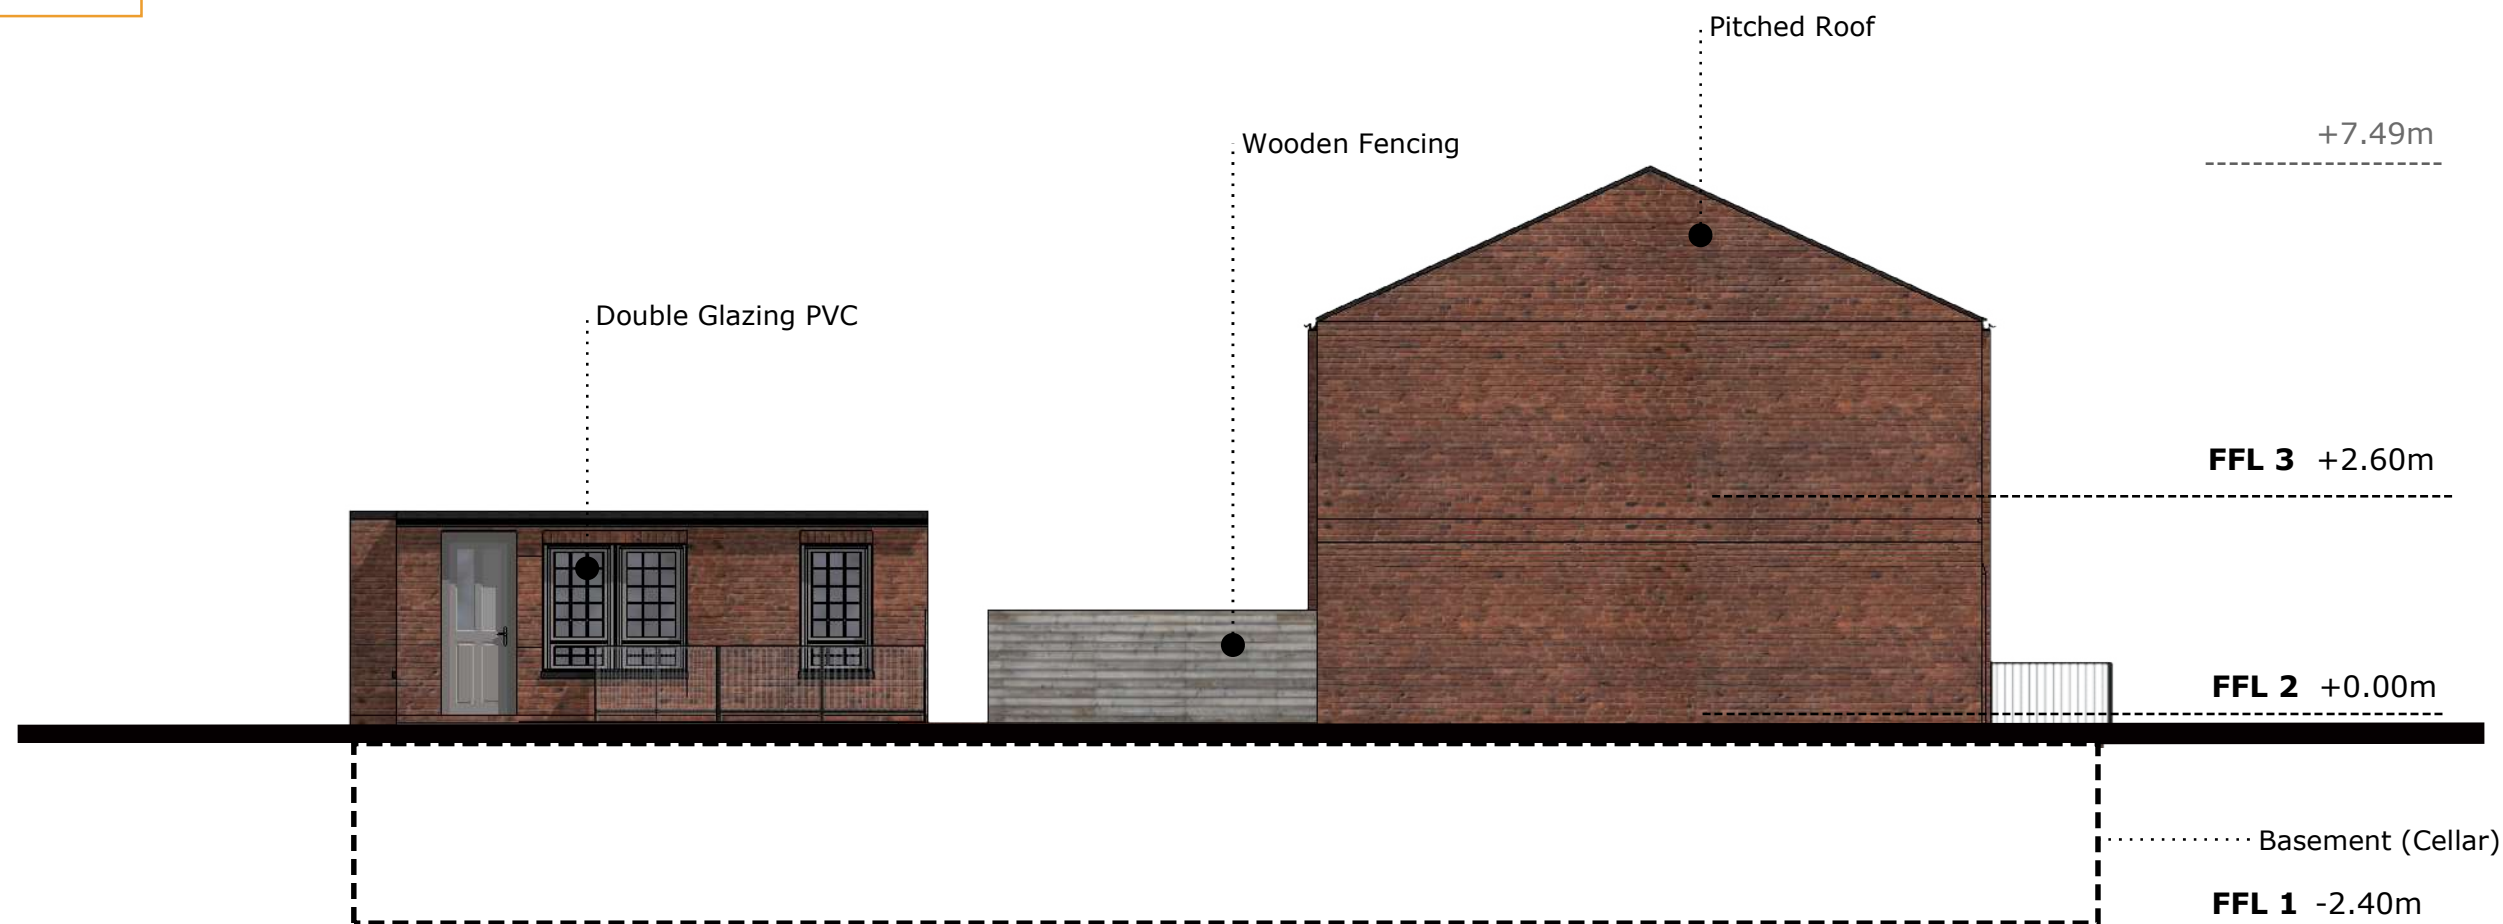


Townhouse Side Elevation B - As Proposed

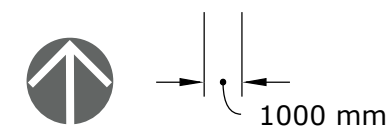

				 HOWARD & SEDDON A.R.I.B.A. CHARTERED ARCHITECTS 64 WASHWAY ROAD SALE, CHESHIRE, M33 7RE TEL NO. 0161 - 973 8296 FAX NO. 0161 - 962 3485 E-MAIL : ADMIN@HOWARDANDEDON.CO.UK	Project PROPOSED RESIDENTIAL DEVELOPMENT LAND TO REAR OF EARL STREET PRESTWICH M25 1GQ	Title Townhouse Side Elevation B - As Proposed	Drawn EJG/II	DRG no. 14,347
					Date 16/06/21		42	
B	FIRST ISSUE	EJG/II	16/06/21		Client Mr. MEDHDI YAZDANPANA		Scale 1:100(A3)	Amendment B
A	FIRST ISSUE	VK	25/05/21					
Rev	DESCRIPTION	By	Date					

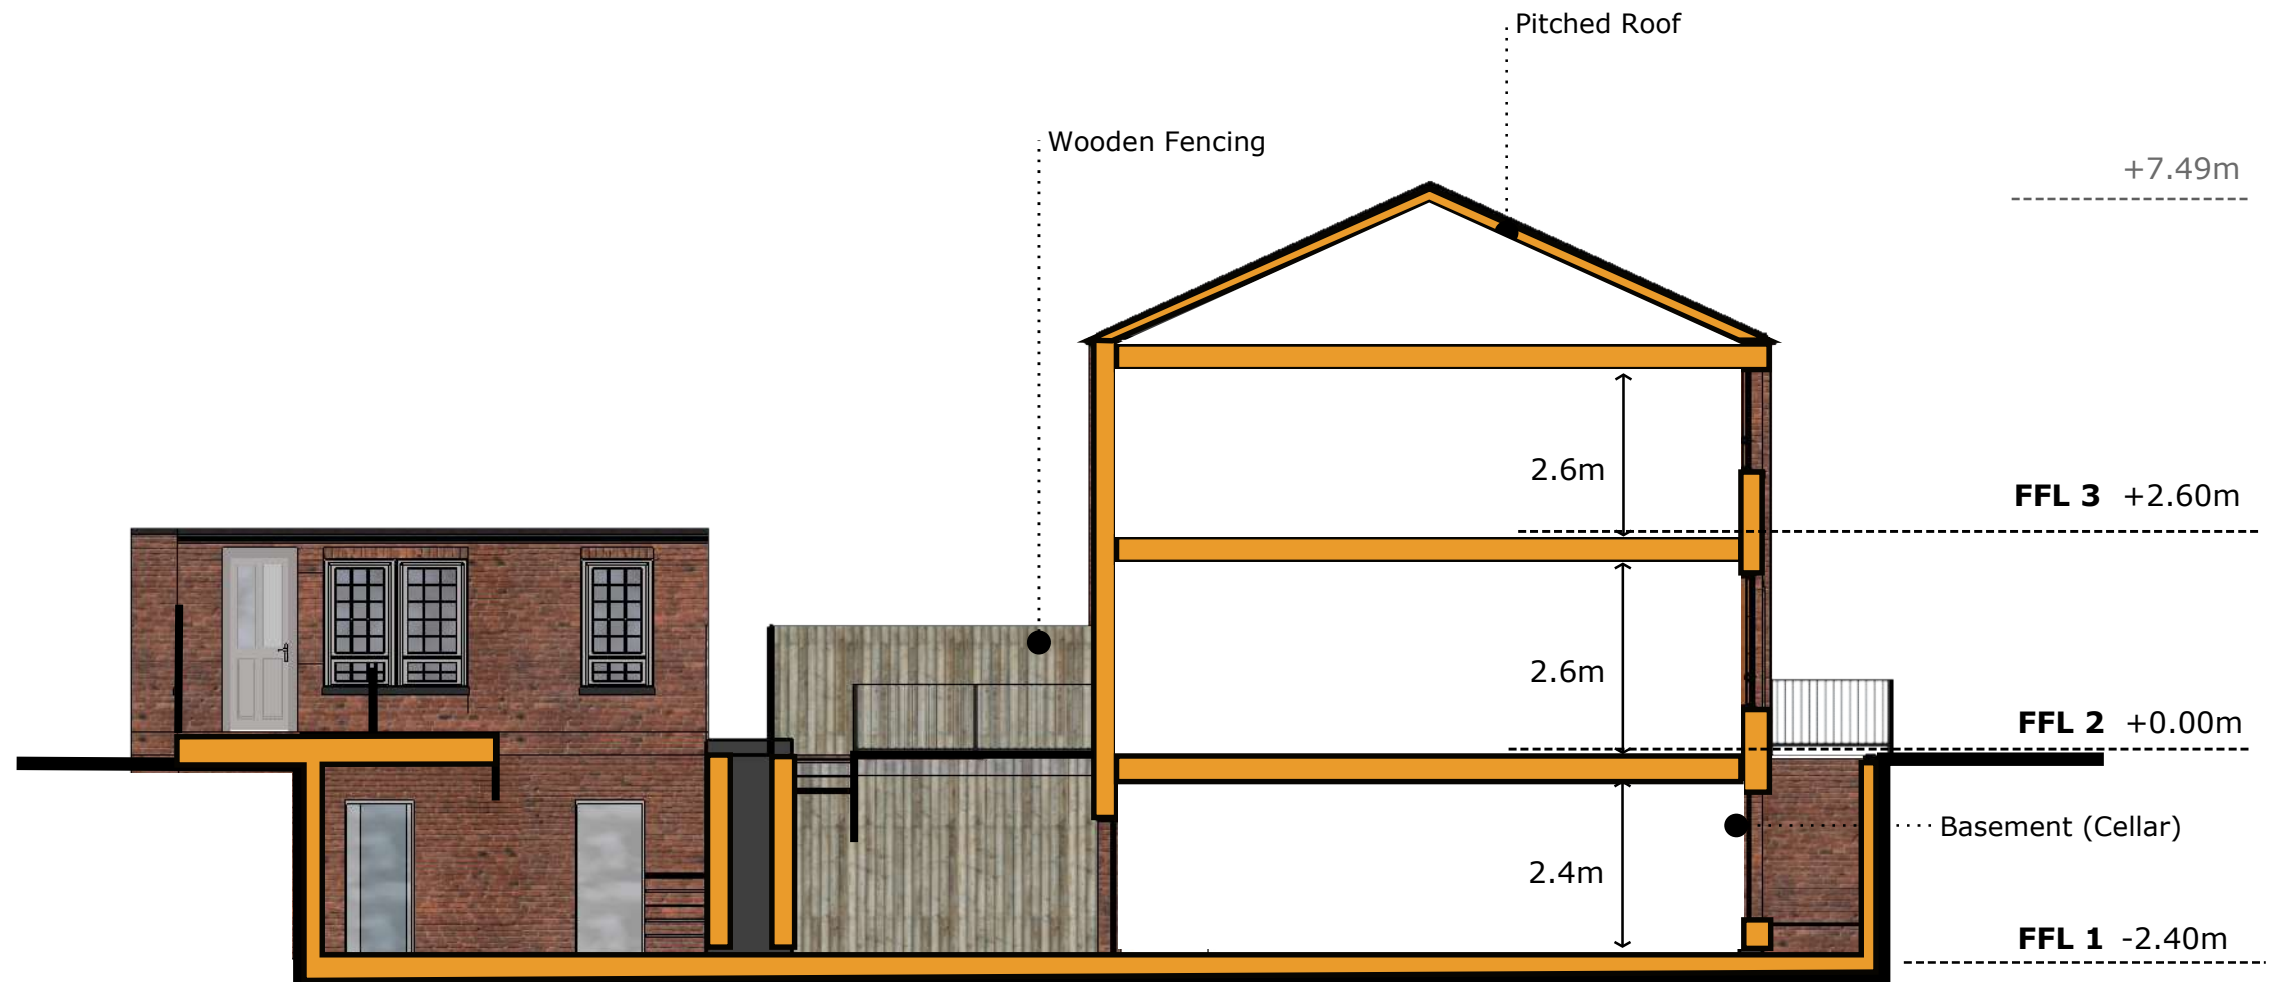

Townhouse Section A - As Proposed

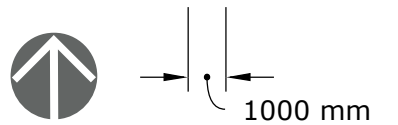

Rev	DESCRIPTION	By	Date
B	FIRST ISSUE	EJG/II	16/06/21
A	FIRST ISSUE	VK	25/05/21



HOWARD & SEDDON A.R.I.B.A.
 CHARTERED ARCHITECTS
 64 WASHWAY ROAD
 SALE, CHESHIRE, M33 7RE
 TEL NO. 0161 - 973 8296
 FAX NO. 0161 - 962 3485
 E-MAIL : ADMIN@HOWARDANDEDDON.CO.UK

Project
 PROPOSED RESIDENTIAL
 DEVELOPMENT LAND TO REAR OF
 EARL STREET PRESTWICH M25 1GQ
 Client
 Mr. MEDHDI YAZDANPANA


Title
 Townhouse Section A -
 As Proposed

Drawn EJG/II	DRG no. 14,347
Date 16/06/21	43
Scale 1:100(A3)	Amendment B


+9.44m

PROGRESS DRAWING

This drawing is not intended to be used for contract pricing or fabrication purposes. All content is subject to change

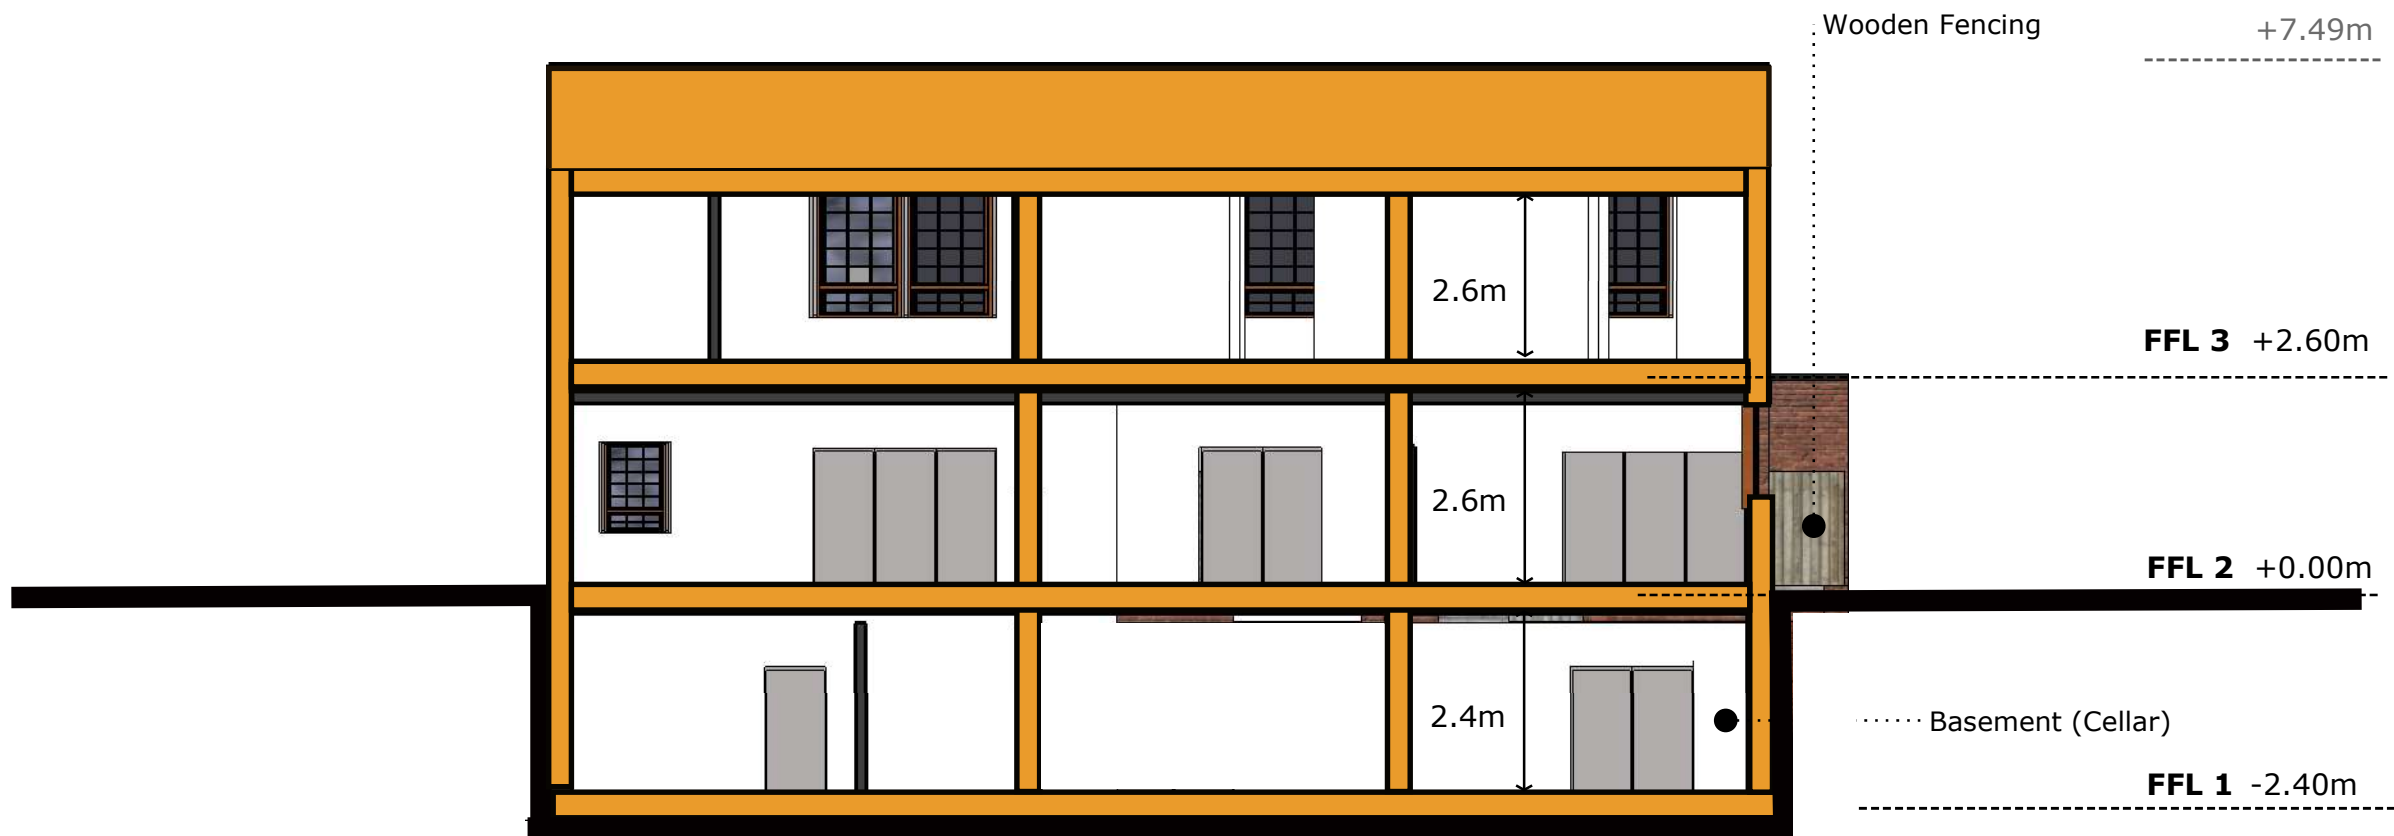

Townhouse Section B - As Proposed

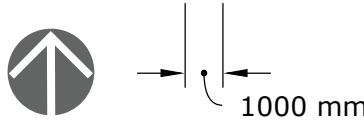

				 HOWARD & SEDDON A.R.I.B.A. CHARTERED ARCHITECTS 64 WASHWAY ROAD SALE, CHESHIRE, M33 7RE TEL No. 0161 - 973 8296 FAX No. 0161 - 962 3485 E-MAIL : ADMIN@HOWARDANDEDON.CO.UK	Project PROPOSED RESIDENTIAL DEVELOPMENT LAND TO REAR OF EARL STREET PRESTWICH M25 1GQ	Title Townhouse Section B - As Proposed	Drawn EJG/II	DRG no. 14,347 44
B	FIRST ISSUE	EJG/II	16/06/21					
A	FIRST ISSUE	VK	25/05/21					
Rev	DESCRIPTION	By	Date		Client Mr. MEDHDI YAZDANPANA	Scale 1:100(A3)	Amendment B	