






EXISTING FRONT ELEVATION

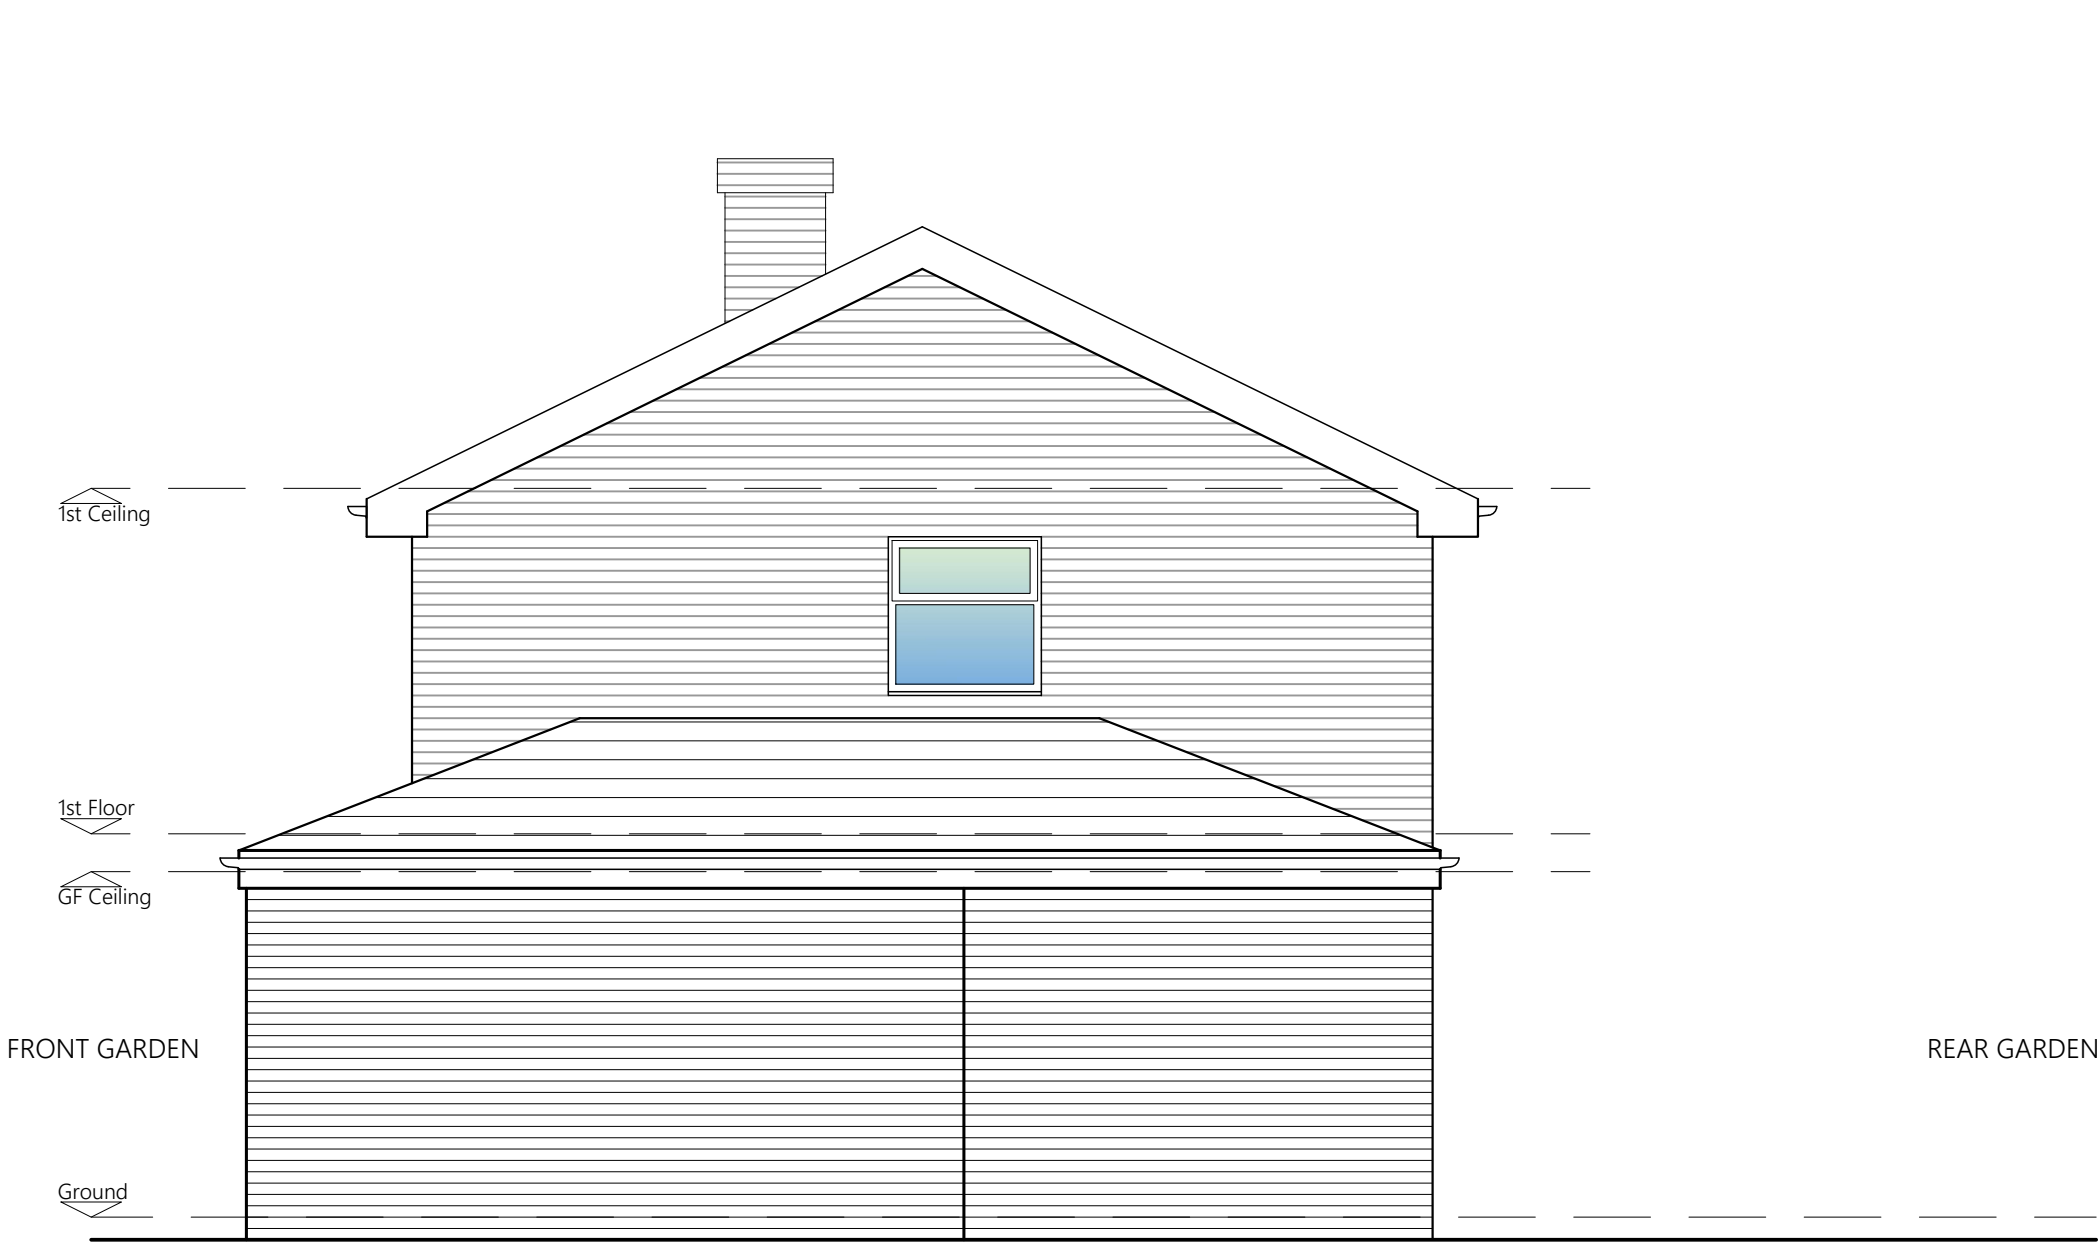


EXISTING SIDE ELEVATION

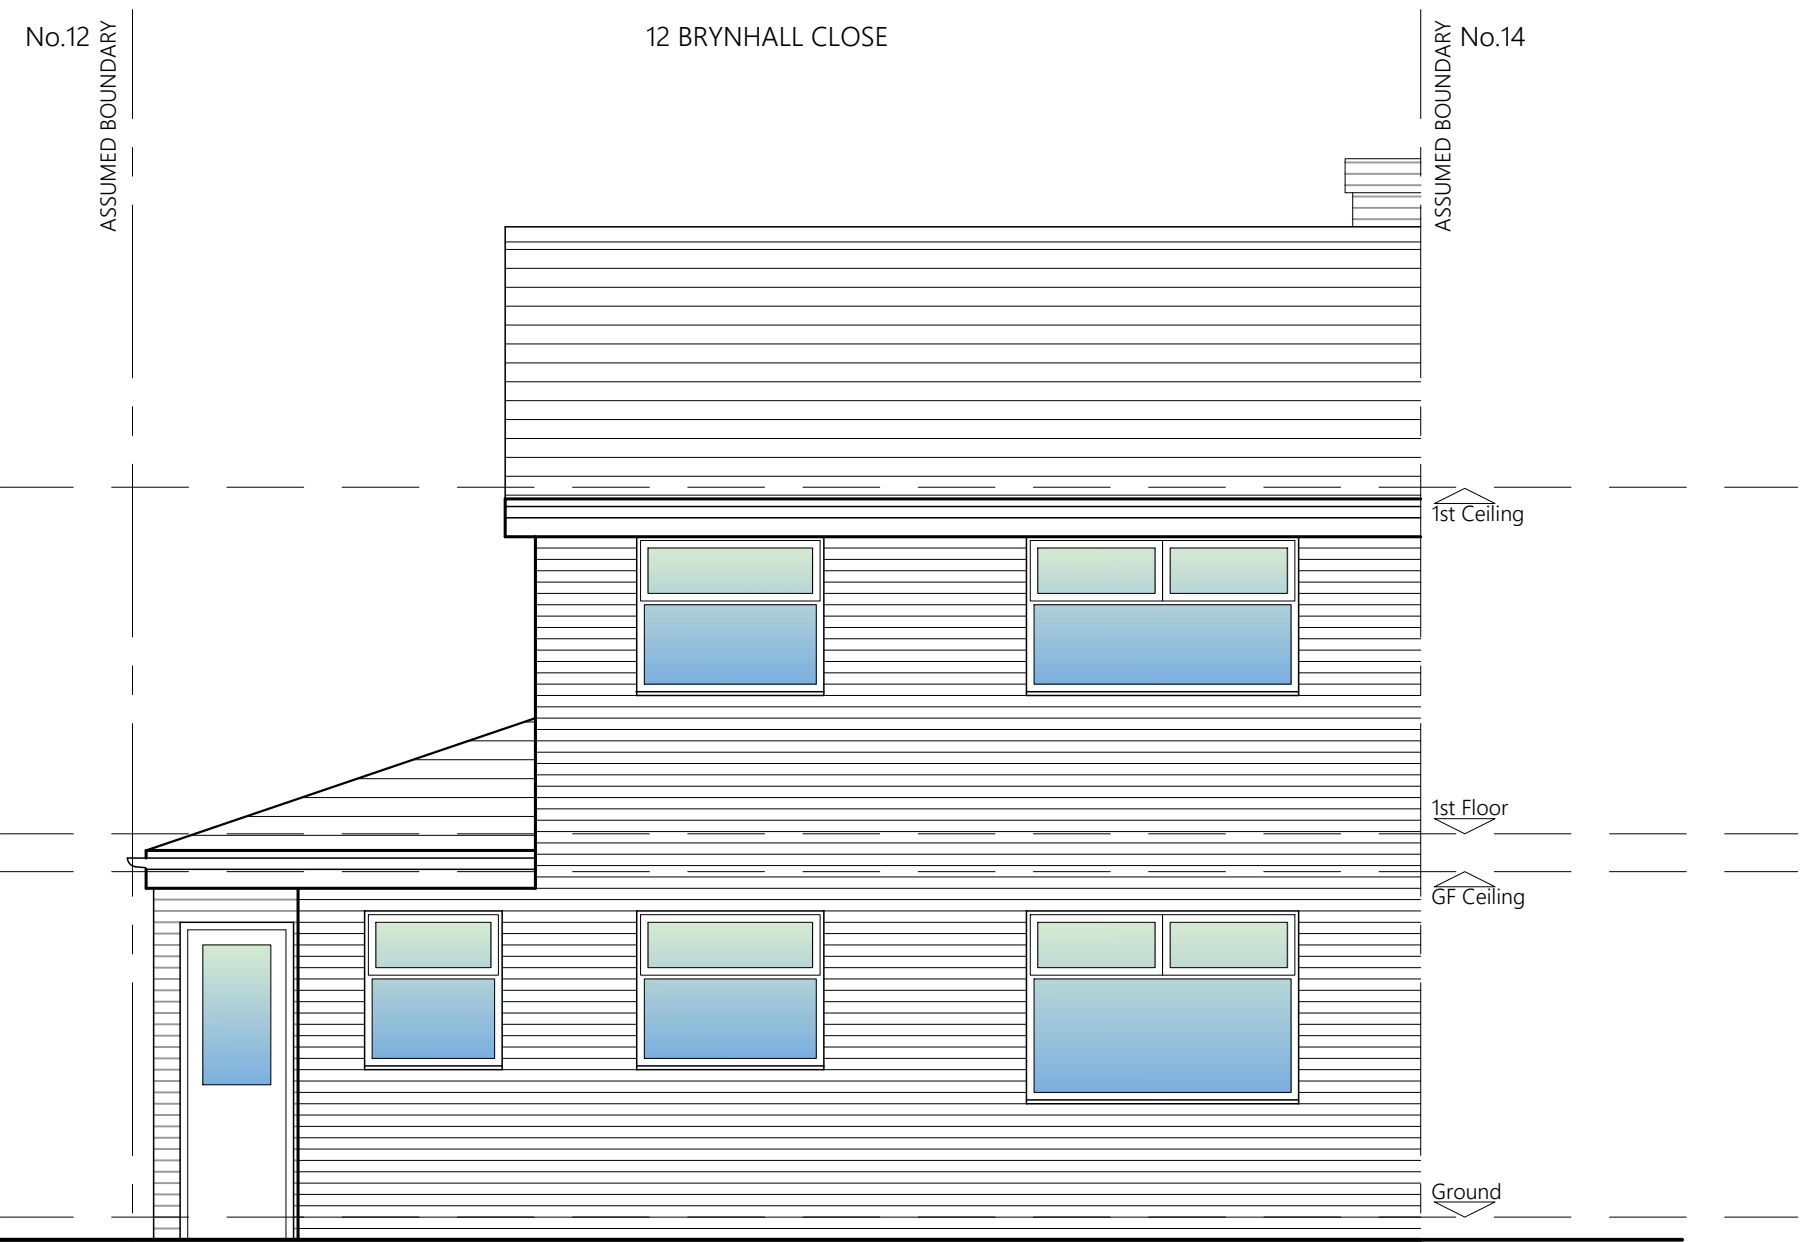


EXISTING REAR ELEVATION

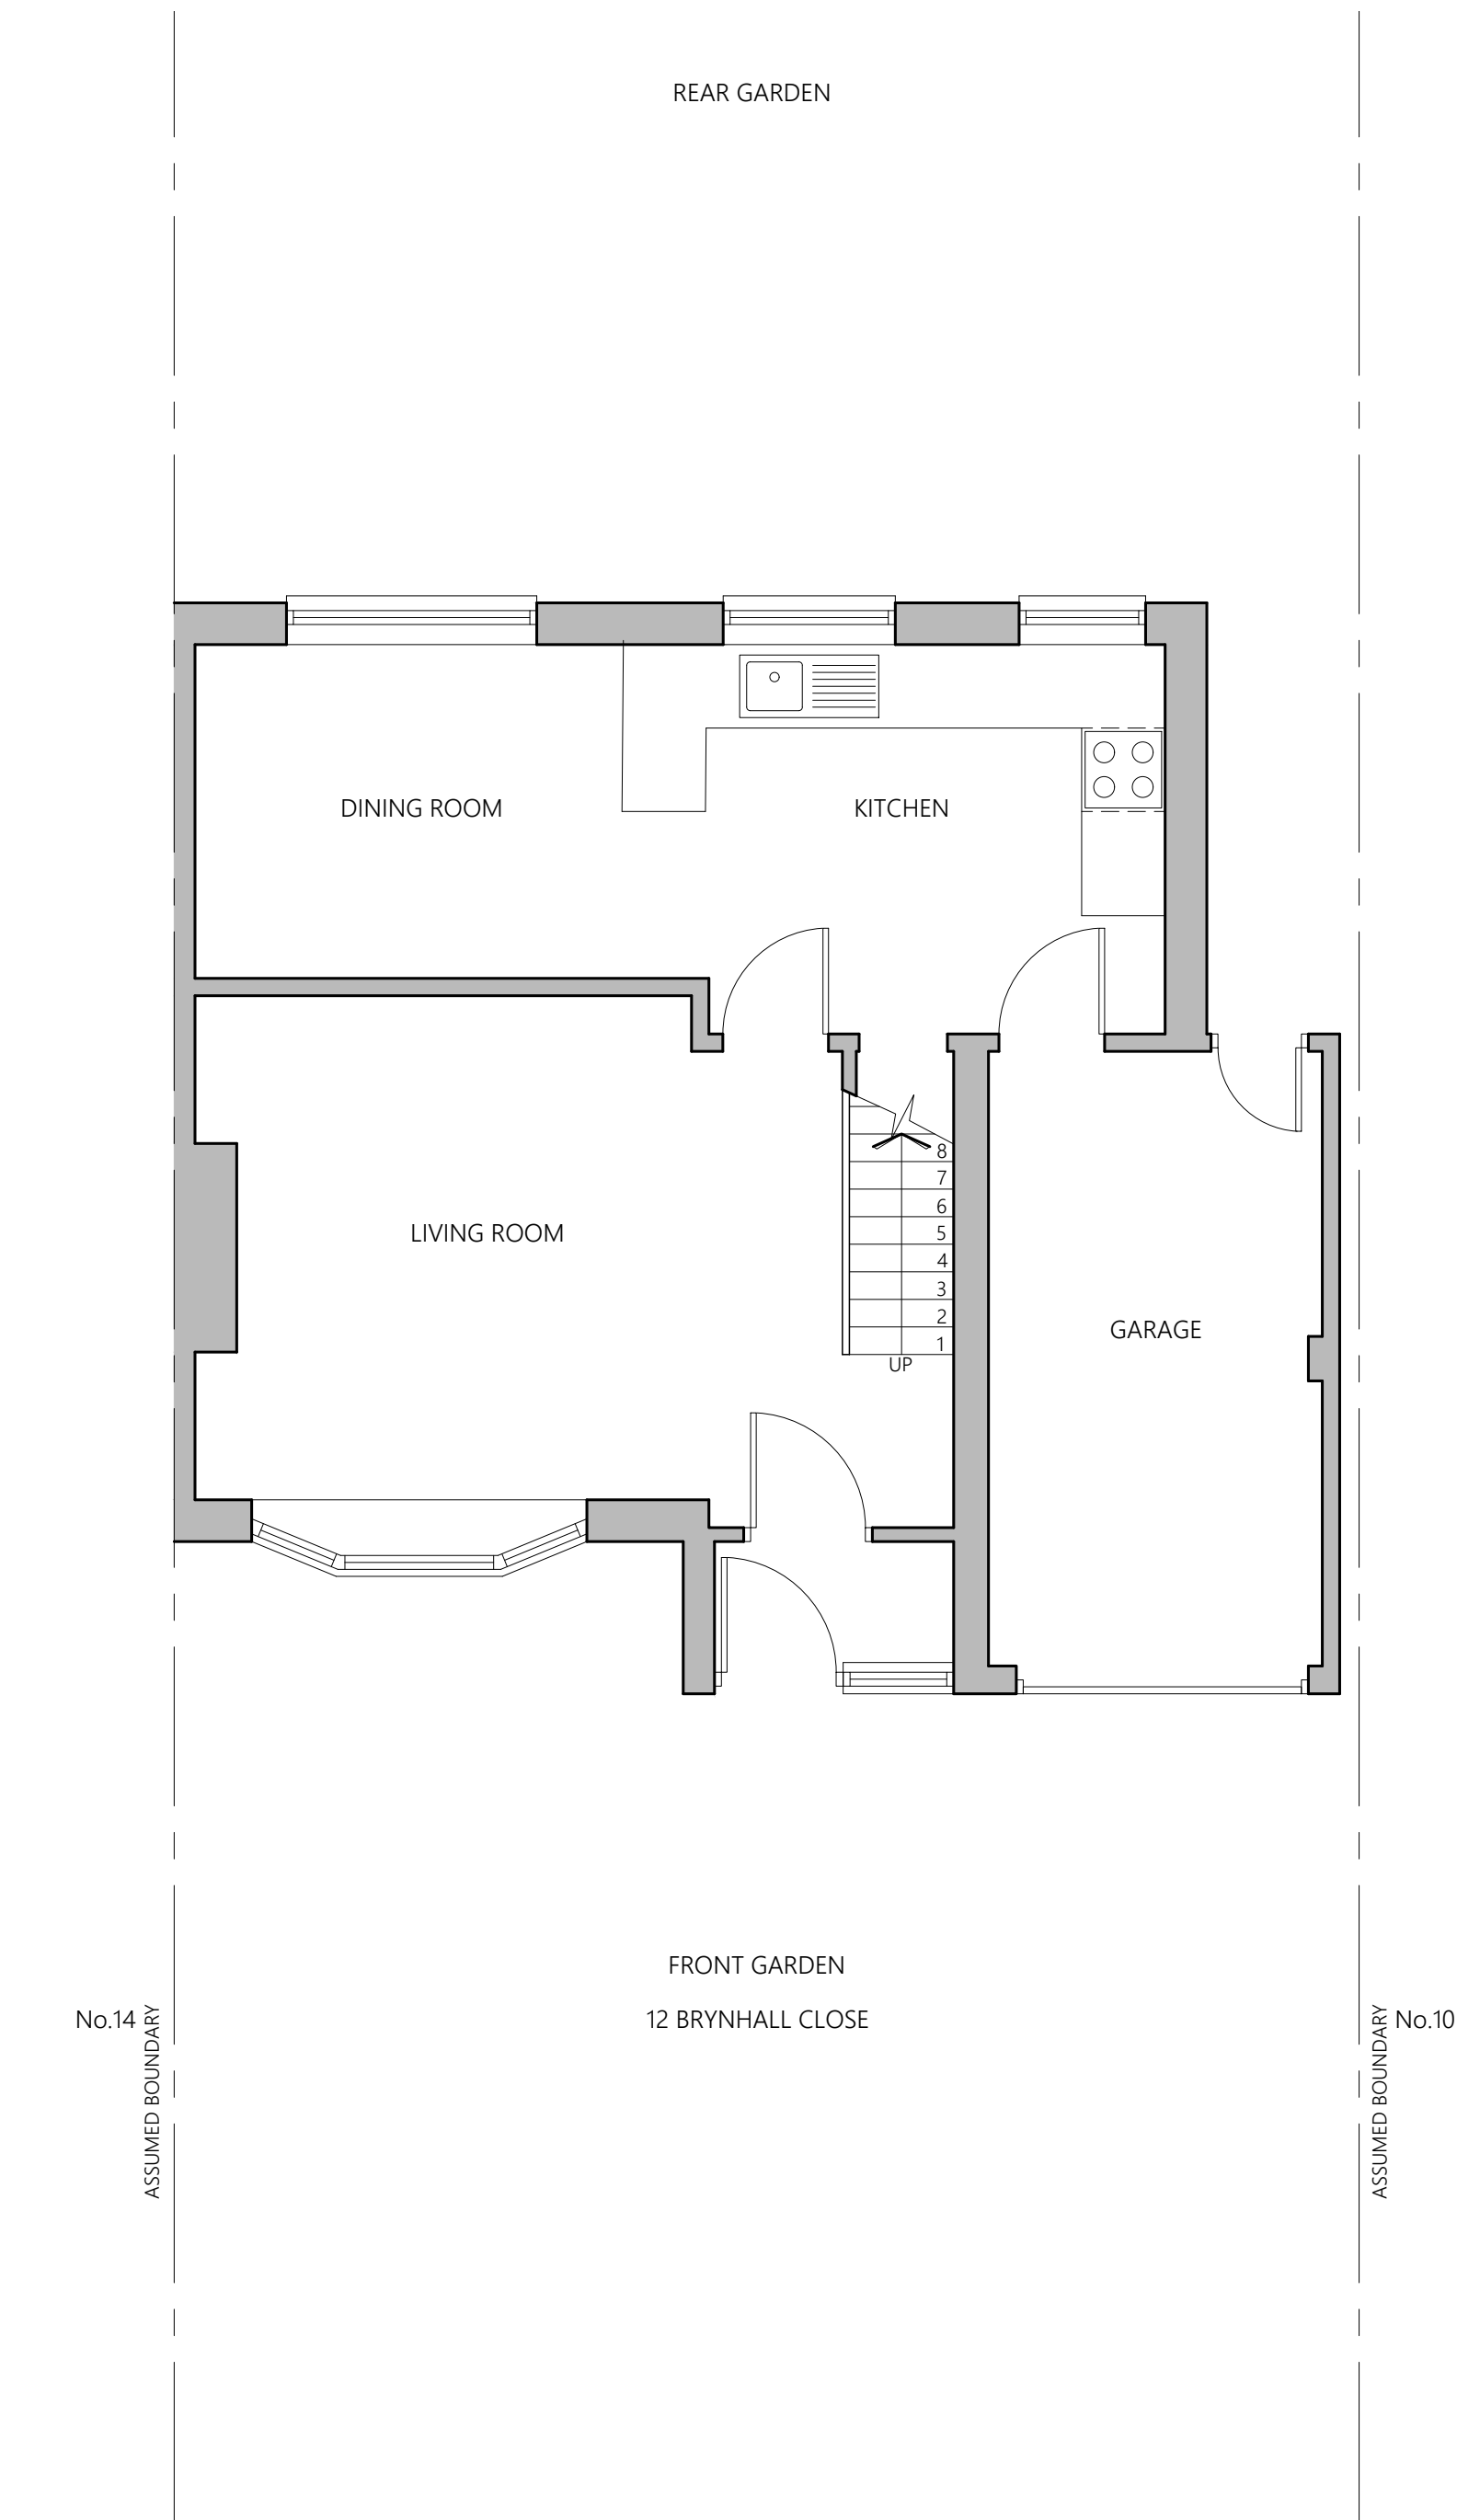


EXISTING GROUND FLOOR

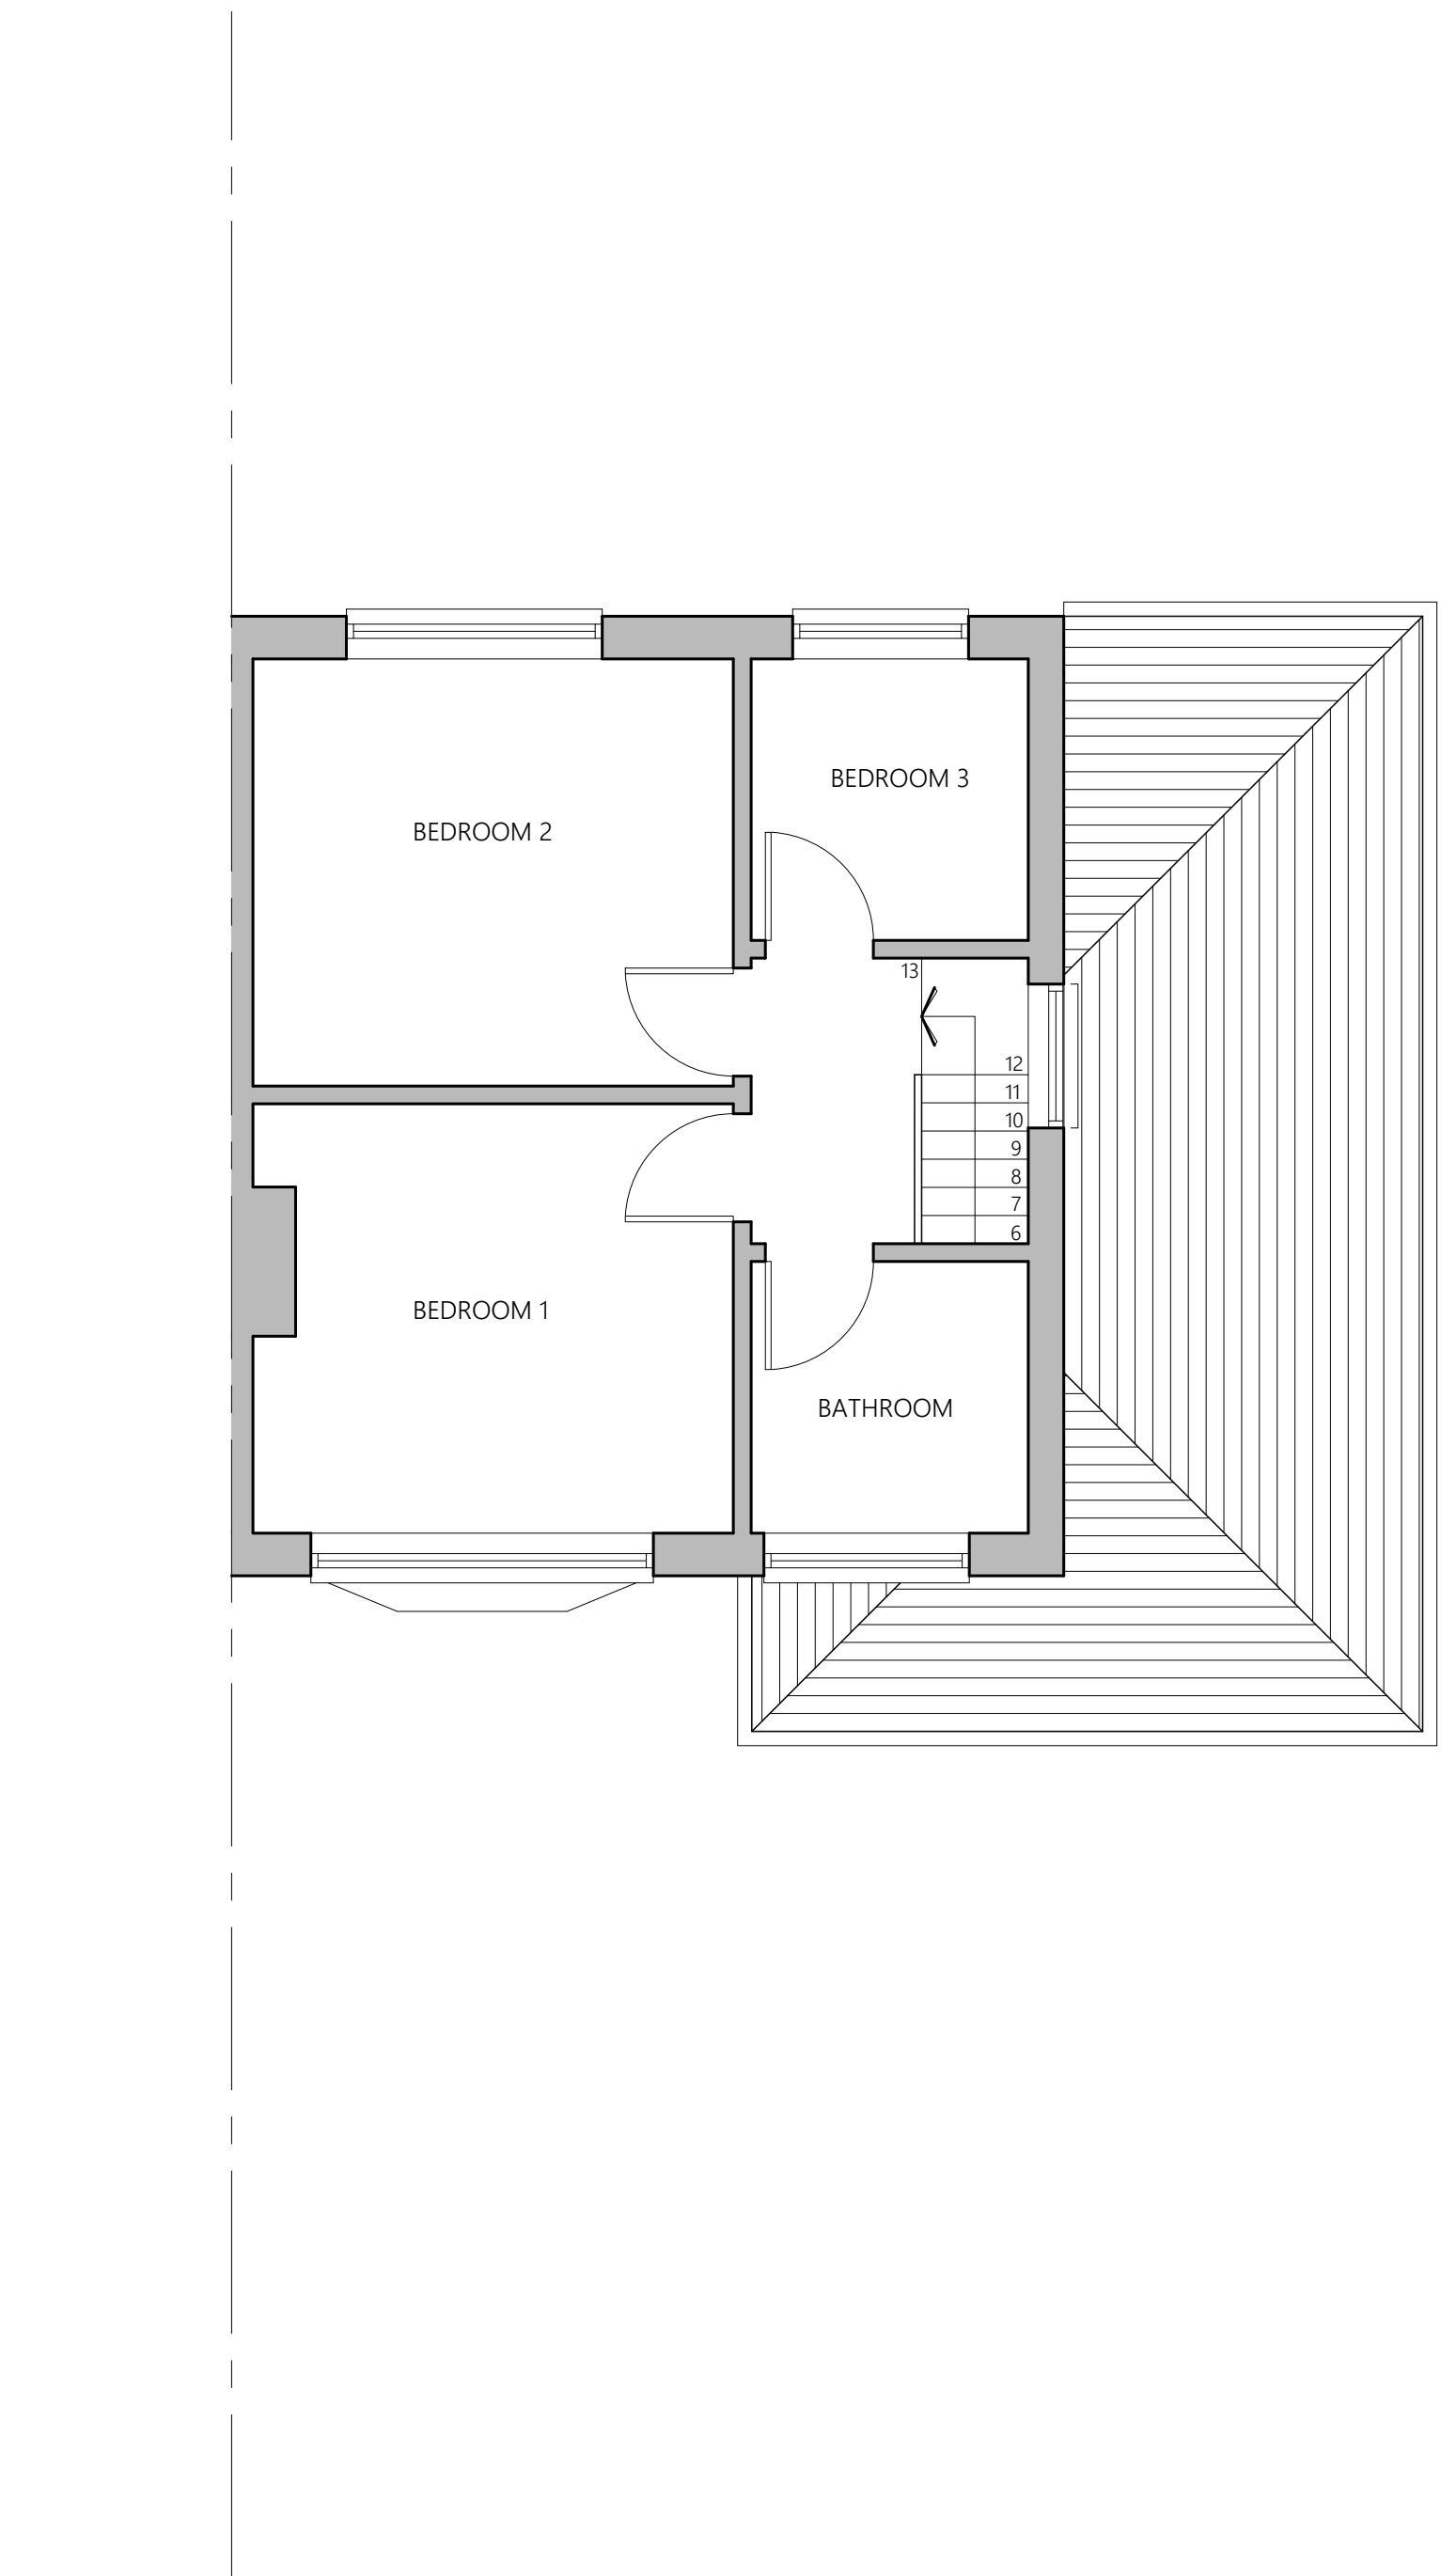

EXISTING FIRST FLOOR PLAN

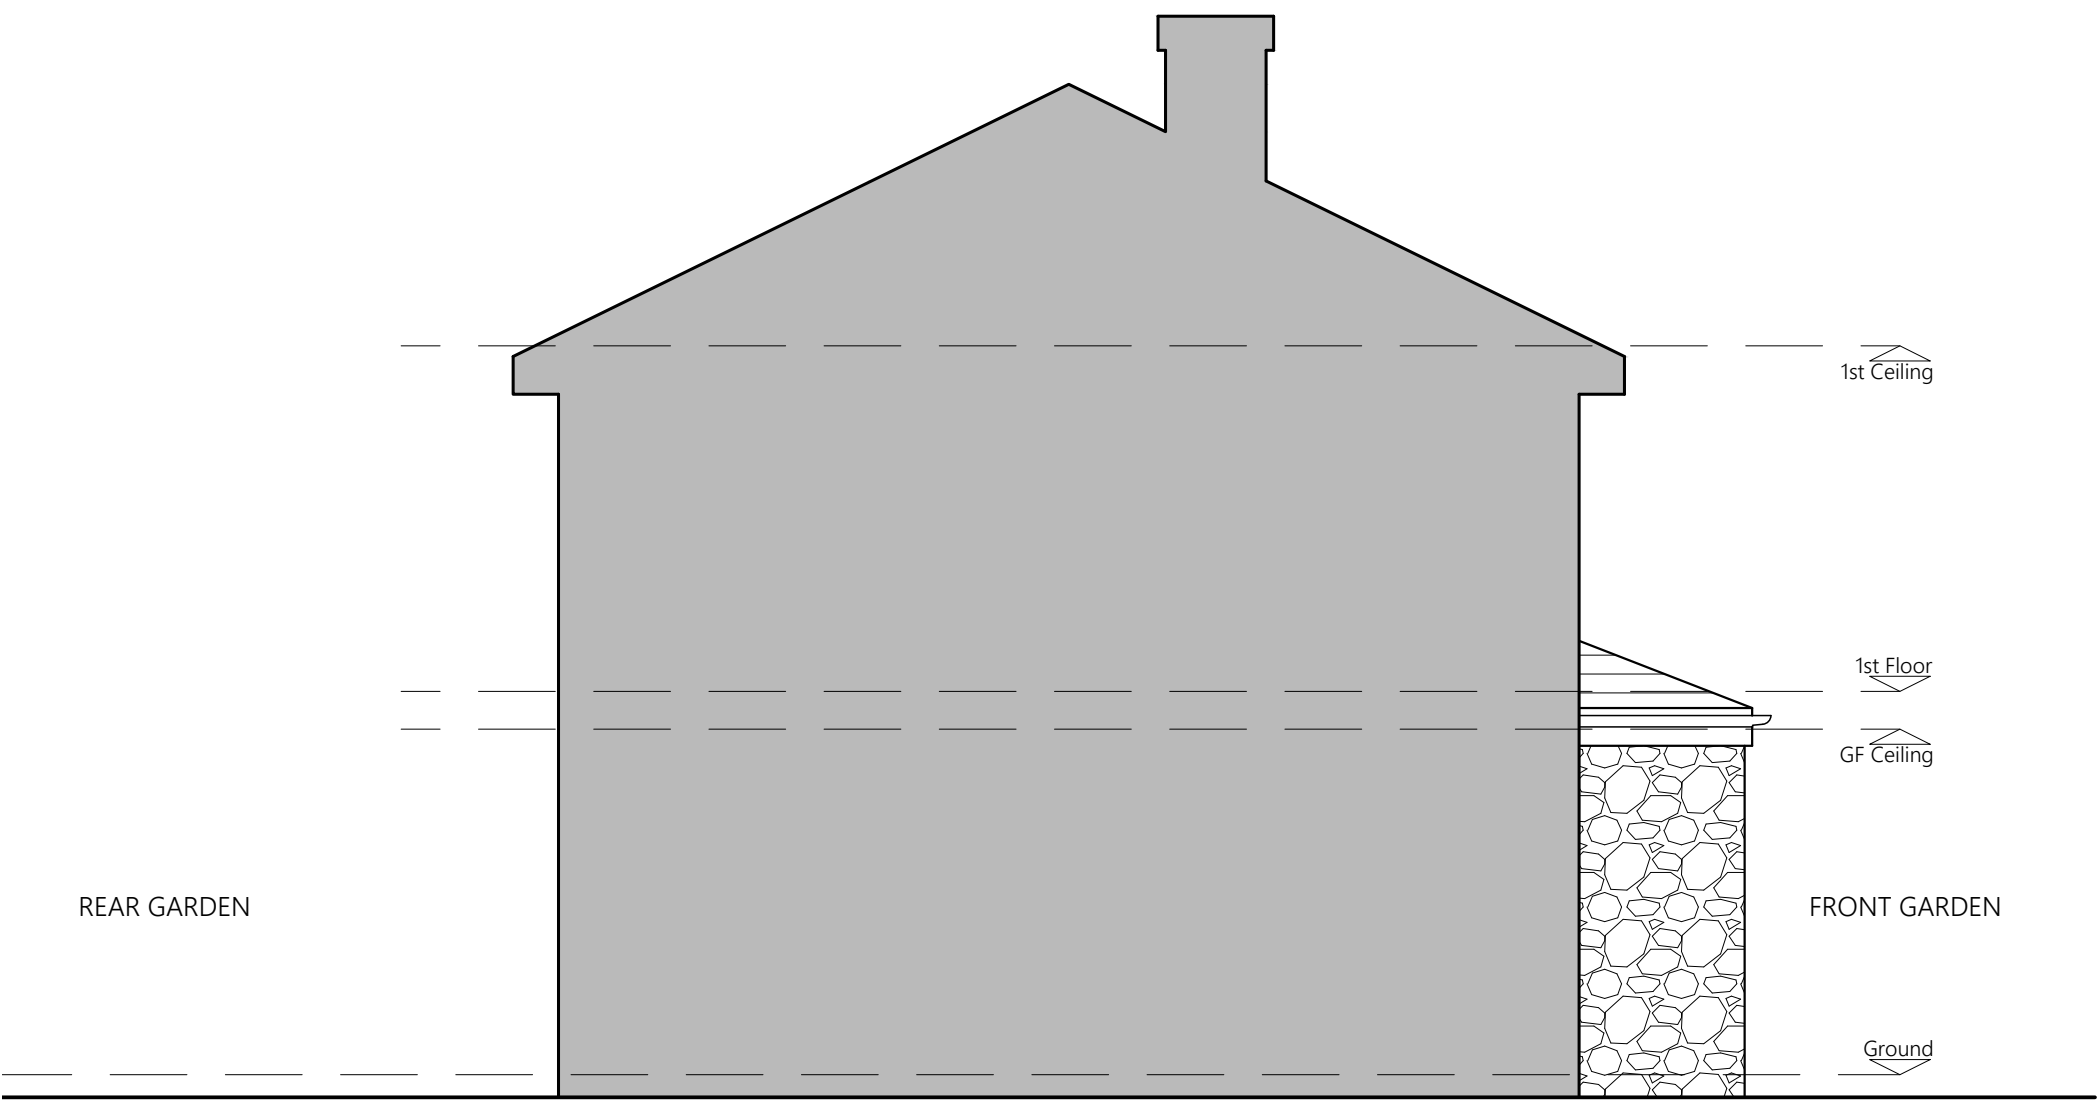

EXISTING SIDE ELEVATION

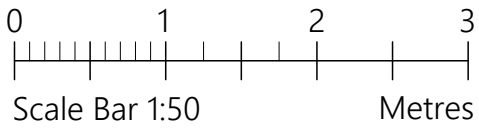

PROJECT	12 Brynhall Close Radcliffe M26 4NG		
CLIENT	John Barker		
STATUS	Information		
DRAWING	Existing Plans & Elevations		
DWG No.	2222-002	REV	
SCALE	1:50@A1	DATE	July '22
AGB CAD SERVICES website: www.agbcad.co.uk email: info@agbcad.co.uk telephone: 07912 090 125 DO NOT SCALE FROM THIS DRAWING			