




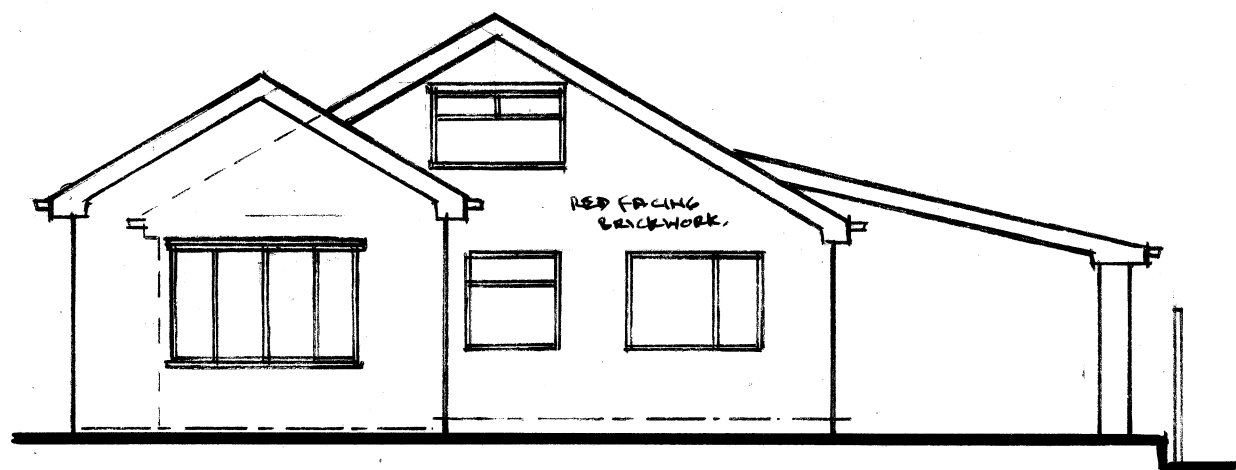


REAR ELEVATION. 1:100

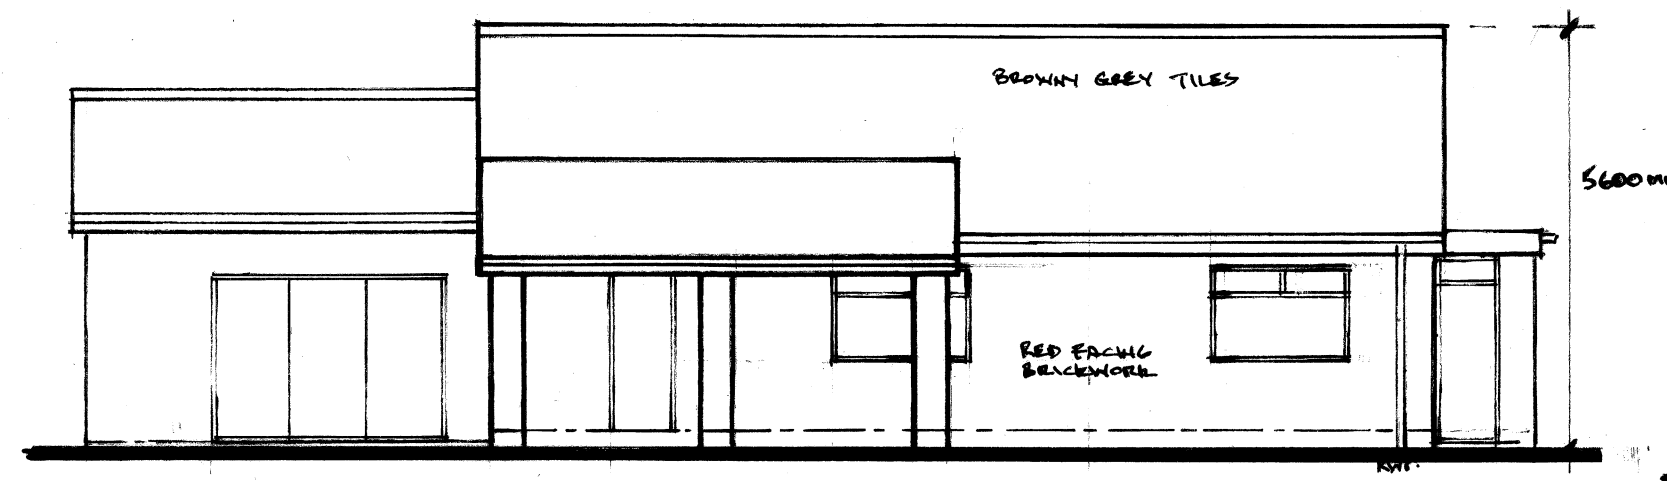


L.H. SIDE ELEVATION.

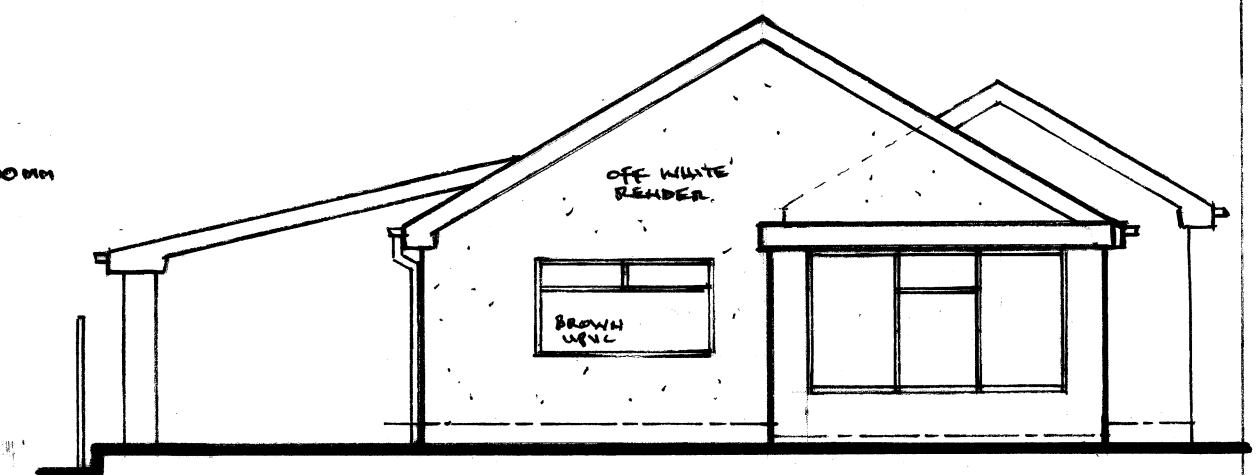


FRONT ELEVATION

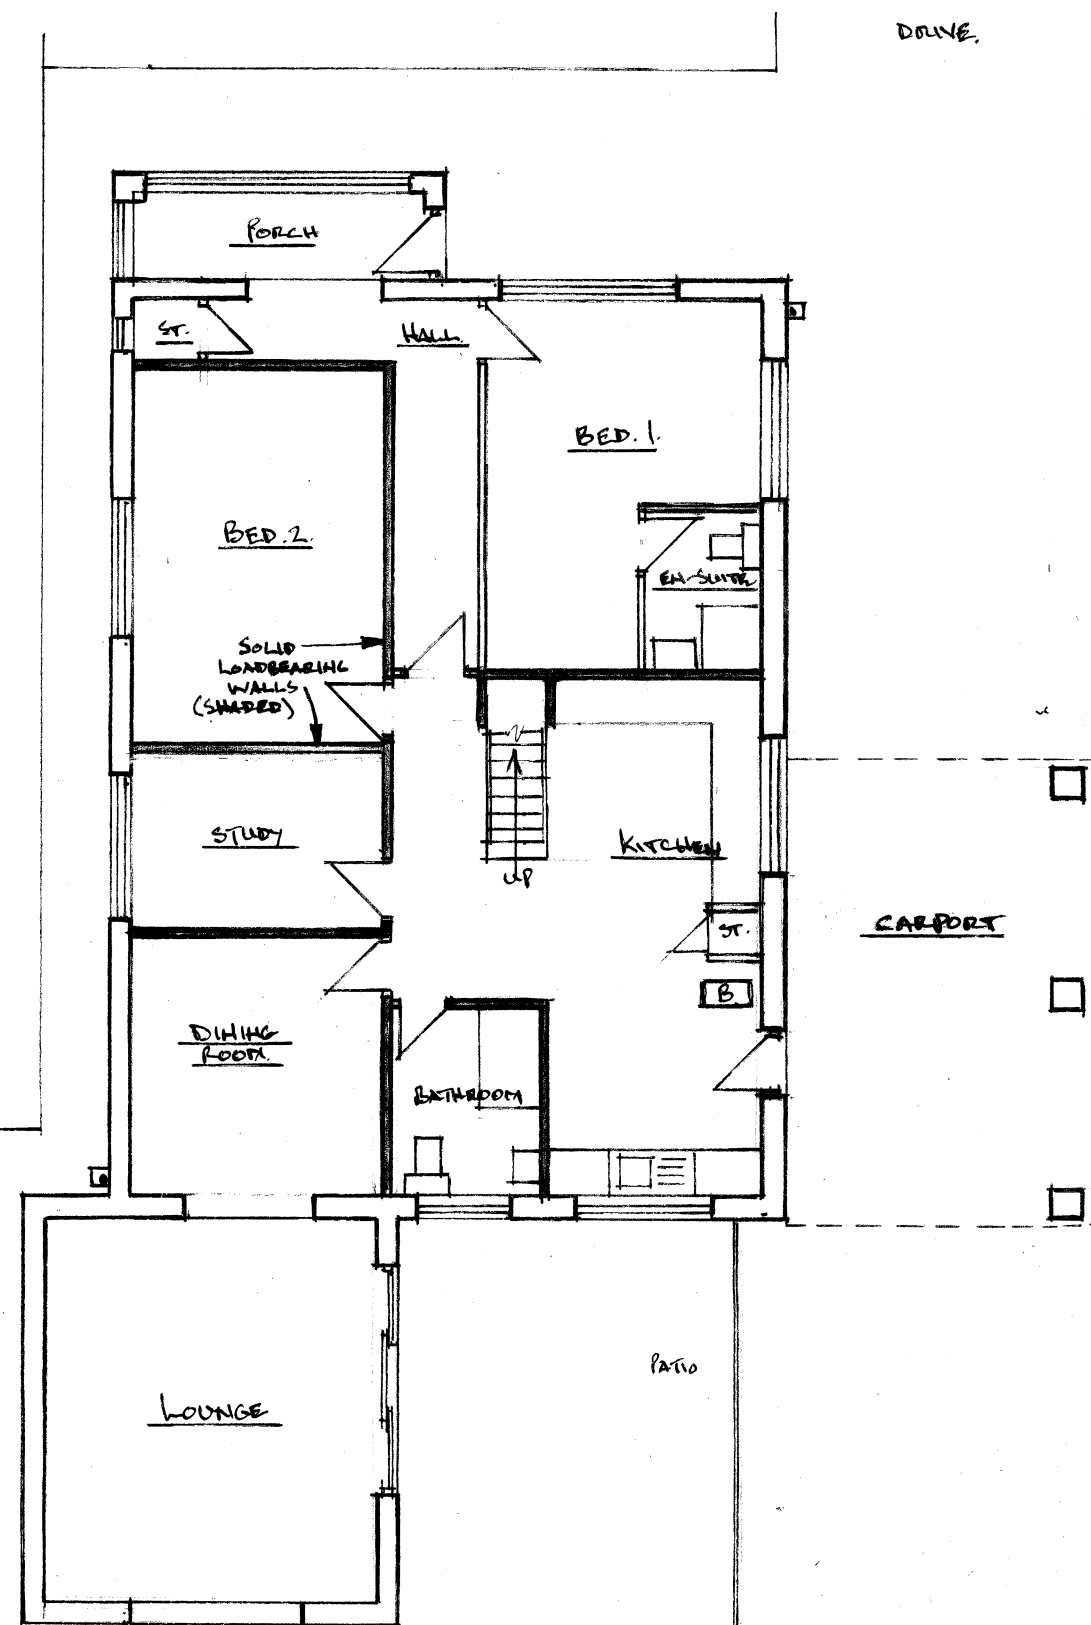


GROUND FLOOR PLAN. 1:100

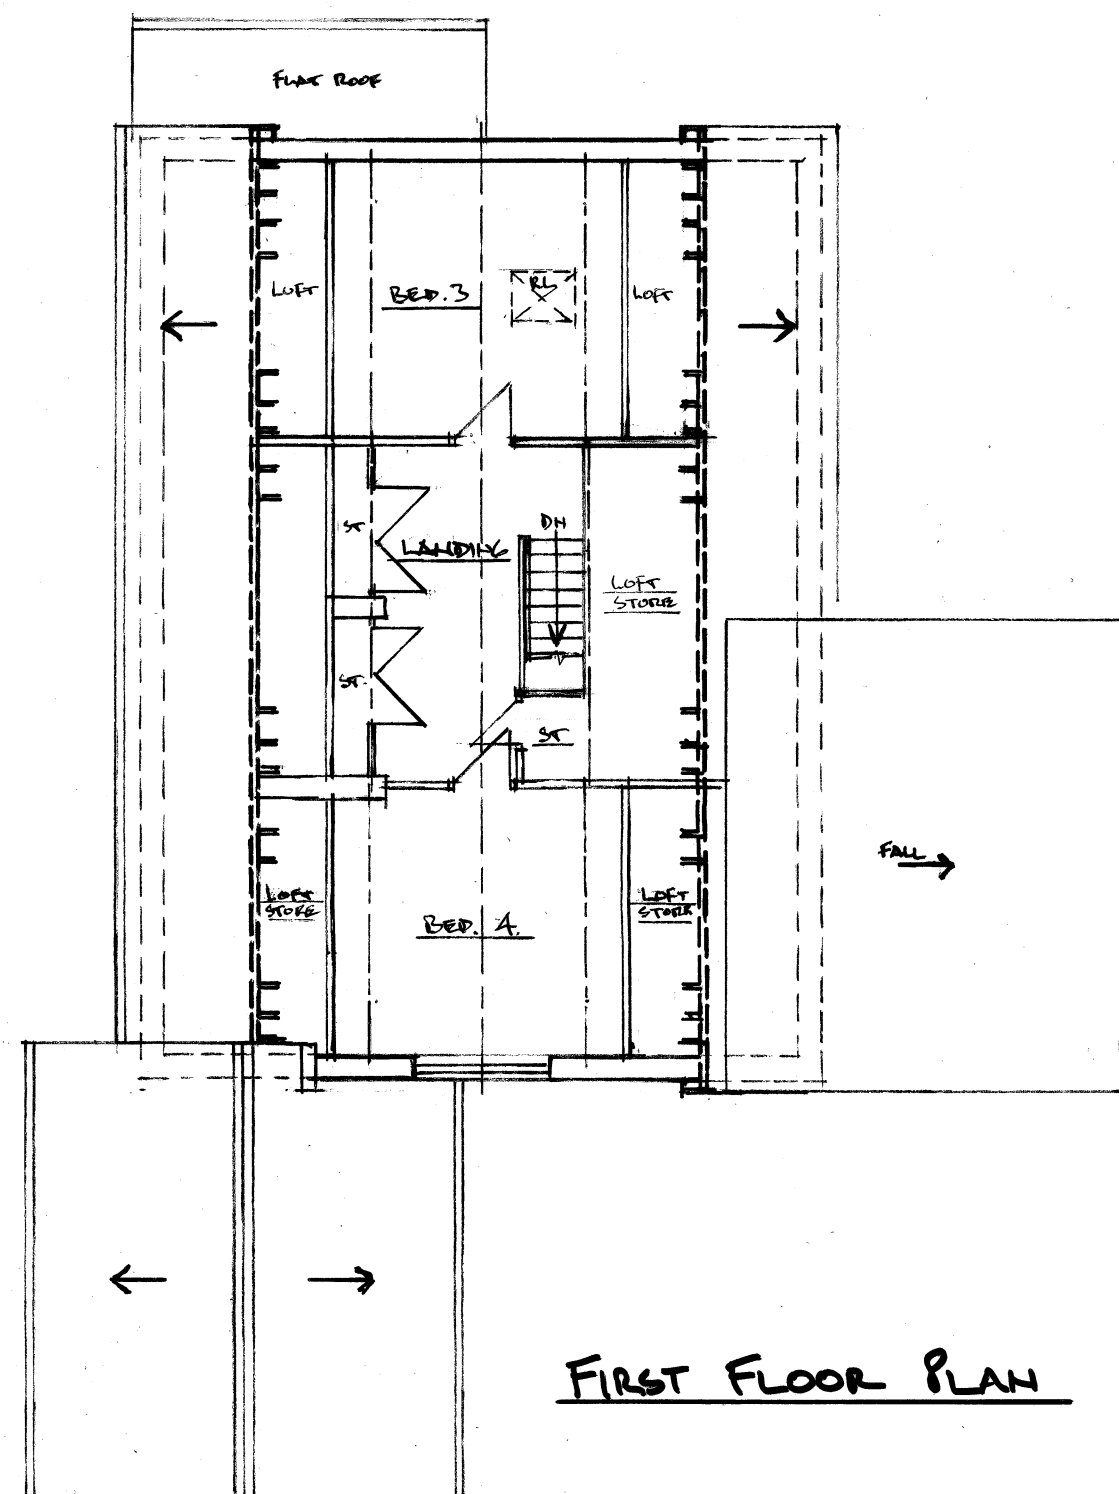

FIRST FLOOR PLAN

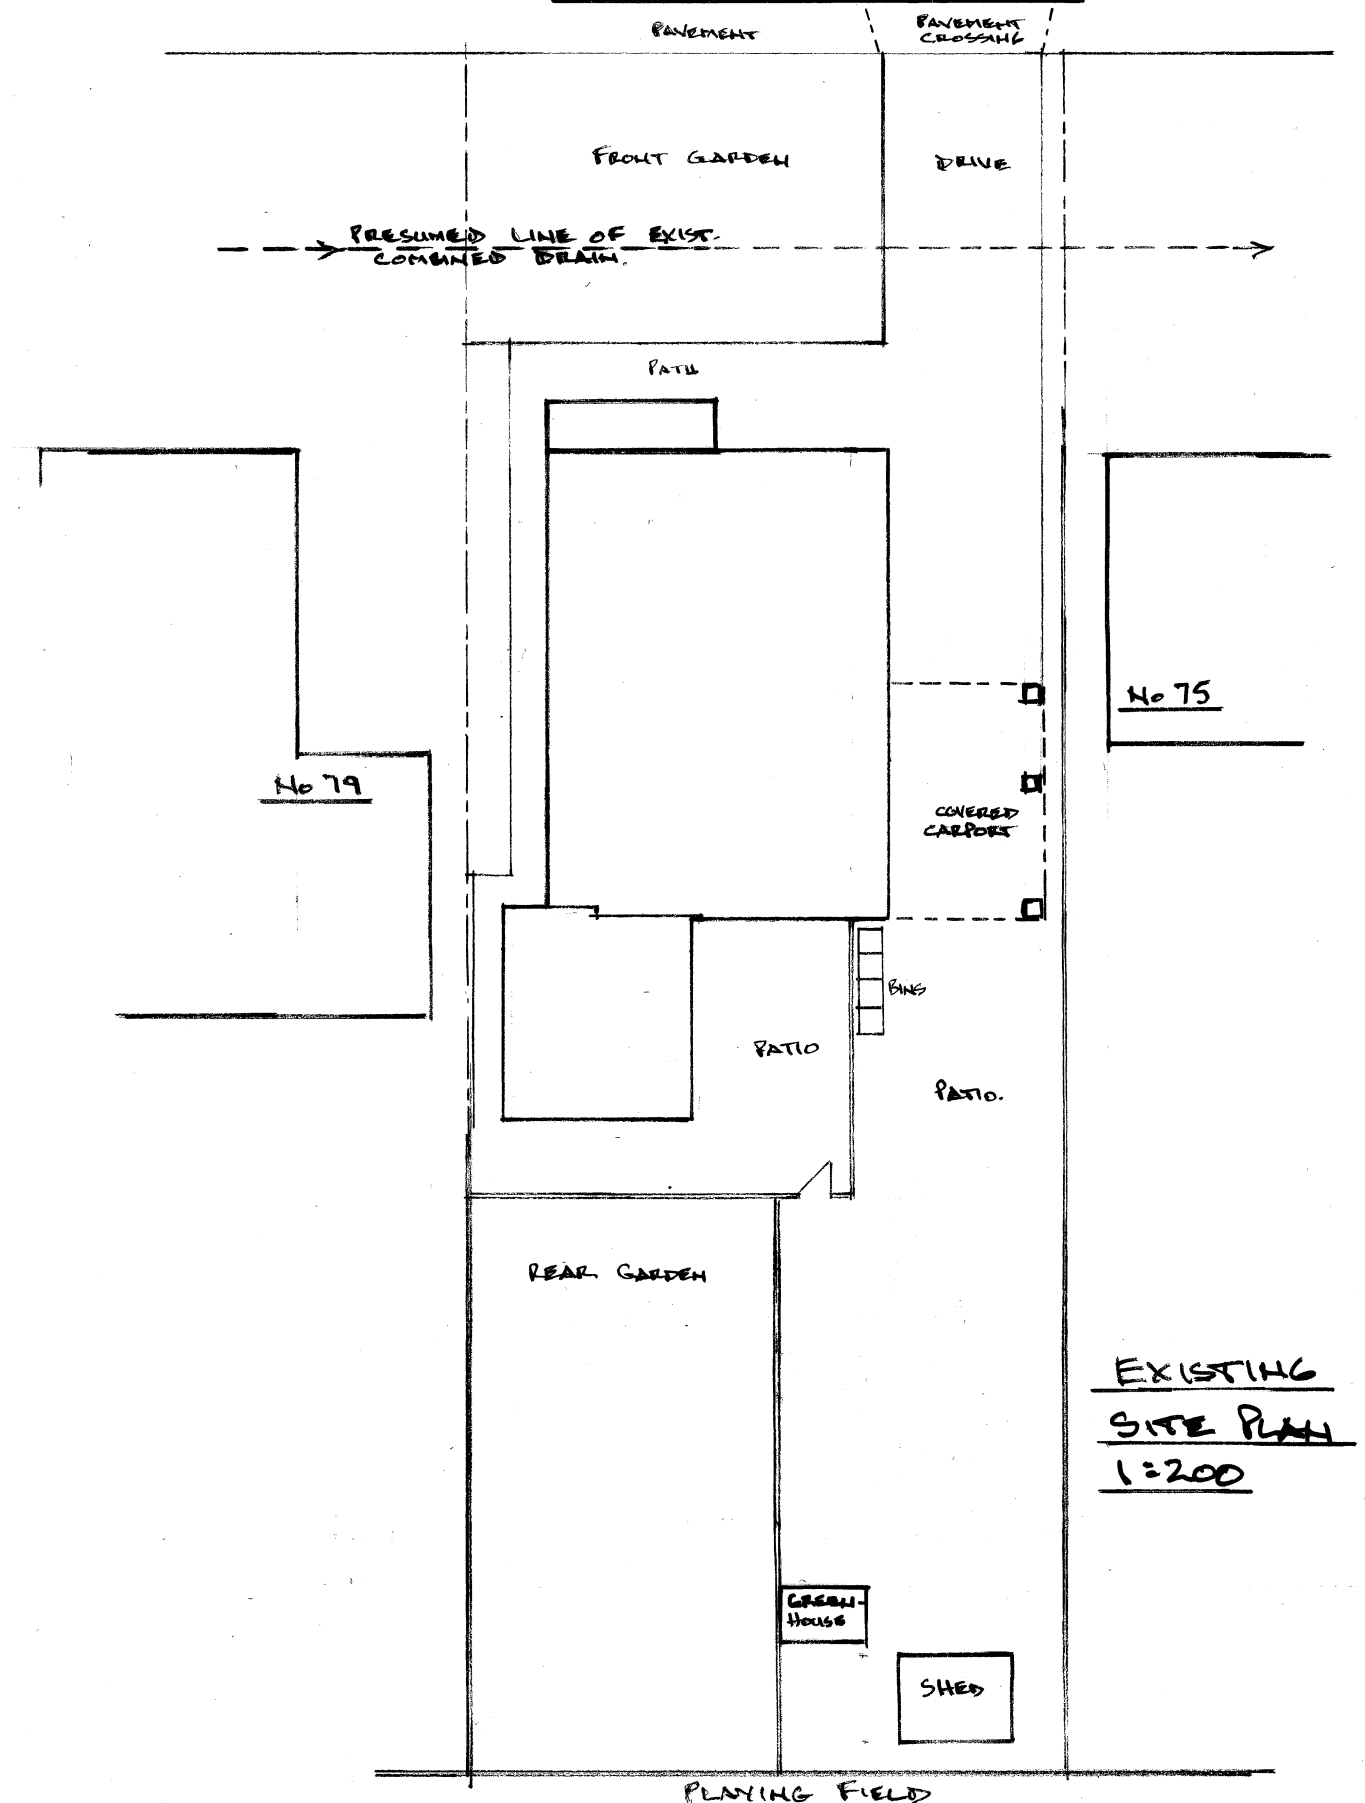

EXISTING
SITE PLAN
1:200

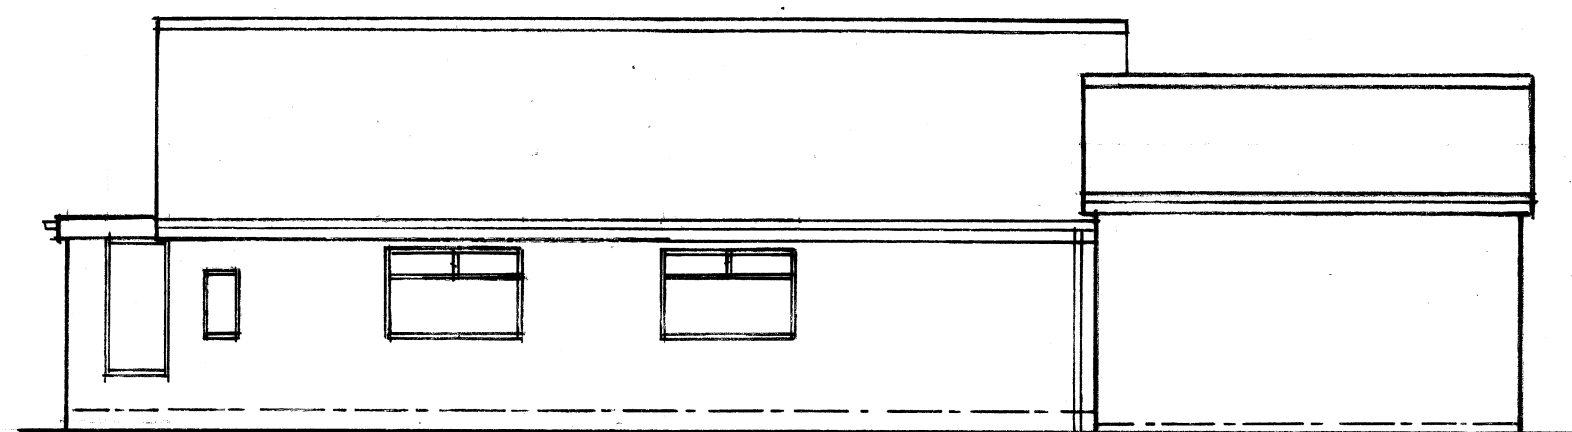

R.H. SIDE ELEVATION

PROPOSED TWO STOREY SIDE & SINGLE STOREY
REAR EXTENSIONS & EXT/INTERNAL ALTERATIONS
AT 77 HAVK ROAD, BURY.

EXISTING PLANS & ELEVATIONS.

SCALE	DATE	DRAWN BY	DWG NO.
1:100, 1:200	NOV. 22	N.B.	1