

[illegible]

1. ALL DIMENSIONS IN MM UNLESS OTHERWISE NOTED.

A	Issued for Planning	JWO	RWB	08.08.22
REV	MODIFICATION	BY	CH	DATE

450 Longwater Avenue,
Green Park,
Reading,
RG2 6GF



Great British Communications
Lapwing House, Block 3 Forward Point,
Tan House Lane, Widnes, Cheshire, WAB 0SL
t. 44 (0)151 420 4128
www.gbcservices.co.uk

HEYWOOD STREET

BRY21770

PIMHOLE, GIGG
BURY
GREATER MANCHESTER
BL9 7EB

001 DRAWING REGISTER

UNILATERAL SW


PLANNING

BRY131/88063/BL0391

BRY21770 BRY131 88063 BL0391 GA REV A


▲

SITE LOCATION

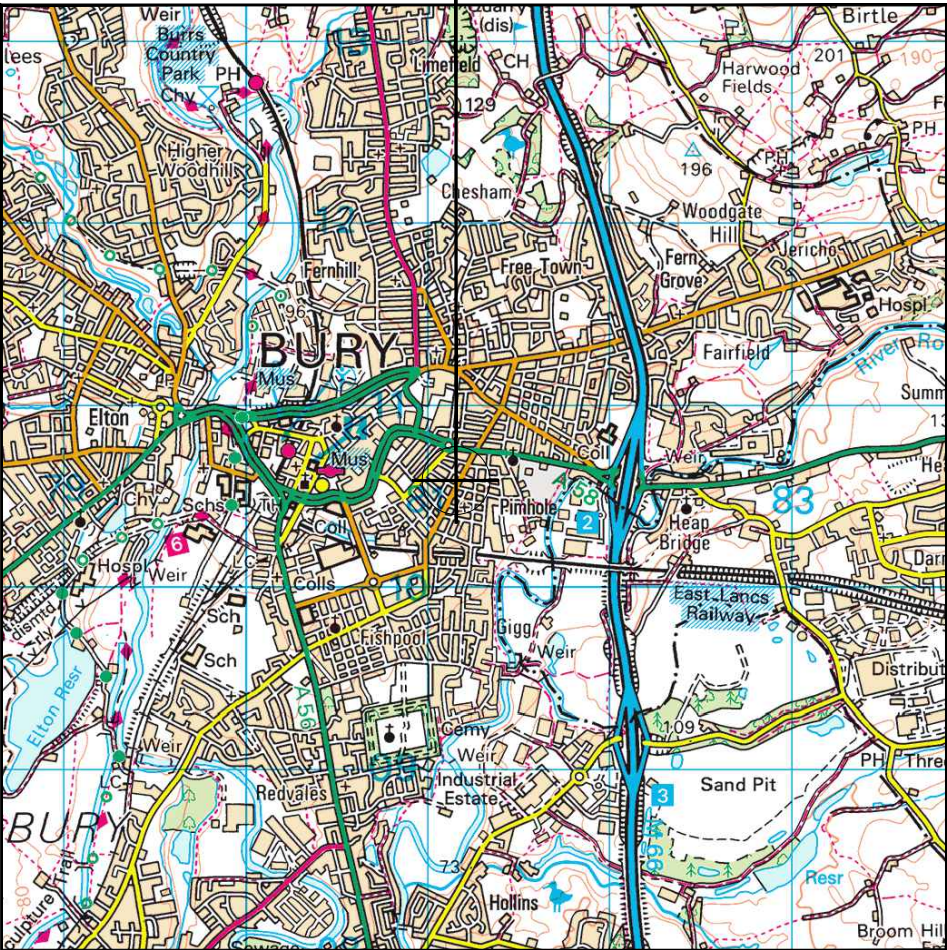

Reproduced by permission of Ordnance Survey on behalf of the Controller of Her Majesty's Stationery Office
All rights reserved. © Crown Copyright licence no. 100022432


SITE AREA PLAN

 

SITE PHOTOGRAPH




PARKING LOCATION

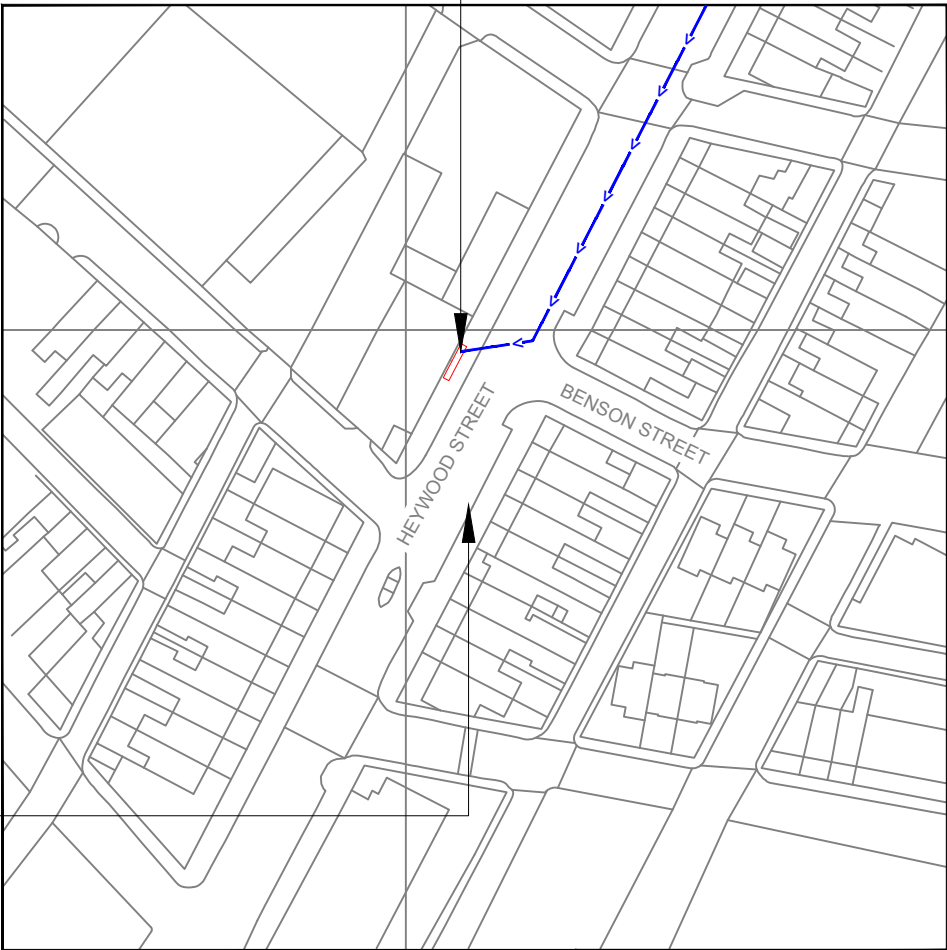

Reproduced by permission of Ordnance Survey on behalf of
the Controller of Her Majesty's Stationery Office
All rights reserved. © Crown Copyright licence no. 100022432

SITE LOCATION PLAN

 

GOOGLE MAPS QR CODE

GOOGLE MAPS - <https://tinyurl.com/5b97tm7a>

STREETVIEW - <https://tinyurl.com/bw7av53s>

NOTES:

1. ALL DIMENSIONS IN MM UNLESS OTHERWISE NOTED.

Access Route To Site:

Directions To Site: - Head north on M66 0.3 mi. At junction 2, exit towards A58/Bury/Heywood 0.2 mi. At the roundabout, take the 2nd exit onto Rochdale Rd/A58 0.1 mi. Continue straight to stay on Rochdale Rd/A58 0.4 mi. Turn left onto Heywood St/B6219 0.2 mi.

A	Issued for Planning	JWO	RWB	08.08.22
REV	MODIFICATION	BY	CH	DATE

CK Hutchison
Networks (UK)
Limited

450 Longwater Avenue,
Green Park,
Reading,
RG2 6GF

Design Consultant & Principal Contractor:



Great British Communications
Lapwing House, Block 3 Forward Point,
Tan House Lane, Widnes, Cheshire, WAB 0SL
t. 44 (0)151 420 4128
www.gbcservices.co.uk

Site Name: HEYWOOD STREET

3UK Nominal ID: BRY21770

Address: PIMHOLE, GIGG
BURY
GREATER MANCHESTER
BL9 7EB

Title: 002 SITE LOCATION PLAN


Project: UNILATERAL SW

Purpose of Issue: PLANNING

MBNL/TM/H3G Cell ID:
BRY131/88063/BL0391

Drawing No: BRY21770_BRY131_88063_BL0391_GA_REV_A

Issue: A

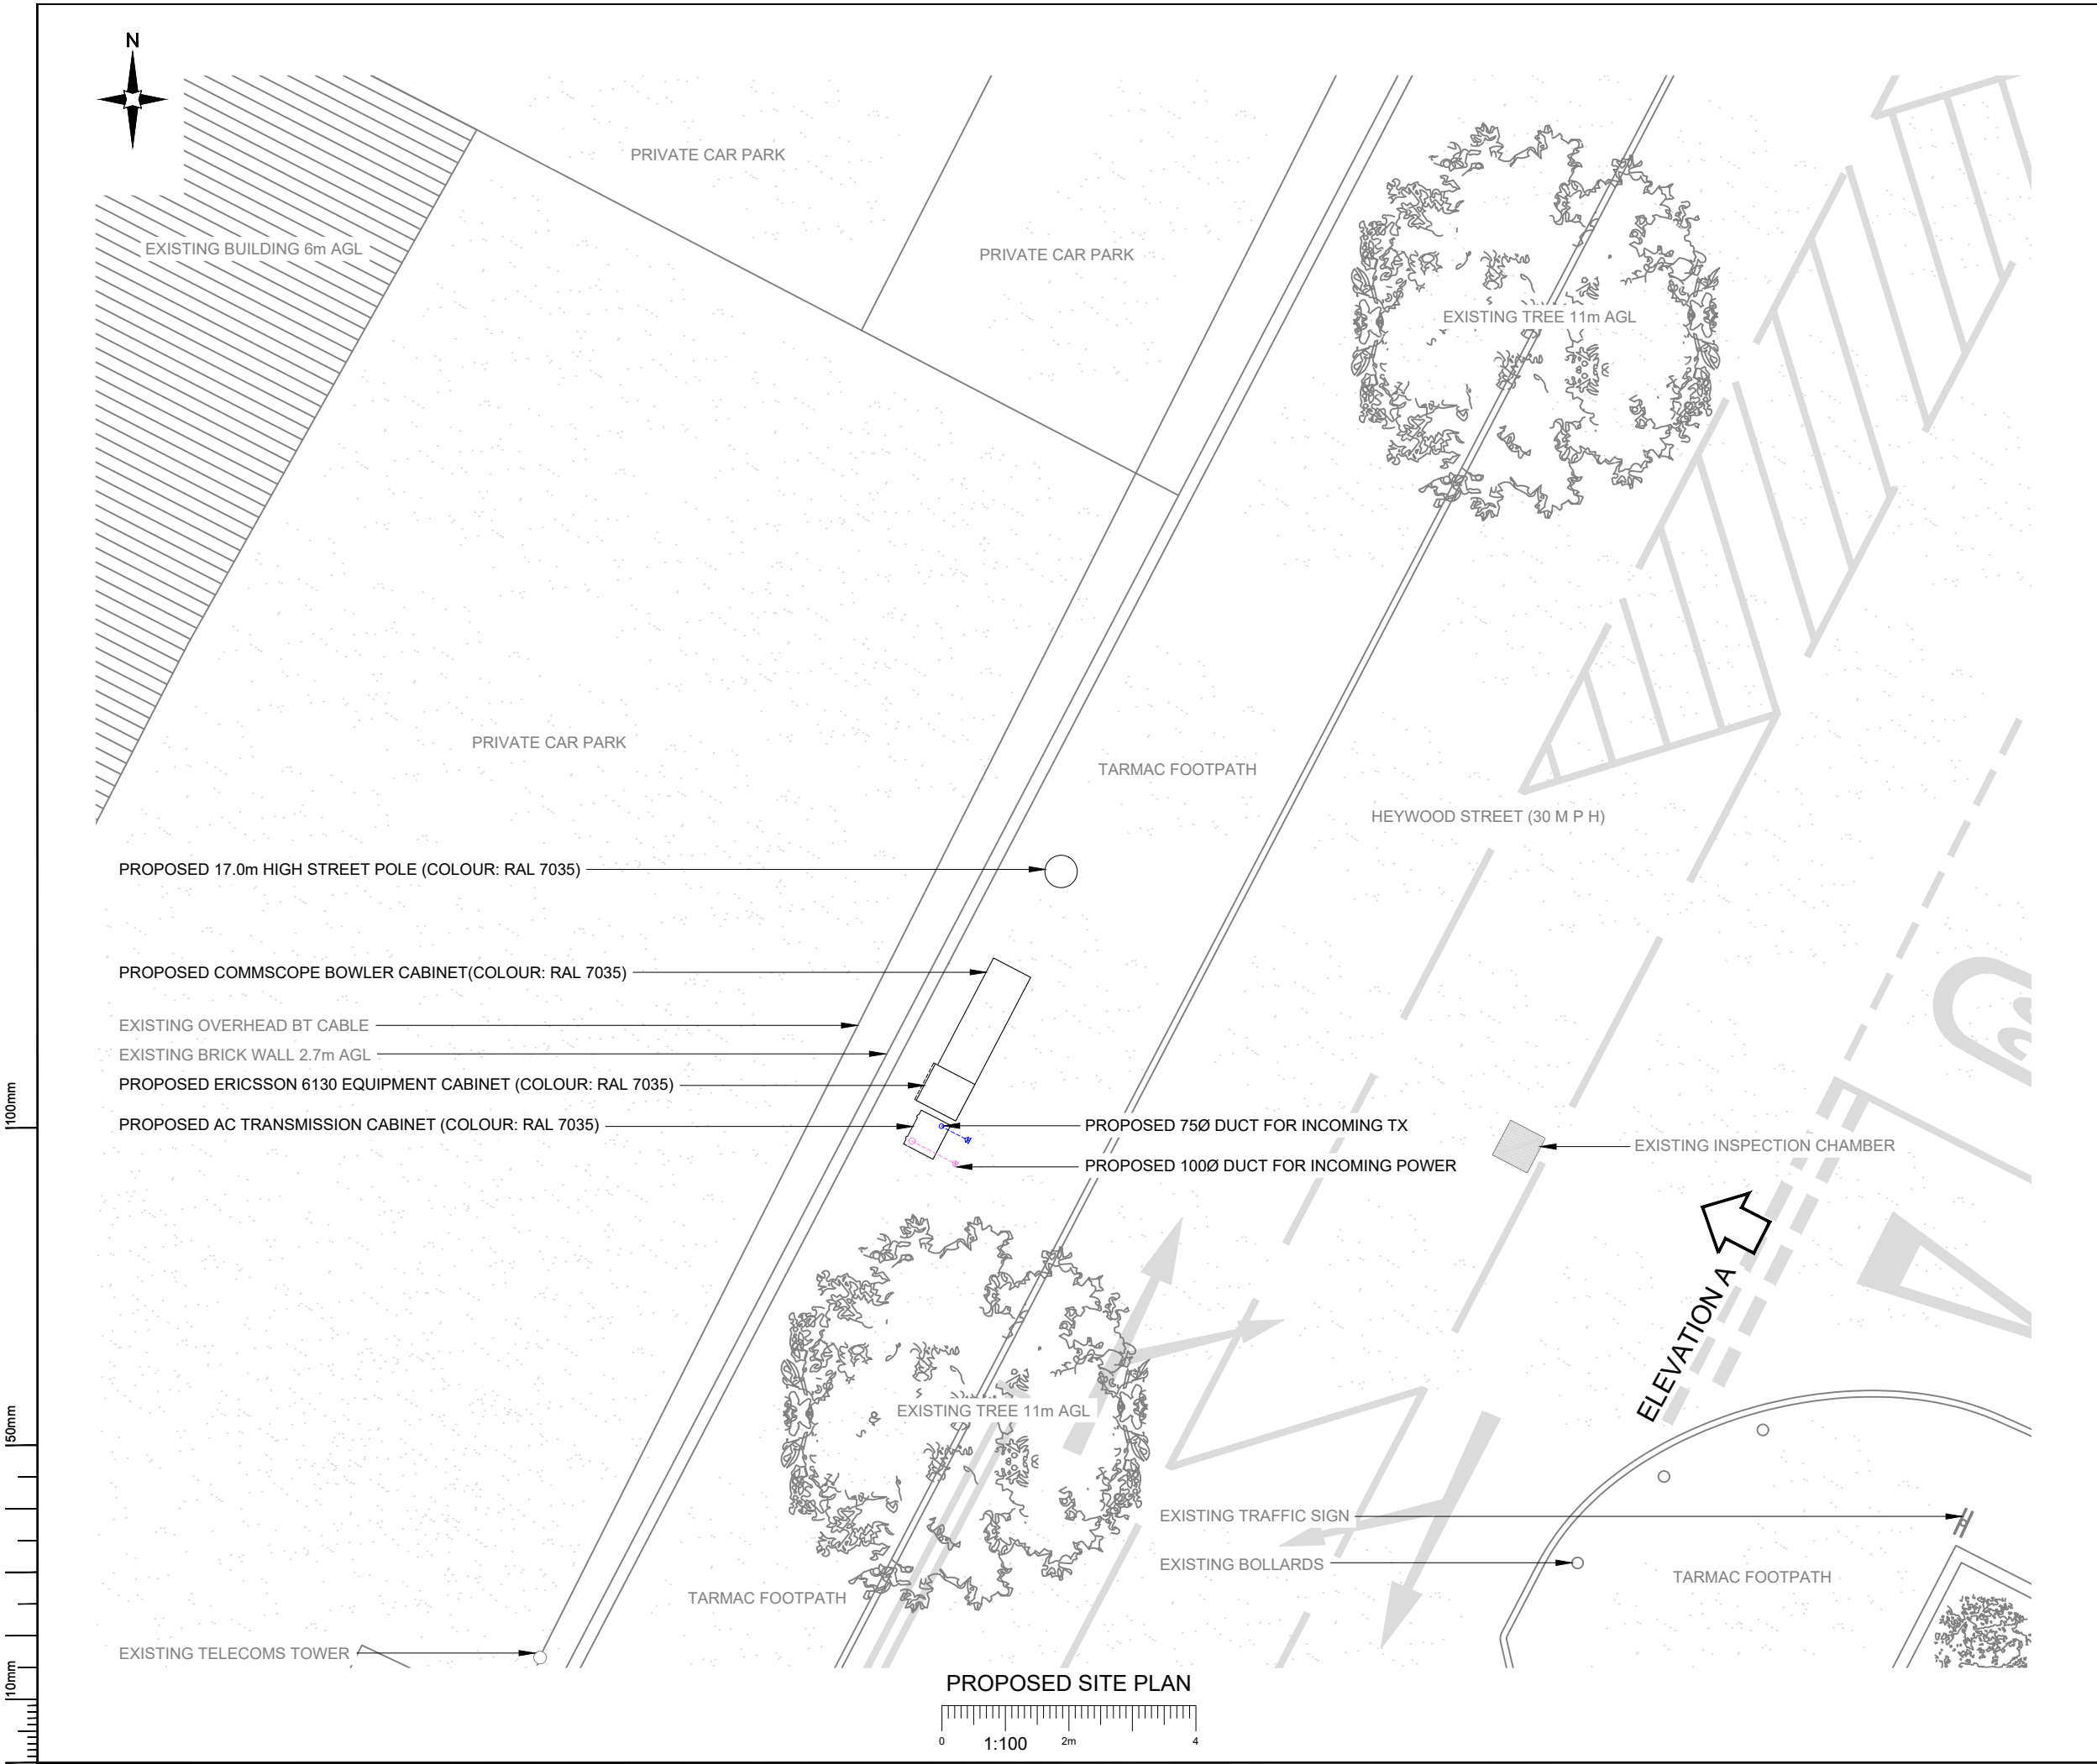

NOTES:
1. ALL DIMENSIONS IN MM UNLESS OTHERWISE NOTED.

A	Issued for Planning	JWO	RWB	08.08.22
REV	MODIFICATION	BY	CH	DATE

CK Hutchison Networks (UK) Limited

450 Longwater Avenue,
Green Park,
Reading,
RG2 6GF

Design Consultant & Principal Contractor:

GBC

Great British Communications
Lapwing House, Block 3 Forward Point,
Ton House Lane, Widnes, Cheshire, WAB 0SL
t. 44 (0)151 420 4128
www.gbcservices.co.uk

Site Name:

HEYWOOD STREET

3UK Nominal ID:

BRY21770

Address:

PIMHOLE, GIGG BURY
GREATER MANCHESTER
BL9 7EB

Title:

215 PROPOSED SITE PLAN

Project:

UNILATERAL SW

Purpose of Issue:

PLANNING

MBNL/TM/H3G Cell ID:


BRY131/88063/BL0391

Drawing No:
BRY21770_BRY131_88063_BL0391_GA_REV_A


Issue:
A

Antenna Aperture ID	Proposed 4G/5G Bearing
A1	60°
A2	60°
B1	180°
B2	180°
C1	300°
C2	300°

- NOTES:
- ALL DIMENSIONS IN MM UNLESS OTHERWISE NOTED.

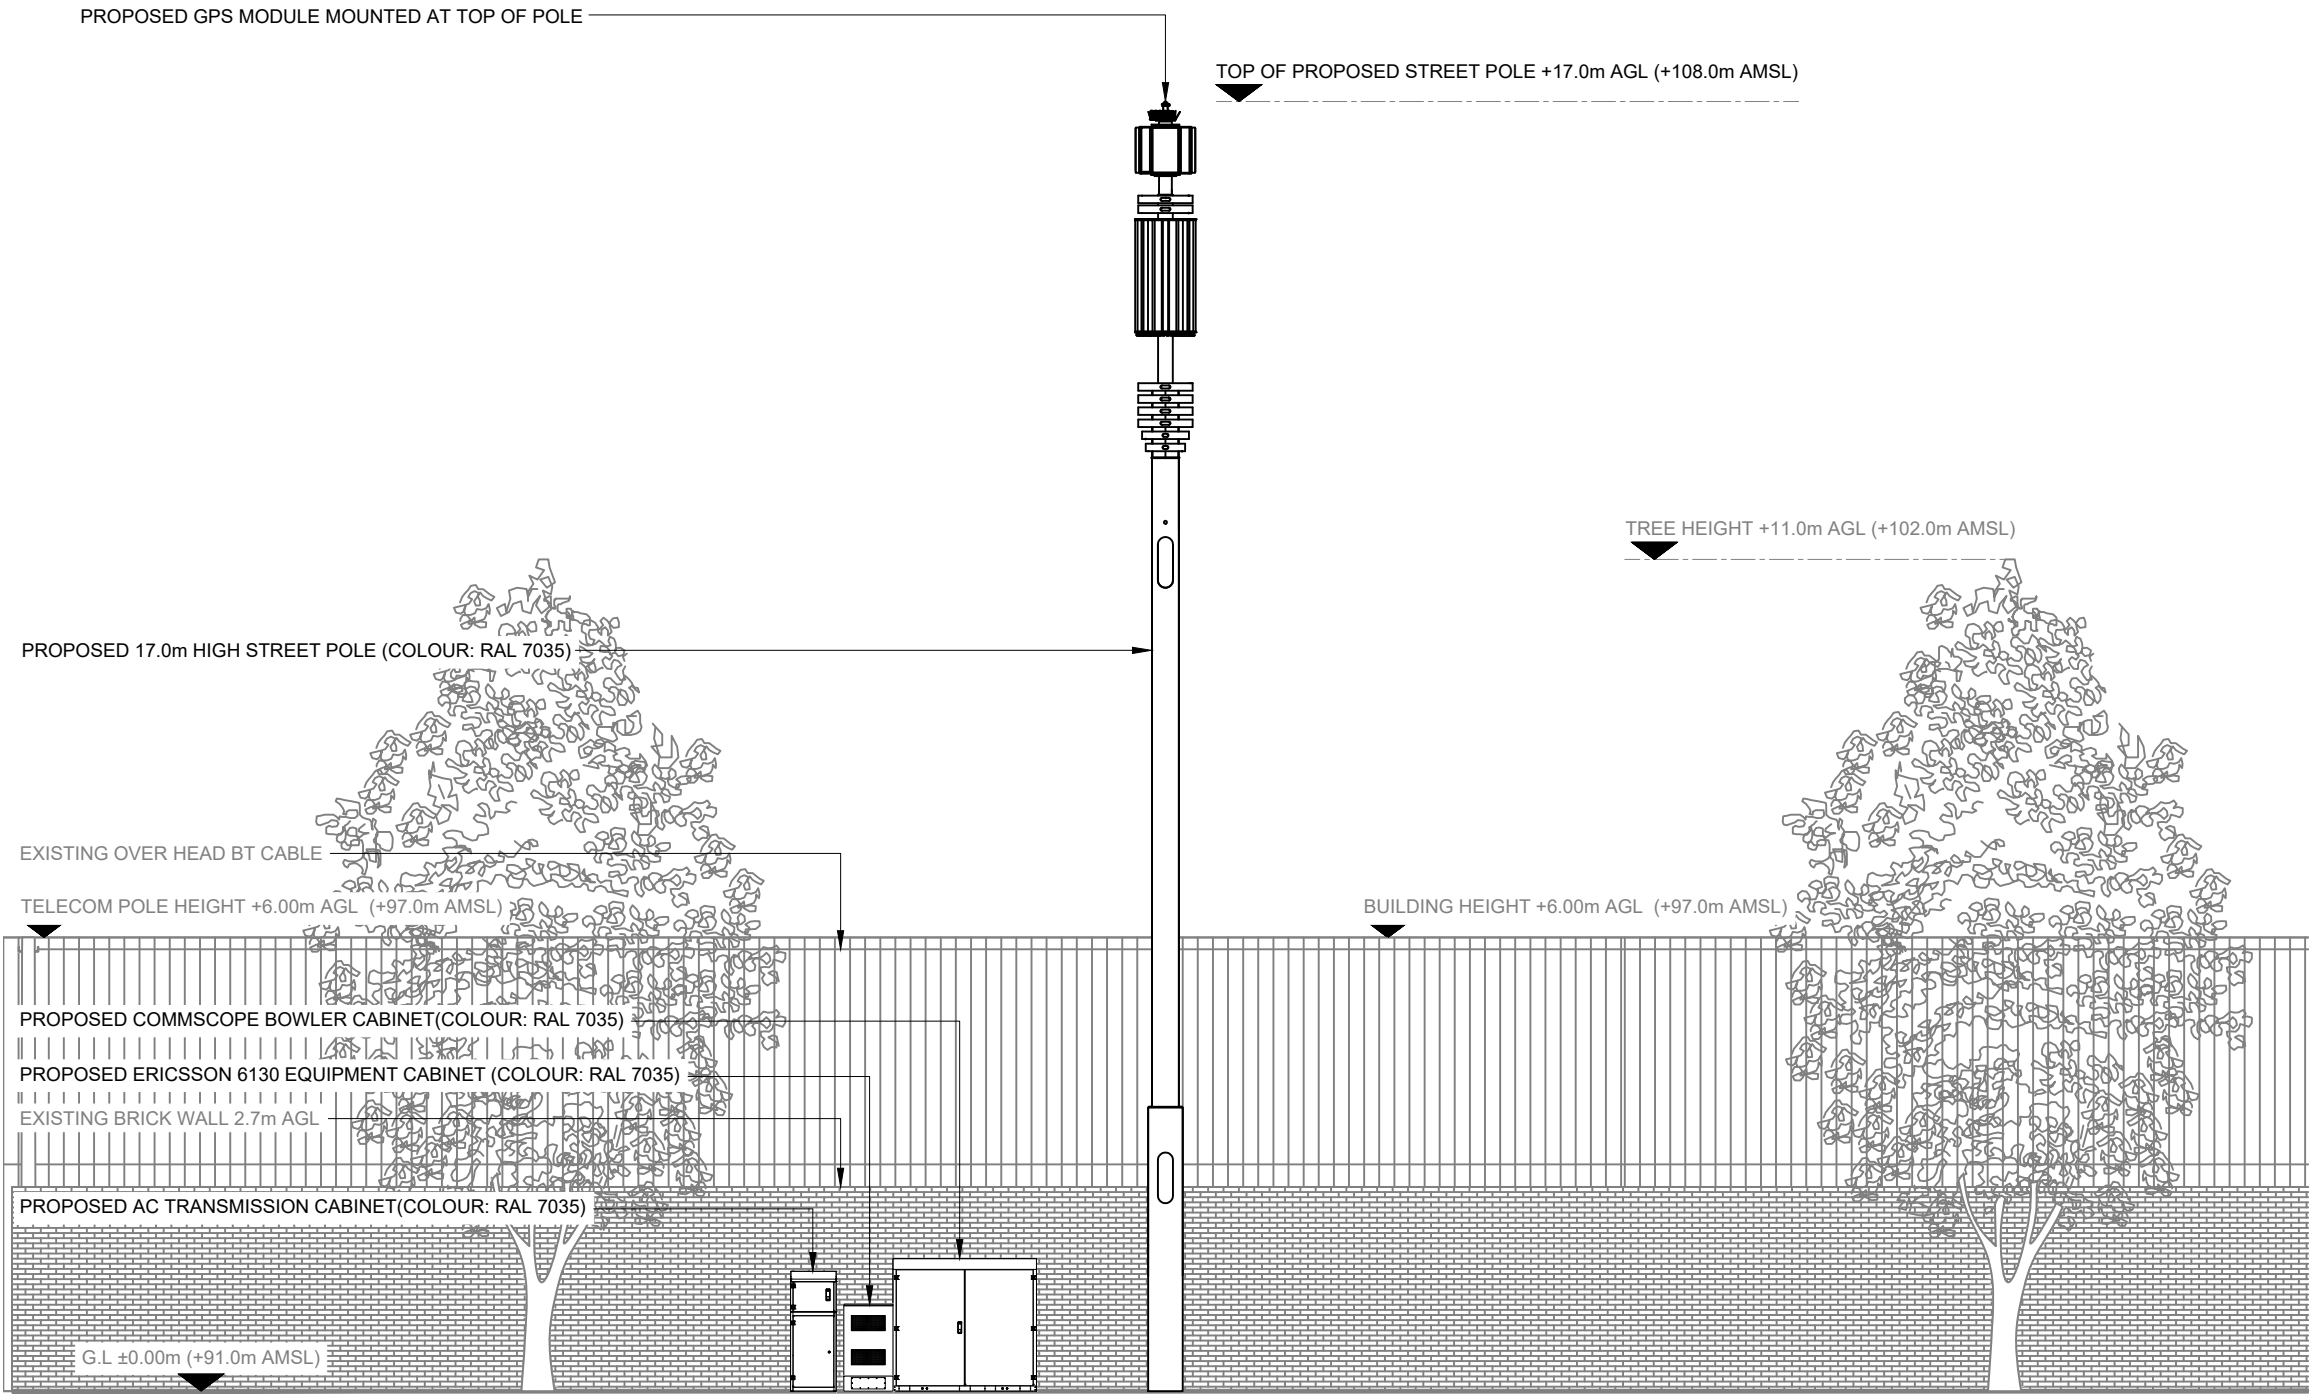

PROPOSED SITE ELEVATION A

 

**CK Hutchison
Networks (UK)
Limited**

450 Longwater Avenue,
Green Park,
Reading,
RG2 6GF

Design Consultant & Principal Contractor:



Great British Communications
Lapwing House, Block 3 Forward Point,
Tan House Lane, Widnes, Cheshire, WA8 0SL
t. 44 (0)151 420 4128
www.gbcservices.co.uk

Site Name: **HEYWOOD STREET**

3UK Nominal ID: **BRY21770**

Address: **PIMHOLE, GIGG
BURY
GREATER MANCHESTER
BL9 7EB**

Title: **265 PROPOSED SITE ELEVATION**

Project: **UNILATERAL SW**

Purpose of Issue: **PLANNING**

MBNL/TM/H3G Cell ID:
BRY131/88063/BL0391

Drawing No: **BRY21770_BRY131_88063_BL0391_GA_REV_A**

Issue: **A**