

This drawing is the property of Equilibrium Architects and copyright is reserved by them. This drawing is not to be copied or disused by or to any unauthorised persons without the prior written consent of Equilibrium Architects.

Do not scale from this drawing.

All dimensions are to be checked on site prior to construction, manufacture of any components and ordering of materials and equipment.


Any discrepancies are to be reported to the architect for clarification. All materials and workmanship to be in accordance with the current British Standards and codes of practice.

This drawing is to be read in conjunction with all relevant Architectural, Structural Engineers, Mechanical Engineers, Electrical Engineers and Specialists drawings and specifications.


As with all construction projects the CDM 2015 regulations apply and the work on this project may require both the issue of a notification to the HSE and the appointment of a Principal Designer. The client may also need to appoint a Principal Designer because there may be more than one contractor working on site.

The Principal Designer will be able to coordinate the pre-construction information and also ensure that all duty holders under CDM comply with their relevant duties.


The building owner is to serve a Party Wall Act Notice as applicable to adjoining property owners as outlined in the Party Wall Act 1999. The building contractors are to verify the thickness of the party walls prior to commencement of the proposed works.

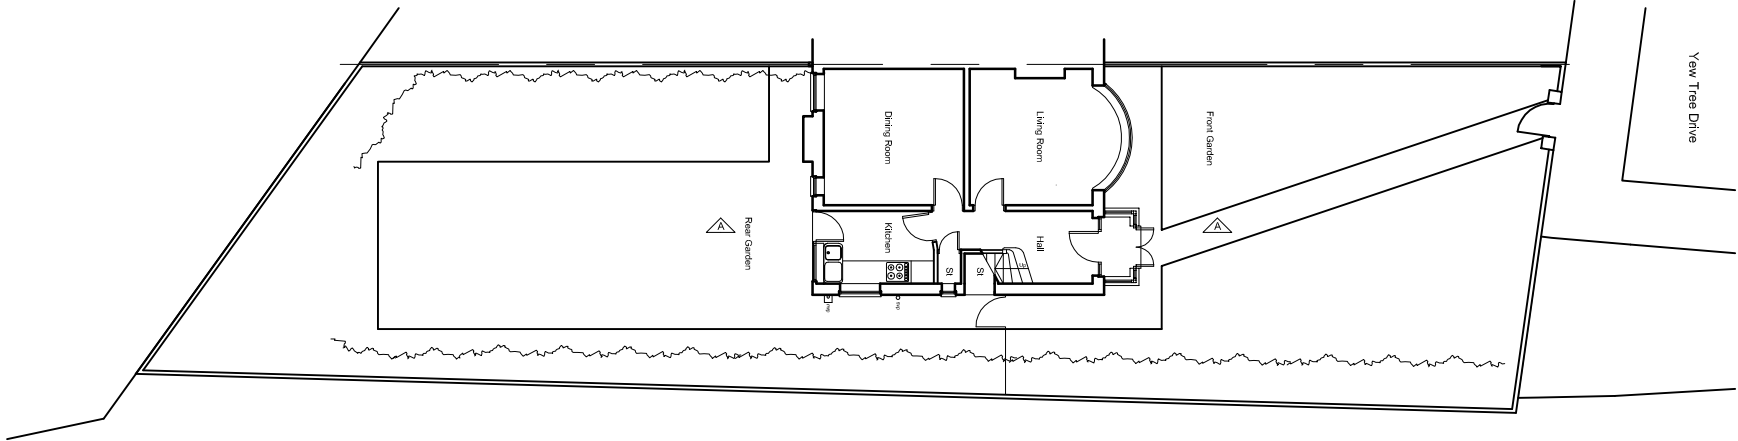


Existing Site Plan 1:200

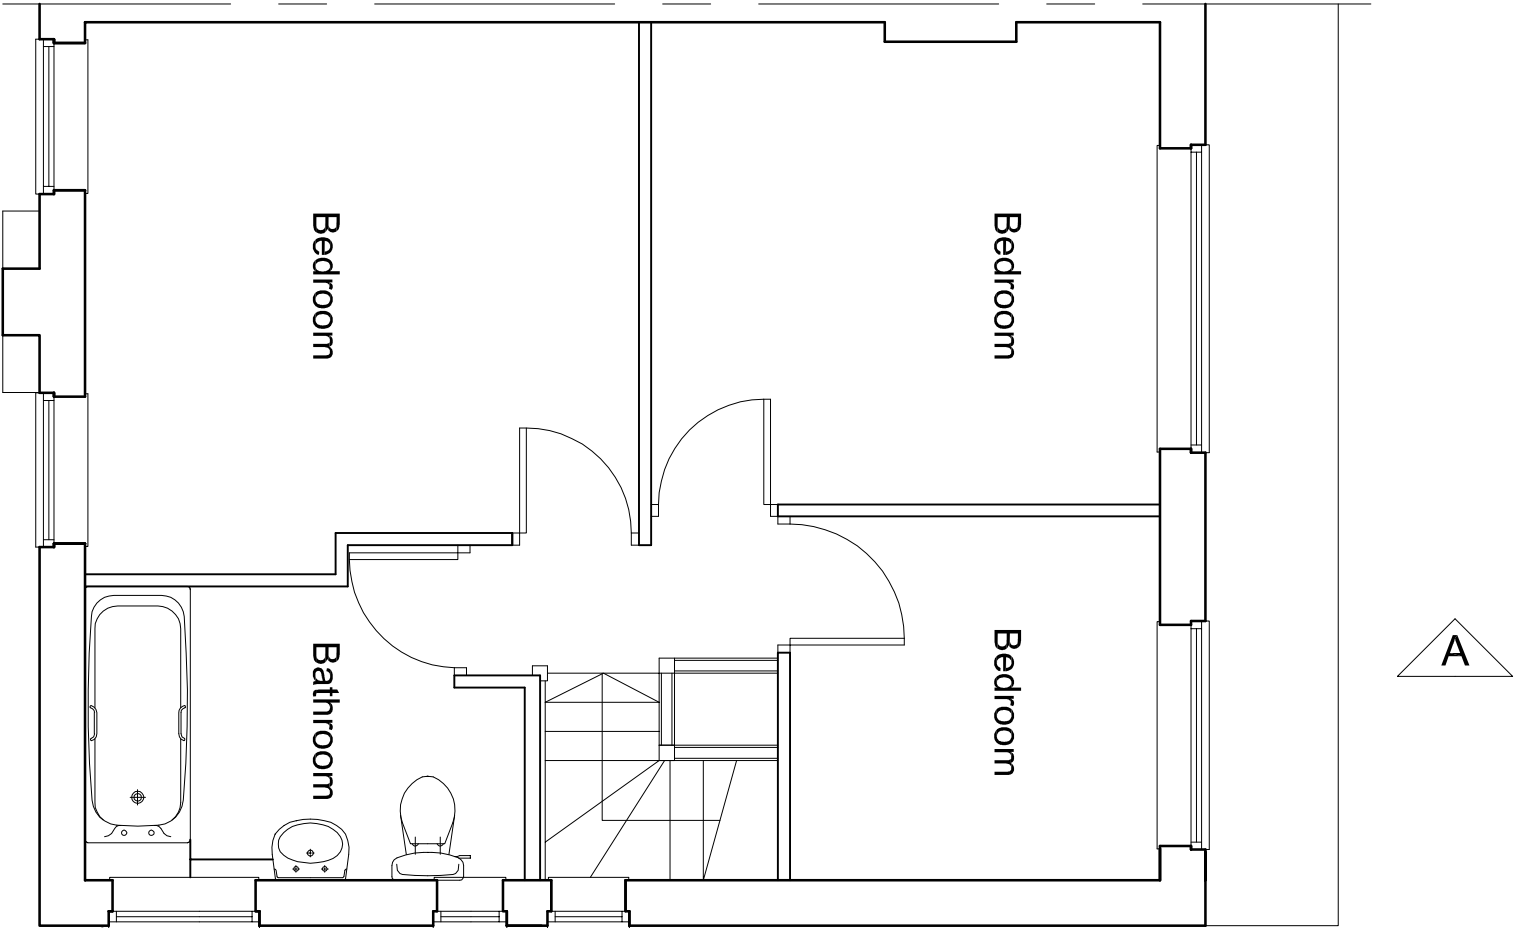

Existing First Floor Plan

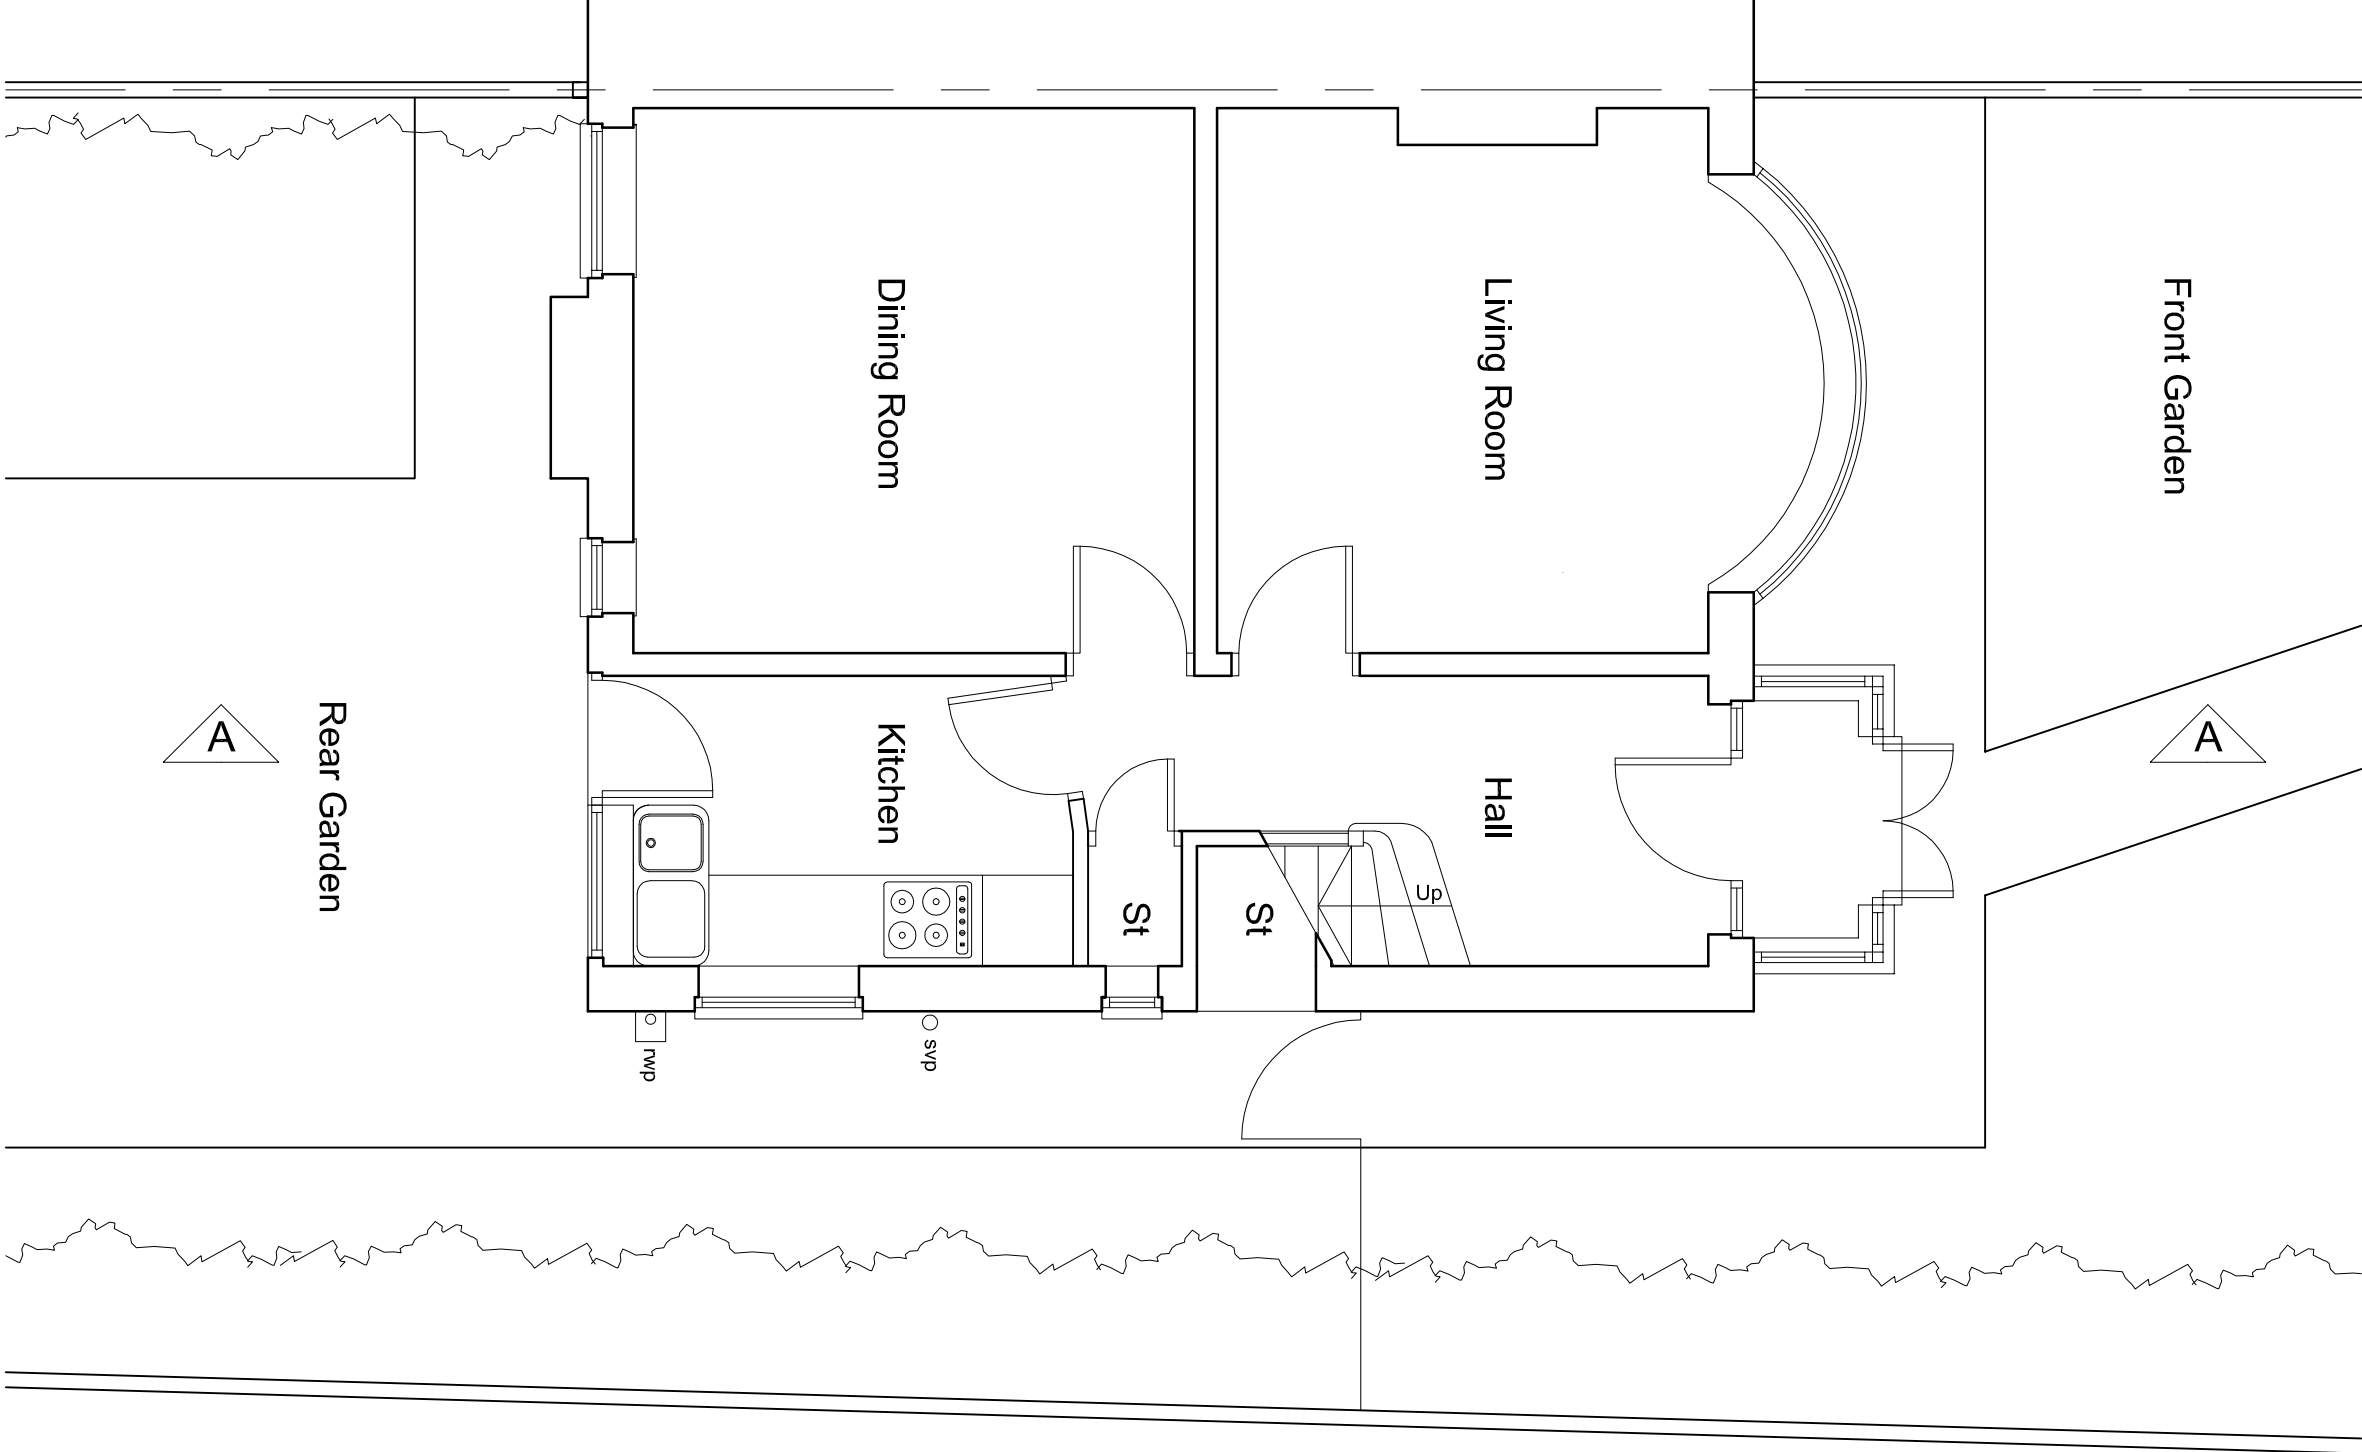


Existing Ground Floor Plan

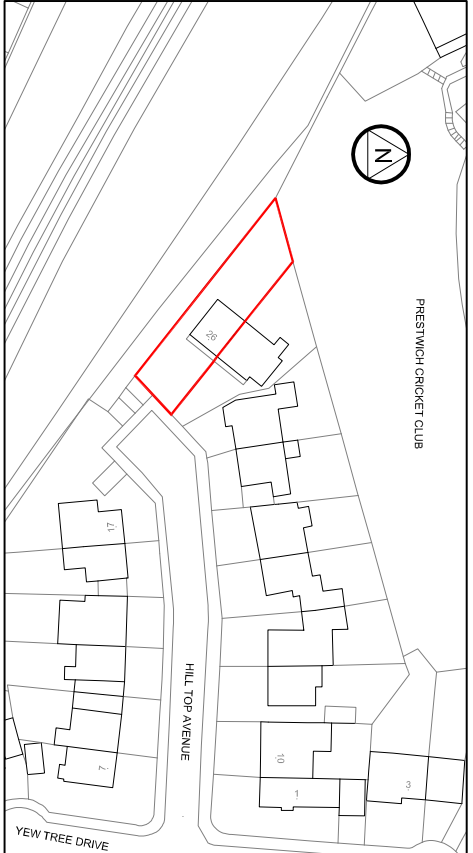


© Crown Copyright and database rights 2020 OS Licence no. 100019980


Site Location Plan 1:1250

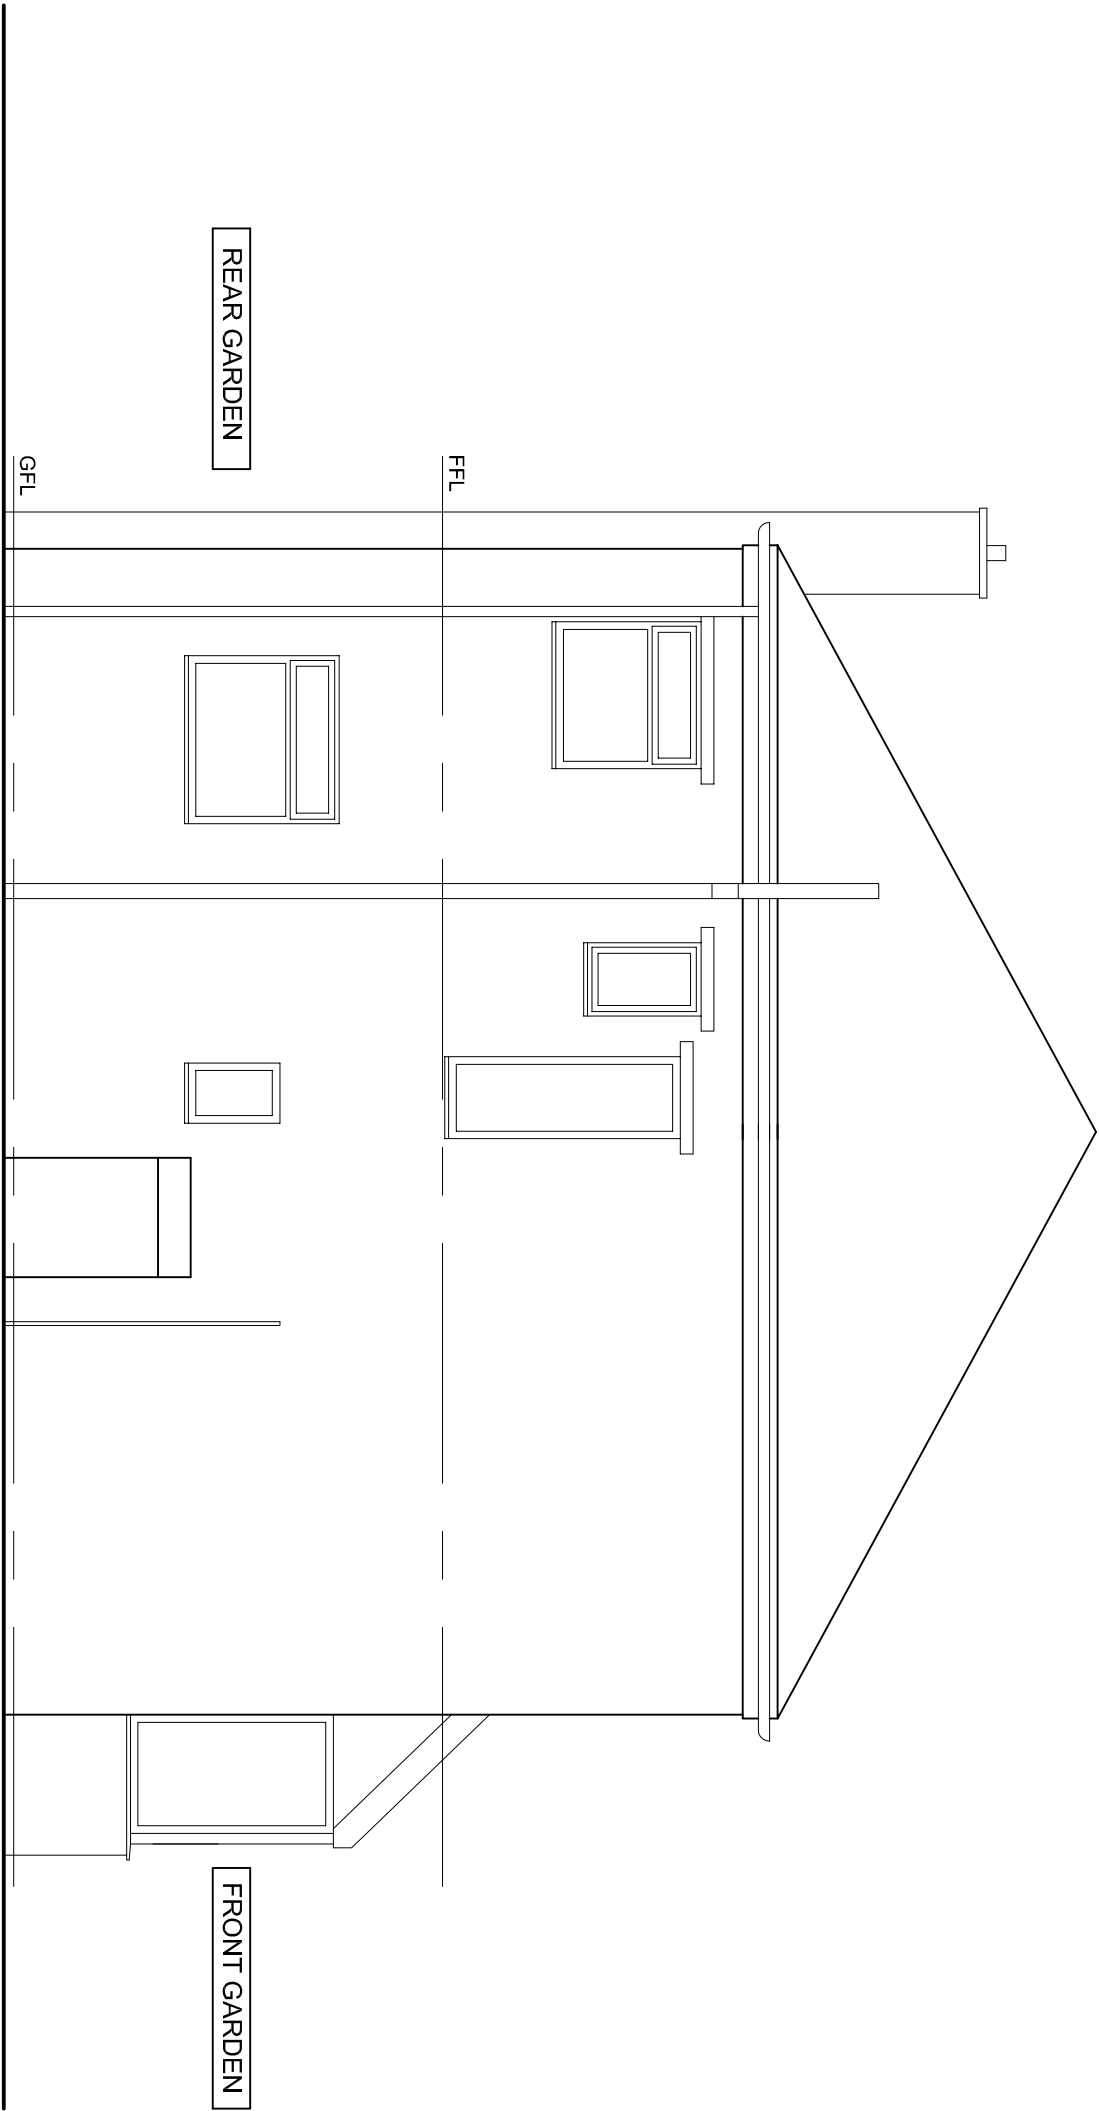

Existing Gable Elevation

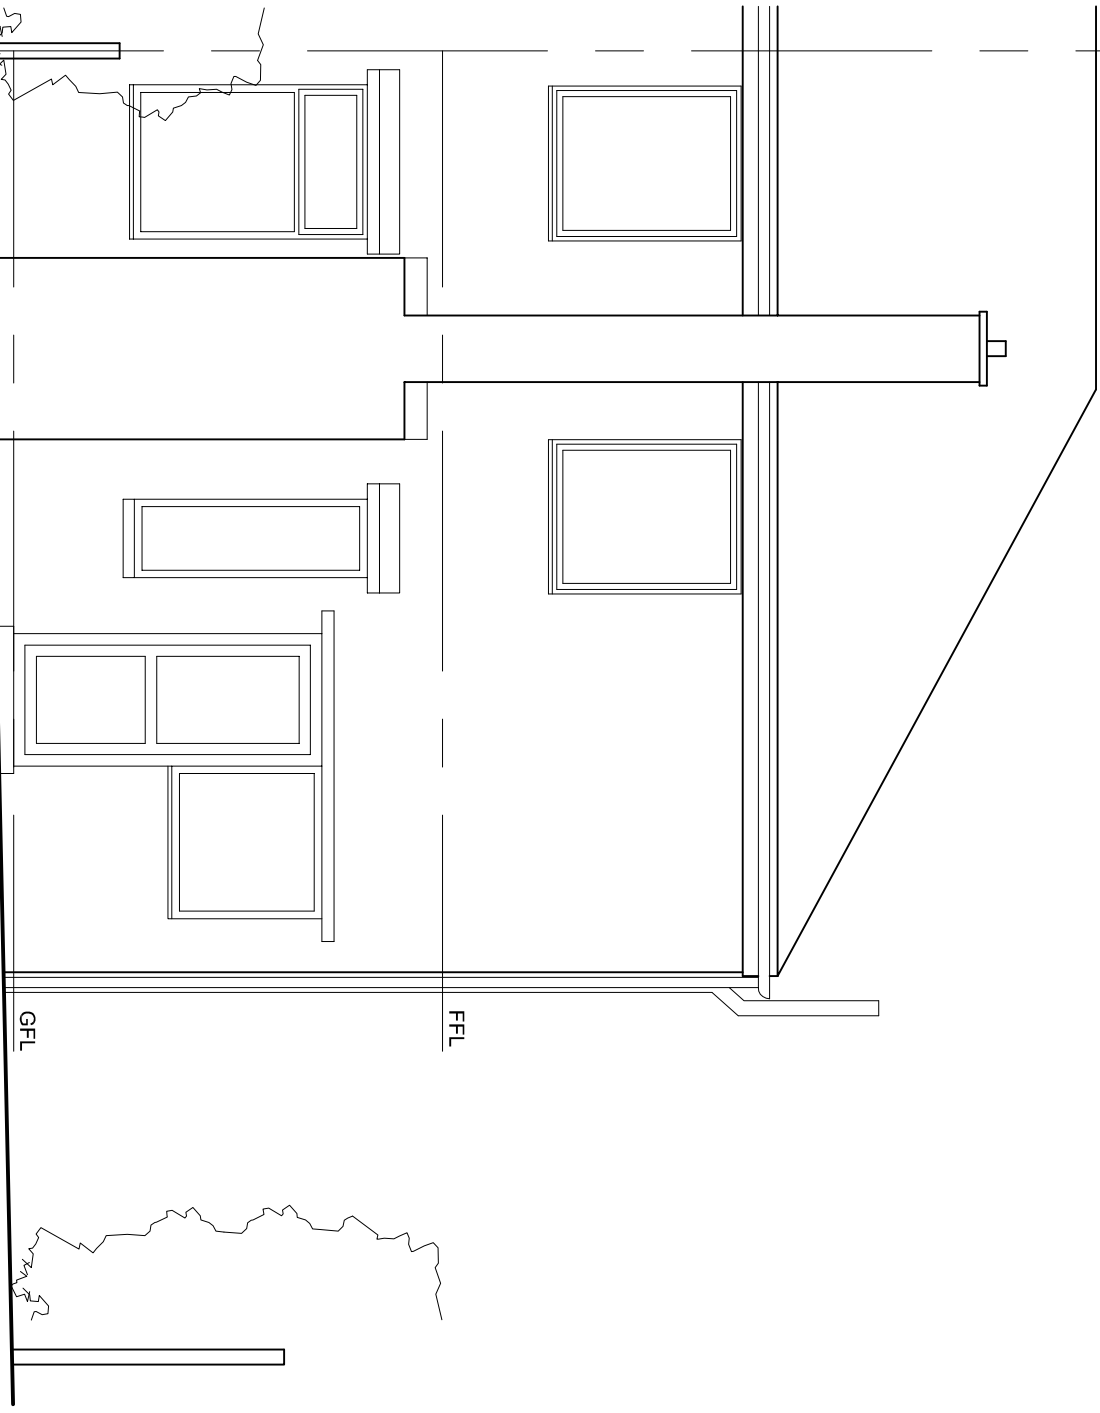

Existing Rear Elevation

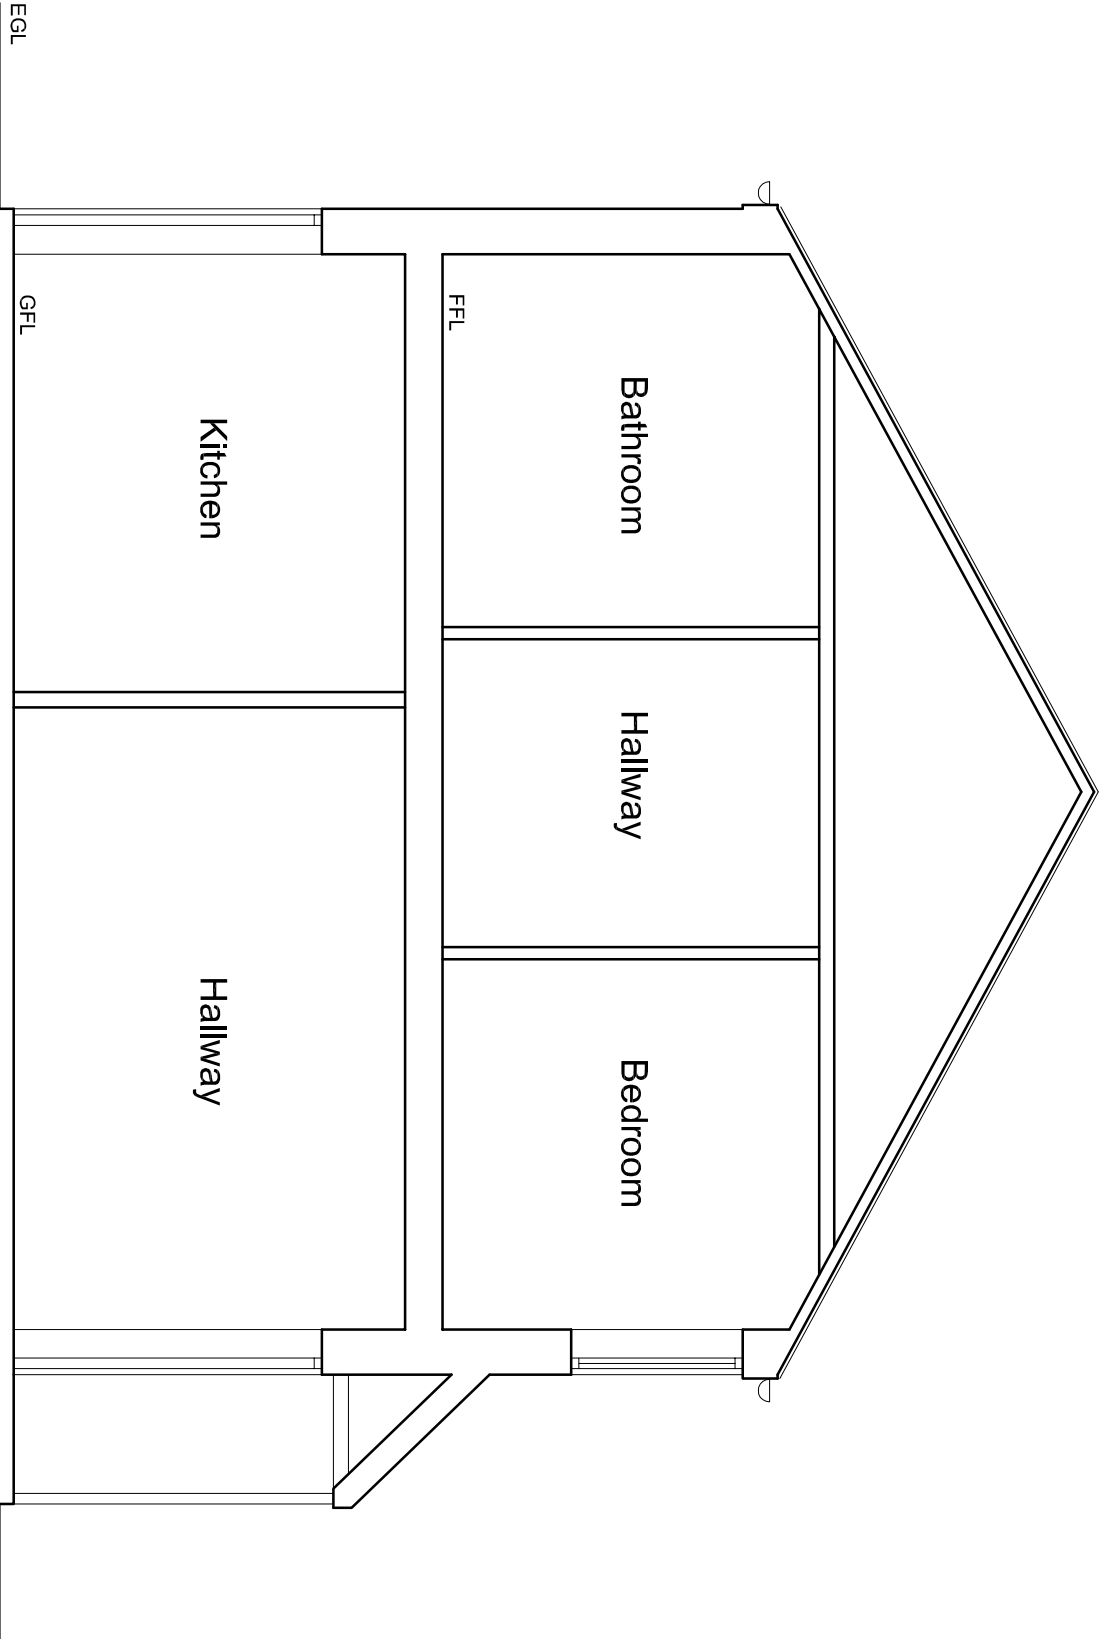

Existing Section A-A

REV	DESCRIPTION	CHECK	DATE
1	LOIS MACDONALD		
2	LOIS MACDONALD		
PROJECT
Proposed Single Storey Rear Extension at
26 Hill Top Ave, Prestwich, Bury
DRAWING
Existing Plans, Section and Elevations

SCALE	DATE	DRAWN	CHECKED
1:50 A1	JULY 2020	MH	
DRAWING NO.	CAD REFERENCE NO.	REVISION	
R-0619-01			

