


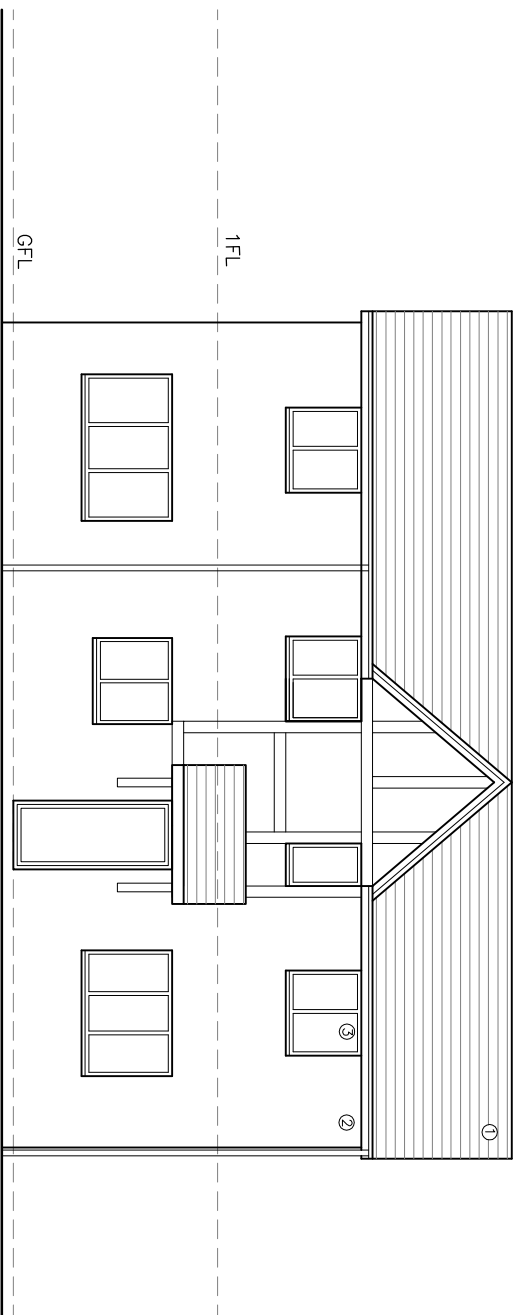


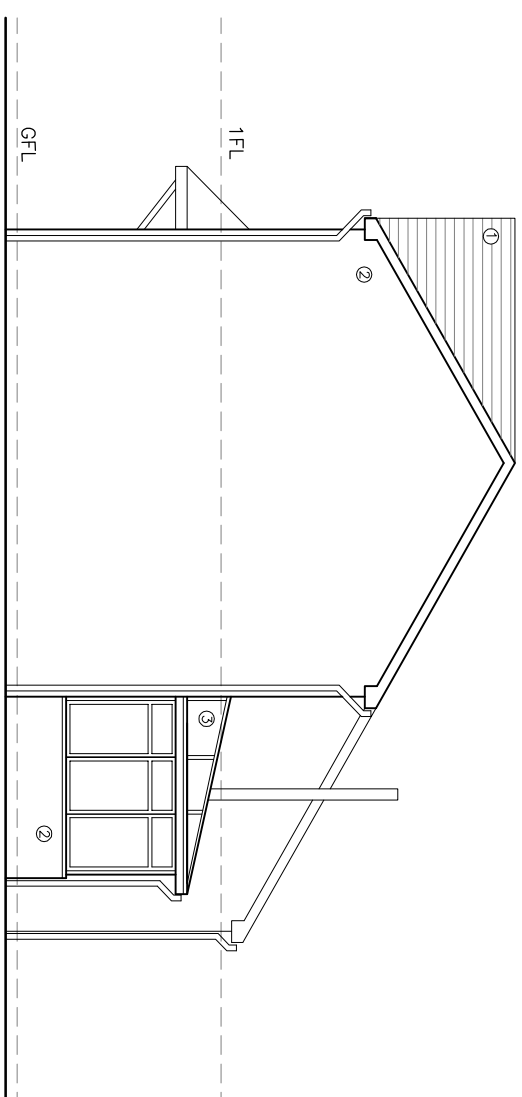

1. GREY CONCRETE ROOF TILES
2. BRICKWORK TO MATCH EXISTING
3. UPVC WINDOWS/DOORS

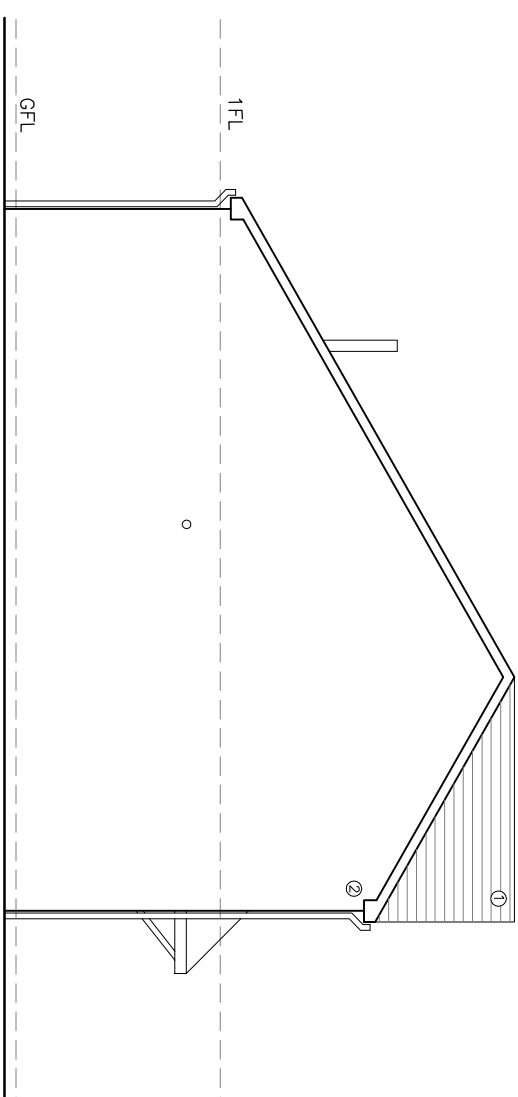


EXISTING FRONT ELEVATION (1)

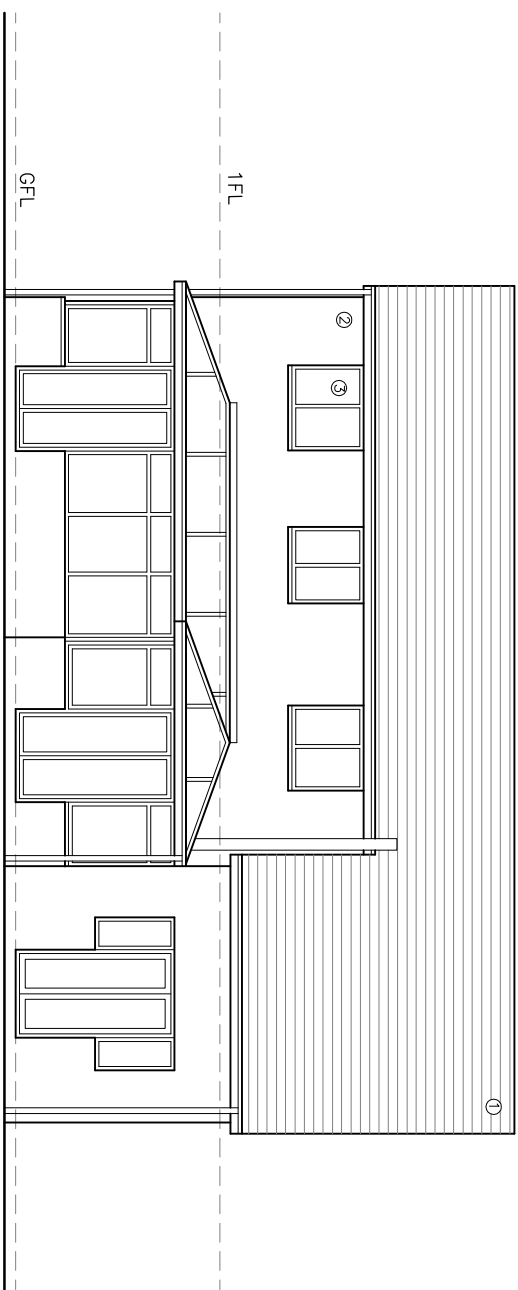

EXISTING SIDE ELEVATION (2)

EXISTING REAR ELEVATION (3)

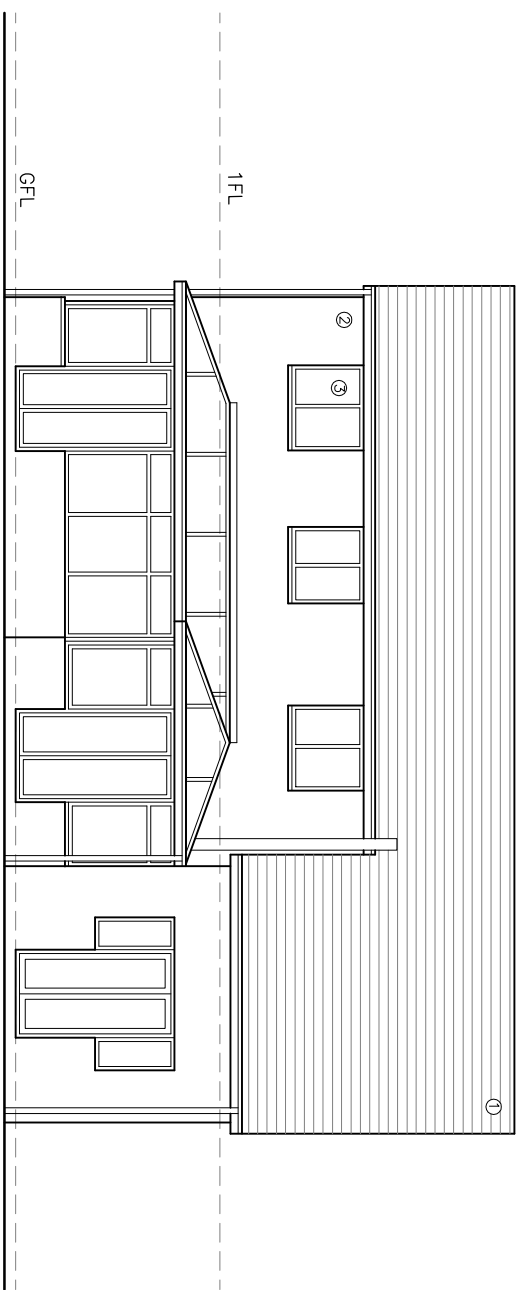

EXISTING SIDE ELEVATION (4)

©2020 architects ltd | This Drawing is to be read in conjunction with all other project associated drawings and information. Do not scale from this drawing. Report all errors, omissions and discrepancies to drawing author prior to construction or manufacture. This drawing is copyright and is the property of 2020 architects ltd

qvw+q architects The Annex Lowerfold Farm Oxswoldville Northampton NN5 4QA  Architects Registration Board Private Residential Housing Commercial Conservation Domestic Tel: 01234 483848 Email: info@qvw-architects.com Web: www.qvw-architects.com						Client ANDREA_ROWLANDS		Scale 1:100		Sheet Size A3		Job Number 21-061		Drawn By AW		Checked AW	
Project 8_SHETLAND_WAY RADCLIFFE						Drawing Title EXISTING_ELEVATIONS		Drawing Status PLANNING		Drawing Number PL/04		Revision -		First Issue SEPT_2021			