


Survey by Chris Partington Land Surveyors
and reproduced with their permission.

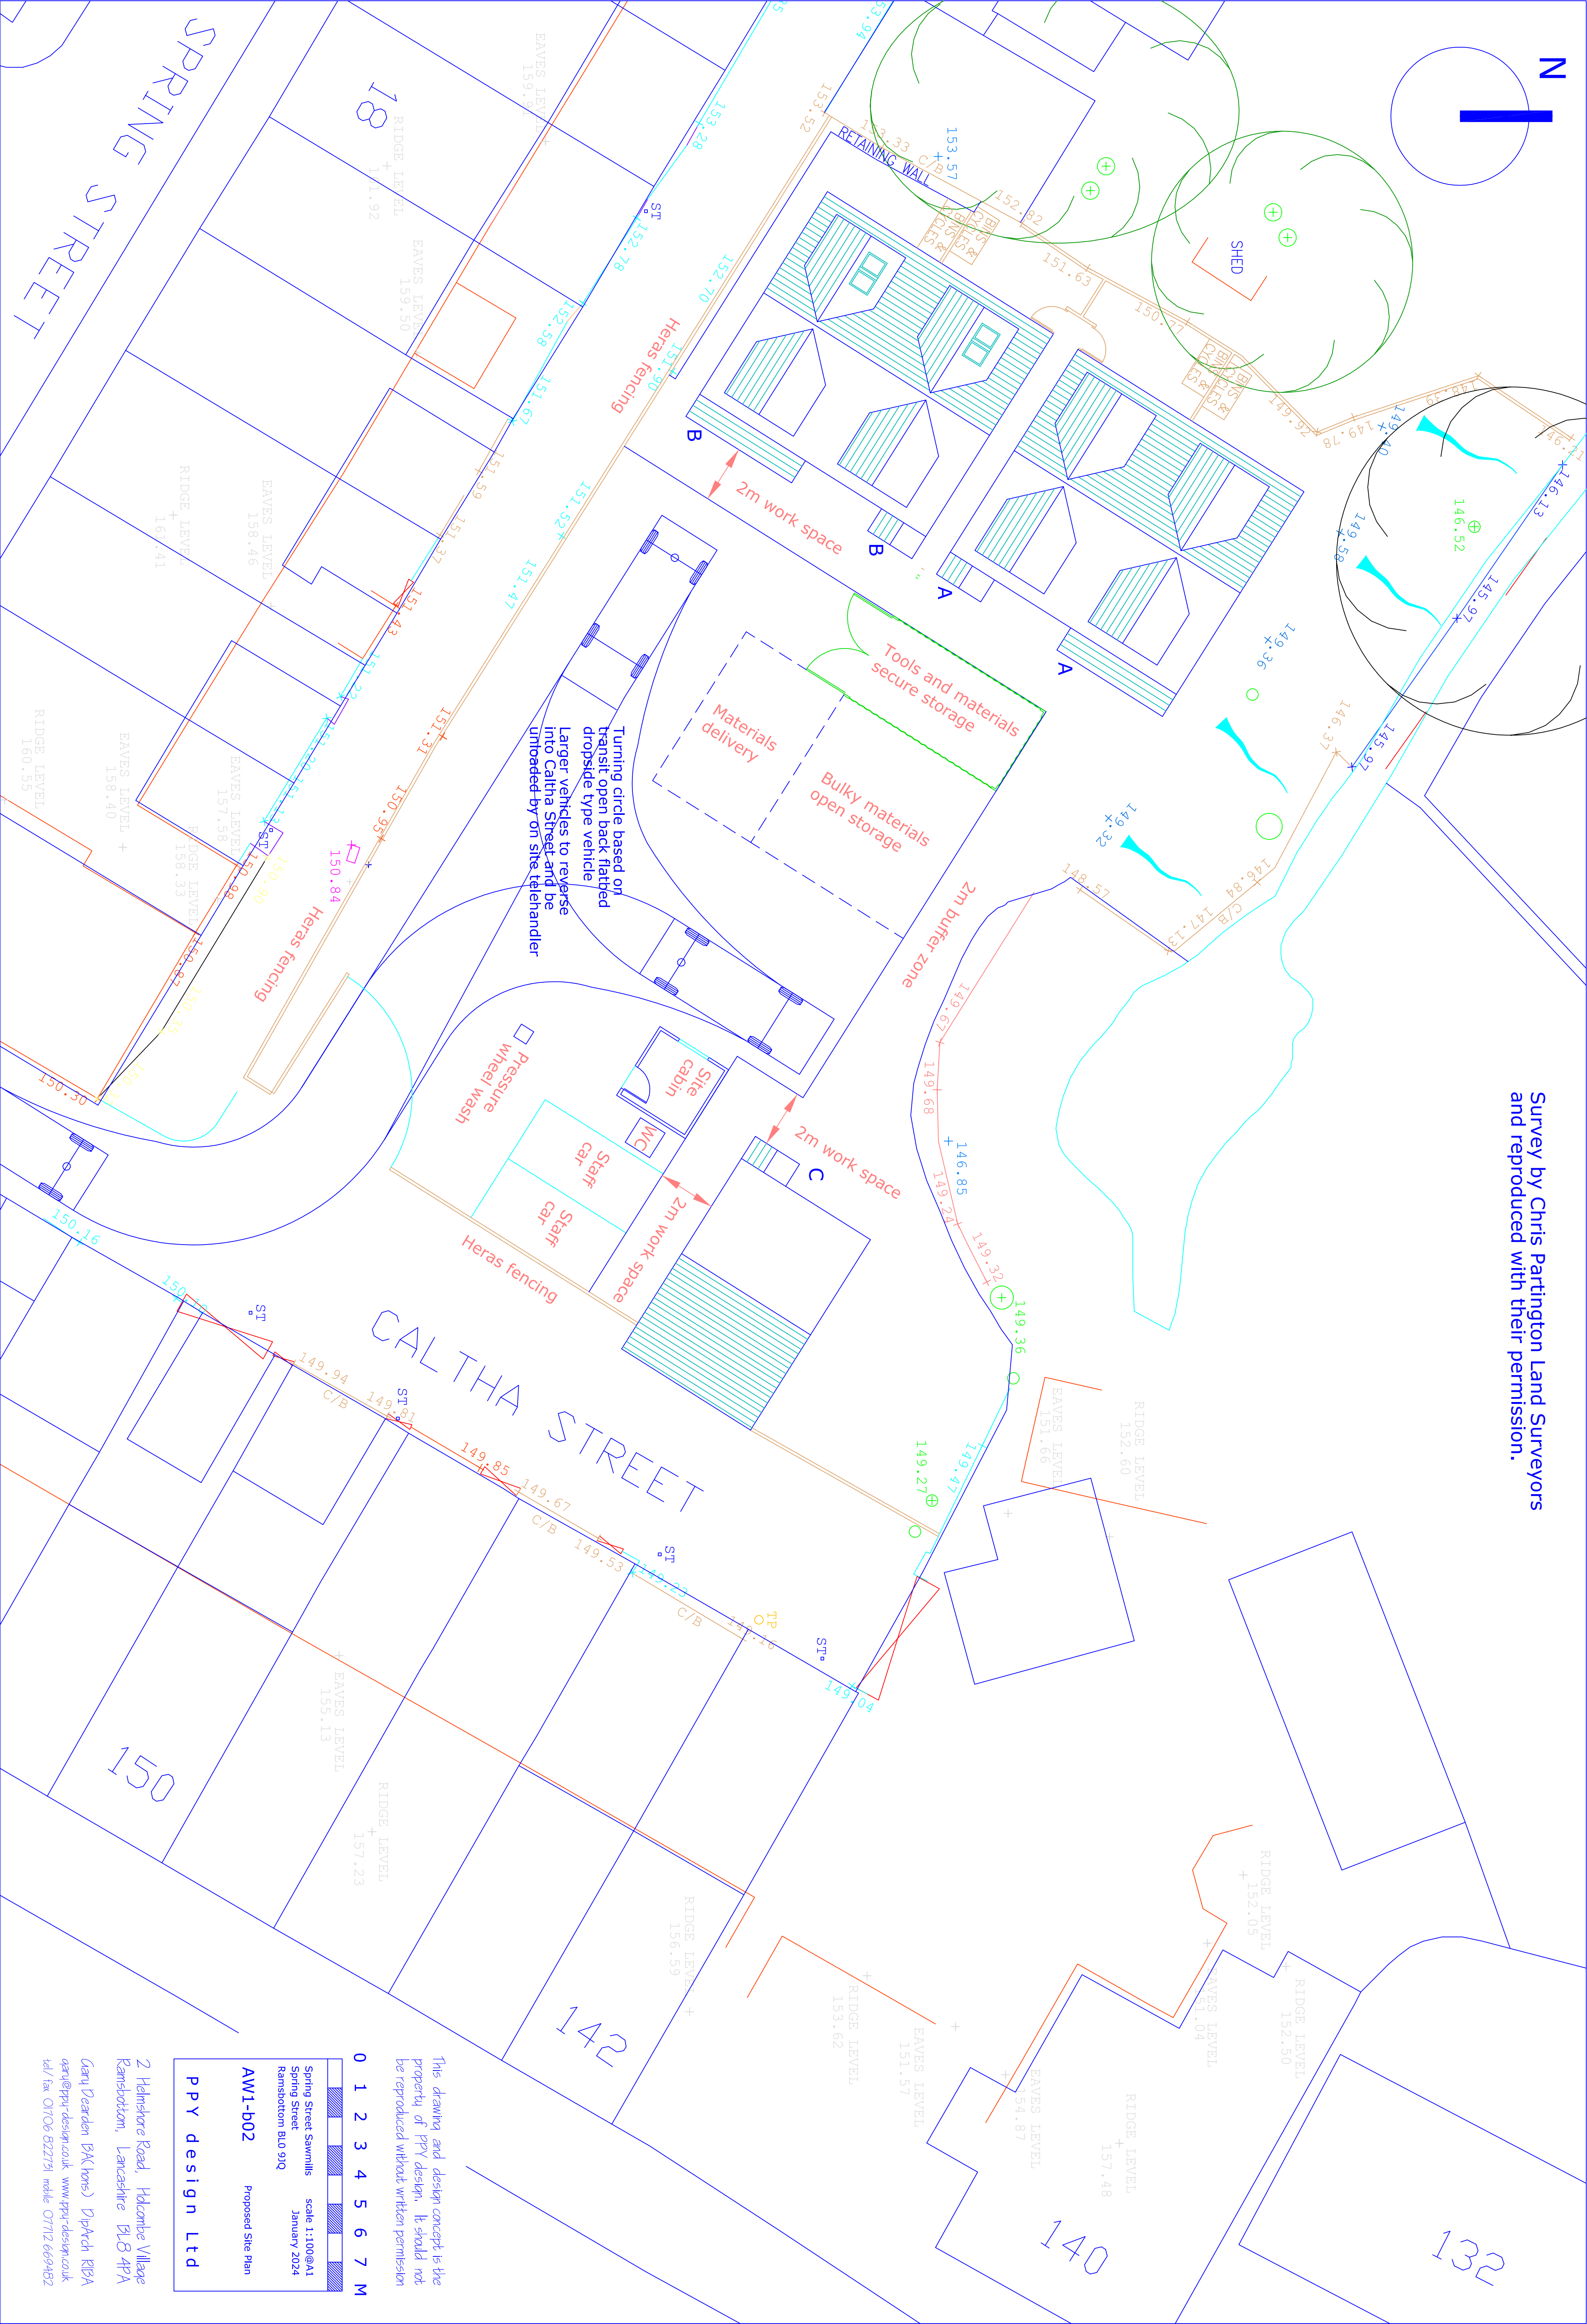

This drawing and design concept is the property of PPY design. It should not be reproduced without written permission

01234567M

Spring Street Sawmills
Spring Street
Ramsbottom BL0 9JQ

scale 1:100@A1
January 2024

AW1-b02
Proposed Site Plan

PPY design Ltd

2 Helmshore Road, Helmshore Village
Ramsbottom, Lancashire BL8 4PA
Garry Dearden BAK home) DpArch R13A
garr@ppy-design.co.uk www.ppy-design.co.uk
tel/fax 01706 8227731 mobile 07172 669482