




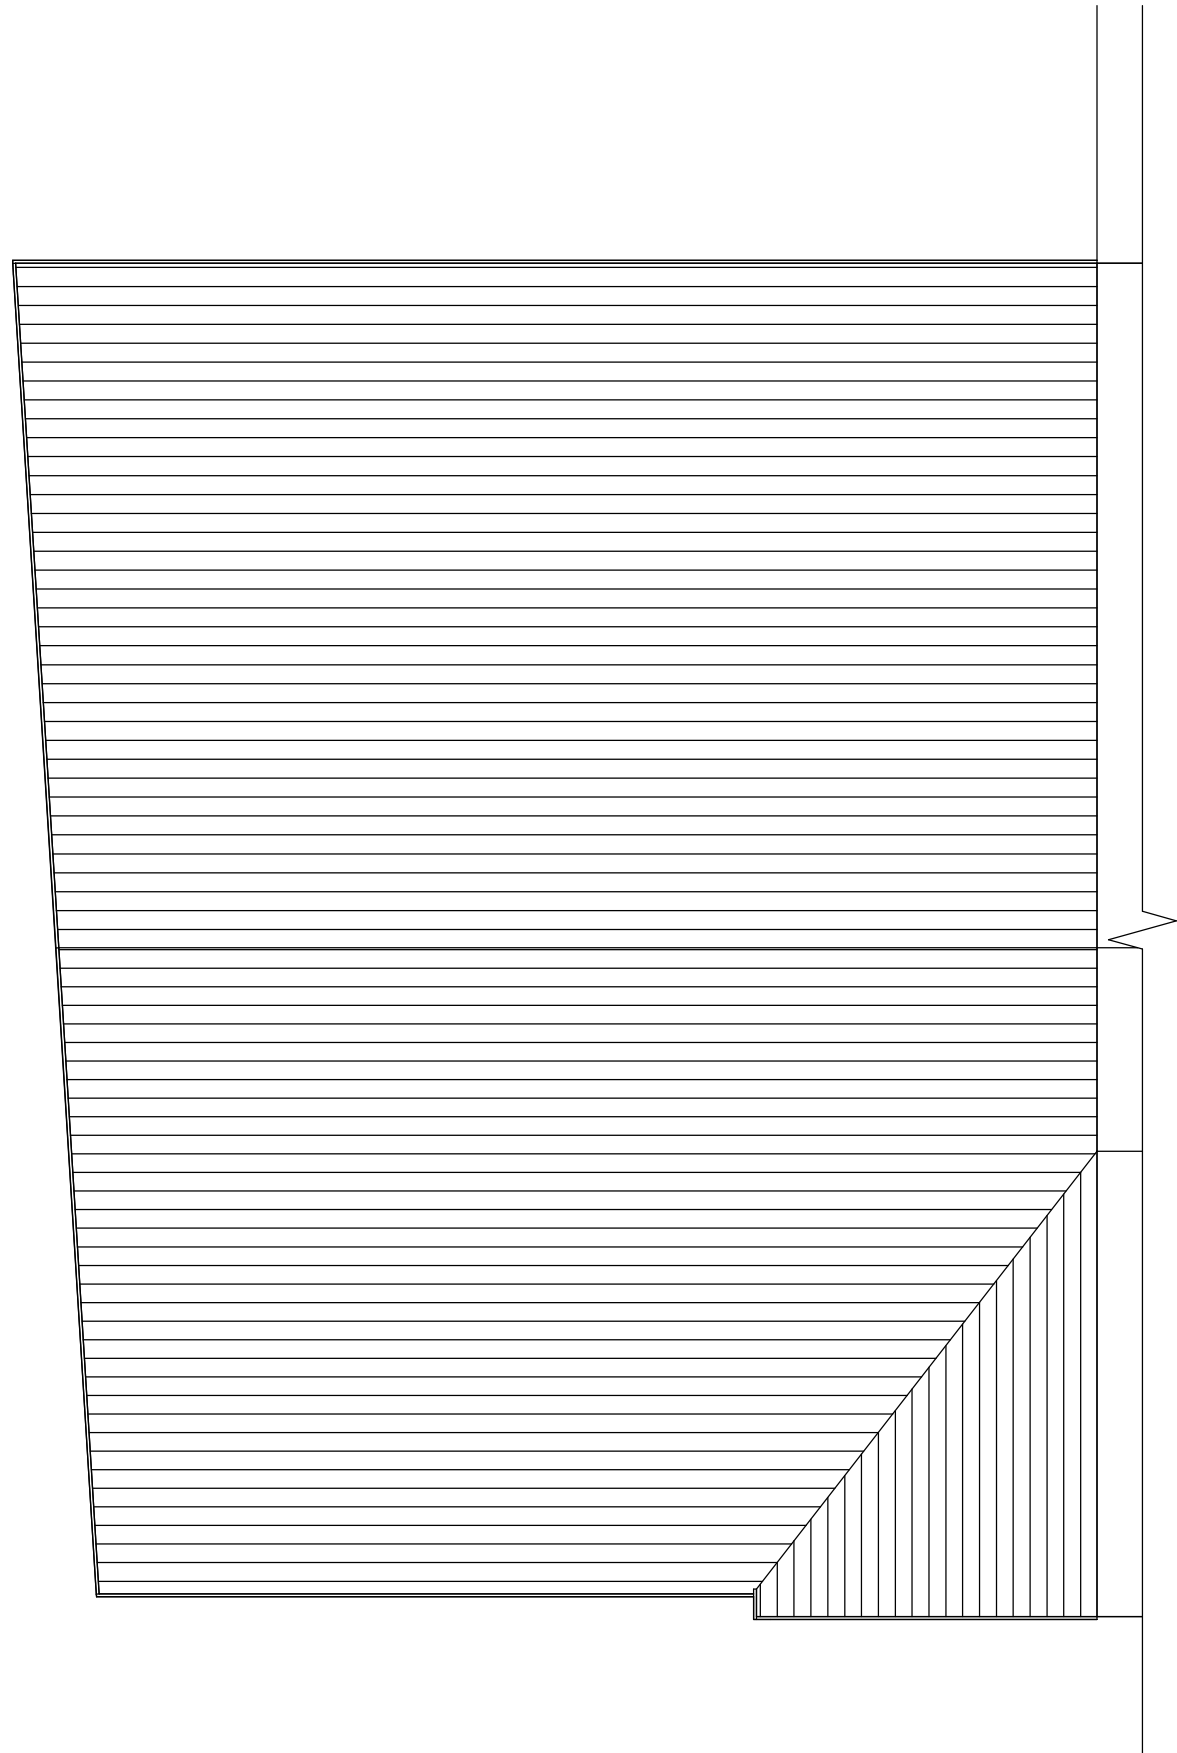

1 Level Roof - Existing
1 : 50

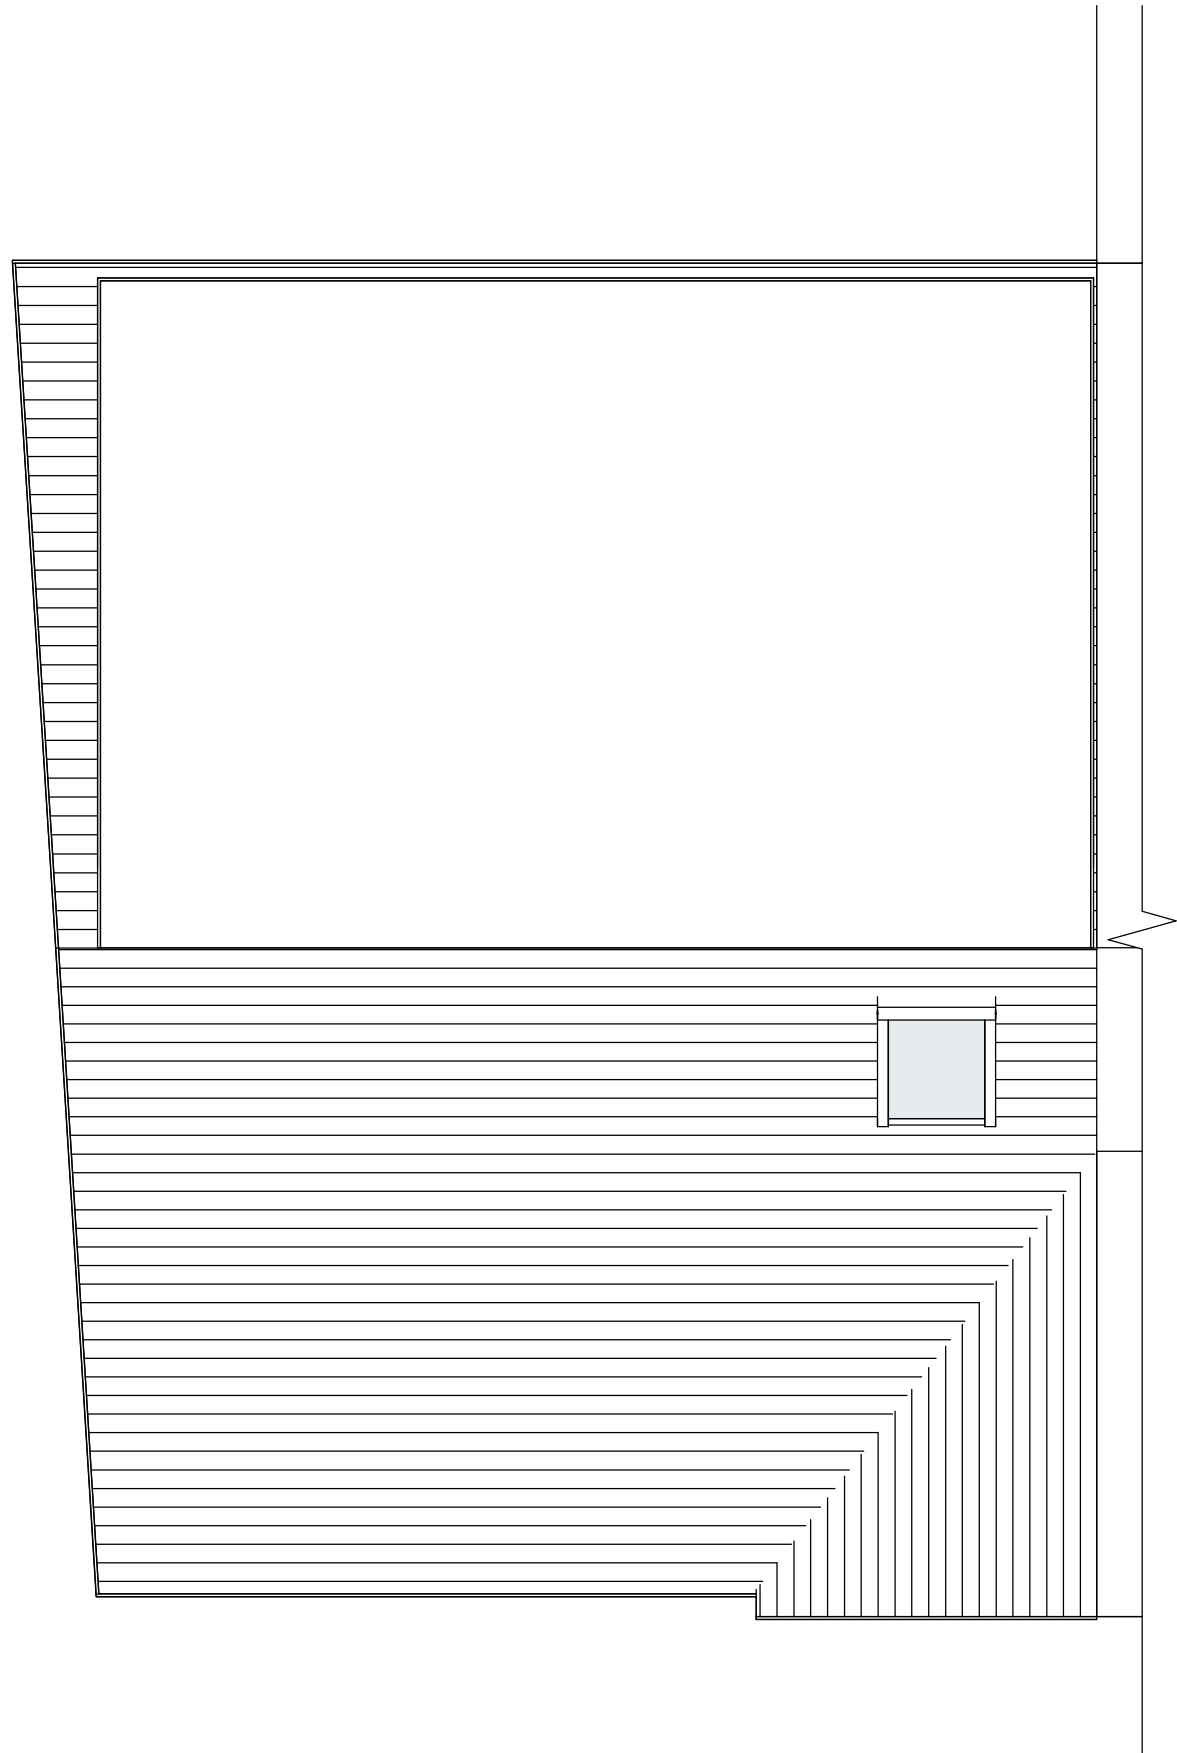

2 Level Roof - Proposed
1 : 50

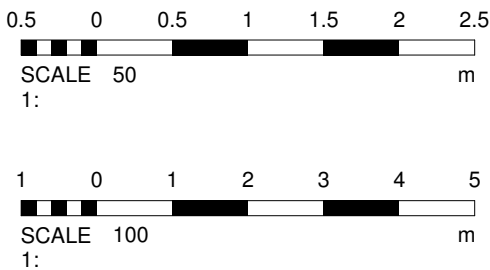

No.		Description		Date	
PROJECT					
18 Arlington Avenue					
TITLE					
Existing and Proposed Roof Plan					
CLIENT					
STATUS					
DESIGN					
DRAWN BY		DATE		SCALE (@ A1)	
CB		10/04/2024		1 : 50	
PROJECT NUMBER		DRAWING NUMBER			REV
GSS210012		004			
GOLD SKETCH S T U D I O S www.goldsketch.co.ukinfo@goldsketch.co.uk0161 792 9595					
NOTES © COPYRIGHT ALL RIGHTS RESERVED. NO CHANGES MUST BE REPRODUCED WITHOUT PRIOR WRITTEN CONSENT. DRAWING TO BE USED FOR THE STATUS INDICATED ONLY. ANY DISCREPANCIES TO BE REPORTED TO THE ALL DIMENSIONS ARE TO FACE UNLESS OTHERWISE SPECIFIED. ALL DIMENSIONS ARE IN MILLIMETRES UNLESS UNLESS OTHERWISE SPECIFIED. ALL DIMENSIONS ARE IN MILLIMETRES UNLESS OTHERWISE SPECIFIED.					