


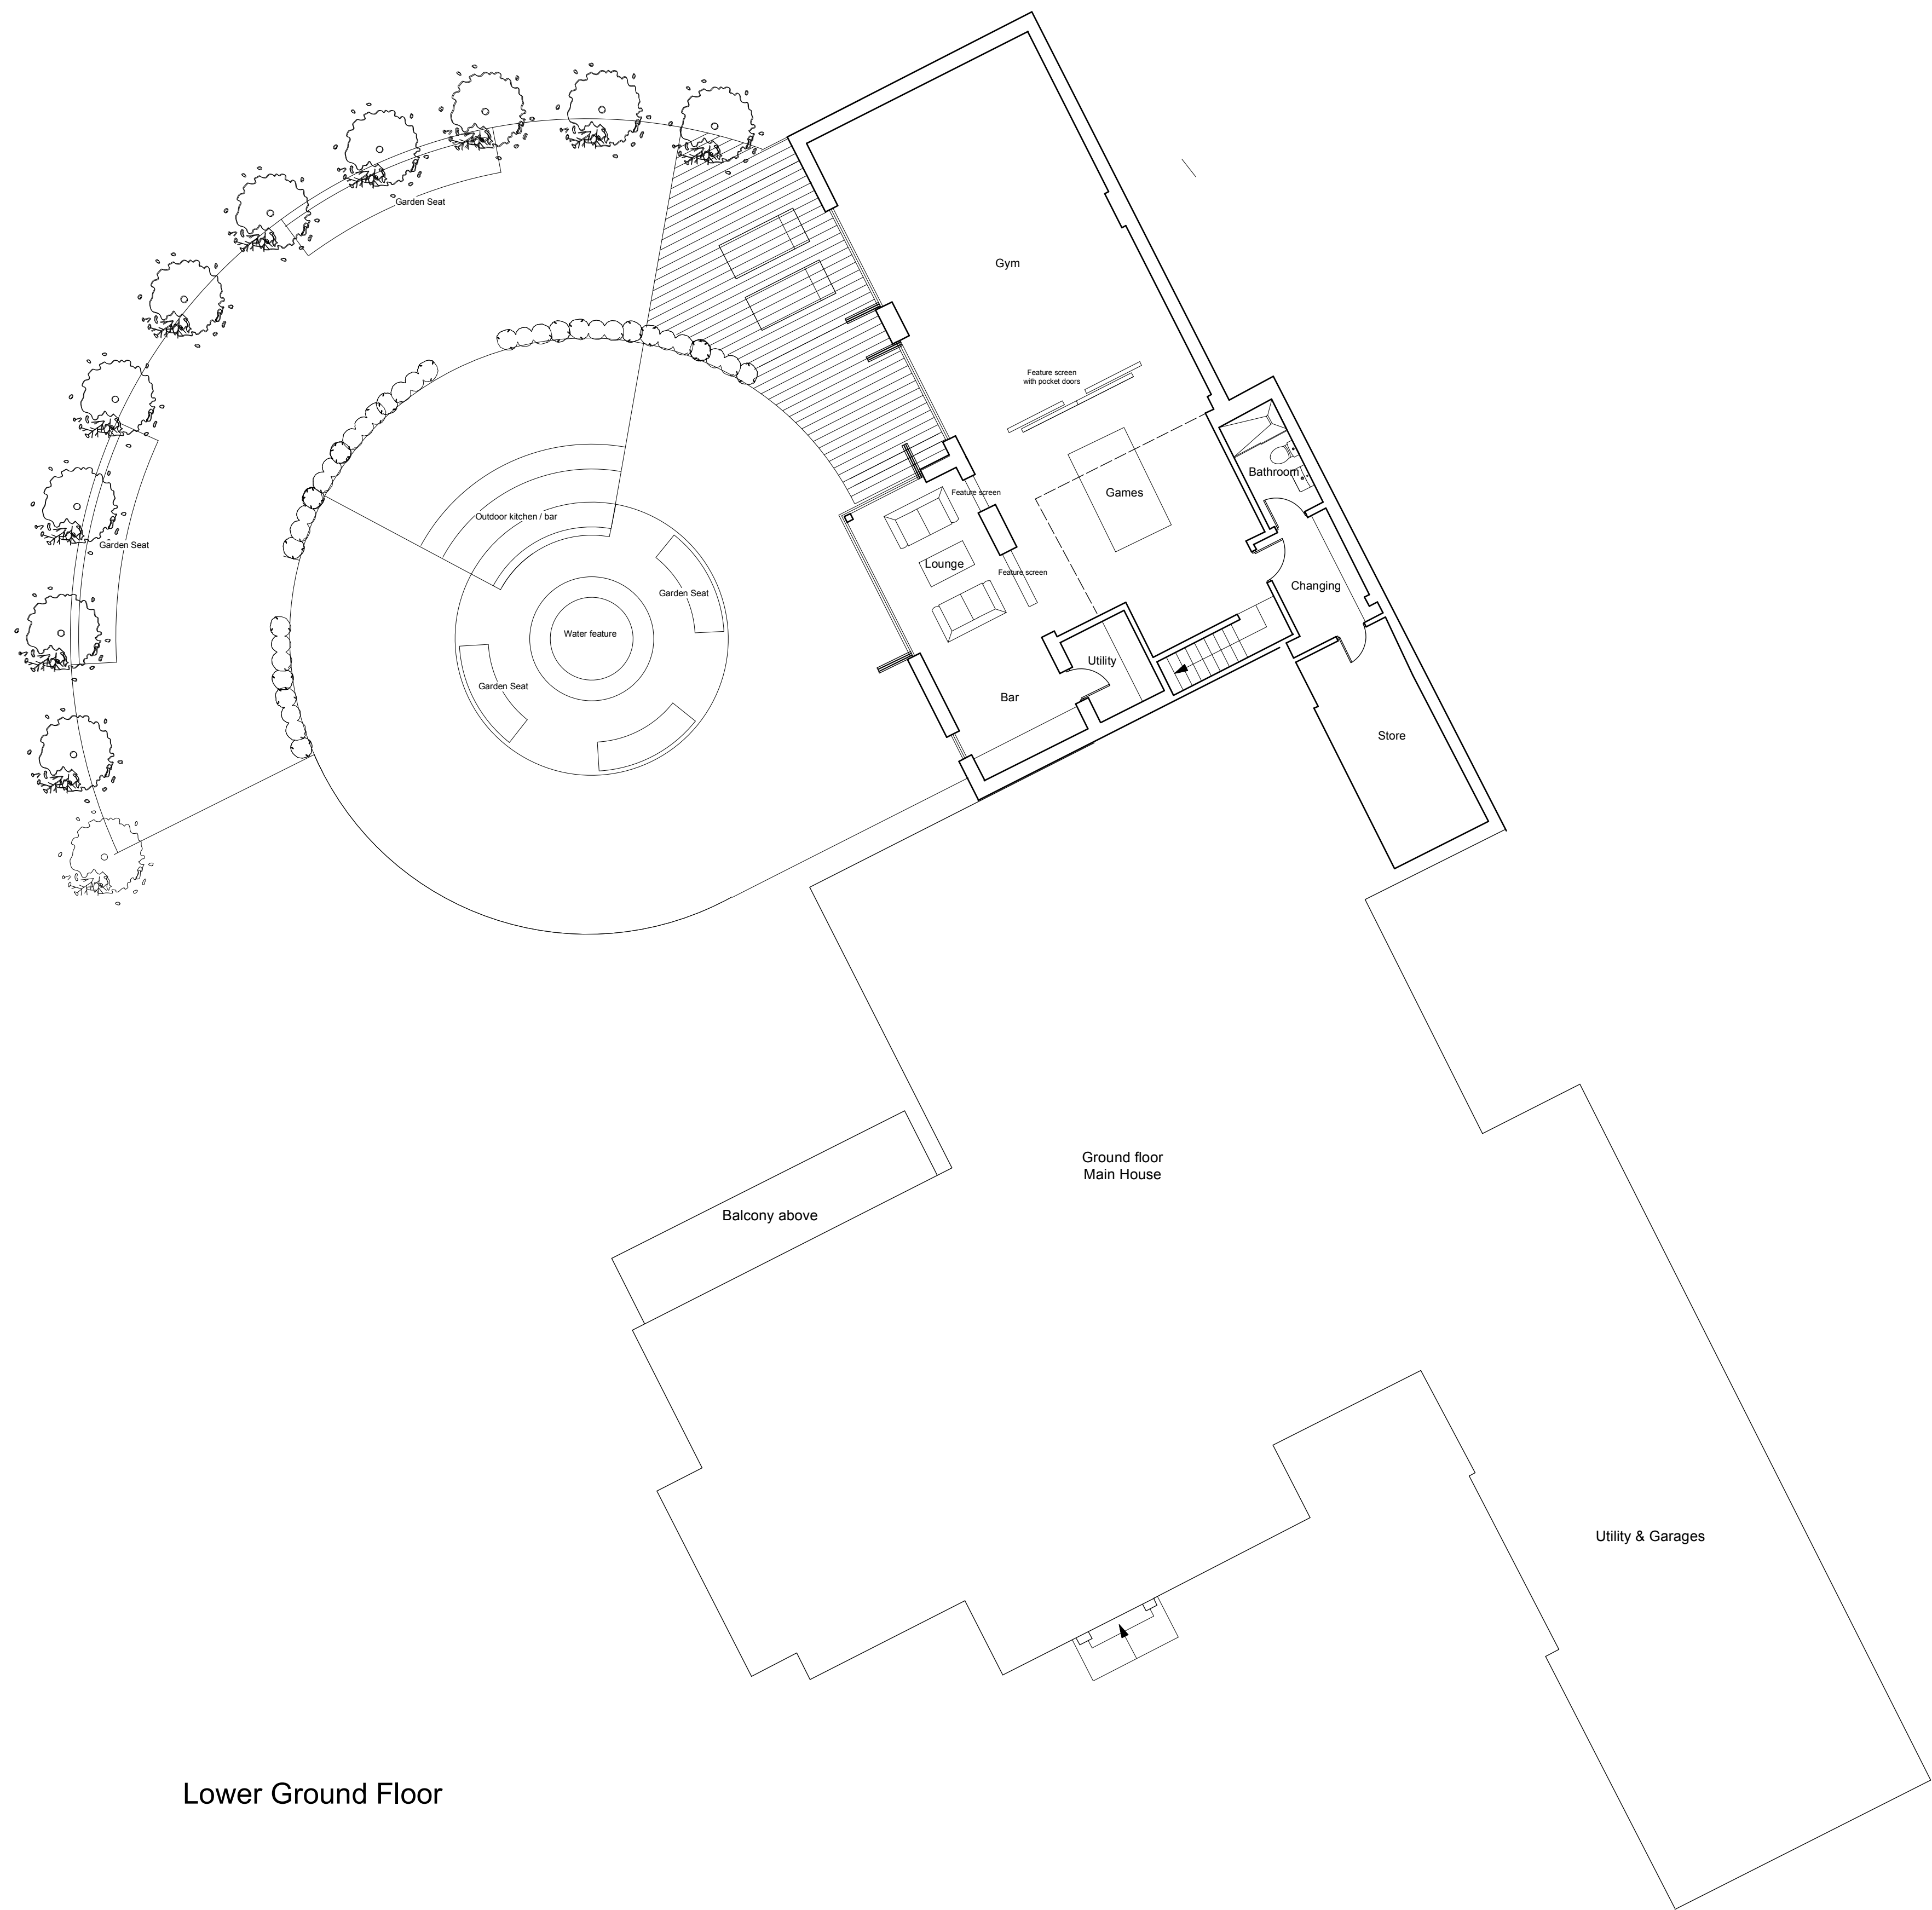

Lower Ground Floor

Ashley Design Consultants Ltd

Moat Hall . Thorner Lane . Scarcroft . Leeds . LS14 3AL

36 Ringley Road, Whitefield, Manchester, M45 7LE

Proposed Lower Ground Floor Plan (Planning)

scale: 1:100 @ A1	date: 10/10/22	drn. by: JP
drwg no: PLNG-06	revision:	