


Note:
Studio OL3 Ltd shall have no responsibility for any use made of this document other than for that which it was prepared and issued.
This drawing should not be scaled. Work to figured dimensions only.
All dimensions and levels to be checked on site.
Any discrepancies should be reported to Studio OL3 Ltd.
This drawing should not be reproduced without written permission from Studio OL3 Ltd.




Front Elevation as Existing
Scale @ 1:50

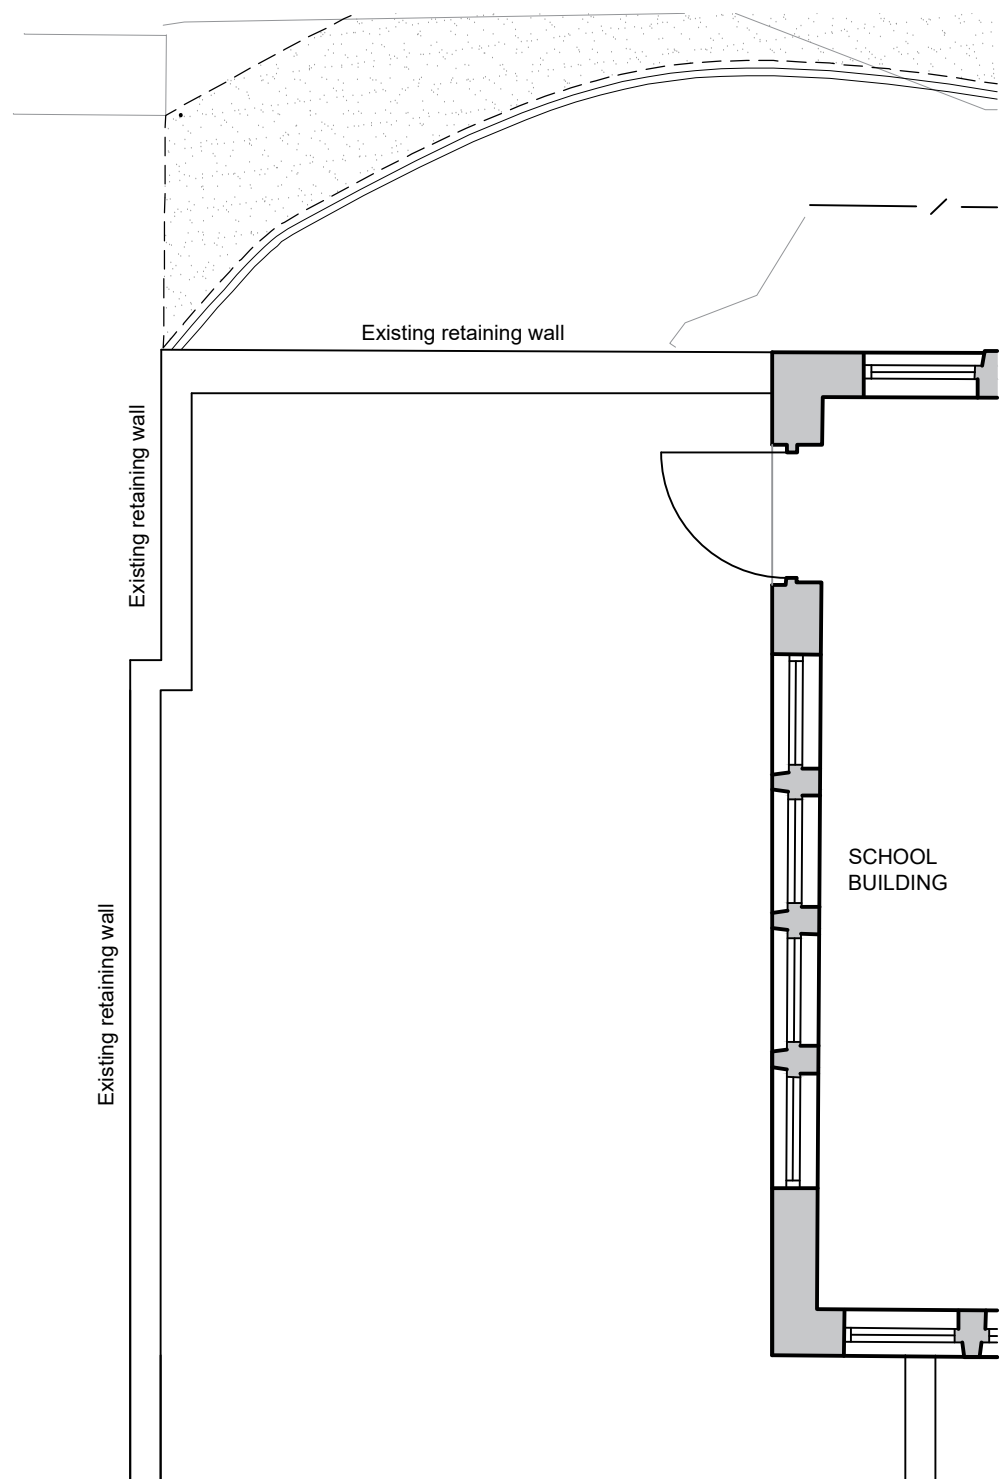


Plan as Existing
Scale @ 1:50



Part Gable Elevation as Proposed
Scale @ 1:50

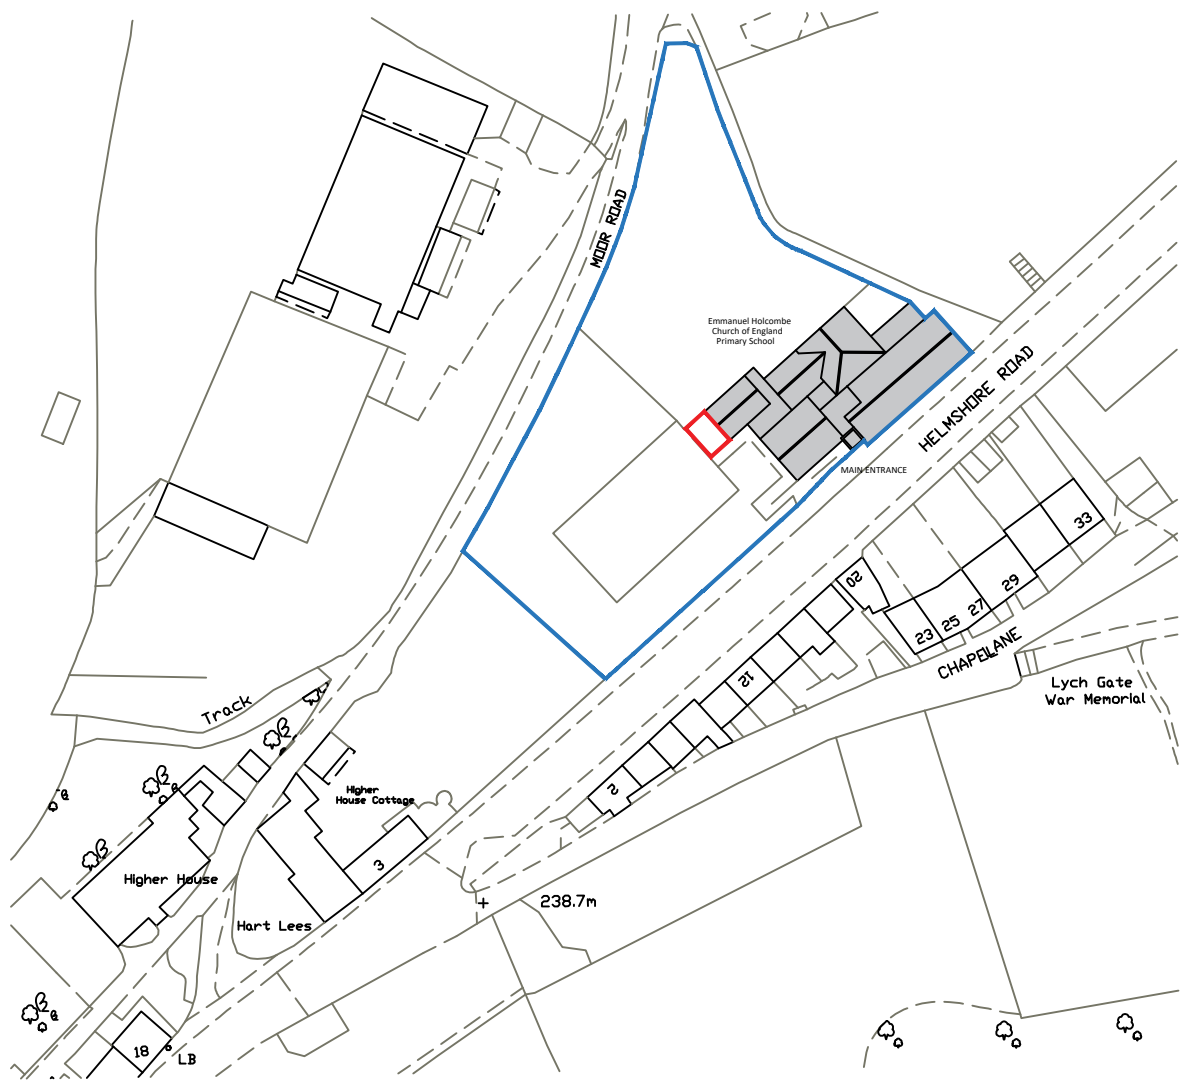

Location Plan
Scale @ 1:1250

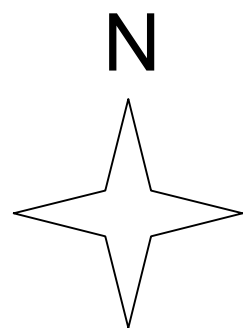

THE GOVERNORS OF EMMANUEL
HOLCOLMBE C.E. PRIMARY SCHOOL,
HELMSHORE ROAD, HOLCOMBE, BURY

PROPOSED EXTERNAL CANOPY TO
EARLY YEARS CLASSROOM

AFFECTED ELEVATIONS AS
EXISTING & PLAN AS EXISTING &
LOCATION PLAN

Project number	341-03	Drawing Number	P-01
Date	16.12.2022	Revision	A
Drawn by	DM		
Checked by	CD	Scale @ A1	as noted

STUDIO OL3
ARCHITECTURAL DESIGN

Unit 7 Whitegate Business Centre, Jardine Way, Oldham, OL9 9JT
Email - design@studio-ol3.co.uk Web - www.studio-ol3.co.uk