


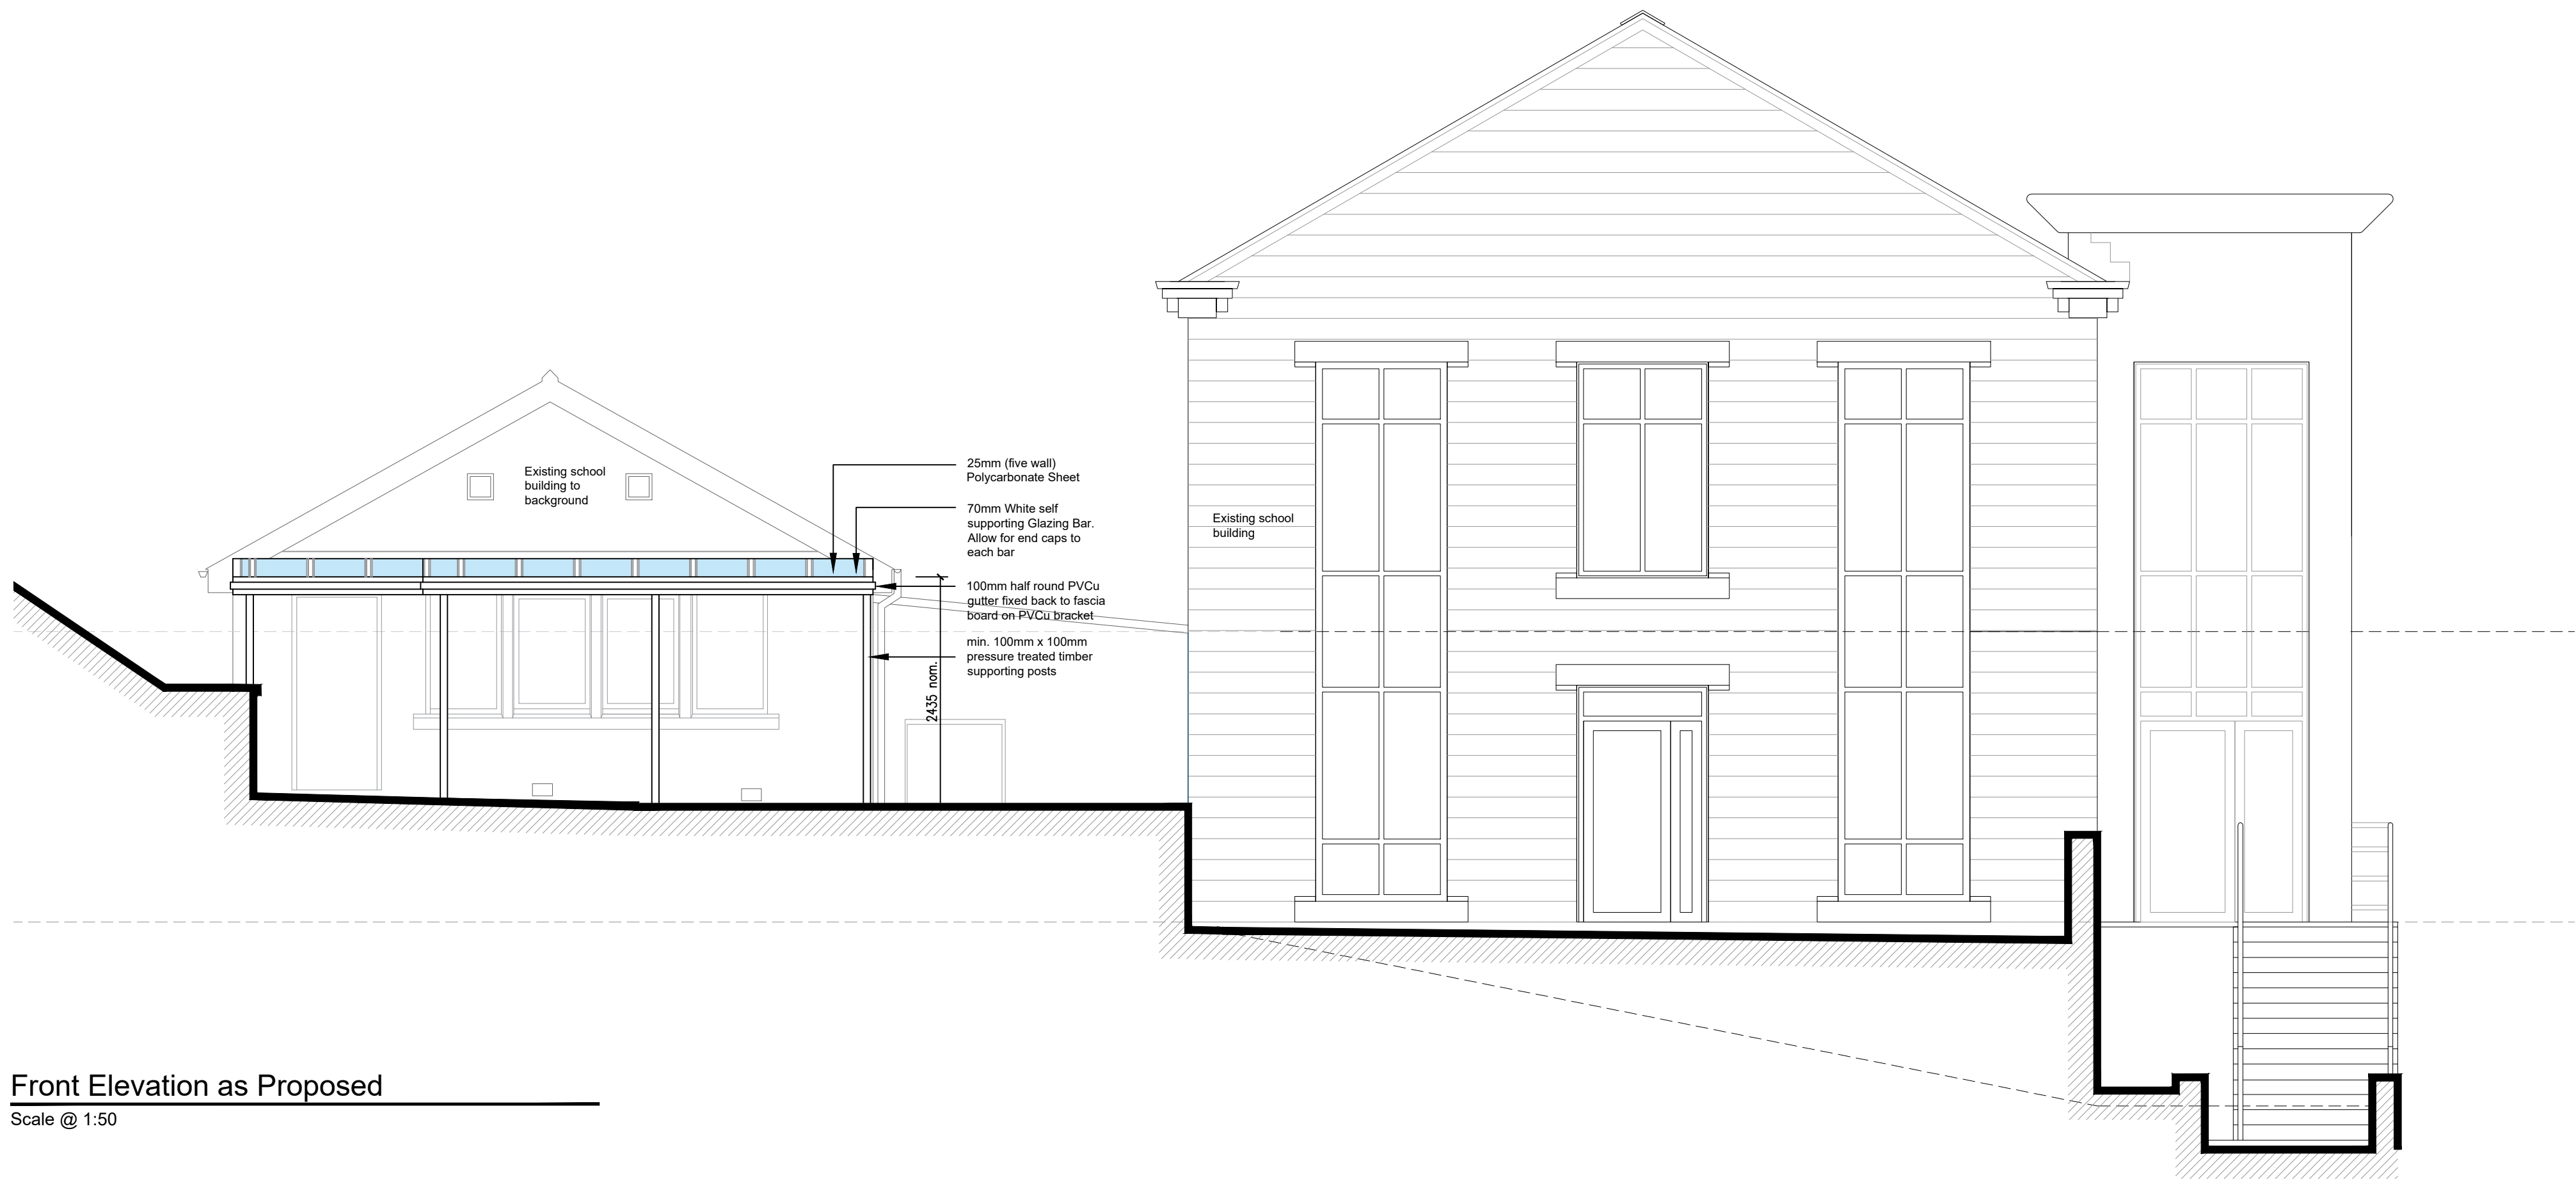

Front Elevation as Proposed

Scale @ 1:50



Part Gable Elevation as Proposed

Scale @ 1:50

Note:  
Studio OL3 Ltd shall have no responsibility for any use made of this document other than for that which it was prepared and issued.  
This drawing should not be scaled. Work to figured dimensions only.  
All dimensions and levels to be checked on site.  
Any discrepancies should be reported to Studio OL3 Ltd.  
This drawing should not be reproduced without written permission from Studio OL3 Ltd.

GENERAL NOTES

THESE DRAWINGS ARE NOT TO BE READ AS THE SINGLE SOURCE OF SPECIFICATION DOCUMENTATION AND ARE TO BE READ IN CONJUNCTION WITH THE SPECIFICATION AND BILL OF QUANTITIES DOCUMENTS AS PREPARED BY THE MECHANICAL & ELECTRICAL SERVICES DESIGN ENGINEERS AND STRUCTURAL ENGINEERS.

CONTRACTORS MUST VERIFY ALL DIMENSIONS ON SITE BEFORE ANY WORKS ARE COMMENCED. THIS DRAWING REMAINS THE PROPERTY OF THE DESIGNER AND MAY NOT BE REPRODUCED IN ANY WAY WITHOUT PRIOR CONSENT.

DO NOT SCALE OFF THIS DRAWING. ALL DIMENSIONS TO BE DERIVED FROM SITE MEASUREMENT AND AGREE WITH CONTRACTORS AND SUB CONTRACTORS BEFORE PROCEEDING TO MANUFACTURE, FIGURED DIMENSIONS ARE FOR REFERENCE ONLY. ANY DISCREPANCY BETWEEN FIGURED DIMENSIONS AND ACTUAL DIMENSIONS ARE TO BE REPORTED IMMEDIATELY TO THE ARCHITECTS AND CONFIRMATION SOUGHT BEFORE PROCEEDING.

REFER TO PROJECT MANAGER IF YOU DO NOT HAVE A FULL SET OF INFORMATION

| No. | Date | Description | Issued by |
|-----|------|-------------|-----------|
|-----|------|-------------|-----------|

THE GOVERNORS OF EMMANUEL  
HOLCOLUMBE C.E. PRIMARY SCHOOL,  
HELMSHORE ROAD, HOLCOMBE, BURY

PROPOSED EXTERNAL CANOPY TO  
EARLY YEARS CLASSROOM

PART AFFECTED ELEVATIONS AS  
PROPOSED

|                |            |                |          |
|----------------|------------|----------------|----------|
| Project number | 341-03     | Drawing Number | P-05     |
| Date           | 13.01.2023 | Revision       | -        |
| Drawn by       | DM         |                |          |
| Checked by     | CD         | Scale @ A1     | as noted |

**STUDIO OL3**  
ARCHITECTURAL DESIGN

Unit 7 Whitegate Business Centre, Jardine Way, Oldham, OL9 9JT  
Email - design@studio-ol3.co.uk Web - www.studio-ol3.co.uk