


Do not scale off this drawing. All dimensions are to be checked on site and any discrepancies to be referred to the designer before proceeding. All levels to be checked on site. All discrepancies between information shown on the drawings and the information in the specification to be referred to the designer prior to proceeding.

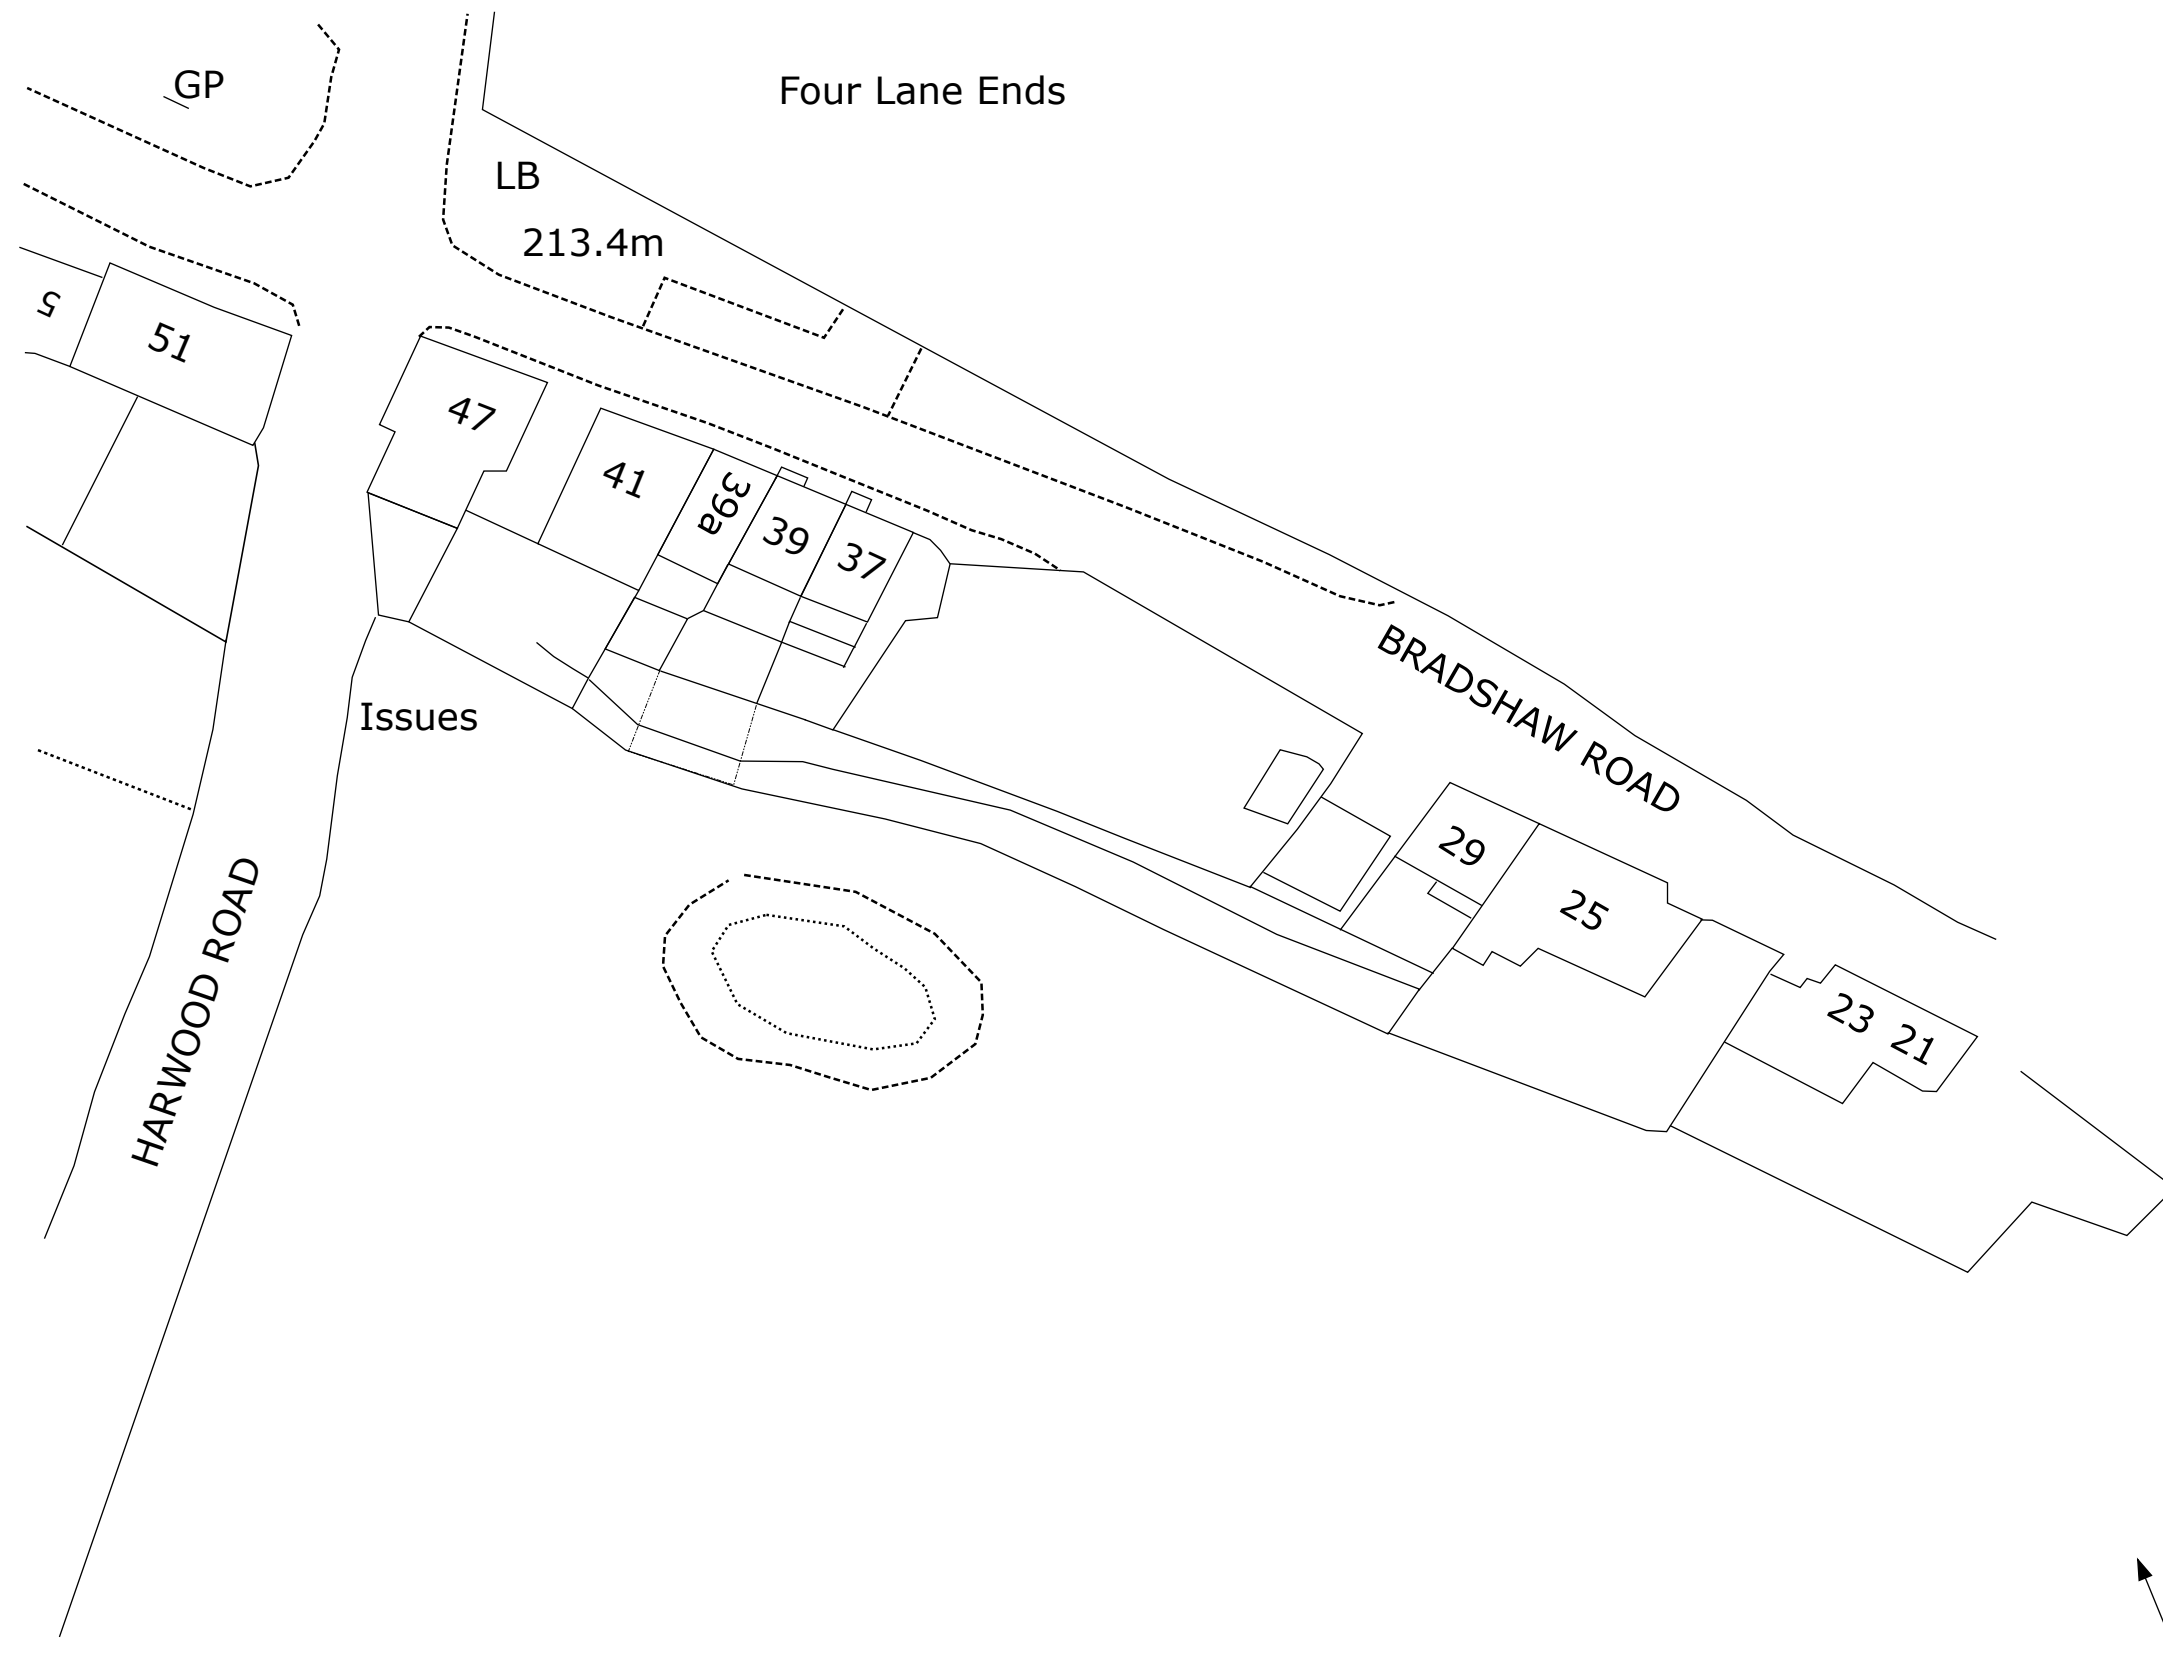


39 Bradshaw Road
Bury
BL8 3PW

MR KENYON

Title:
Proposed Site Plan

Property Address:
39 Bradshaw Rd, Bury
BL8 3PW

 

Scale

1:500@A3

Date

12/09/2021

Drawn by

MK

Drawing No.

3M