


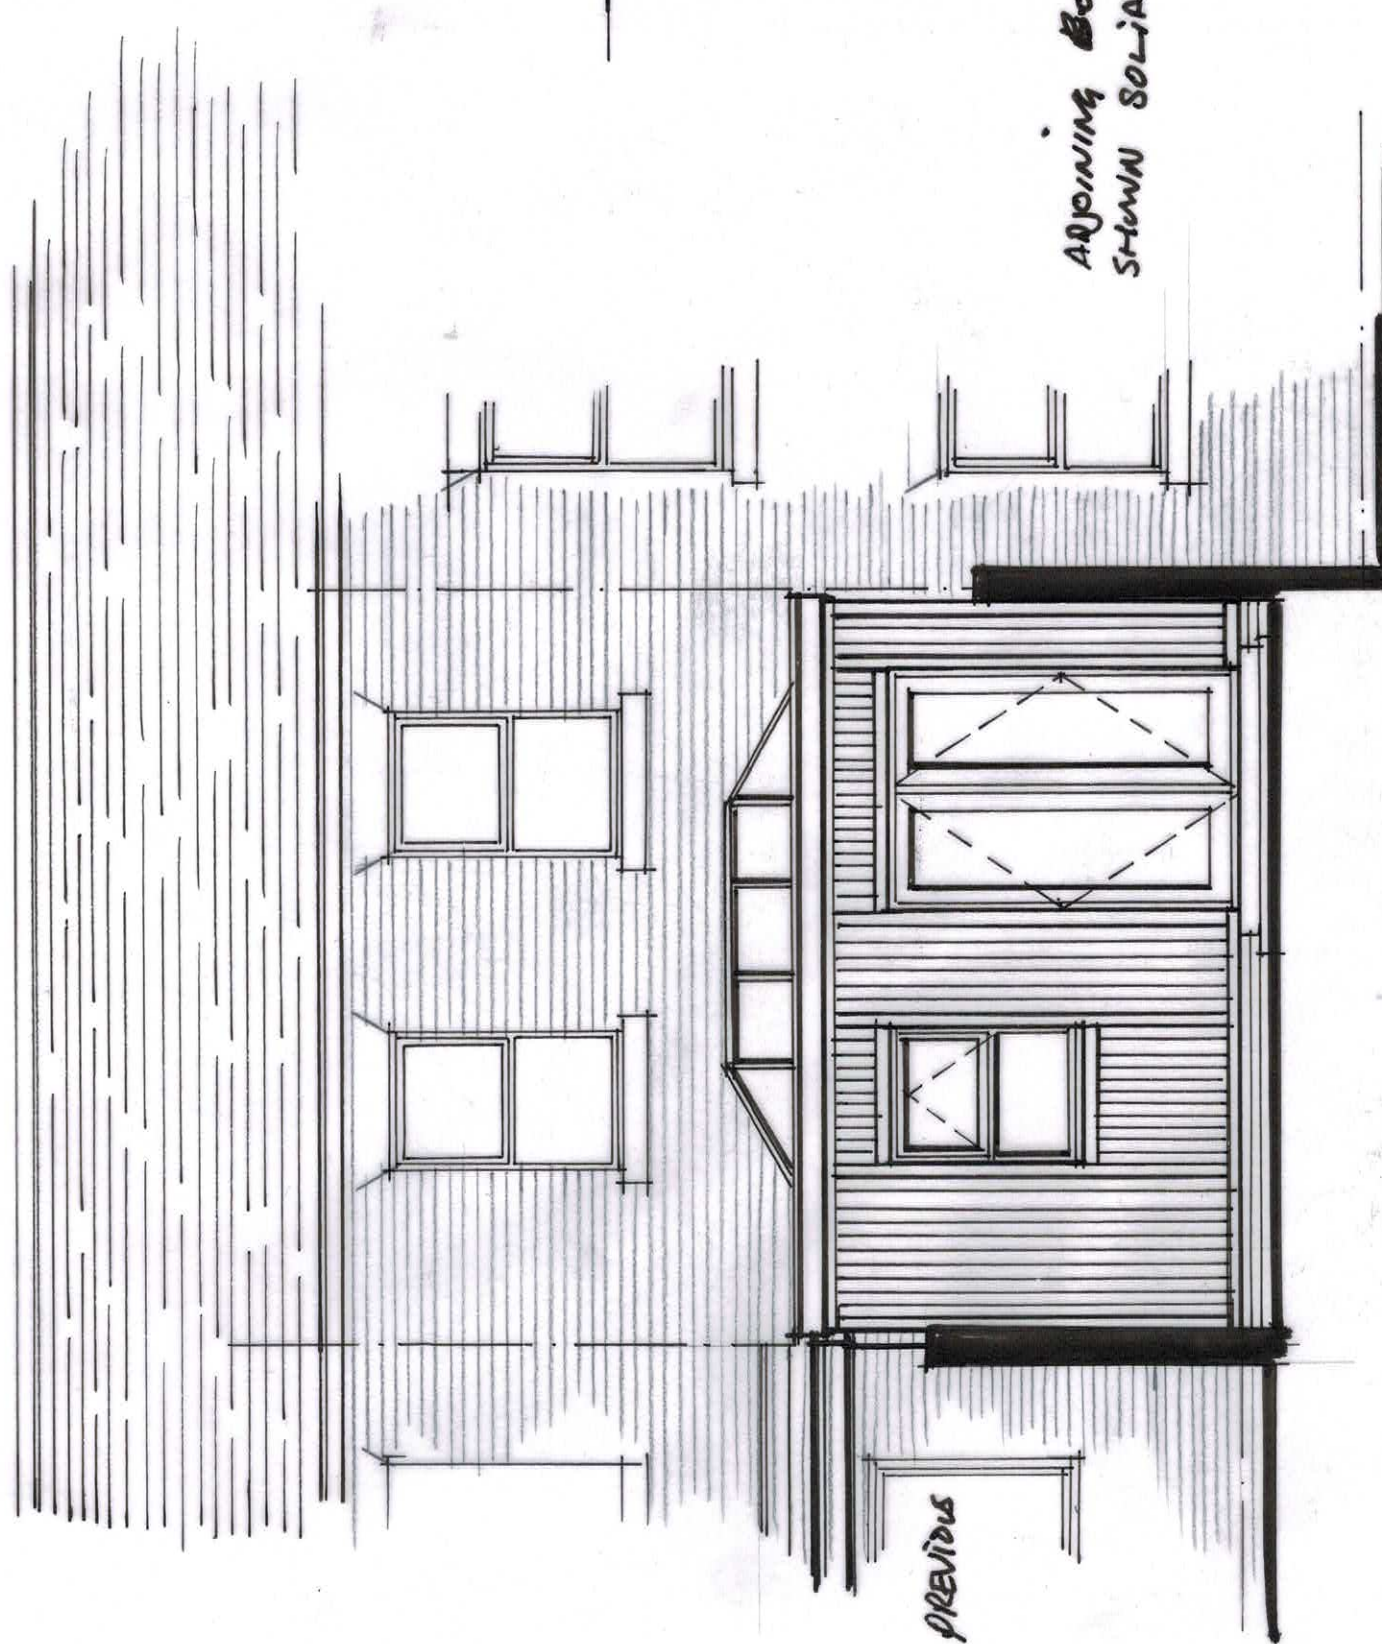


NEIGHBOURS PREVIOUS
EXTENSION

ADJOINING BOUNDARY WALL
SHOWN SOLID

N° 42

N° 38. N° 40 REAR ELEVATION (PROPOSED)

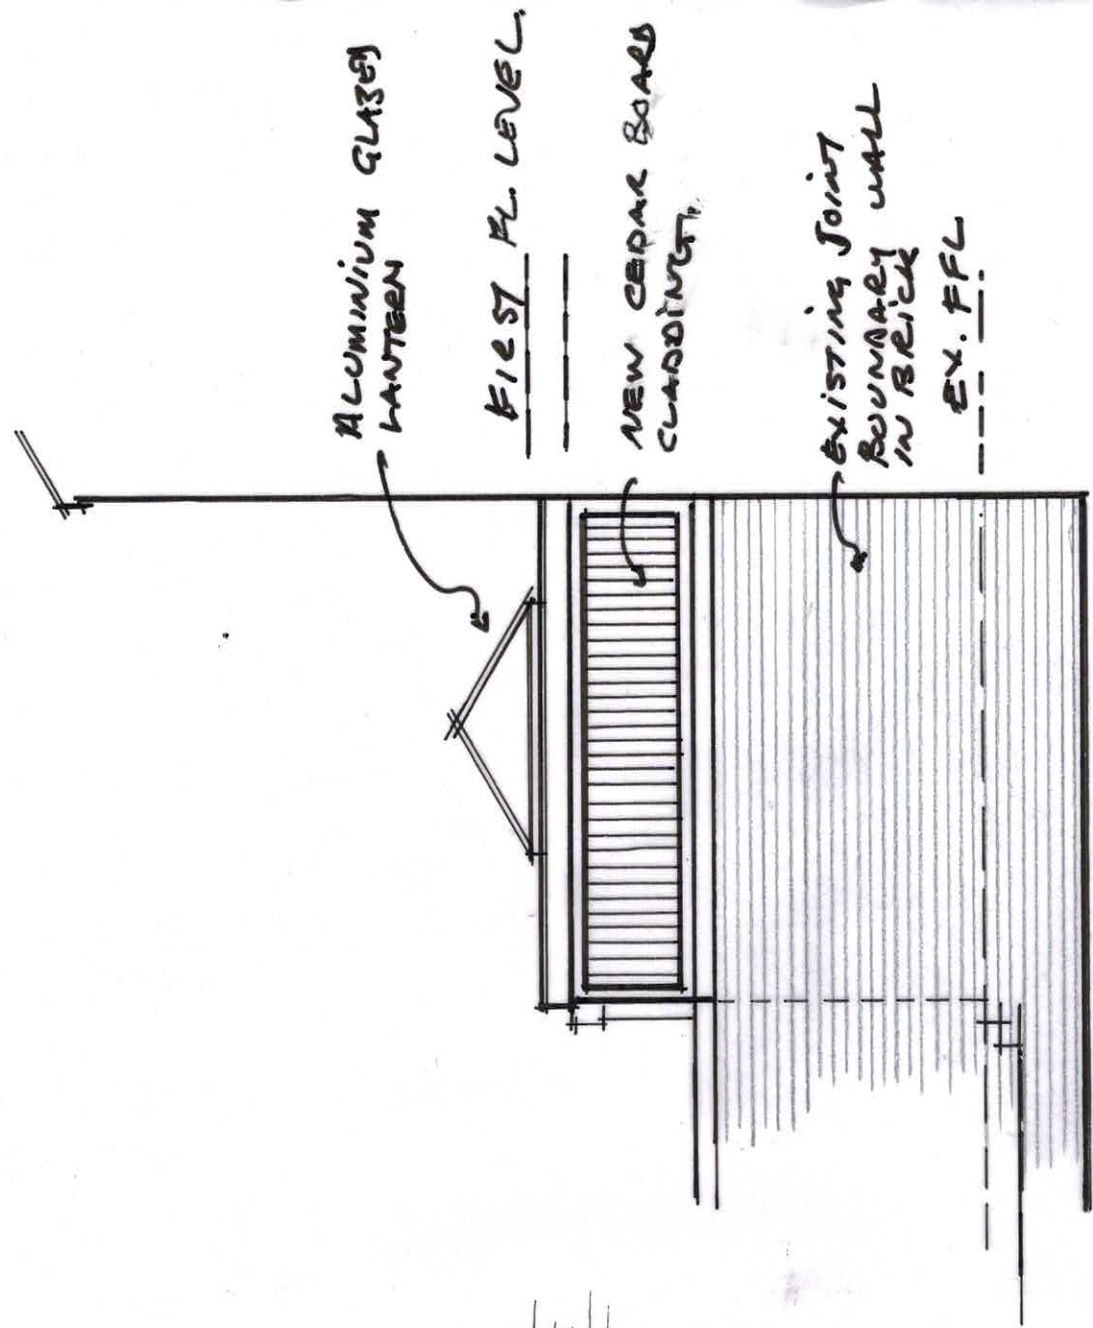

ALUMINIUM GLAZED
LANTERN

FIRST FL LEVEL

NEW CEDAR BOARD
CLADDING

EXISTING JOINT
BOUNDARY WALL
IN BRICK
EX. FFL



RedMarley, Buckley Hill Lane, Milnrow, OL16 4BU tel 07887 562962

Project	Extension to 40 Lonsdale Street Elton Bury BL8 2QD
Drawing	Proposed Elevation
Dwg No.	AB 09/22/03
Date	23rd Sept. 22
Scale	1:50 @A3