


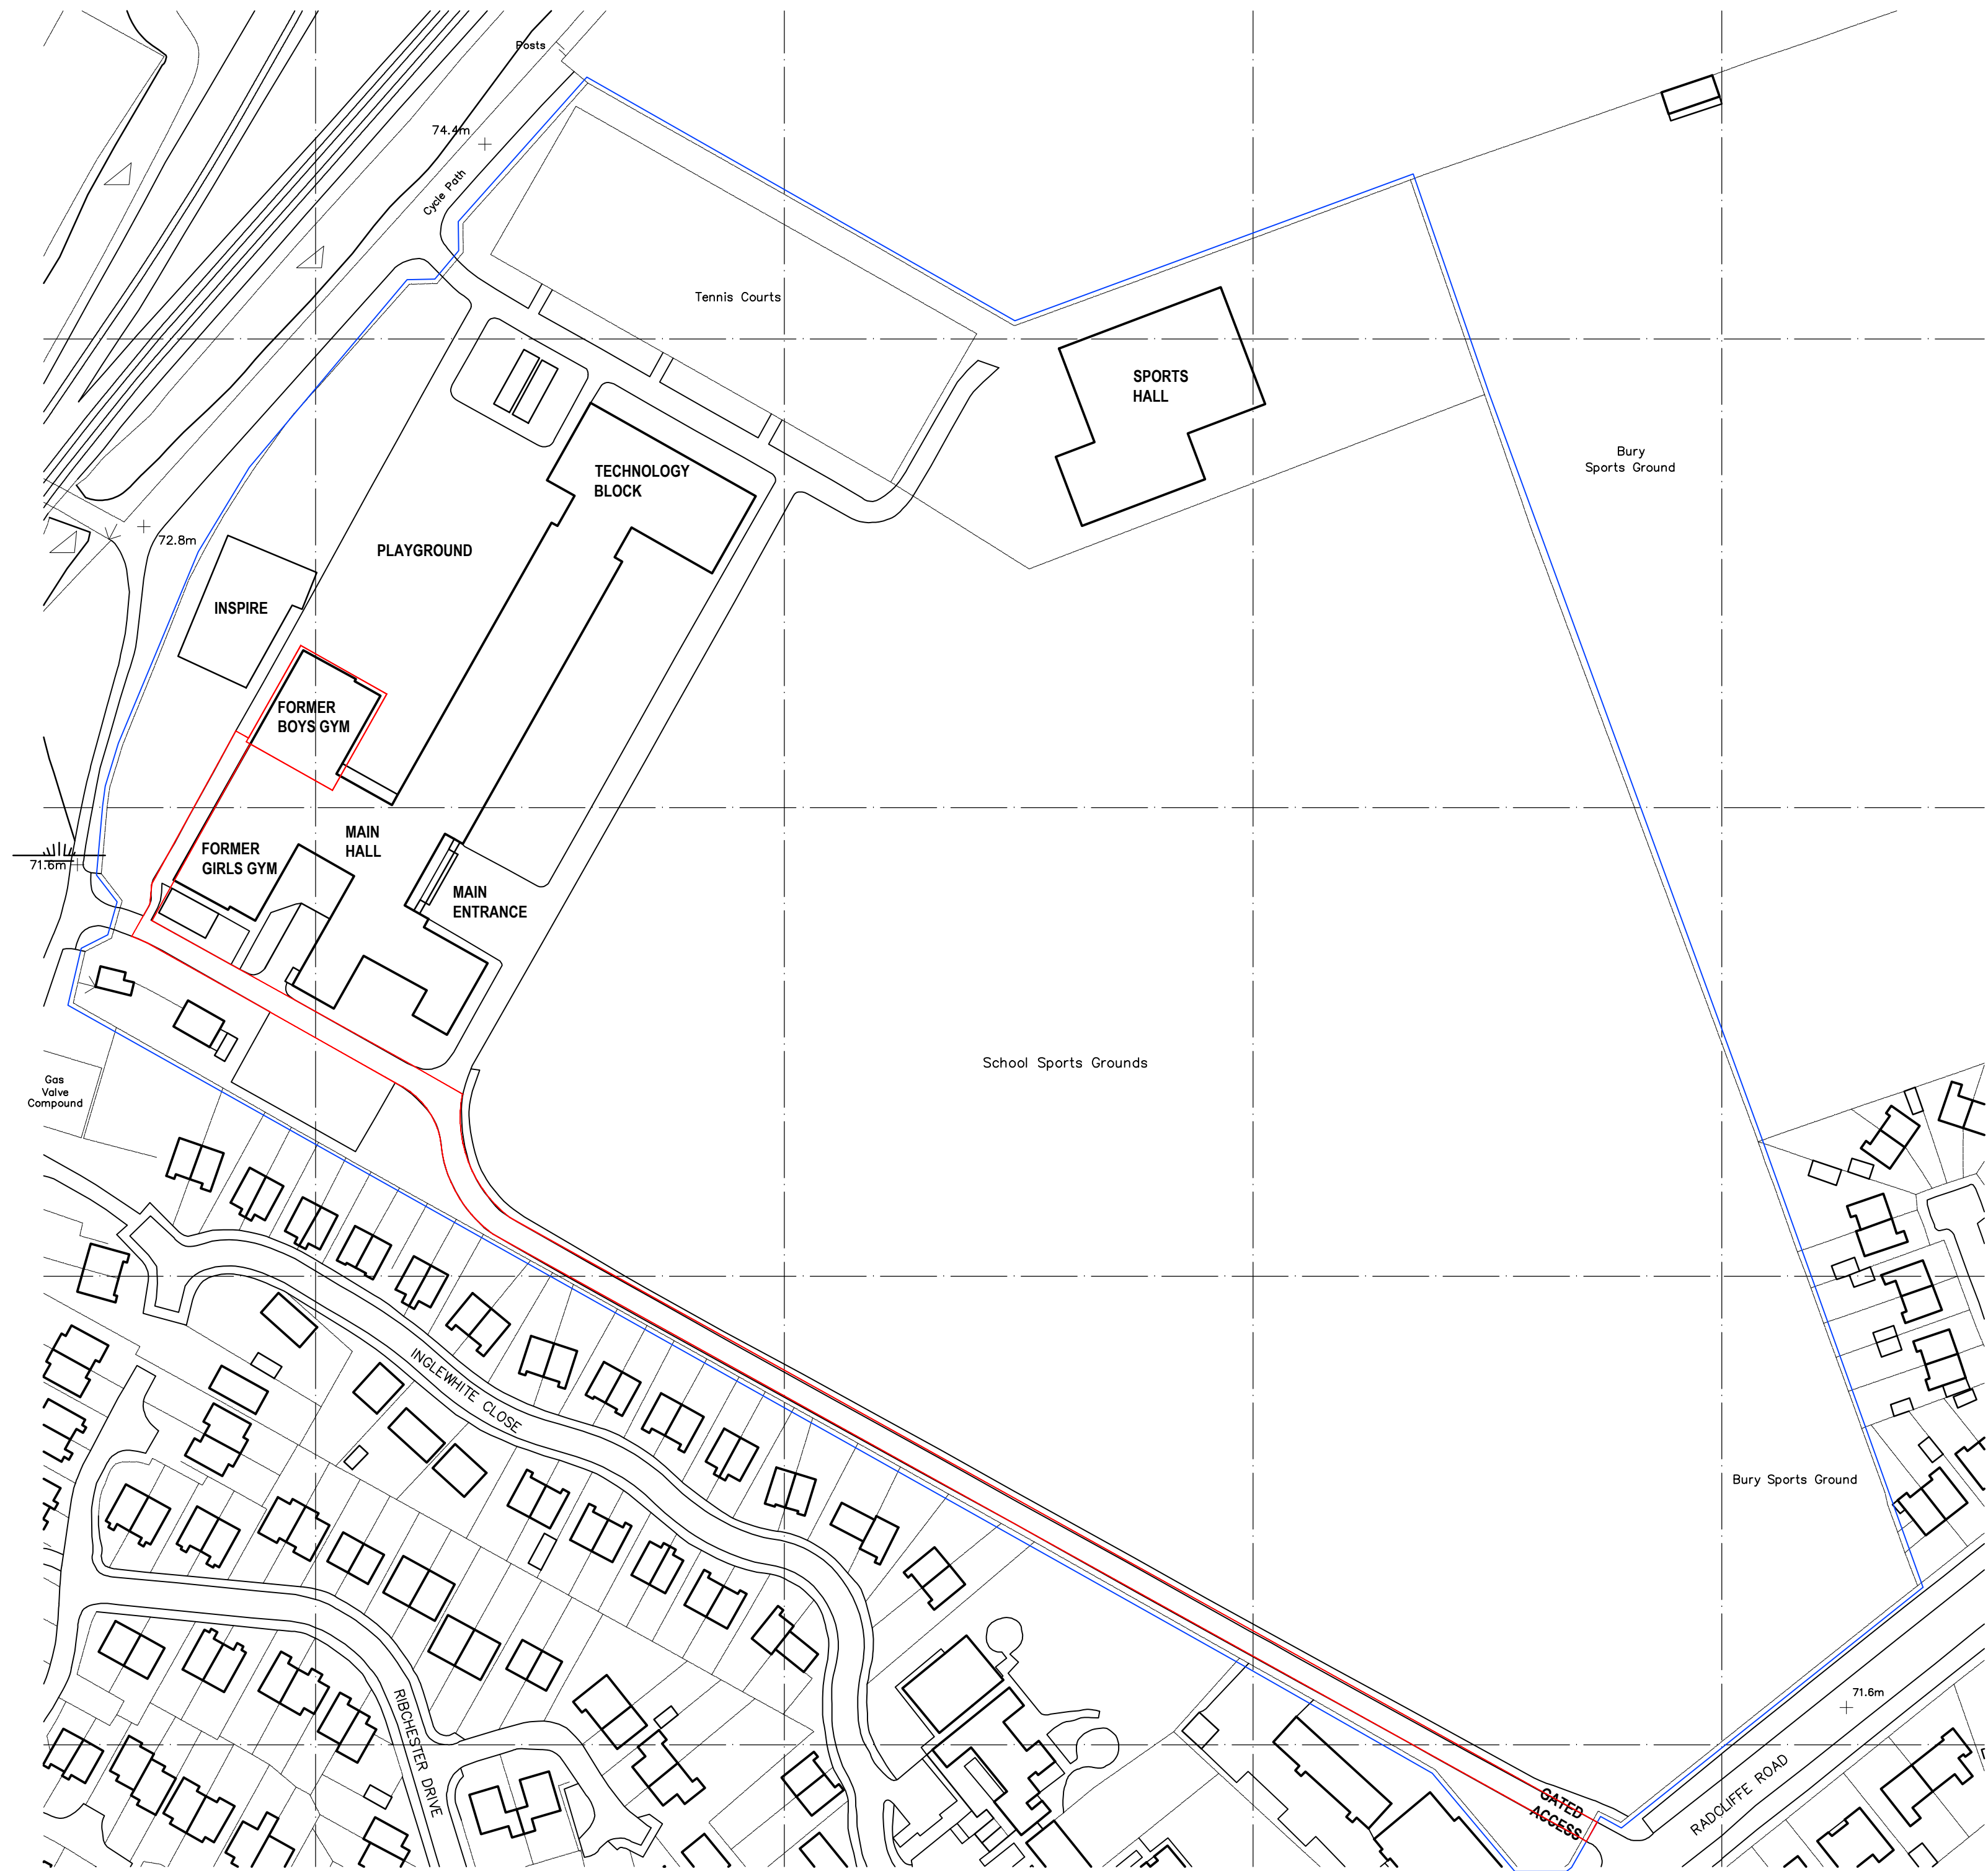

LEGEND:
— Site boundary
— Site ownership boundary

Revision		Date	Initials
A - Site boundary adjusted		03.12.2021	CMc
client:	project:	drawing:	
THE DERBY HIGH SCHOOL RADCLIFFE ROAD, BURY	CLASSROOM CREATION FORMER GYM CONVERSION	SITE PLAN SITE LOCATION PLAN	
project no:	drawing no:	revision:	drawn: checked: date: scale @ A1
2211	2211.P.001	A	CMc --- Nov 2021 1:1000

