


Dimensioning

Figured dimensions only to be taken from these designs and drawings. Work to annotated dimensions only. All dimensions to be checked on site. Architectural designers to be informed immediately of any discrepancies before work proceeds. Drawings are to be read in conjunction with relevant specifications, structural engineers and service engineers' drawings.

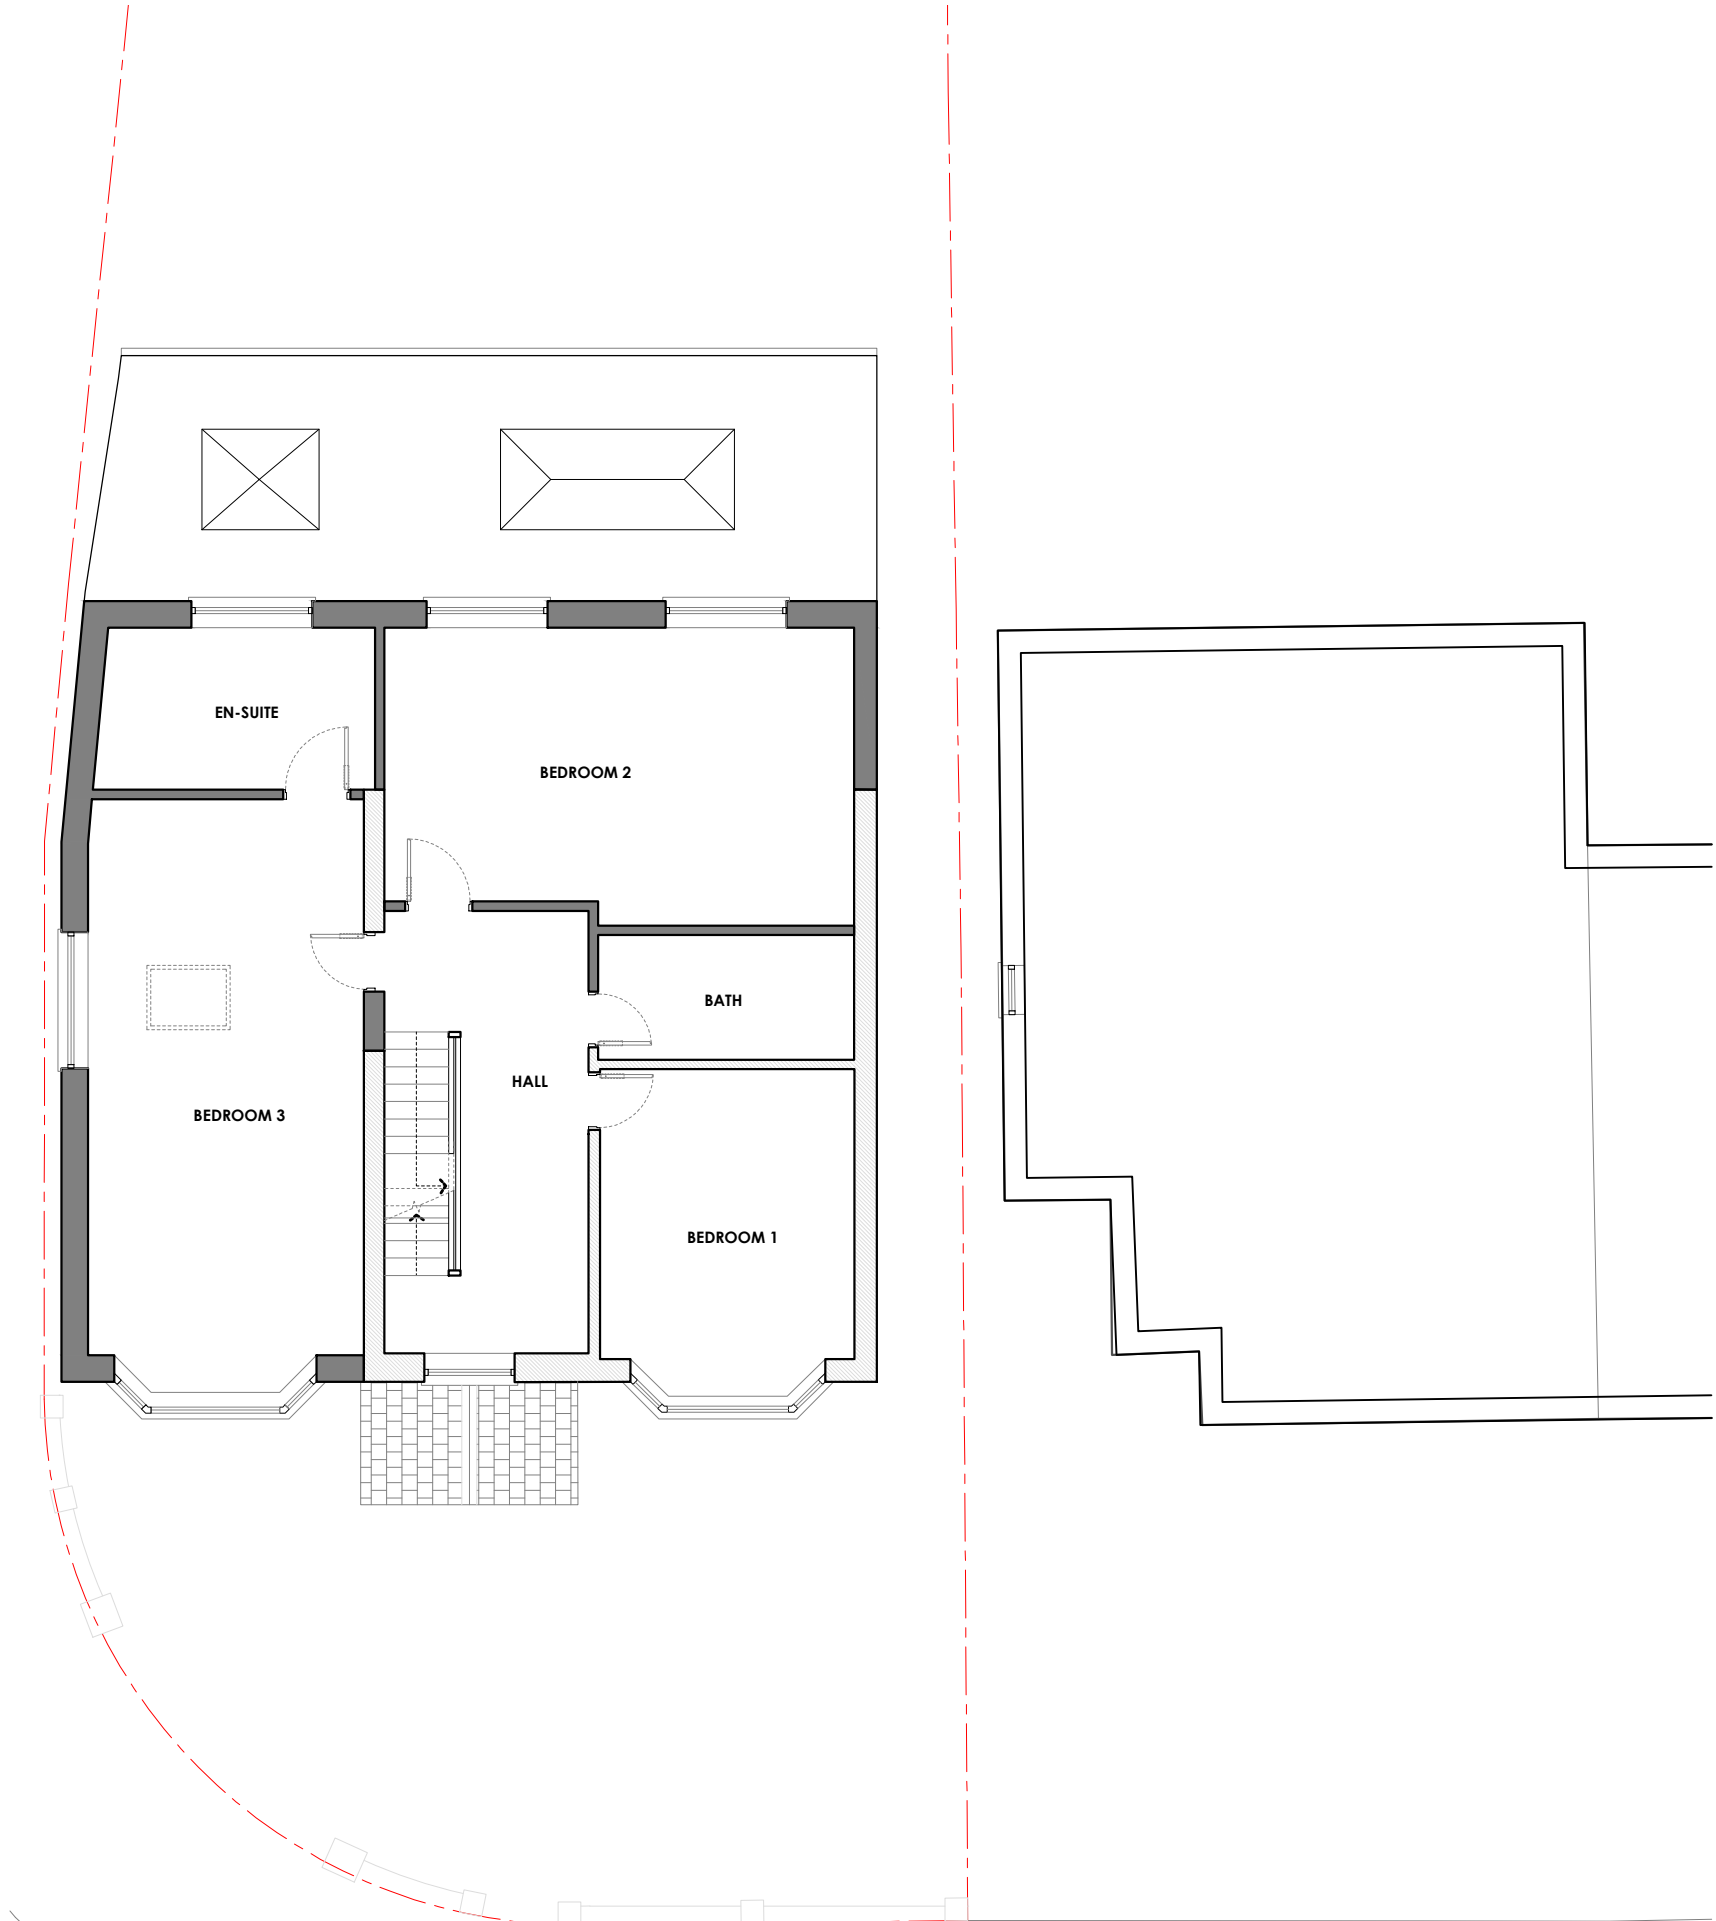

FIRST FLOOR
PROPOSED SITE PLAN
1:100 @ A3

FIRST FLOOR
BATHROOM SECTION
1:100 @ A3

Rev	Date	Description
-	25/02/26	Issued to client for comments
A	18/08/26	
B	09/09/26	
C	24/09/26	



SALEEM
ARCHITECTS

Architecture | Masterplanning | Graphics

CLIENT:		REV:
Homeowner		Revision C
PROJECT:		DATE:
54 Windsor Rd , Prestwich, Manchester M25 0FF		Sep 2026
TITLE:		DRAWING NO.
Proposed Site Plan & Bathroom Section		Sheet 8