

Site Address: SPAR Store, Market Street, Bury, Lancashire


Please confirm that all of the details on the artwork proof are correct prior to approval. Any verbal alterations made must be confirmed in writing. We can't accept any responsibility once these proofs have been approved by email, and production started .

Any obstructions to the installation of all signage, must be relocated by other contractors prior to our arrival on site. A suitable external fused electrical supply must be provided to the proposed logo area prior to the installation of signage.


North East Elevation (Scale 1:100 @A3)
SPAR Style A Fascia

Sign Sizes: 3510mm x 736mm x 60mm returns.
Sign Description: 2.5mm thick fabricated aluminium powder coated Ral 9003.
Fret cut face, backed up with 3mm thick opal acrylic panel with translucent vinyl applied to face.
Illumination Method: Internal illumination via LEDs
Fixing Method / Background:


 Please note:
artwork generated for visual purposes only.
All sizes to be confirmed pending a full site survey

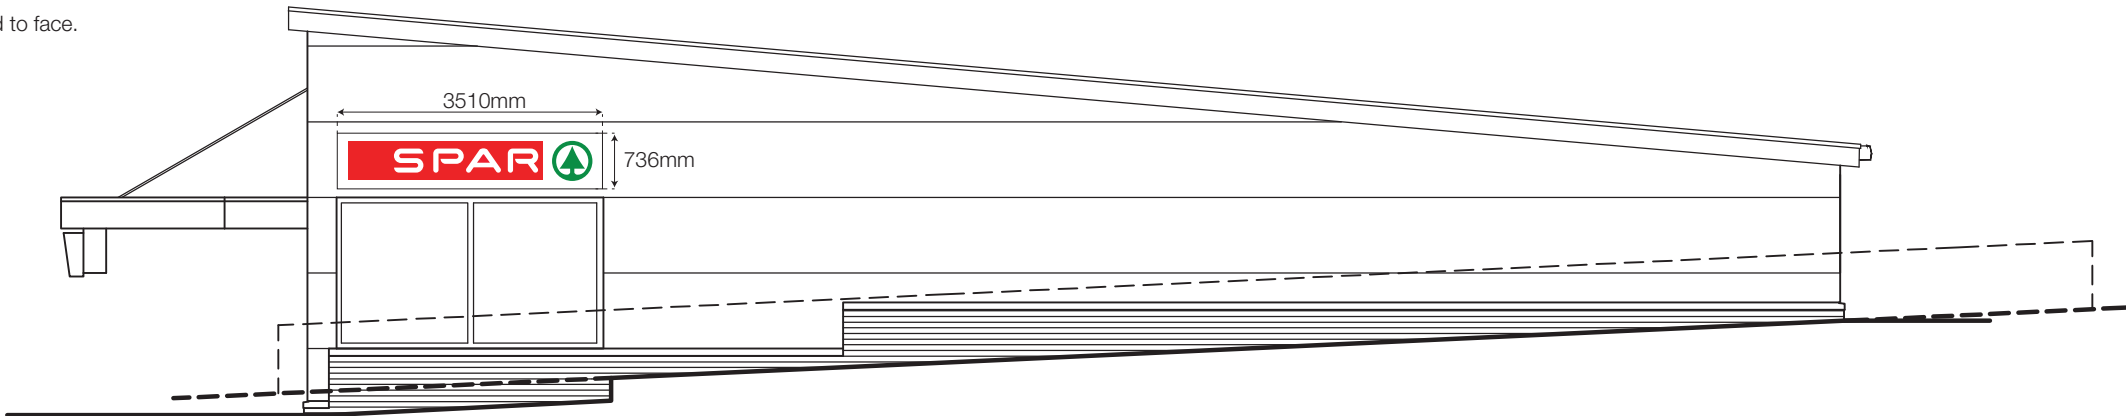

North East Elevation (Scale 1:20 @A3)
SPAR Style A Fascia

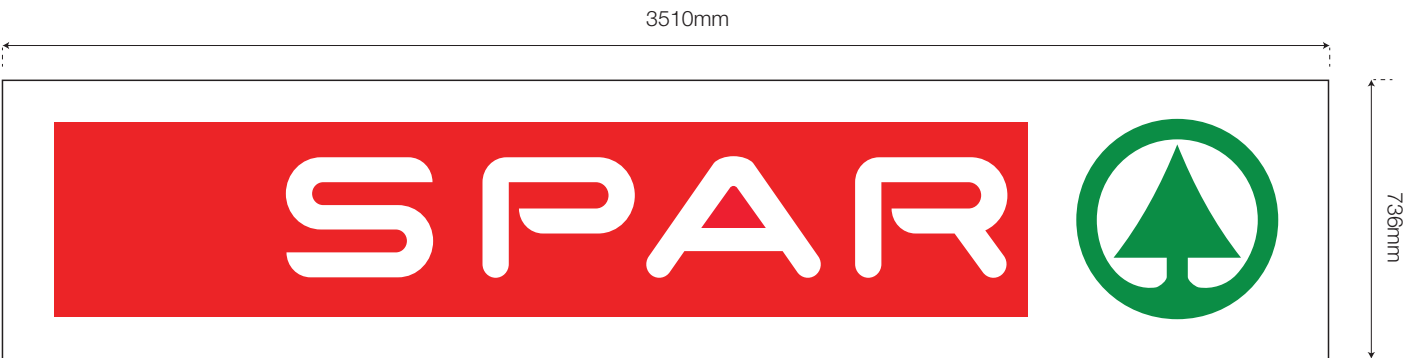

North East Elevation (Scale 1:10 @A3)
SPAR Style A Fascia
Side profile

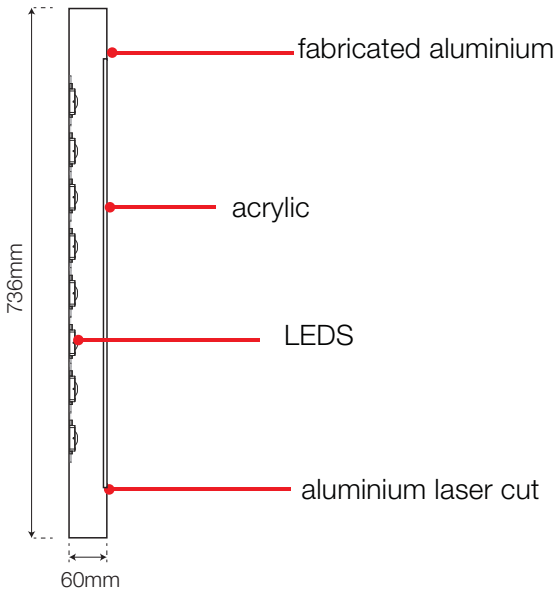

Job No. TBC
Quote No. 3871
Drawn By. DG
Date Drawn. 03.04/2017

Colours matches to.

 3M 2330-46 Ral 3020  3M 2330-76 Ral 6029  White Ral 9003  Grey Vinyl Ral 7037

All designs and specifications are copyright of Signage Systems Ltd.
Reproduction of these images in whole or in part without the written consent of Signage Systems Ltd is strictly prohibited.
Breach of this copy right may result in legal action being taken.

T. 0161 796 1742
E. studio@signage-systems.co.uk
www.signage-systems.co.uk



Site Address: SPAR Store, Market Street, Bury, Lancashire



Please confirm that all of the details on the artwork proof are correct prior to approval. Any verbal alterations made must be confirmed in writing. We can't accept any responsibility once these proofs have been approved by email, and production started .

Any obstructions to the installation of all signage, must be relocated by other contractors prior to our arrival on site. A suitable external fused electrical supply must be provided to the proposed logo area prior to the installation of signage.


South East Elevation (Scale 1:100 @A3)
SPAR Style A Fascia

Sign Sizes: 21204mm x 588mm x 60mm returns.
Sign Description: 2.5mm thick fabricated aluminium powder coated Ral 9003.
Logo size: 2803mm x 588mm Fret cut face, backed up with 3mm thick opal acrylic panel with translucent vinyl applied to face.
Illumination Method: Internal illumination via LEDs
Fixing Method / Background:

 Please note:
artwork generated for visual purposes only.
All sizes to be confirmed pending a full site survey

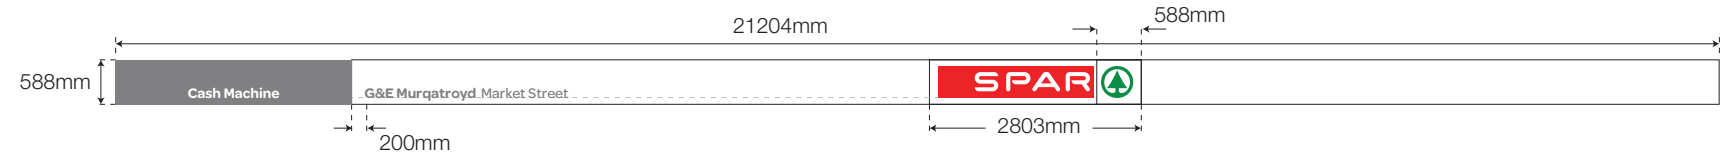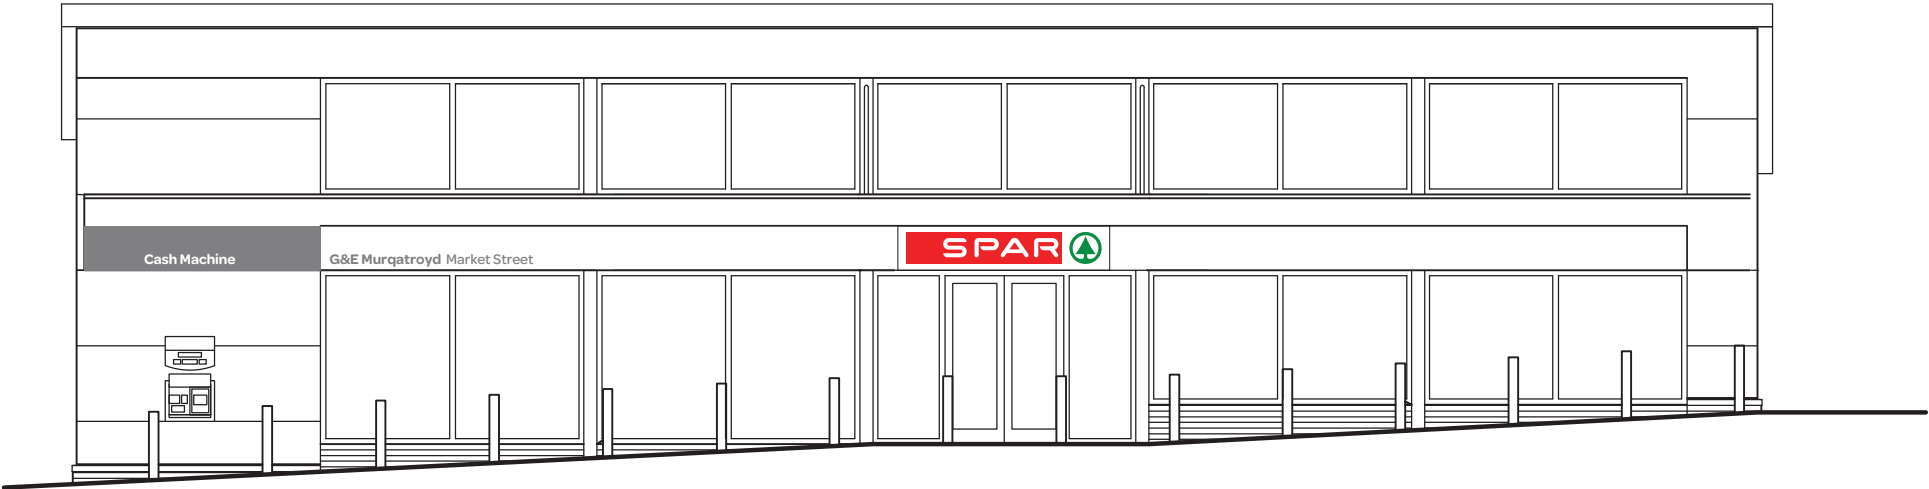

North East Elevation (Scale 1:10 @A3)
SPAR Style A Fascia
Side profile

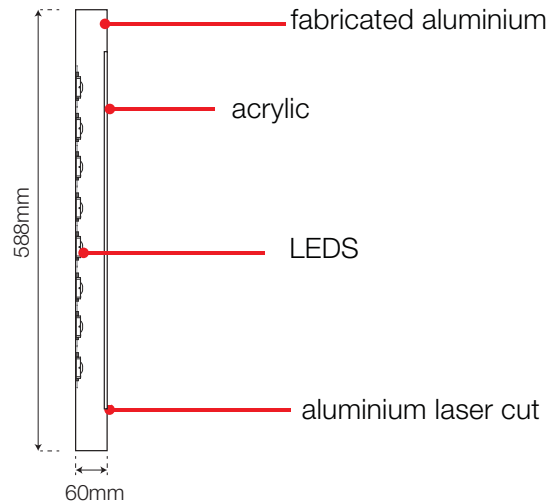

Planning Notes

Illuminance levels (cd/m²) of all signs **170**

Method of fixing signs **Amo III type 1 yellow galvanised steel AW 30 SCR-CS-CUTHD-AW30-(A2L)-7,5X72 AMO III**

Proposed materials and finishes of signs **ALUMINIUM POWDER COATED WHITE, RAL 9003 OPAL ACRYLIC WITH RED AND GREEN TRANSLUCENT VINYL AND INTERNALLY ILLUMINATED VIA ECA COMPLIANT LOW ENERGY LEDS**

Maximum height of lettering and logo's **420mm**

Height of fascia sign from ground level **2320mm**



Job No. TBC
Quote No. 3871
Drawn By. DG
Date Drawn. 03.04/2017

Colours matches to.

 3M 2330-46 Ral 3020  3M 2330-76 Ral 6029  White Ral 9003  Grey Vinyl Ral 7037

All designs and specifications are copyright of Signage Systems Ltd.
Reproduction of these images in whole or in part without the written consent of Signage Systems Ltd is strictly prohibited.
Breach of this copy right may result in legal action being taken.


T. 0161 796 1742
E. studio@signage-systems.co.uk
www.signage-systems.co.uk




Site Address: SPAR Store, Market Street, Bury, Lancashire

Please confirm that all of the details on the artwork proof are correct prior to approval.
Any verbal alterations made must be confirmed in writing. We can't accept any responsibility once these proofs have been approved by email, and production started .

Any obstructions to the installation of all signage, must be relocated by other contractors prior to our arrival on site. A suitable external fused electrical supply must be provided to the proposed logo area prior to the installation of signage.

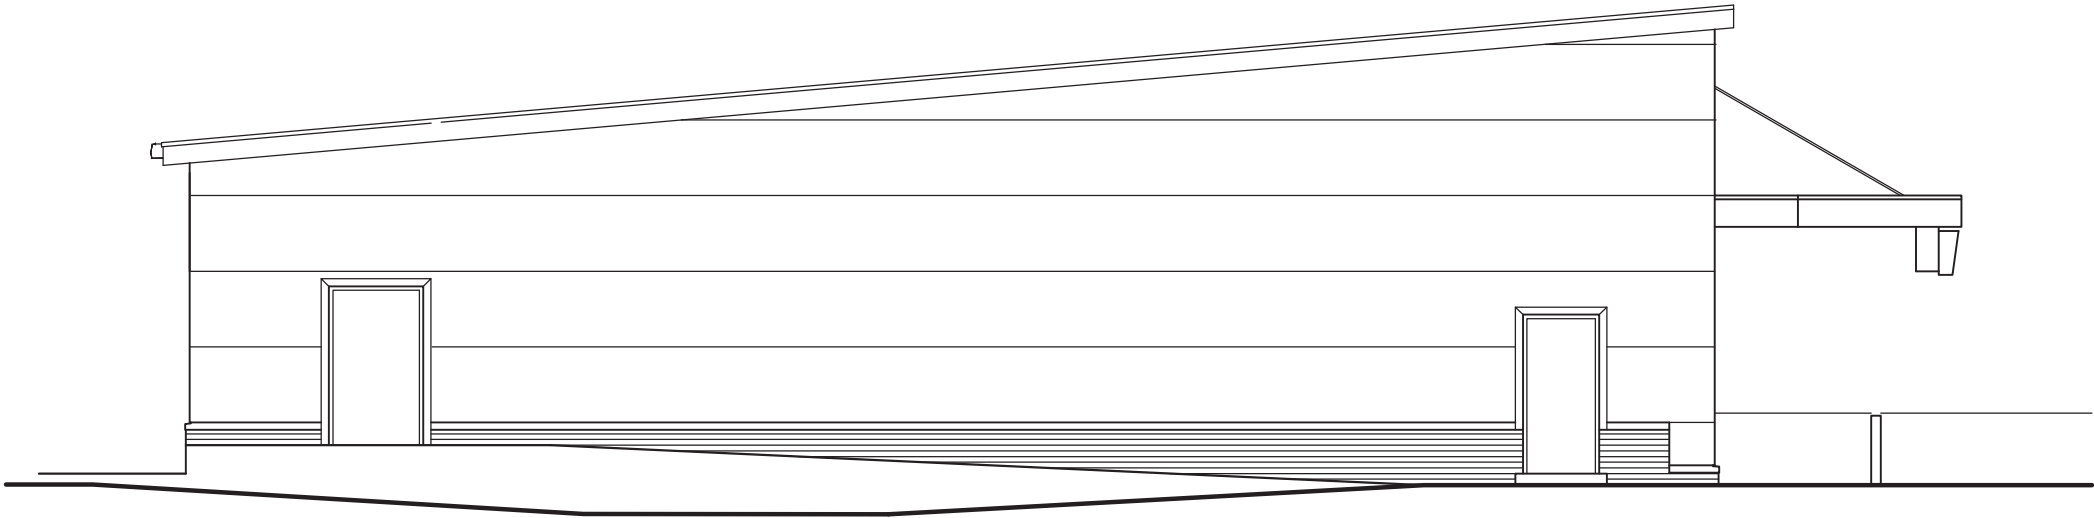

South West Elevation (Scale 1:100 @A3)

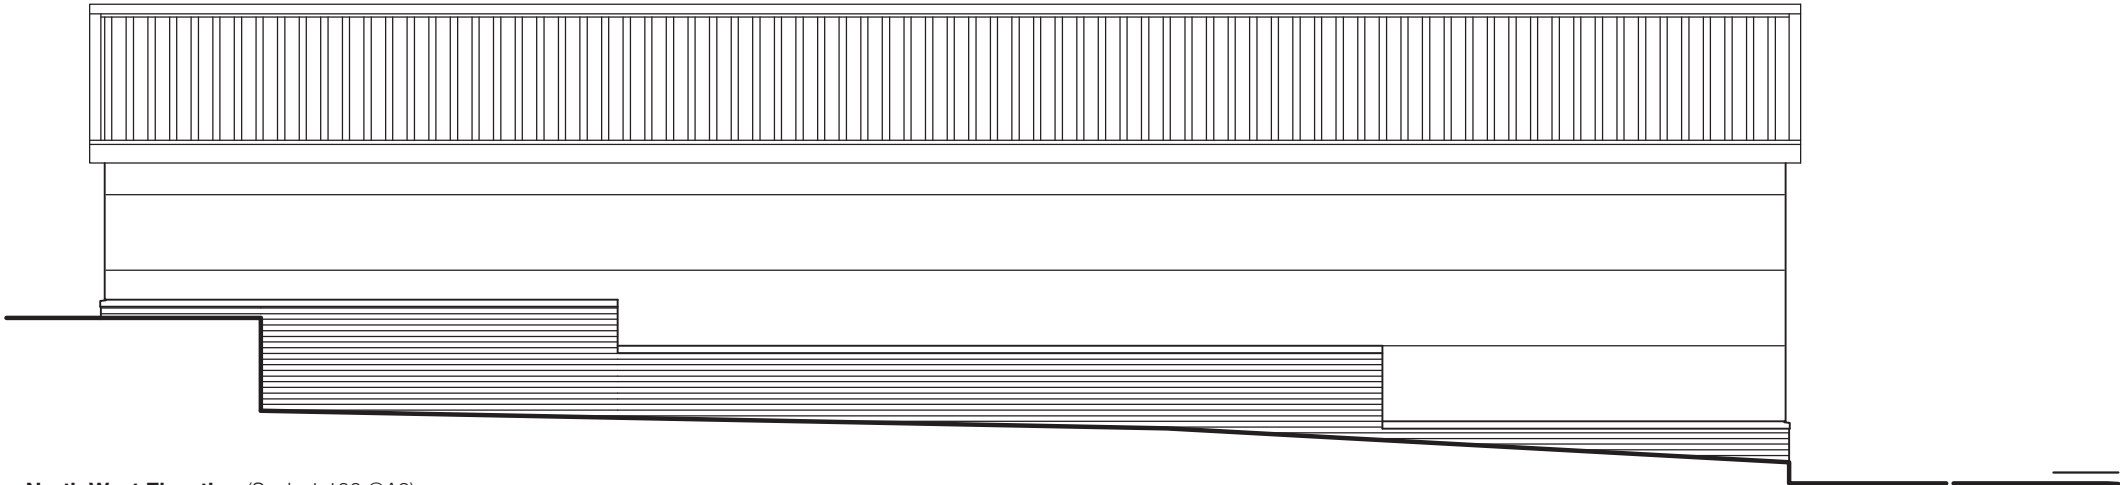

North West Elevation (Scale 1:100 @A3)



Job No. TBC
Quote No. 3871
Drawn By. DG
Date Drawn. 03.04/2017

Colours matches to.

All designs and specifications are copyright of Signage Systems Ltd.
Reproduction of these images in whole or in part without the written consent of Signage Systems Ltd is strictly prohibited.
Breach of this copy right may result in legal action being taken.

T. 0161 796 1742
E. studio@signage-systems.co.uk
www.signage-systems.co.uk

