



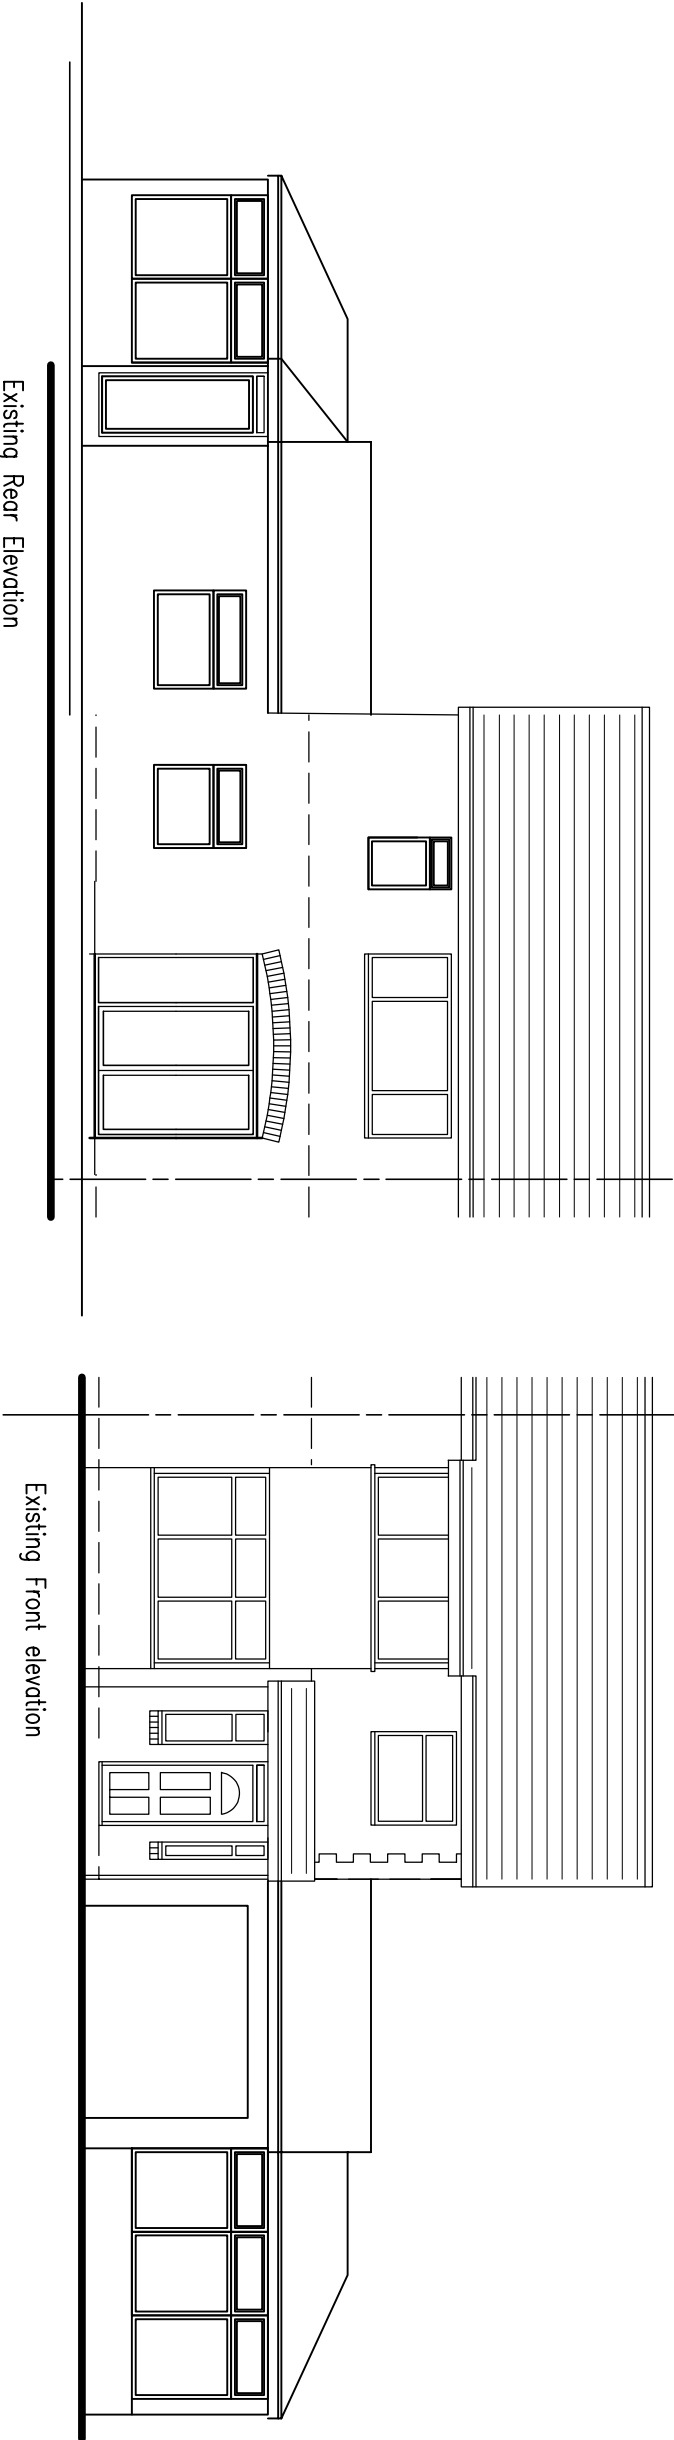

Existing Rear Elevation

Existing Front elevation

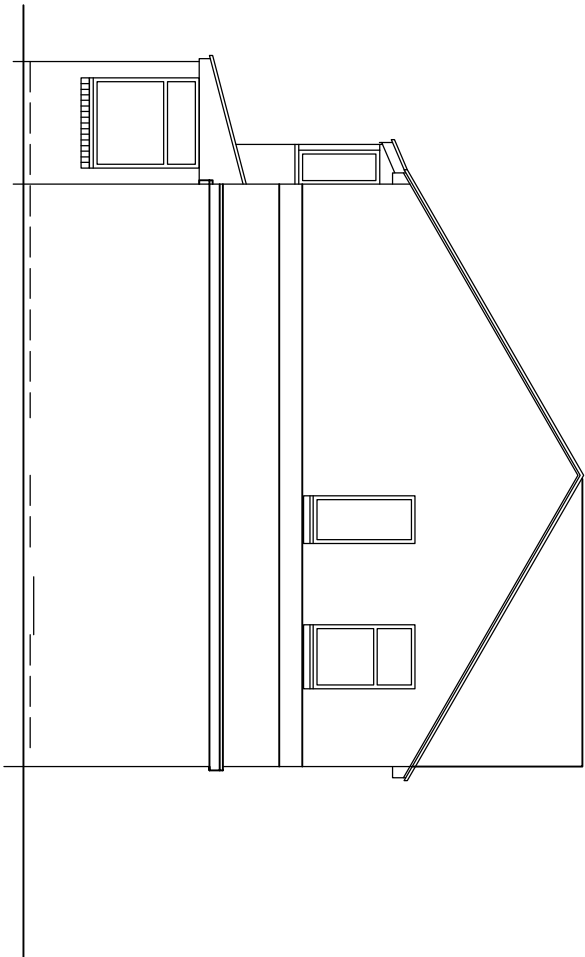

Existing Side Elevation

CLIENT:		2LILACGROVE		Rev.	AMENDMENT DESCRIPTION		DATE	2LILACGROVE		JOB-DRAWING No.	
		TK Architectural Services						EXISTINGELEVATIONS			
								PROPOSED			
								SCALE 1:100@A3			
								DRAWN DRAWN			
										DWGNO	
										REVISION	
										A	

07887397078

timkainn@yahoo.co.uk

58 Rectory Lane

0

10

20

30

40

50mm

PRINT REDUCTION BAR | A3 SHEET

ALL RIGHTS RESERVED. NO REPRODUCTION UNLESS WRITTEN CONSENT GIVEN