


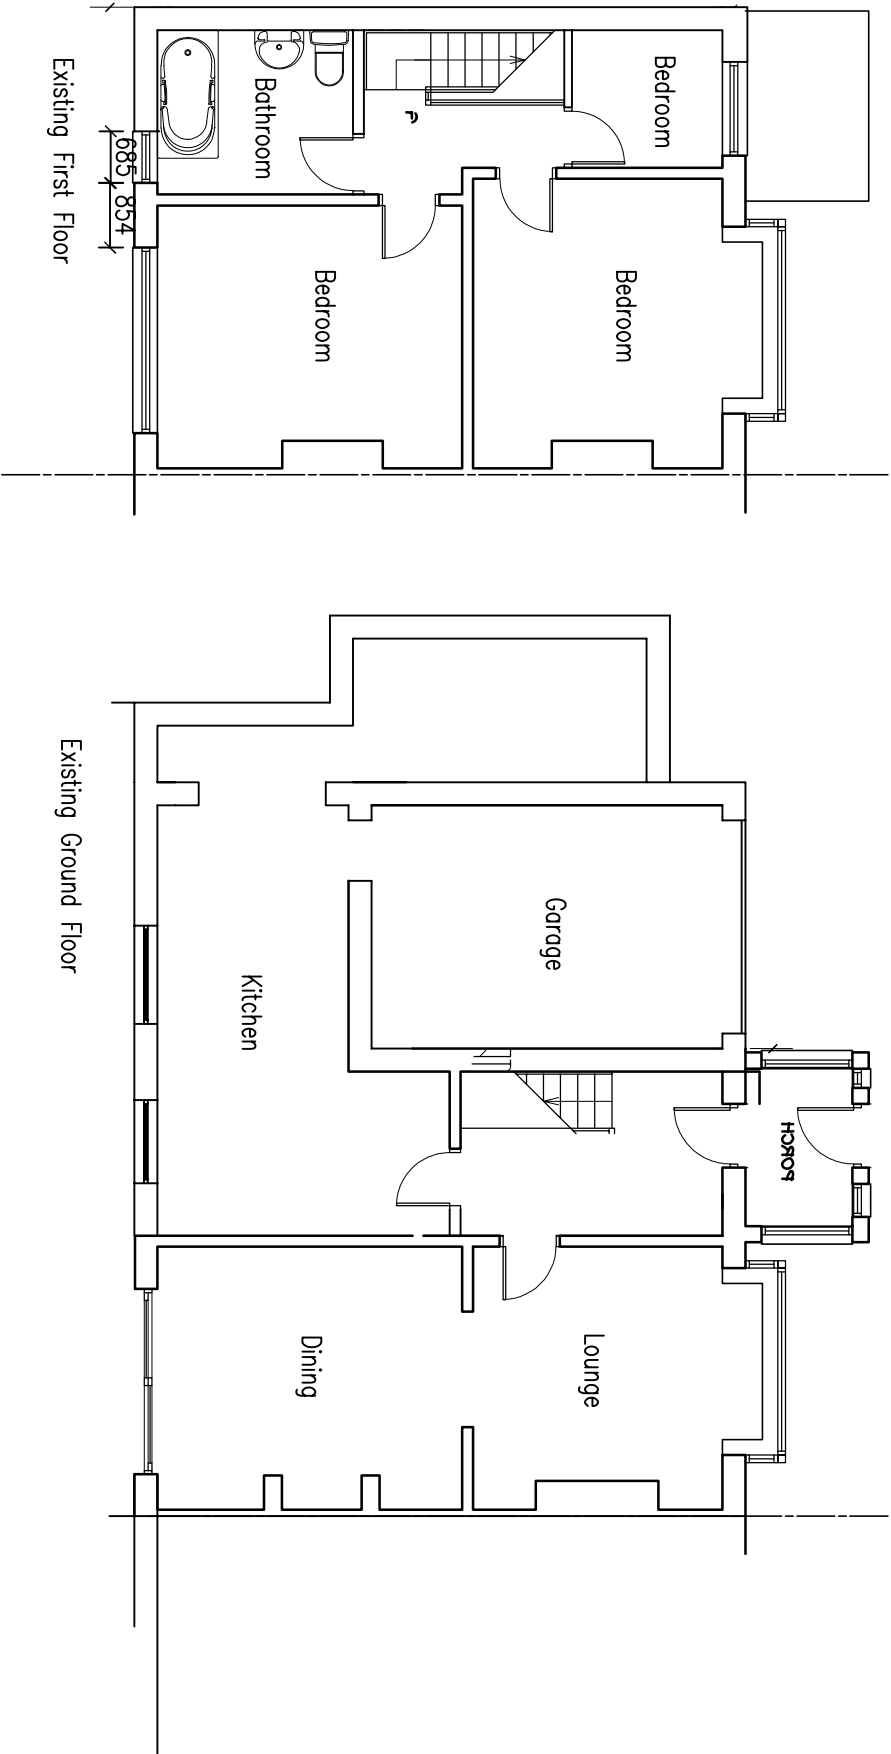

CLIENT: 2LILACGROVE TK Architectural Services	Rev.		AMENDMENT DESCRIPTION		DATE	2LILACGROVE EXISTING FLOOR PLANS PROPOSED	SCALE 1:100@A3 DRAWN DRAWN	JOB-DRAWING No. DWGNO	REVISION A
PRINT REDUCTION BAR A3 SHEET									
0 10 20 30 40 50mm									
ALL RIGHTS RESERVED. NO REPRODUCTION UNLESS WRITTEN CONSENT GIVEN									
P: 07887397078 W: tmkainm@yahoo.co.uk A: 58 Rectory Lane									