



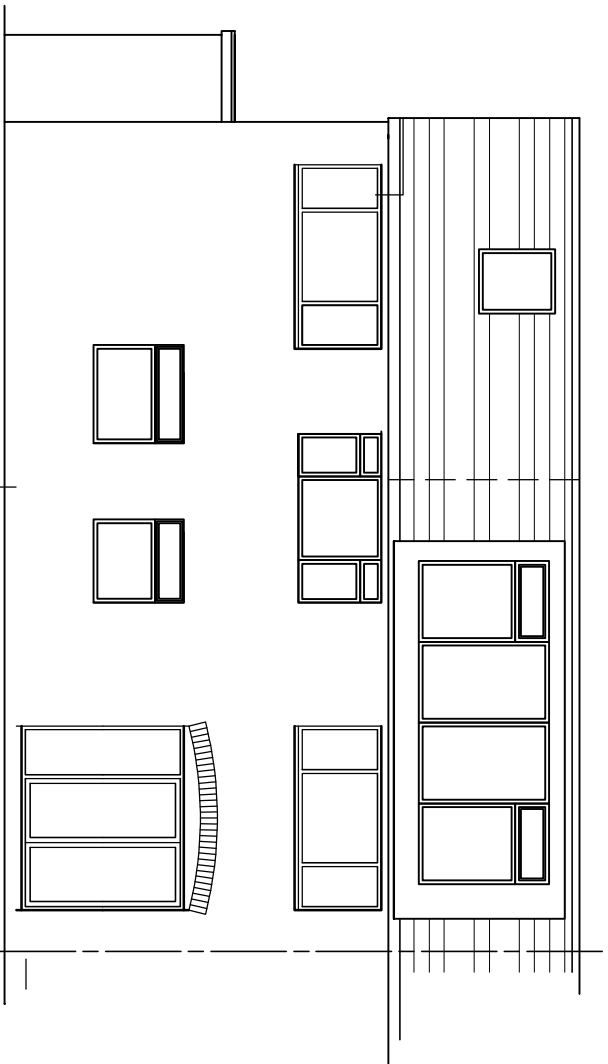

Proposed Rear Elevation

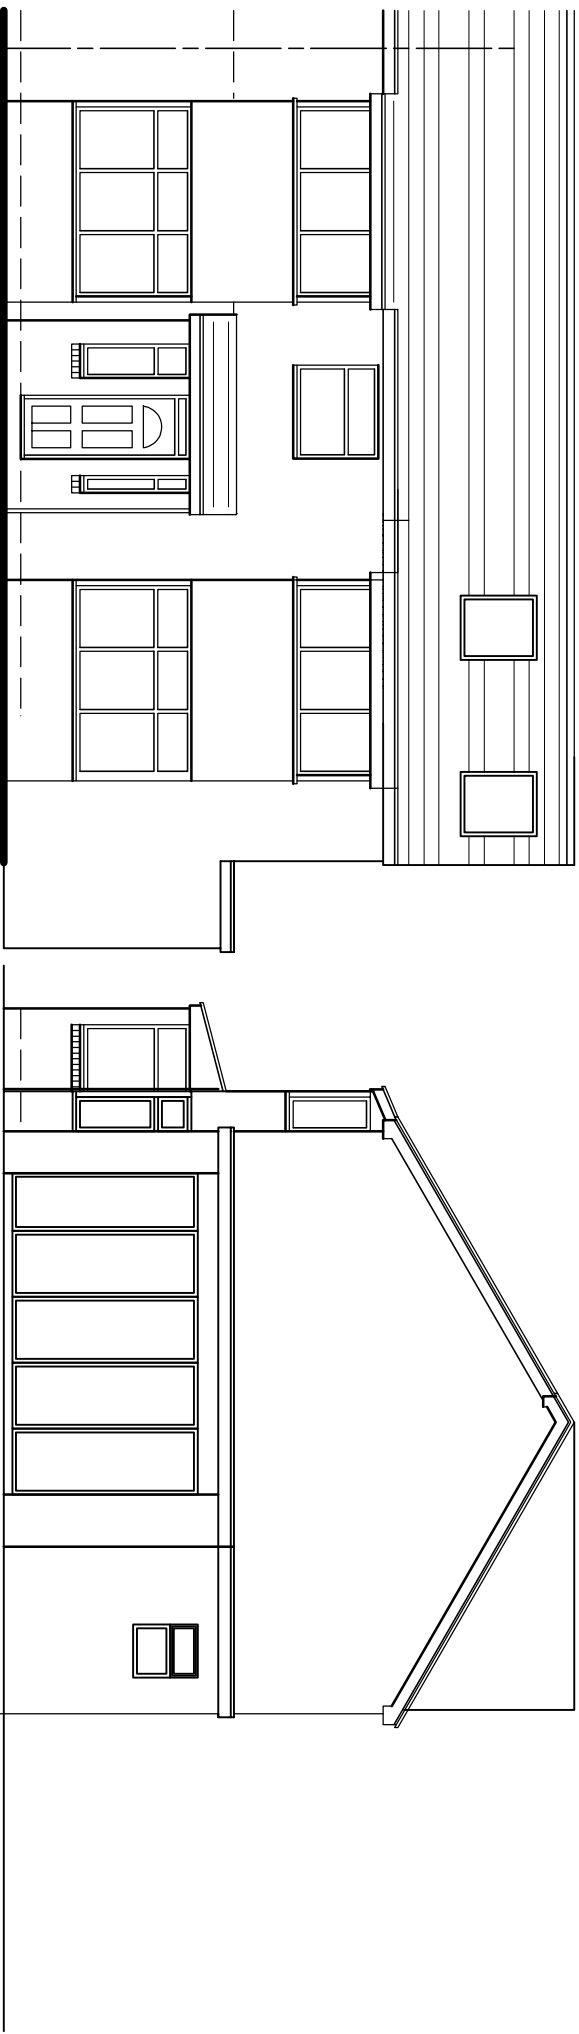

Proposed Front Elevation

Proposed Side Elevation

CLIENT:		2LILACGROVE		Rev.		AMENDMENT DESCRIPTION		DATE		2LILACGROVE PROPOSEDELEVATIONS PROPOSED		JOB-DRAWING No. DWGNO		REVISION A	
TK Architectural Services															
0		10		20		30		40		50mm					
PRINT REDUCTION BAR A3 SHEET															
P: 07887397078												SCALE 1:100@A3			
W: timkarrm@aiboo.co.uk															
A: 58 Redclay Lane												DRAWN DRAWN			
ALL RIGHTS RESERVED. NO REPRODUCTION UNLESS WRITTEN CONSENT GIVEN															