


NOTES

ALL DIMENSIONS AND LEVELS ARE TO BE CHECKED ON SITE


ANY DISCREPANCIES ARE TO BE REPORTED TO THE PROJECT MANAGER BEFORE ANY WORK COMMENCES

THIS DRAWING SHALL NOT BE SCALED TO ASCERTAIN ANY DIMENSIONS WORK TO FIGURED DIMS ONLY



THIS DRAWING SHALL NOT BE REPRODUCED WITHOUT EXPRESS WRITTEN PERMISSION FROM Clarkes Bespoke Design LTD.

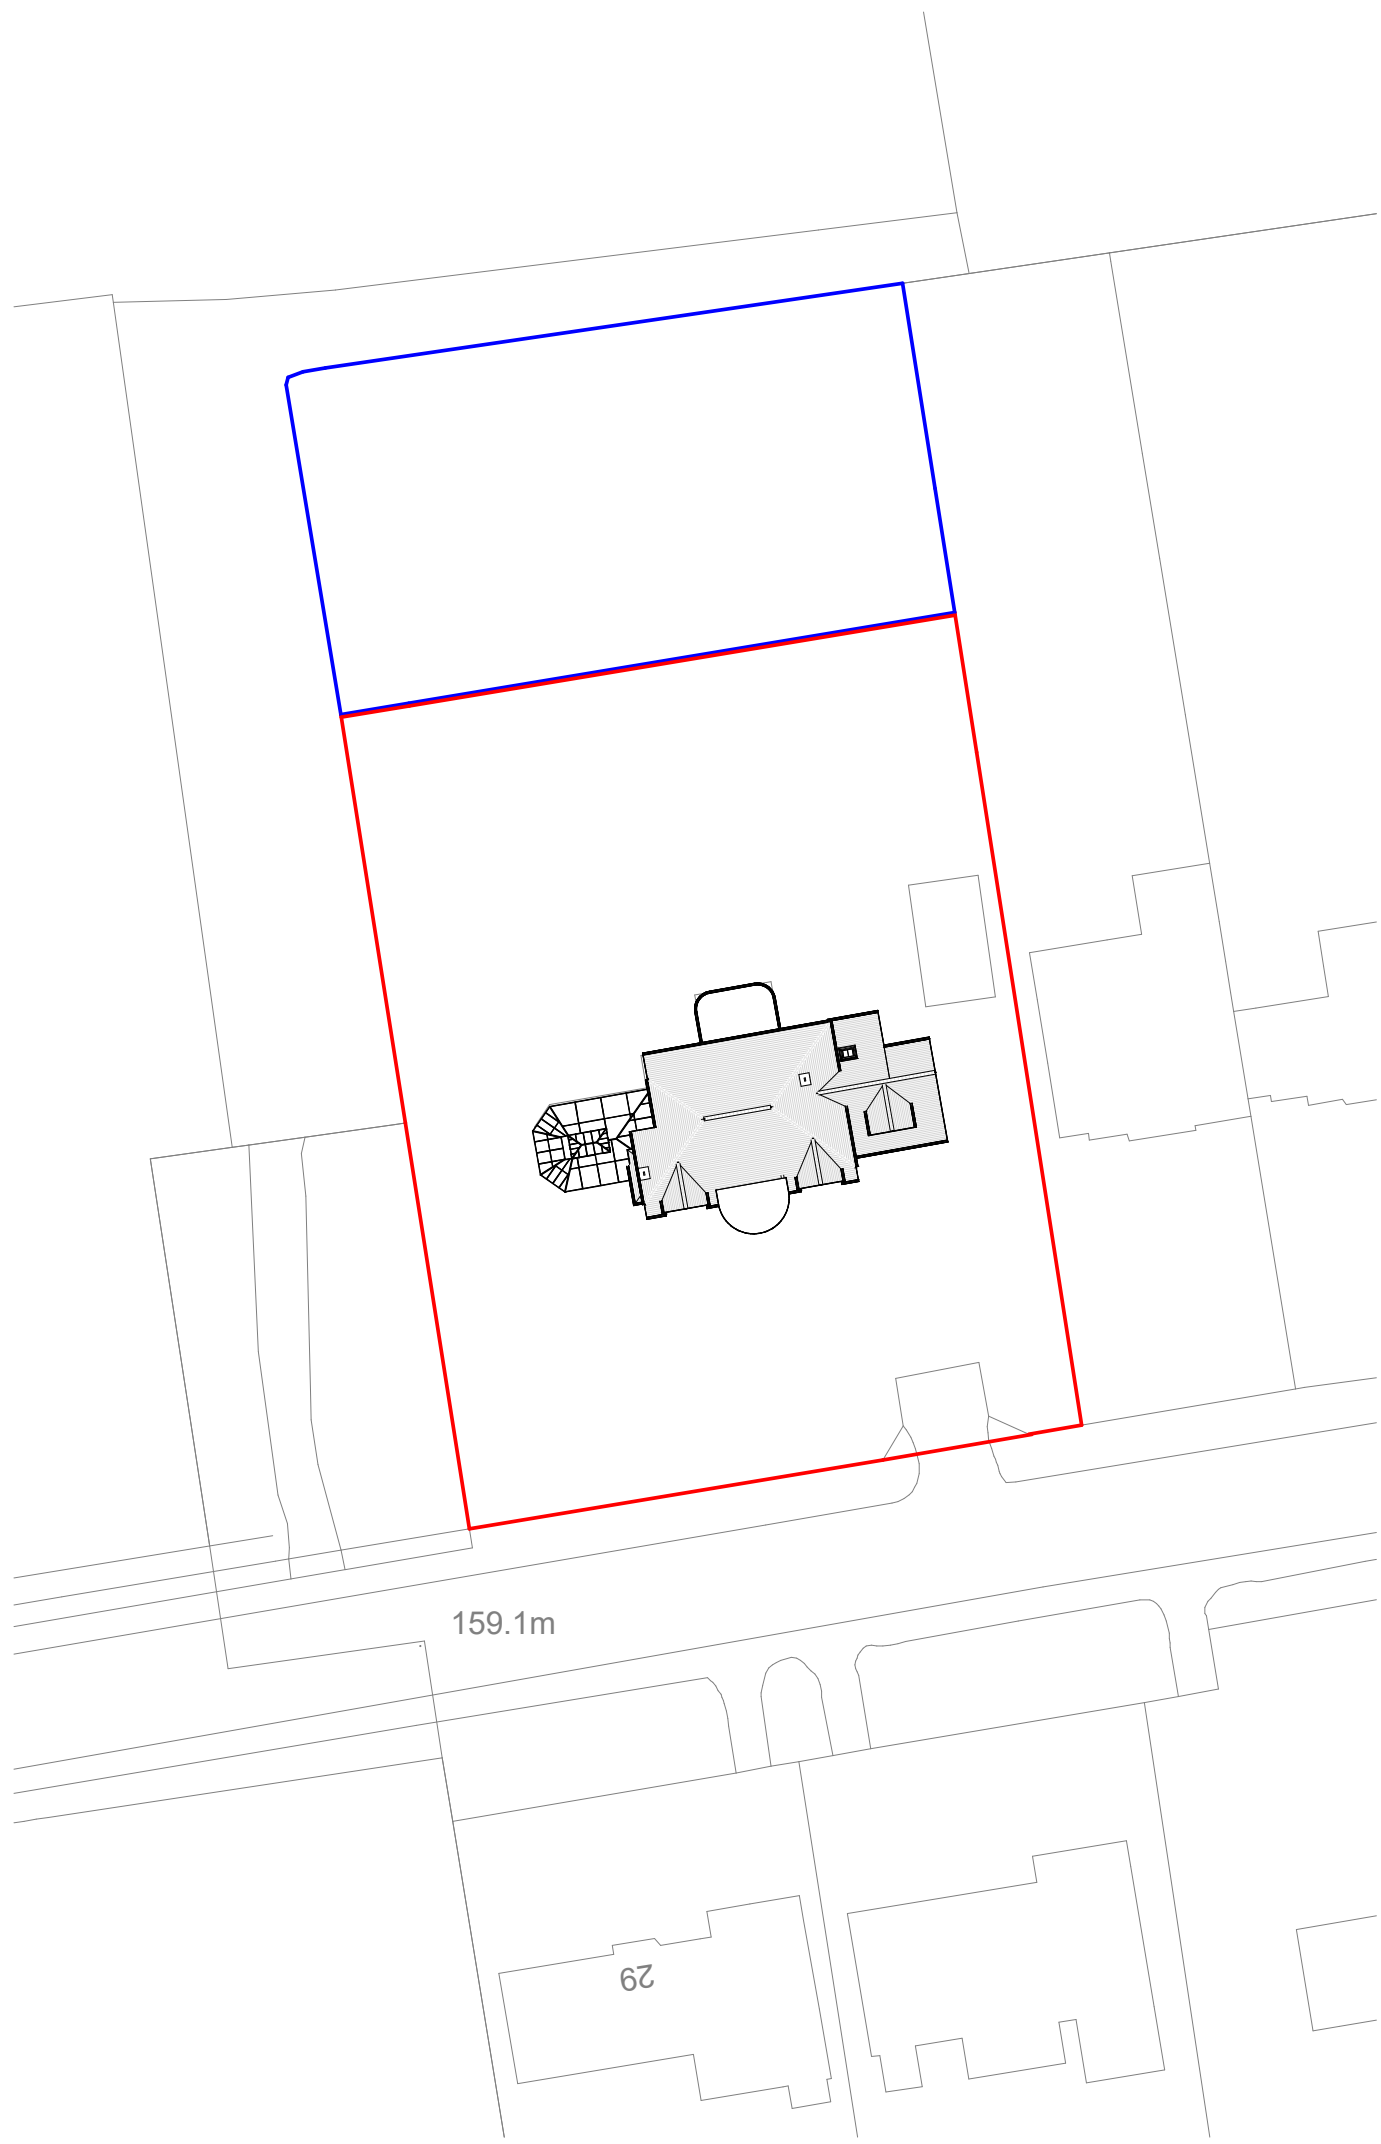

2 Existing Site Plan
1 : 500

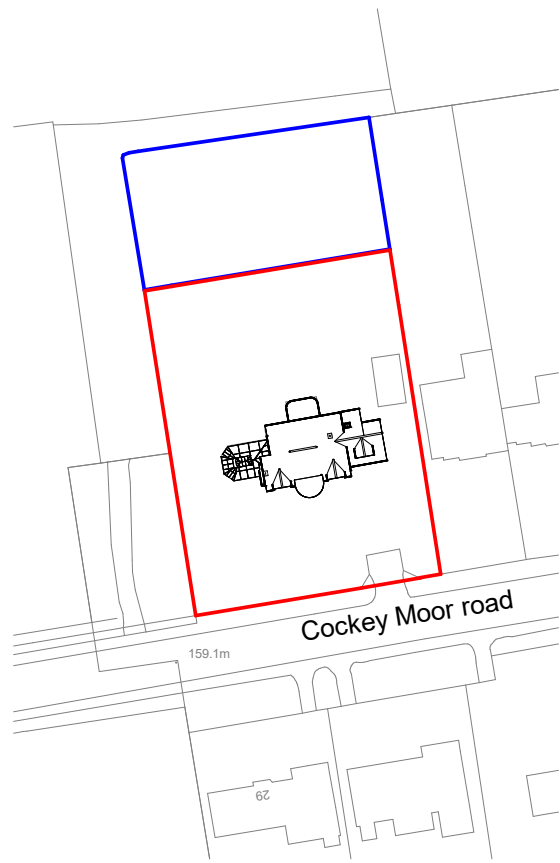

1 Location Plan
1 : 1250

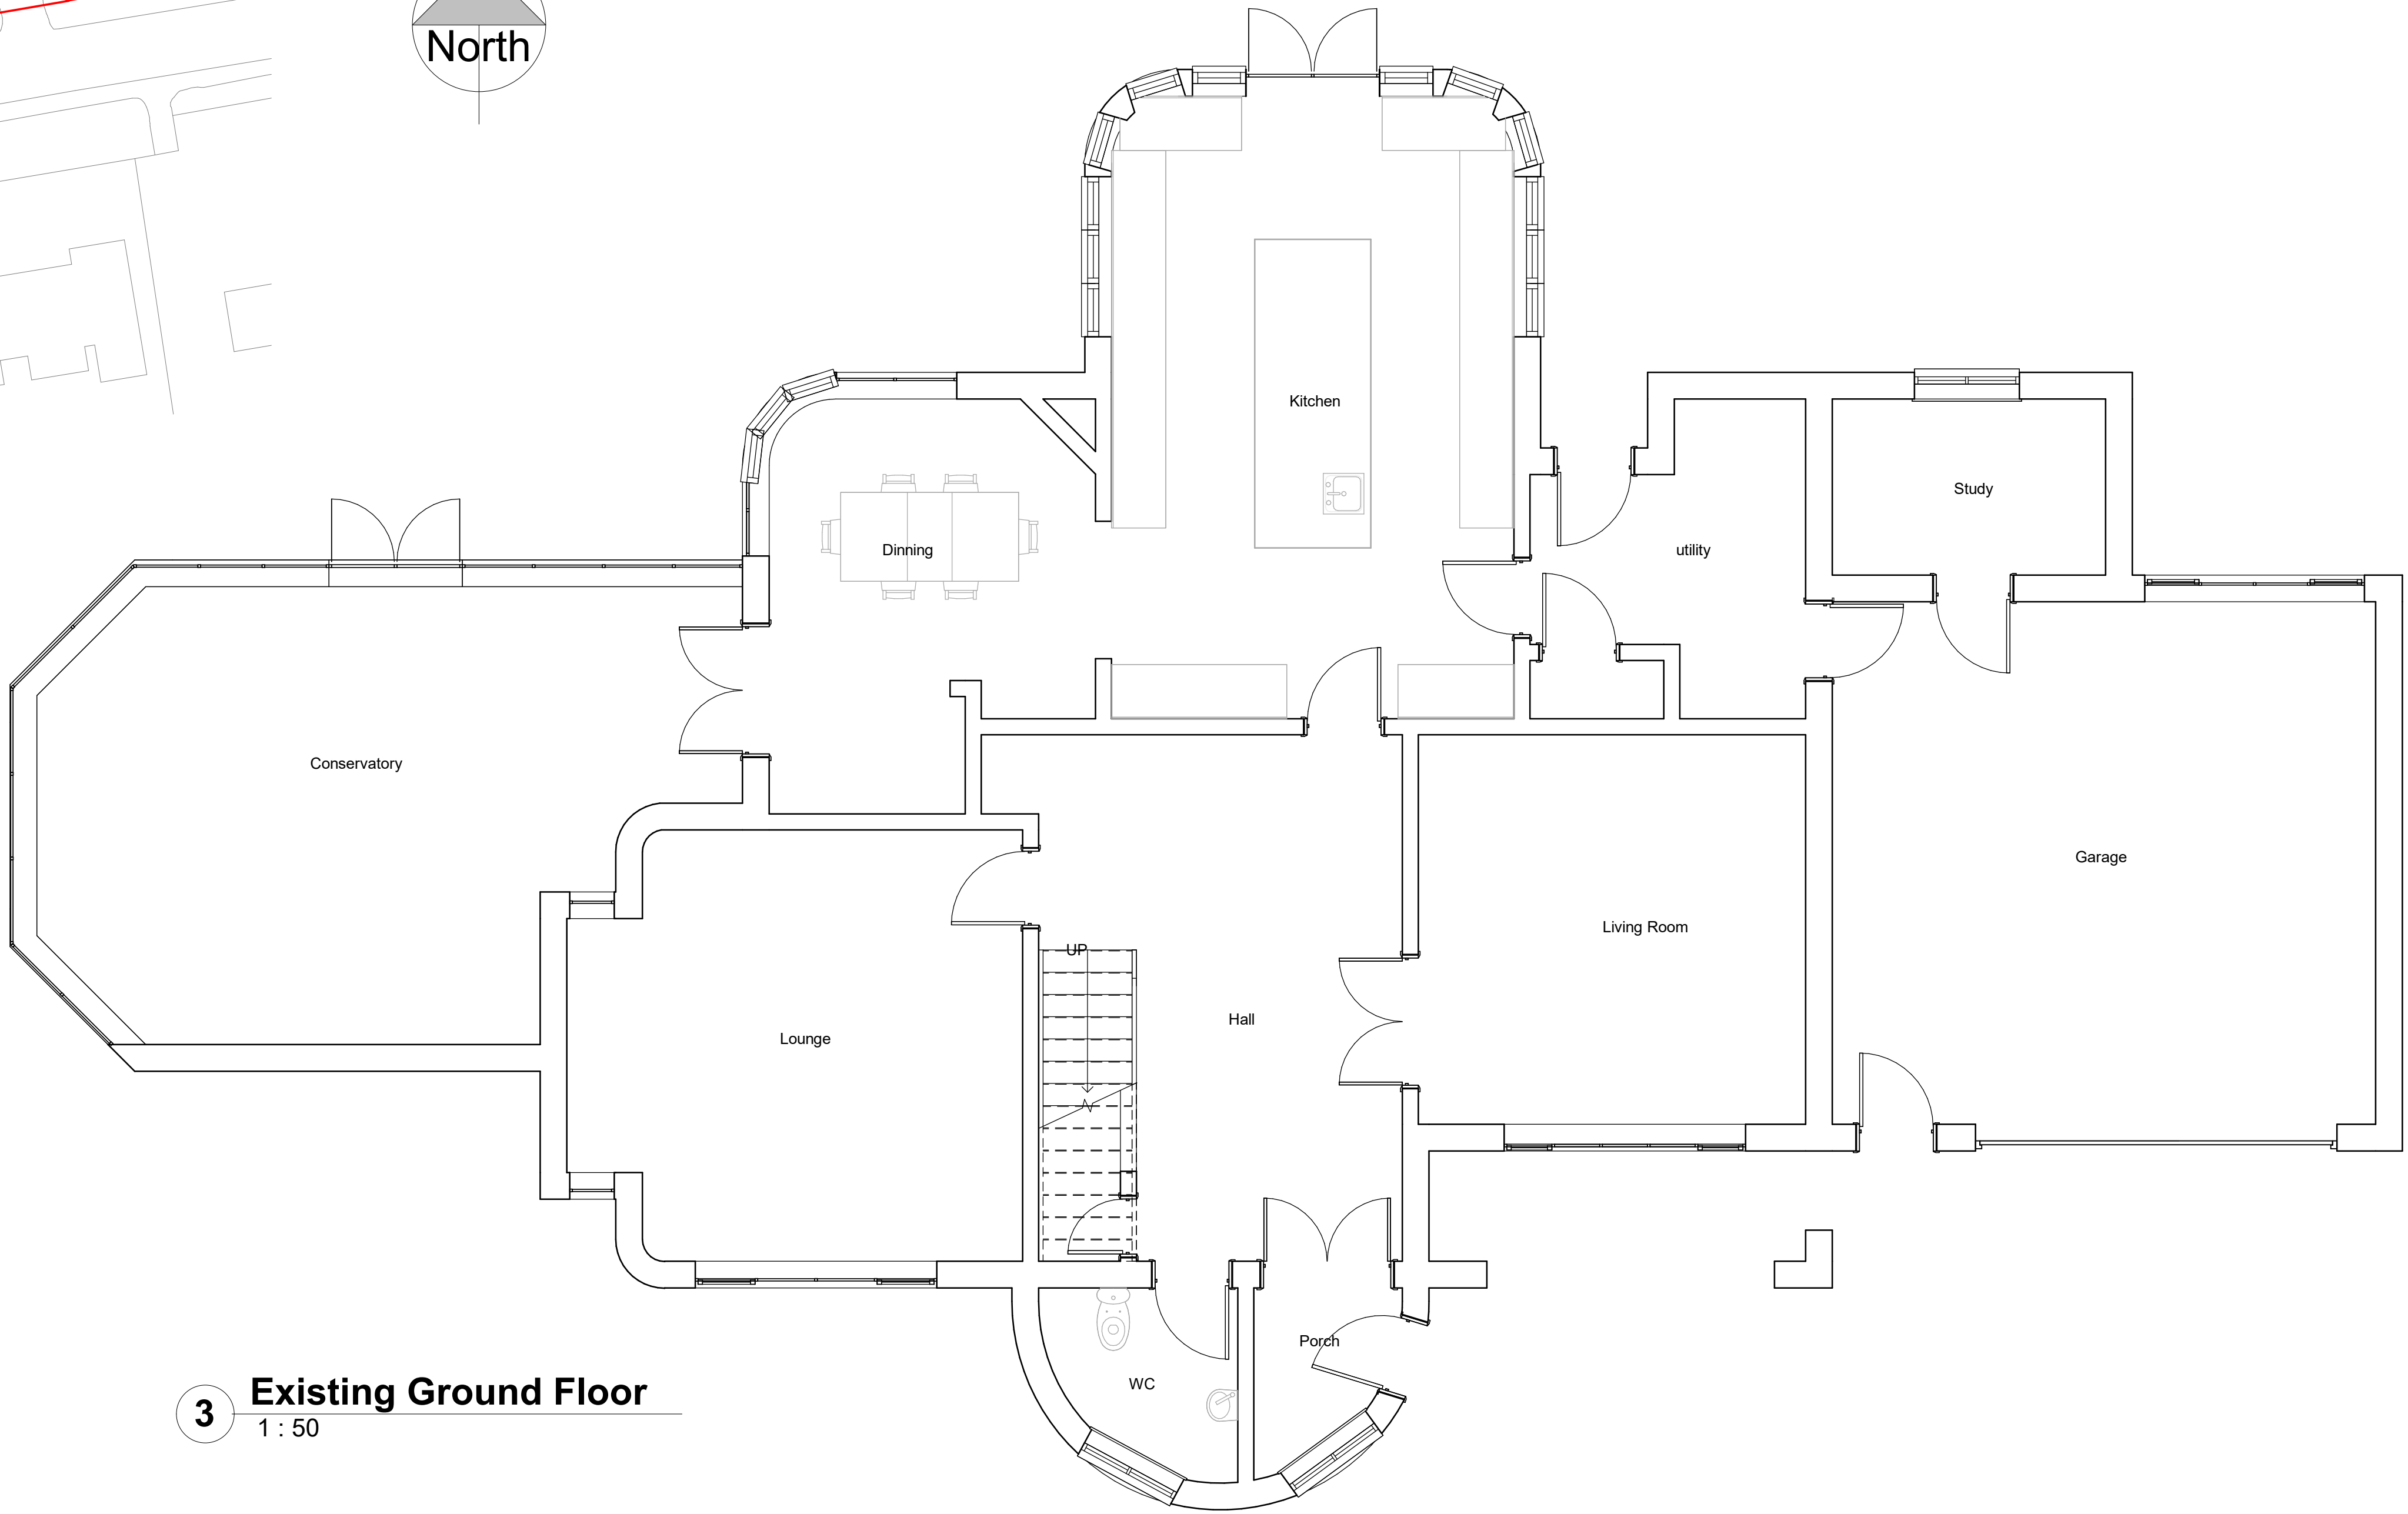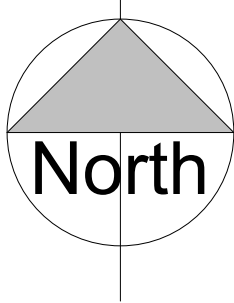

3 Existing Ground Floor
1 : 50

P1	10.12.23	BC	First Issue
Rev No.	Rev Date	Rev By	Description
project			
The Nazir Residence			
location			
The Nazir Residence, 42 Cockey Moor Rd Bury, BL8 2HB			
client			
Dr Rashad Nasir			
DESIGN ARCHITECTURE.INTERIOR.LANDSCAPE T: 07402266305 E: brad@cbdarchitecture.com			
Clarkes Bespoke Design LTD CIAT CHARTERED PRACTICE			
drawing title			
Location Plan and As Existing Ground Floor Plan			
dwg purpose			
PRELIMINARY			
scale As indicated @ sheet size A1		drawn BC rev date 10.12.23	checked BC
23-029 job number	PL-001 drawing number	P1 revision	