


Ridge Height
8410

Eaves
5385

1st Floor
2815

Ground Floor
0

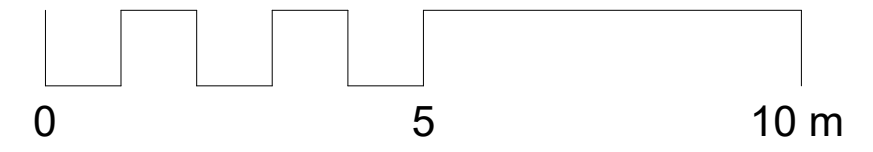


NOTE
S
ALL DIMENSIONS AND LEVELS ARE TO BE CHECKED ON SITE

ANY DISCREPANCIES ARE TO BE REPORTED TO THE PROJECT MANAGER BEFORE ANY WORK COMMENCES

THIS DRAWING SHALL NOT BE SCALED TO ASCERTAIN ANY DIMENSIONS WORK TO FIGURED DIMS ONLY


THIS DRAWING SHALL NOT BE REPRODUCED WITHOUT EXPRESS WRITTEN PERMISSION FROM Clarkes Bespoke Design LTD.

1 Existing Front Elevation
1 : 50

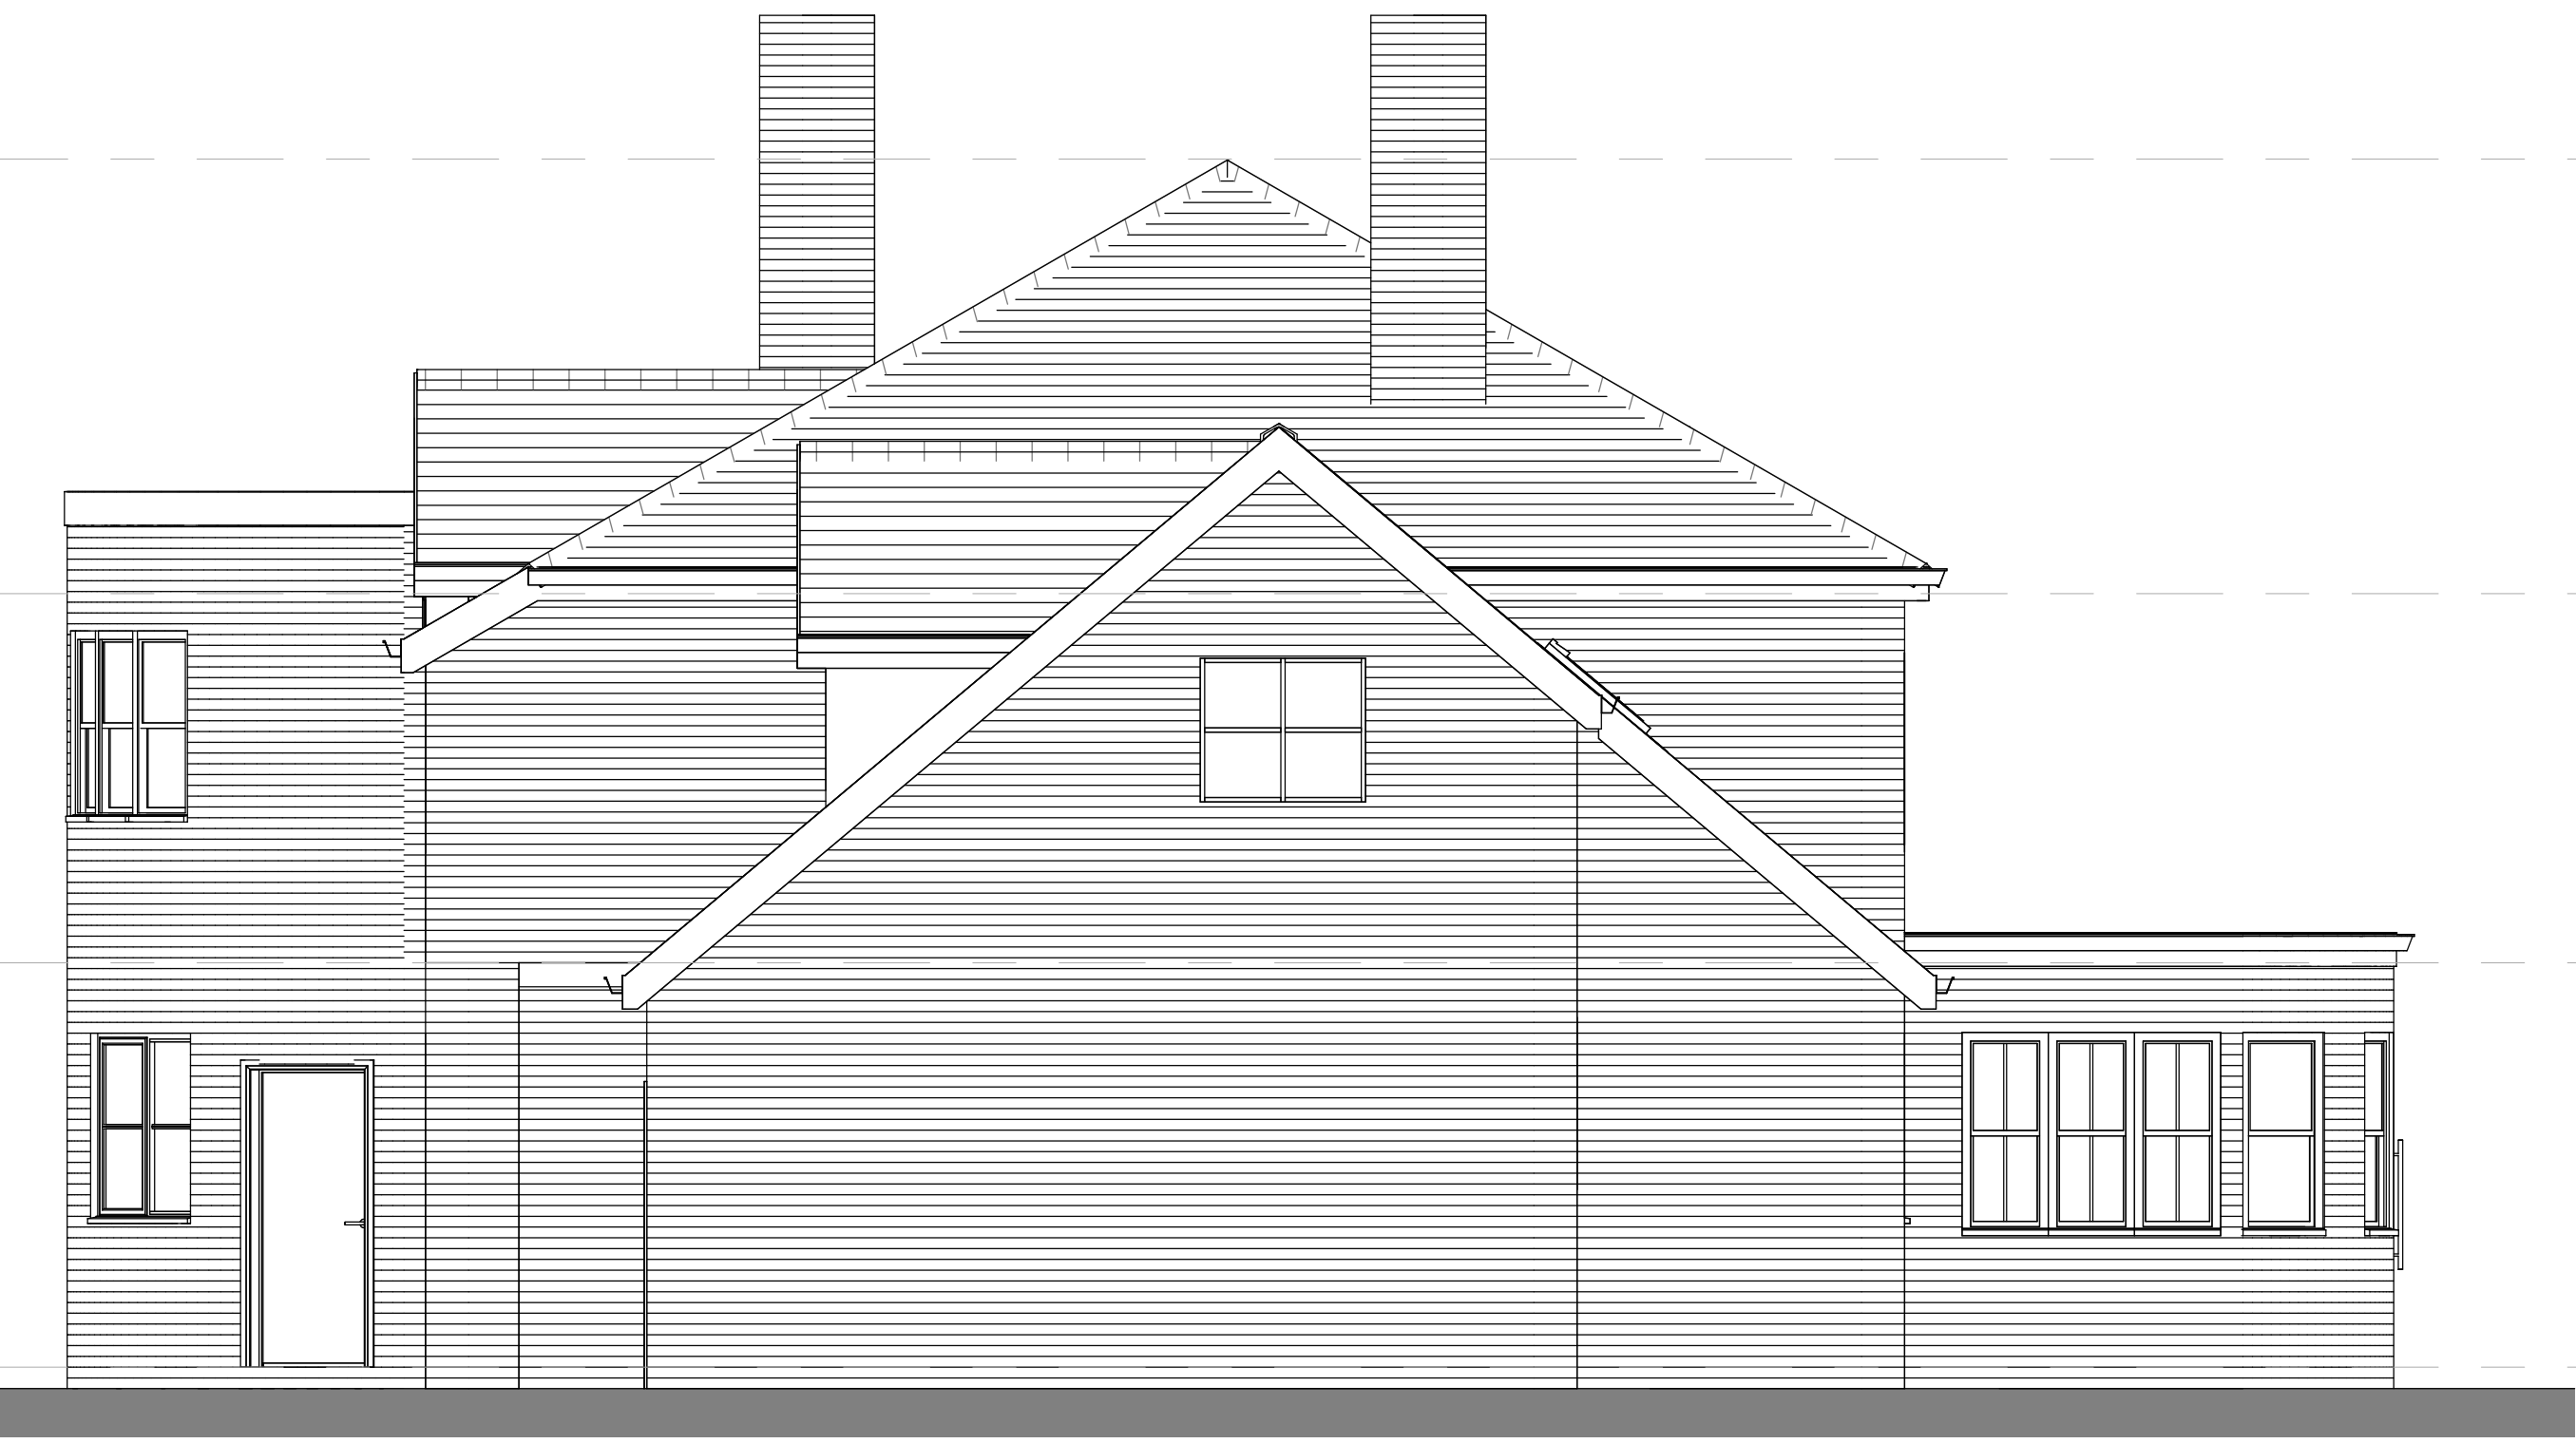

2 Existing RHS Elevation
1 : 50

Original volume = 1220m3

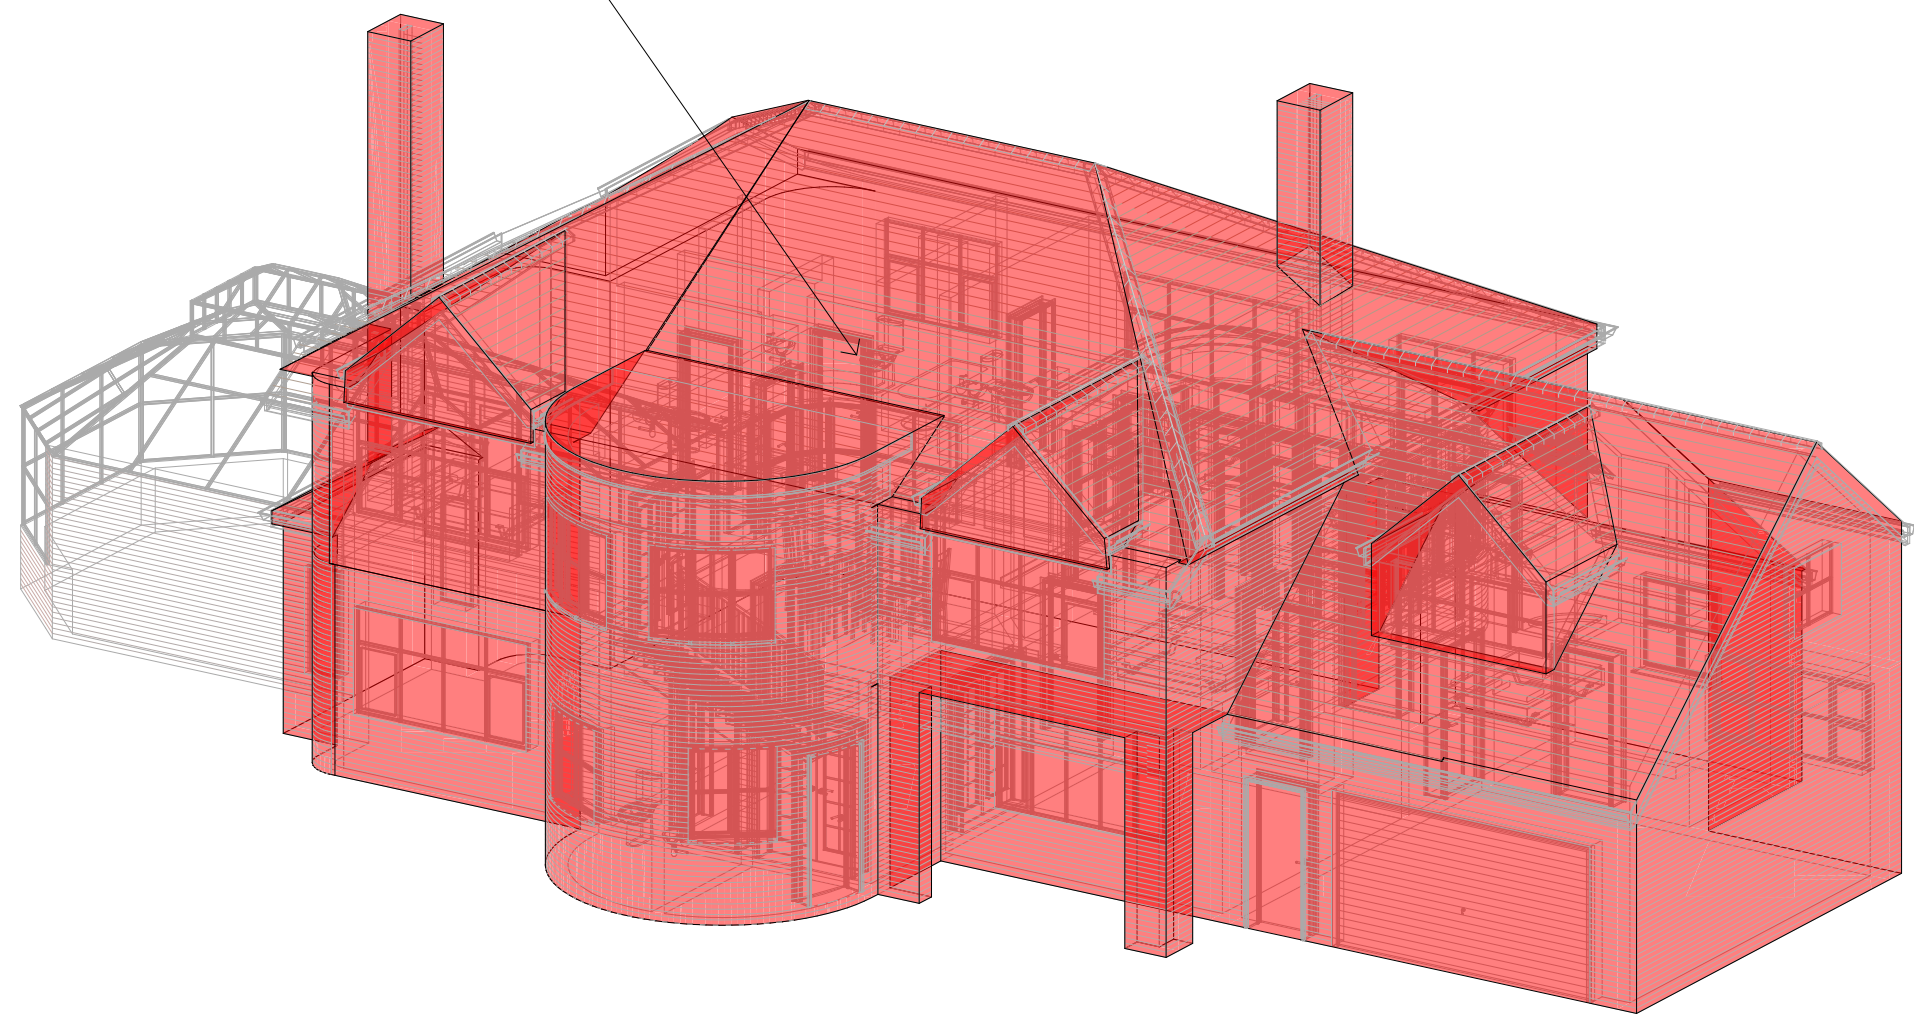

3 {3D} Copy 1

P1	10.12.23	BC	First Issue	
Rev No.	Rev Date	Rev By	Description	
project				
The Nazir Residence				
location				
The Nazir Residence, 42 Cockey Moor Rd Bury, BL8 2HB				
client				
Dr Rashad Nasir				
 T: 07402266305 E: brad@cbdarchitecture.com				
drawing title				
As Existing Front and RHS Elevations				
dwg purpose				
PRELIMINARY				
scale 1 : 50		drawn BC checked BC		
@ sheet size A1		rev date 10.12.23		
23-029		PL-003		P1
job number		drawing number		revision