

NOTES

ALL DIMENSIONS AND LEVELS ARE TO BE CHECKED ON SITE


ANY DISCREPANCIES ARE TO BE REPORTED TO THE PROJECT MANAGER BEFORE ANY WORK COMMENCES

THIS DRAWING SHALL NOT BE SCALED TO ASCERTAIN ANY DIMENSIONS WORK TO FIGURED DIMS ONLY

THIS DRAWING SHALL NOT BE REPRODUCED WITHOUT EXPRESS WRITTEN PERMISSION FROM Clarkes Bespoke Design LTD.

Volume Calculation
14.4m2 front elevation x 8.15m = 117.4m3 to be demolished


Front elevation

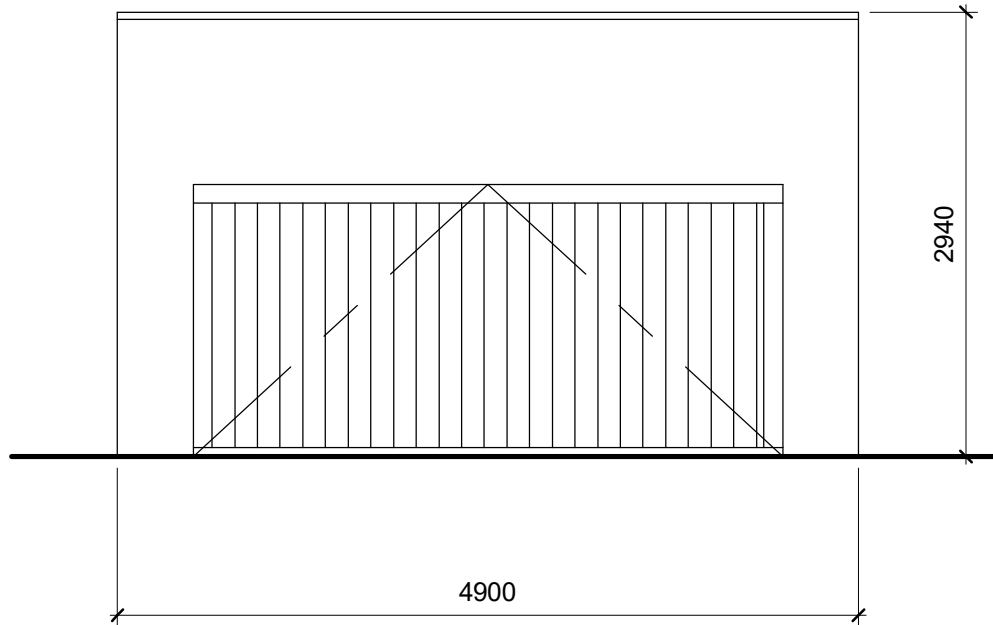

RHS elevation




Rear elevation

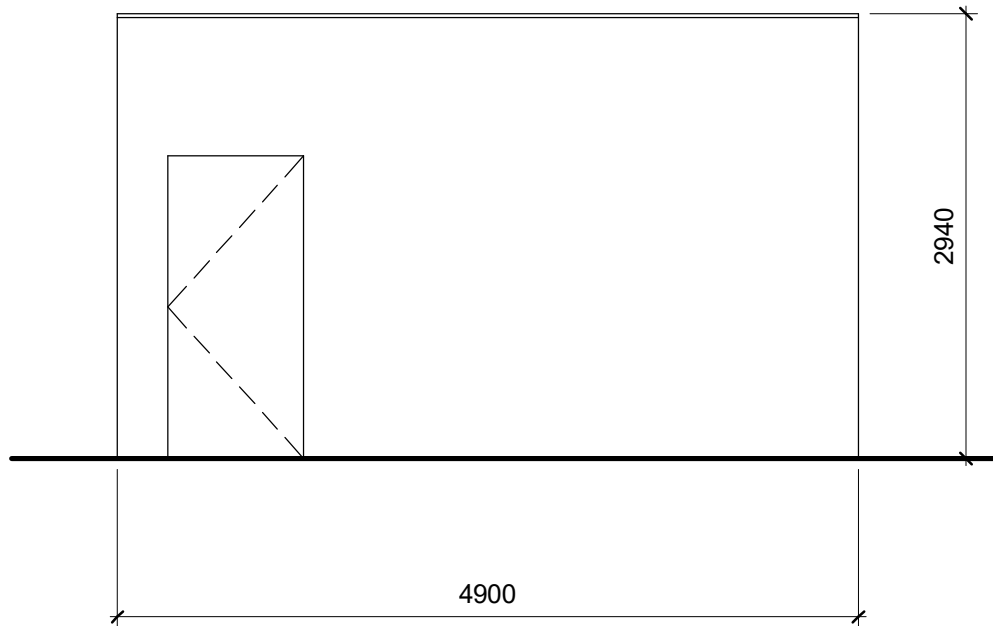

LHS elevation



Garage Plan

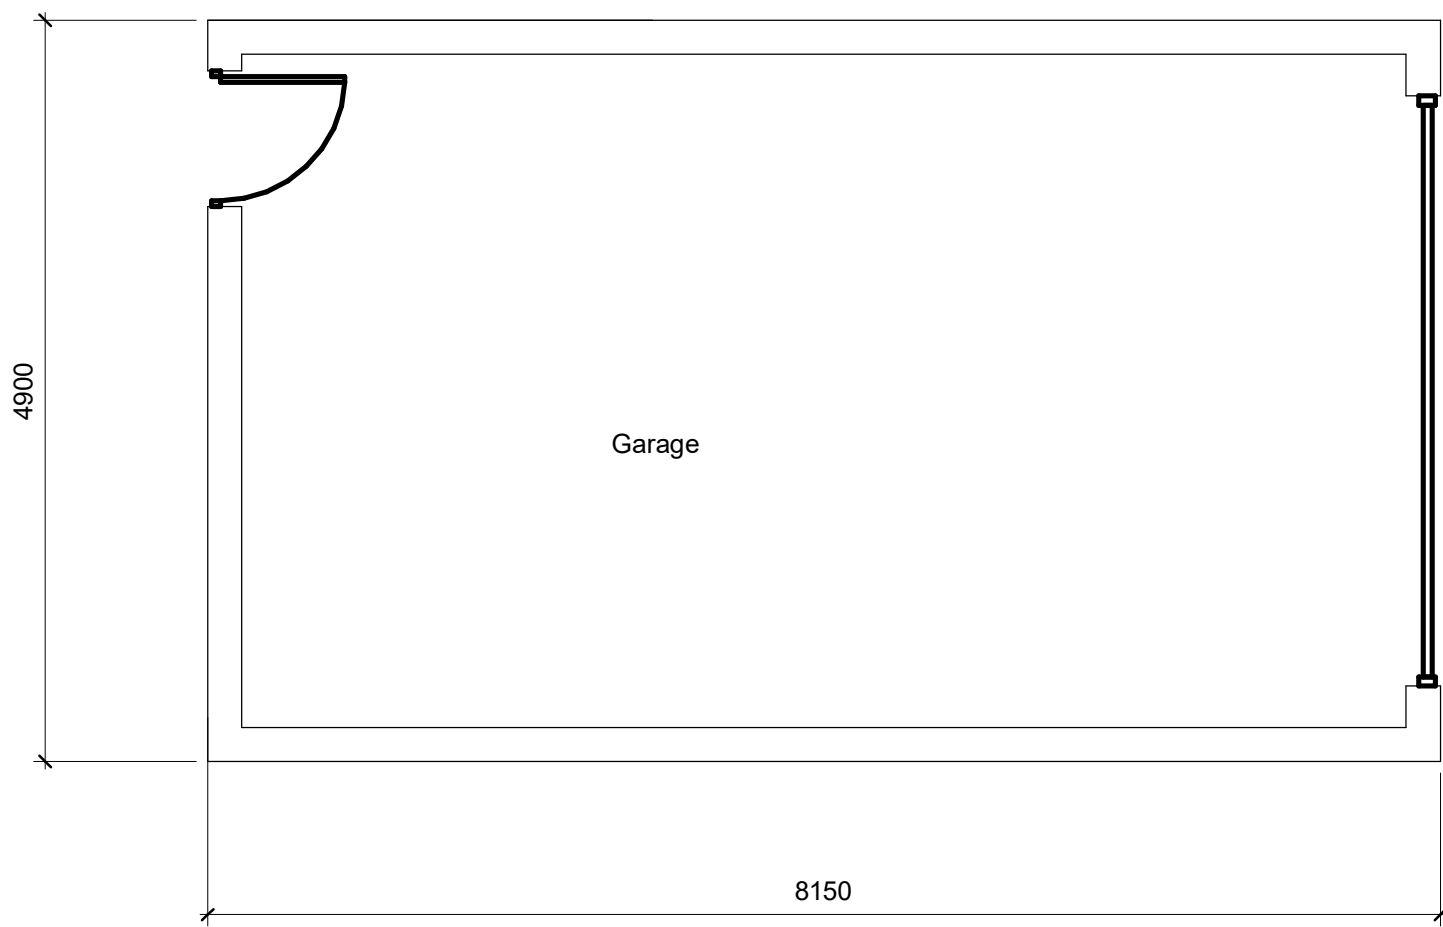

P110.12.23BCFirst Issue

Rev No.	Rev Date	Rev By	Description
project			
The Nazir Residence			
location			
The Nazir Residence, 42 Cockey Moor Rd Bury, BL8 2HB			
client			
Dr Rashad Nasir			



DESIGN
ARCHITECTURE.INTERIOR.LANDSCAPE

T: 07402266305 E: brad@cbdarchitecture.com



drawing title

As Existing Garage

dwg purpose

PRELIMINARY

scale 1 : 50	drawn BC	checked BC
@ sheet size A1	rev date 10.12.23	
23-029	PL-005	P1
job number	drawing number	revision