



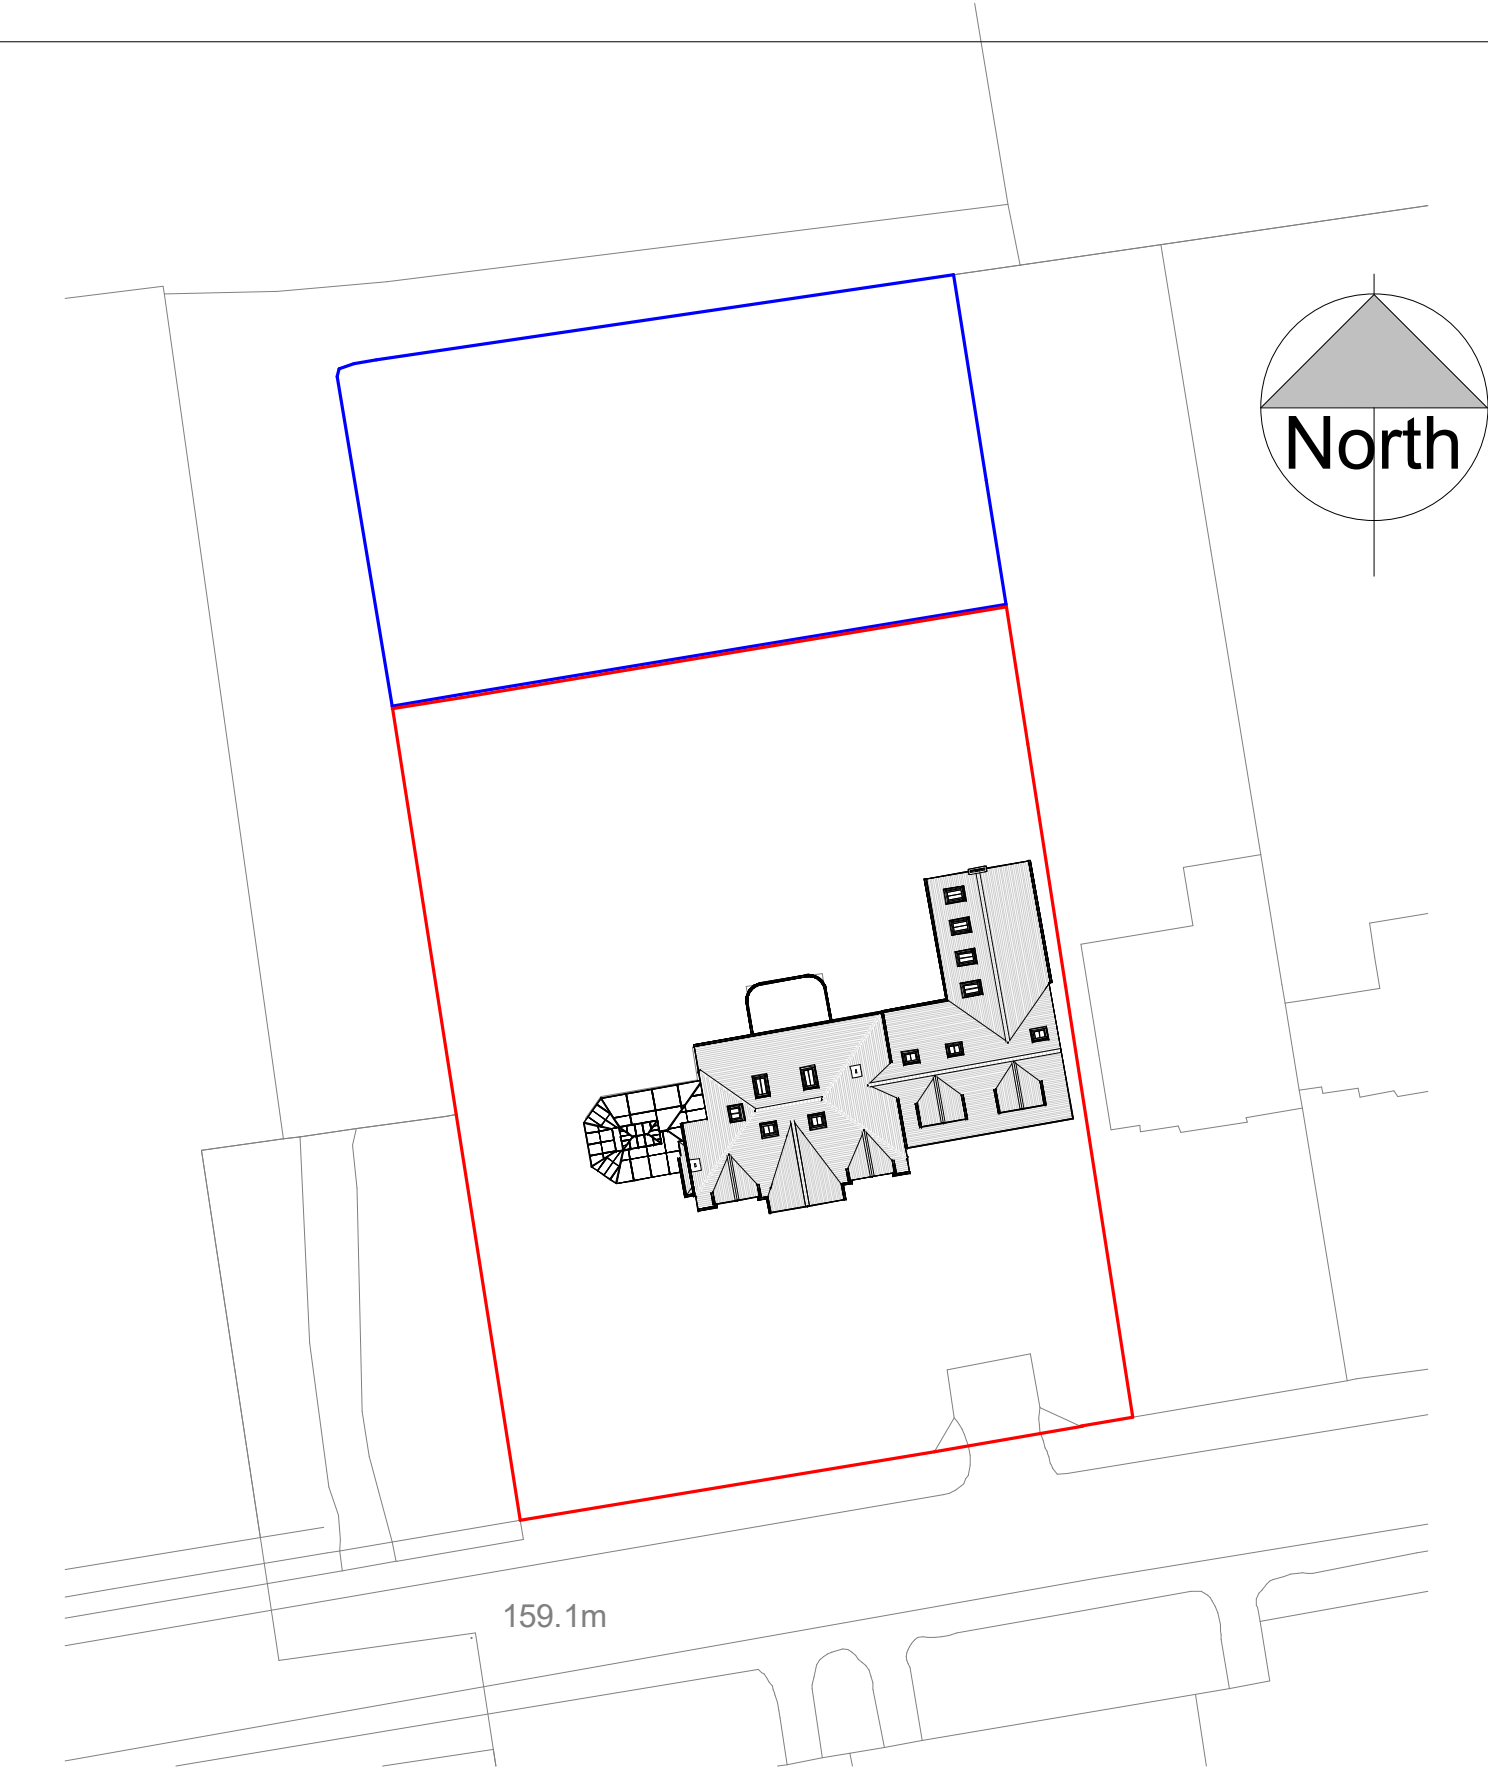

2 Proposed Site Plan
1 : 500

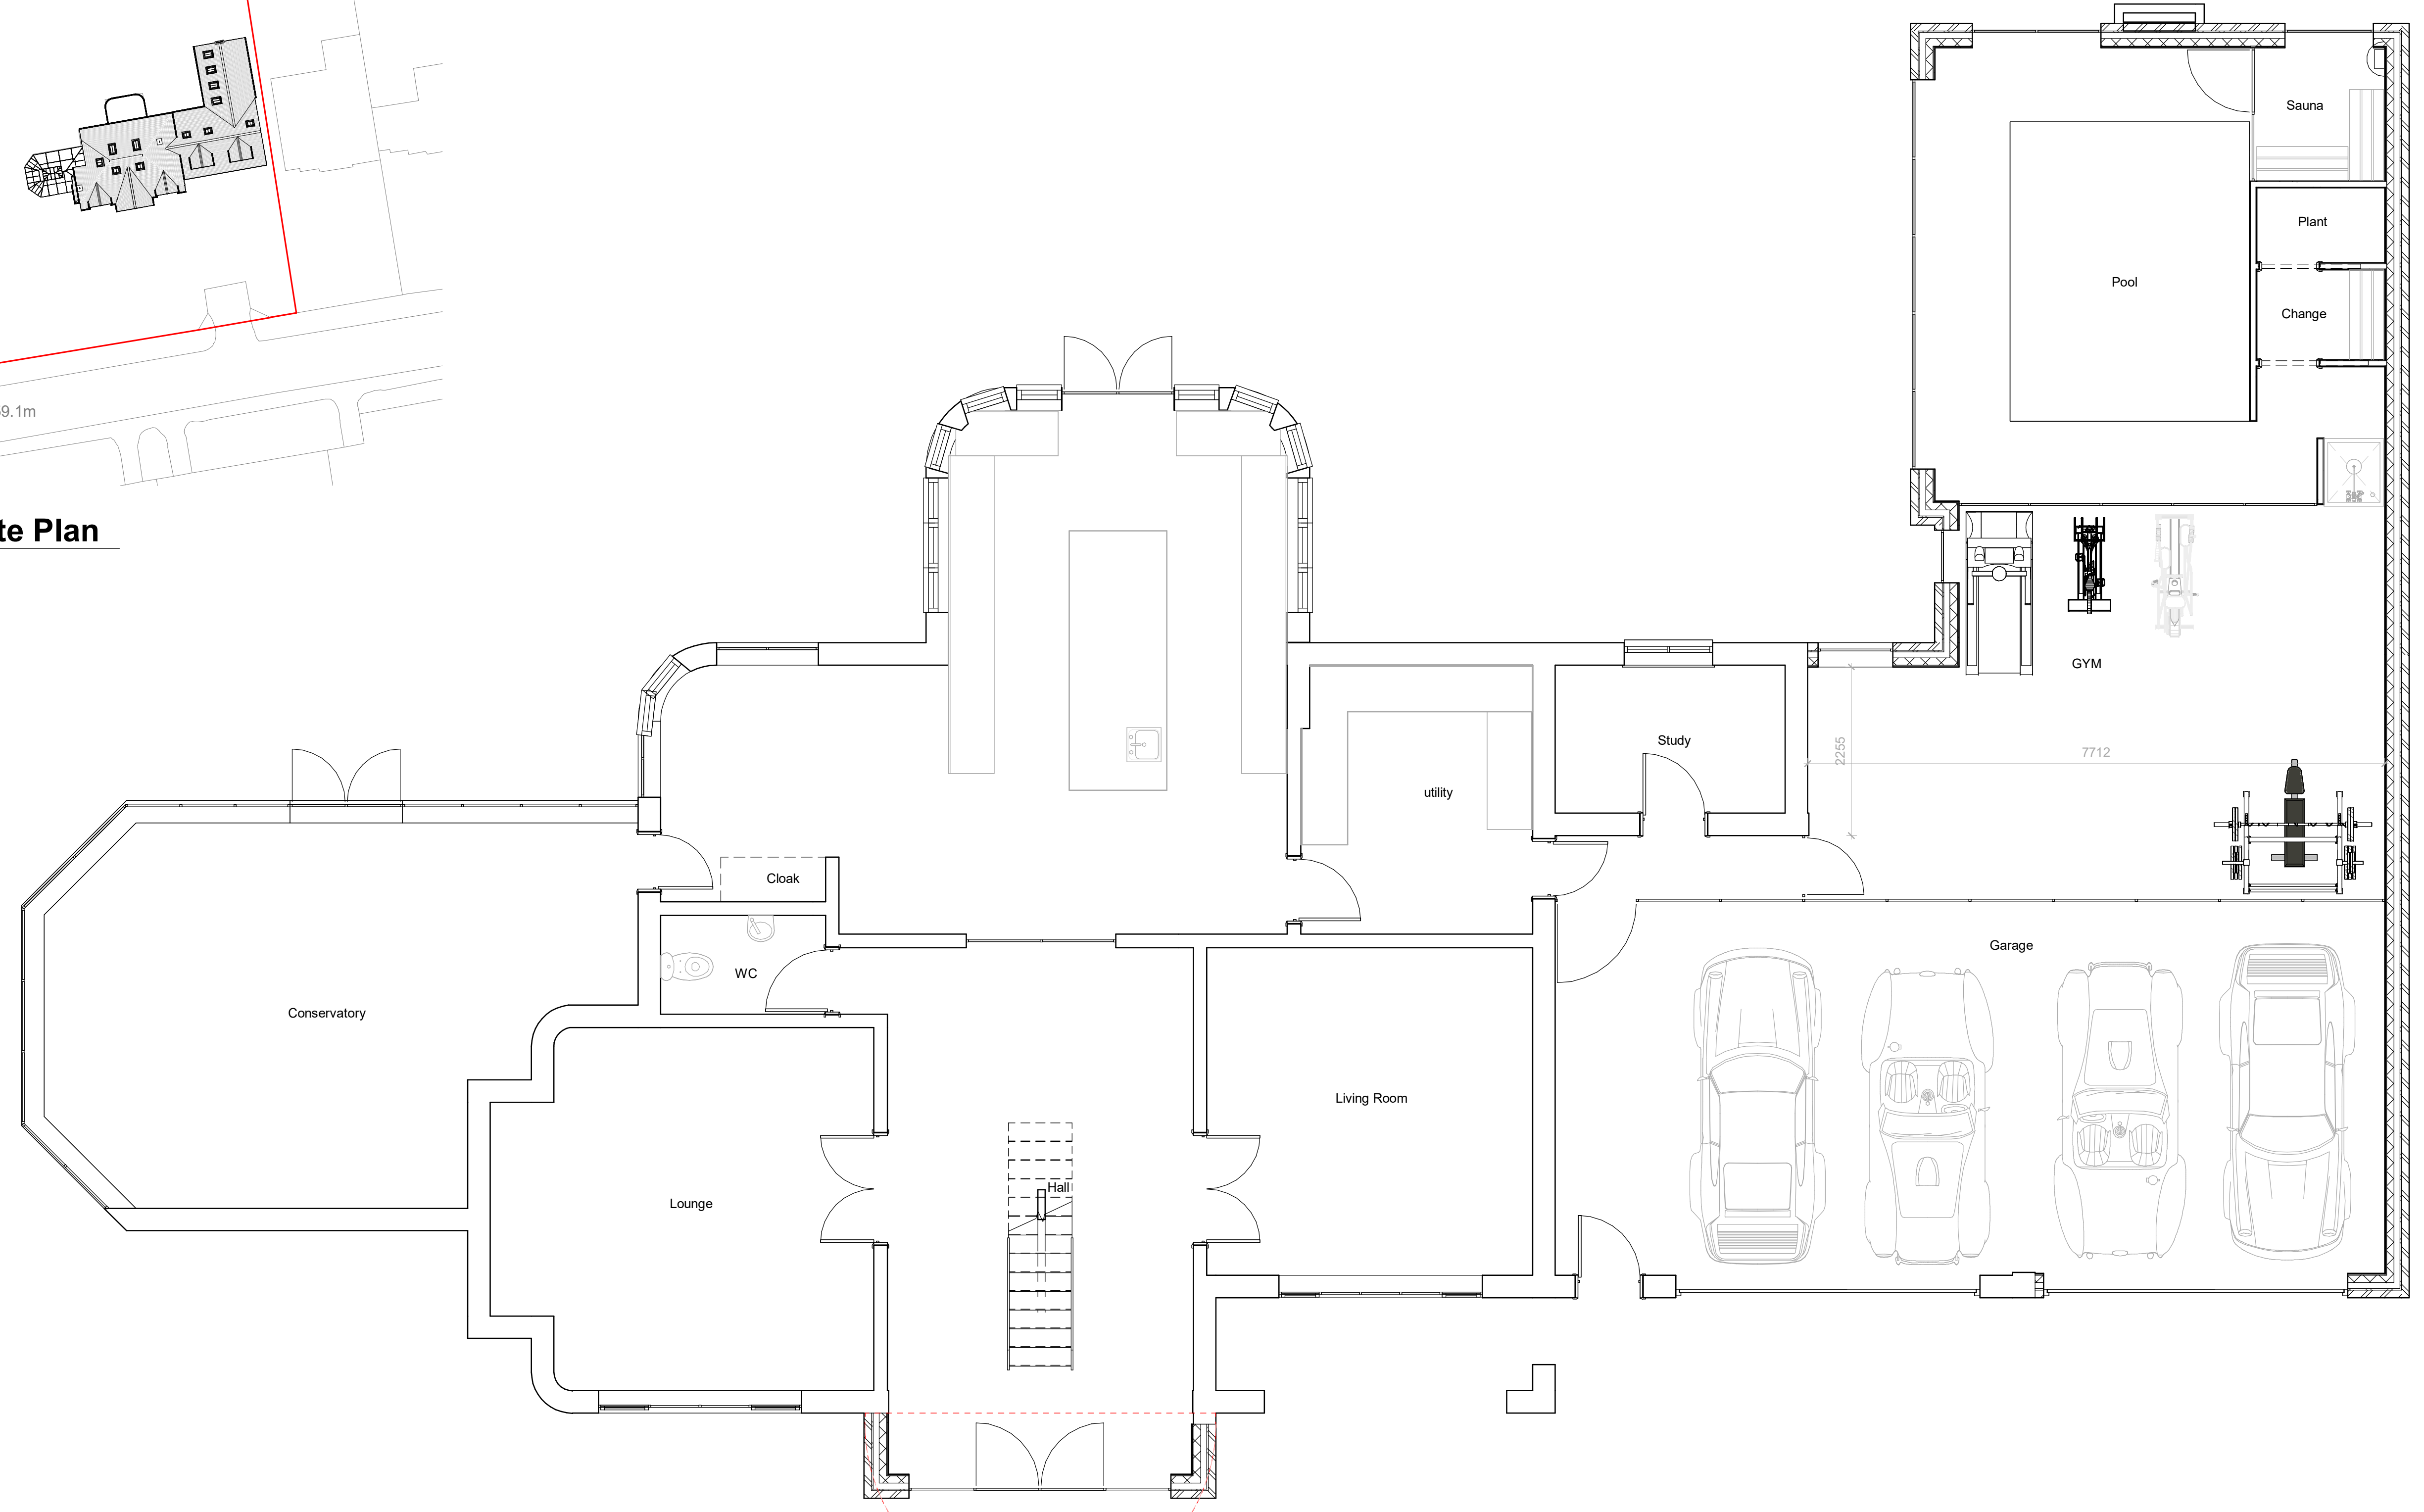

3 Proposed Ground Floor
1 : 50

9.3m2 area for existing porch to be demolished

NOTES

ALL DIMENSIONS AND LEVELS ARE TO BE CHECKED ON SITE

ANY DISCREPANCIES ARE TO BE REPORTED TO THE PROJECT MANAGER BEFORE ANY WORK COMMENCES

THIS DRAWING SHALL NOT BE SCALED TO ASCERTAIN ANY DIMENSIONS WORK TO FIGURED DIMS ONLY

THIS DRAWING SHALL NOT BE REPRODUCED WITHOUT EXPRESS WRITTEN PERMISSION FROM Clarks Bespoke Design LTD.

Rev No.	Rev Date	Rev By	Description
P1	10.12.23	BC	First Issue

project

The Nazir Residence - HH

location

The Nazir Residence,
42 Cockey Moor Rd
Bury, BL8 2HB

client

Dr Rashad Nasir

design

ARCHITECTURE.INTERIOR.LANDSCAPE

T: 07402266305 E: bmad@cbdarchitecture.com

Clarks Bespoke Design LTD

CIAT

CHARTERED PRACTICE

drawing title

Proposed Ground Floor and
Proposed site Plan

dwg purpose

PRELIMINARY

scale	As indicated	drawn	BC	checked	BC
@ sheet size	A1	rev date	10.12.23		

23-029	PL-101	P1
job number	drawing number	revision