


NOTES

ALL DIMENSIONS AND LEVELS ARE TO BE CHECKED ON SITE

ANY DISCREPANCIES ARE TO BE REPORTED TO THE PROJECT MANAGER BEFORE ANY WORK COMMENCES

THIS DRAWING SHALL NOT BE SCALED TO ASCERTAIN ANY DIMENSIONS WORK TO FIGURED DIMS ONLY

THIS DRAWING SHALL NOT BE REPRODUCED WITHOUT EXPRESS WRITTEN PERMISSION FROM Clarkes Bespoke Design LTD.

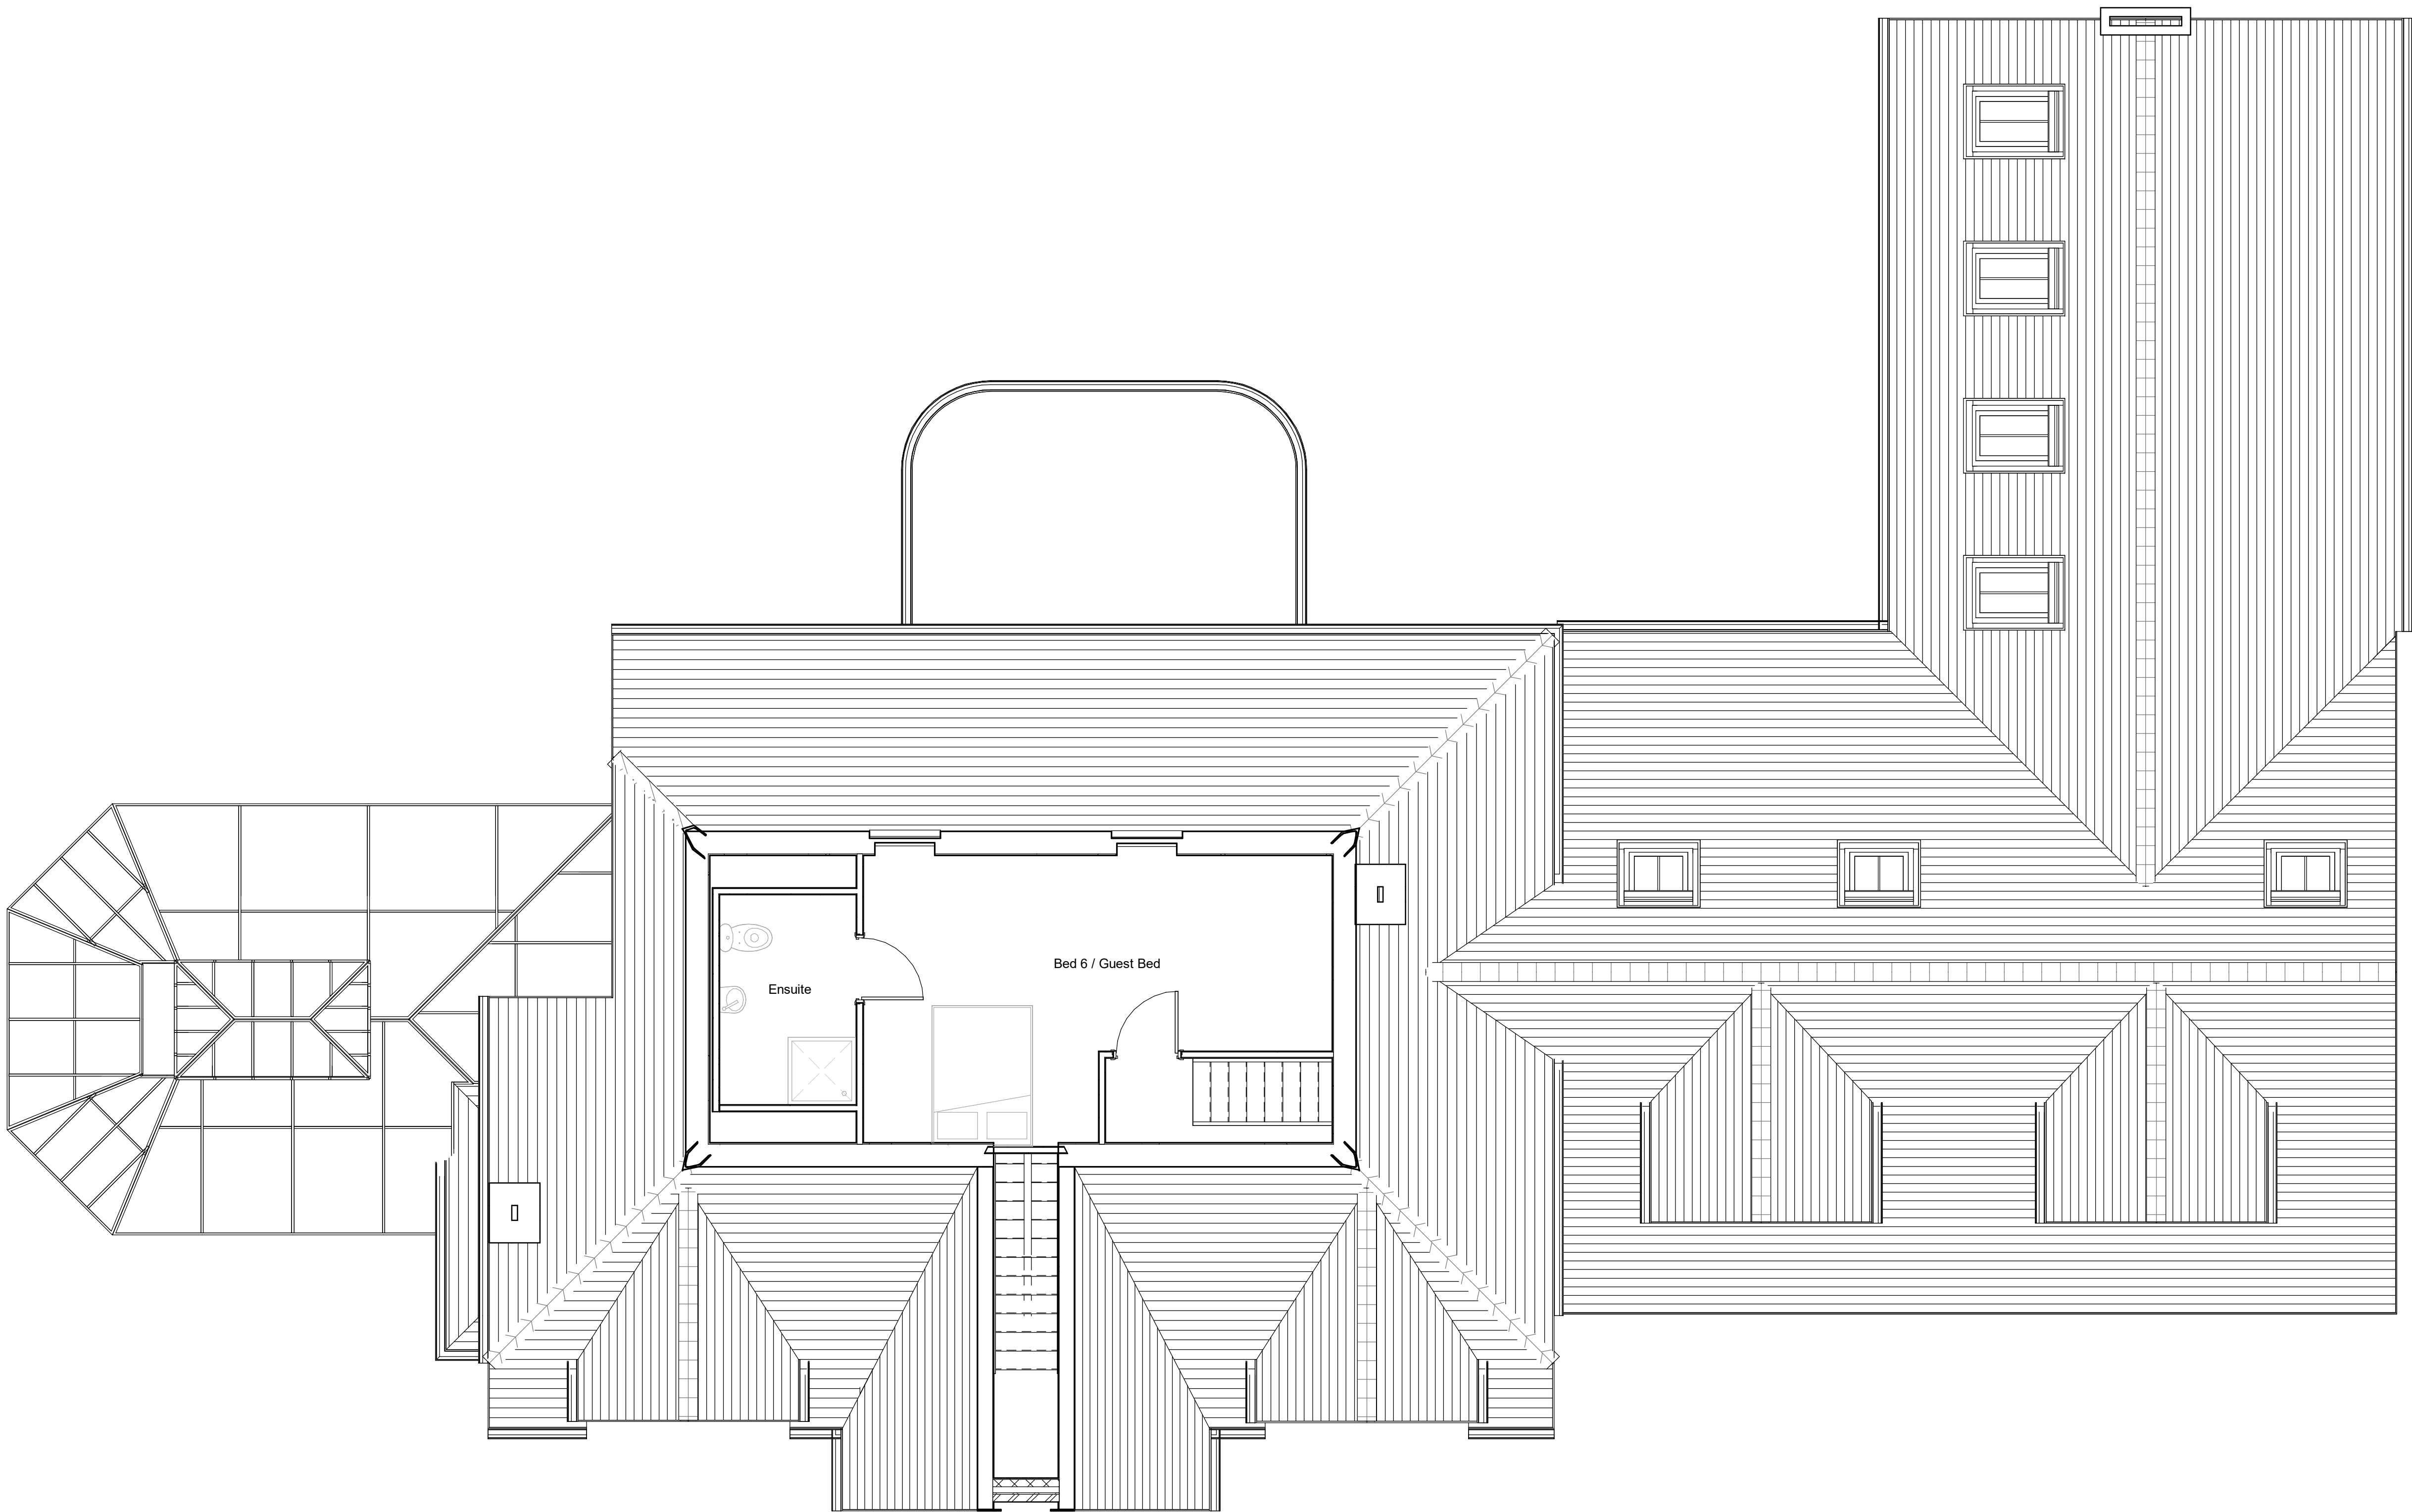


1 2nd Floor  
1 : 50

|         |          |        |             |
|---------|----------|--------|-------------|
| Rev No. | Rev Date | Rev By | Description |
| P1      | 10.12.23 | BC     | First Issue |

project  
The Nazir Residence - HH

location  
The Nazir Residence,  
42 Cockey Moor Rd  
Bury, BL8 2HB

client  
Dr Rashad Nasir

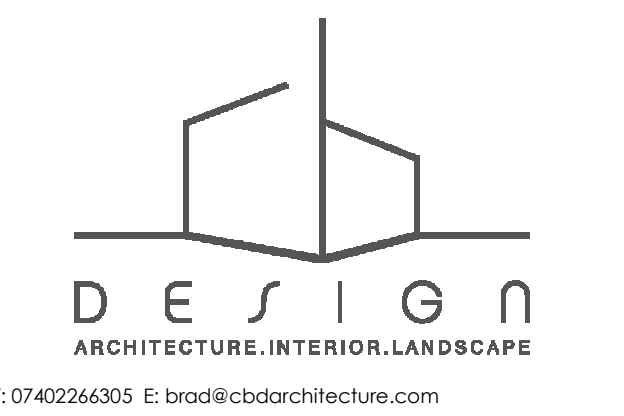

T: 07402266305 E: brad@cbdarchitecture.com



drawing title  
Proposed 2nd Floor Plan

dwg purpose  
PRELIMINARY

|                                 |                               |                |
|---------------------------------|-------------------------------|----------------|
| scale 1 : 50<br>@ sheet size A1 | drawn BC<br>rev date 10.12.23 | checked BC     |
| 23-029<br>job number            | PL-103<br>drawing number      | P1<br>revision |