




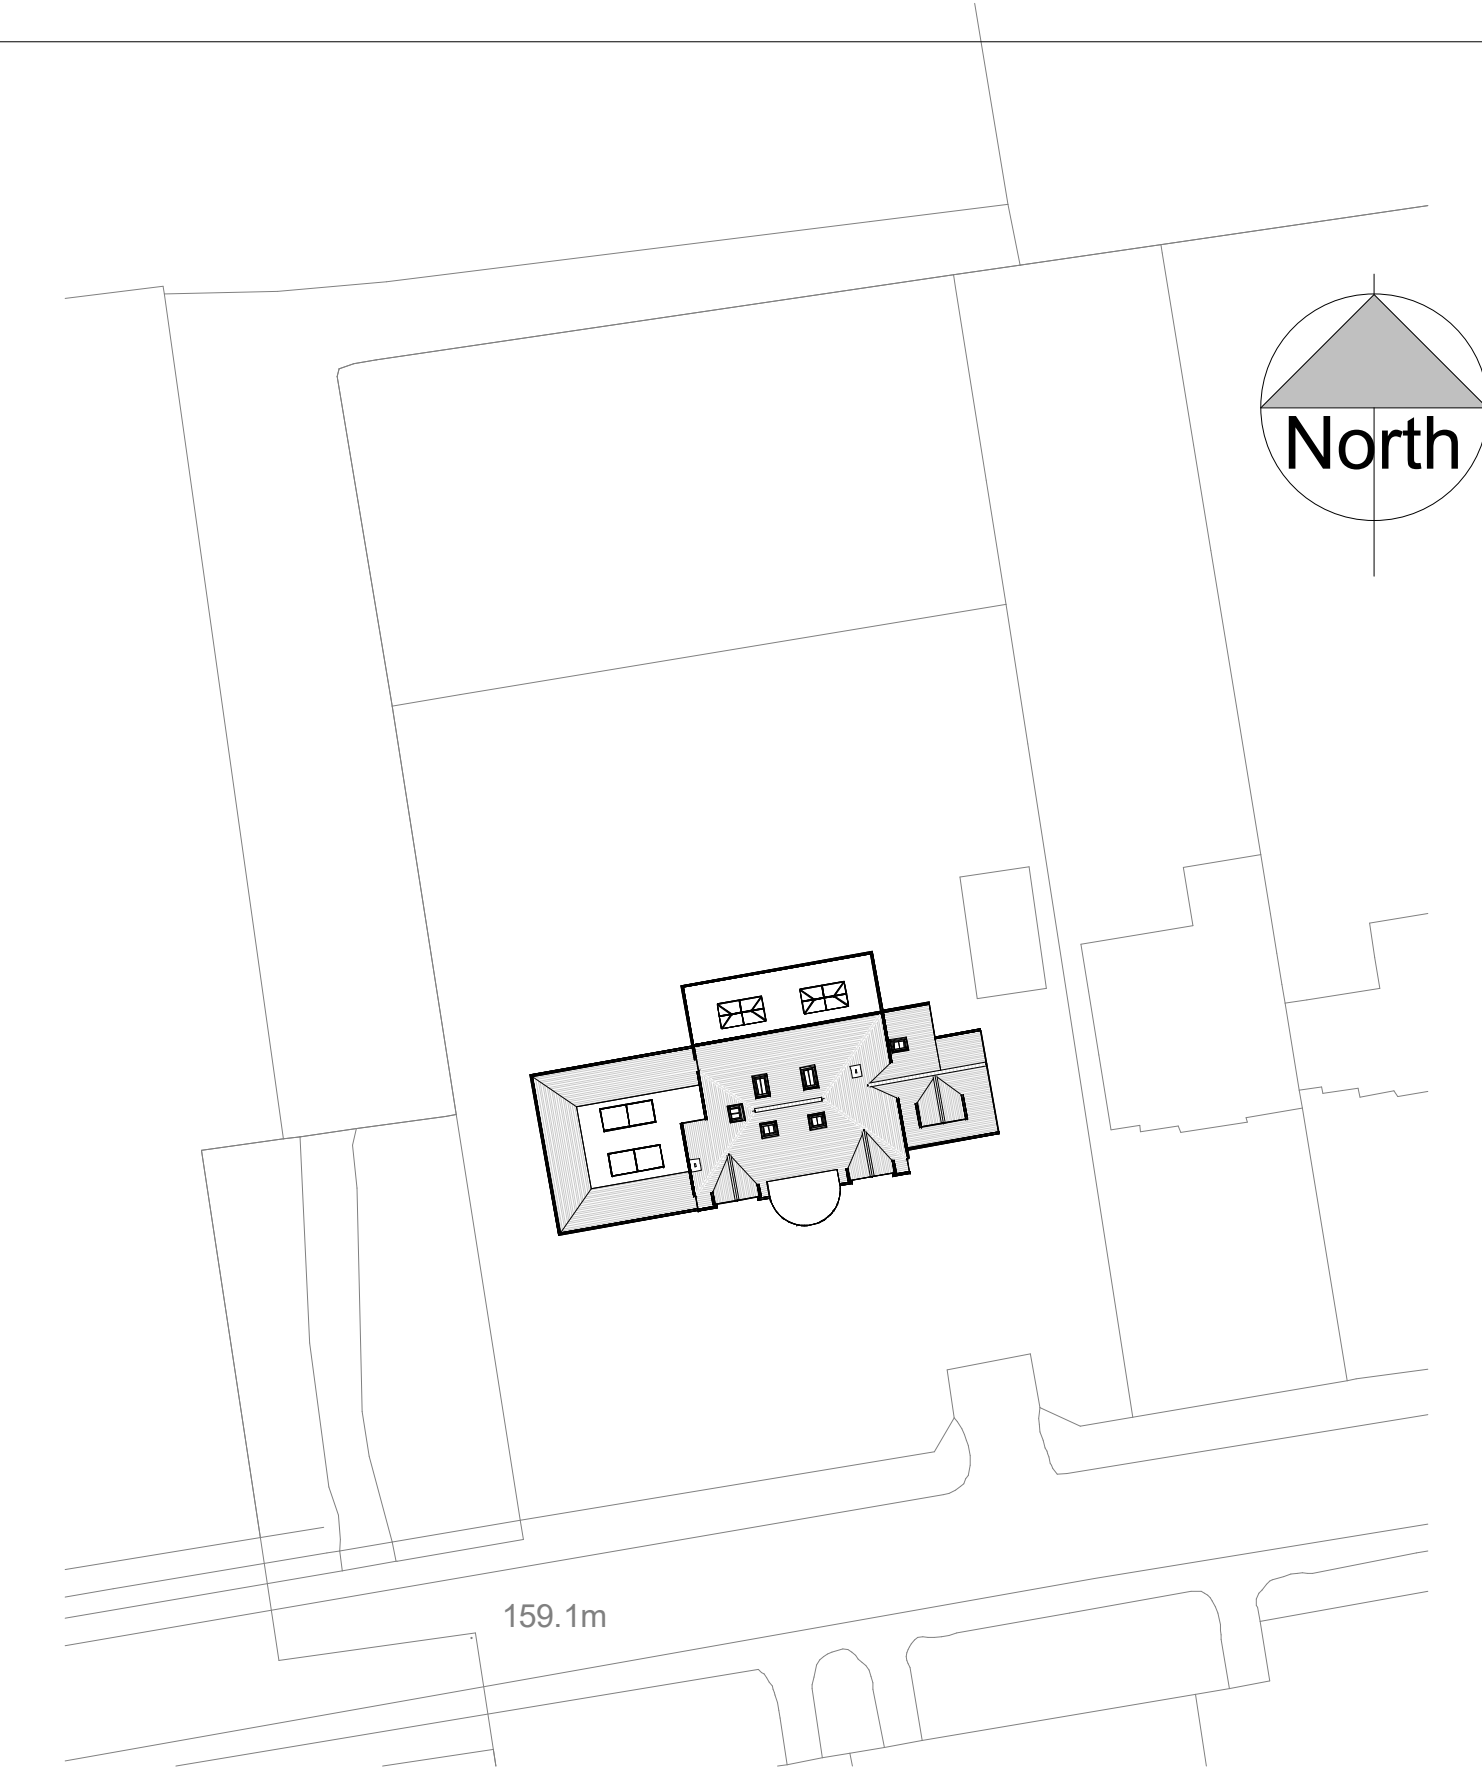

2 Proposed Site Plan
1 : 500

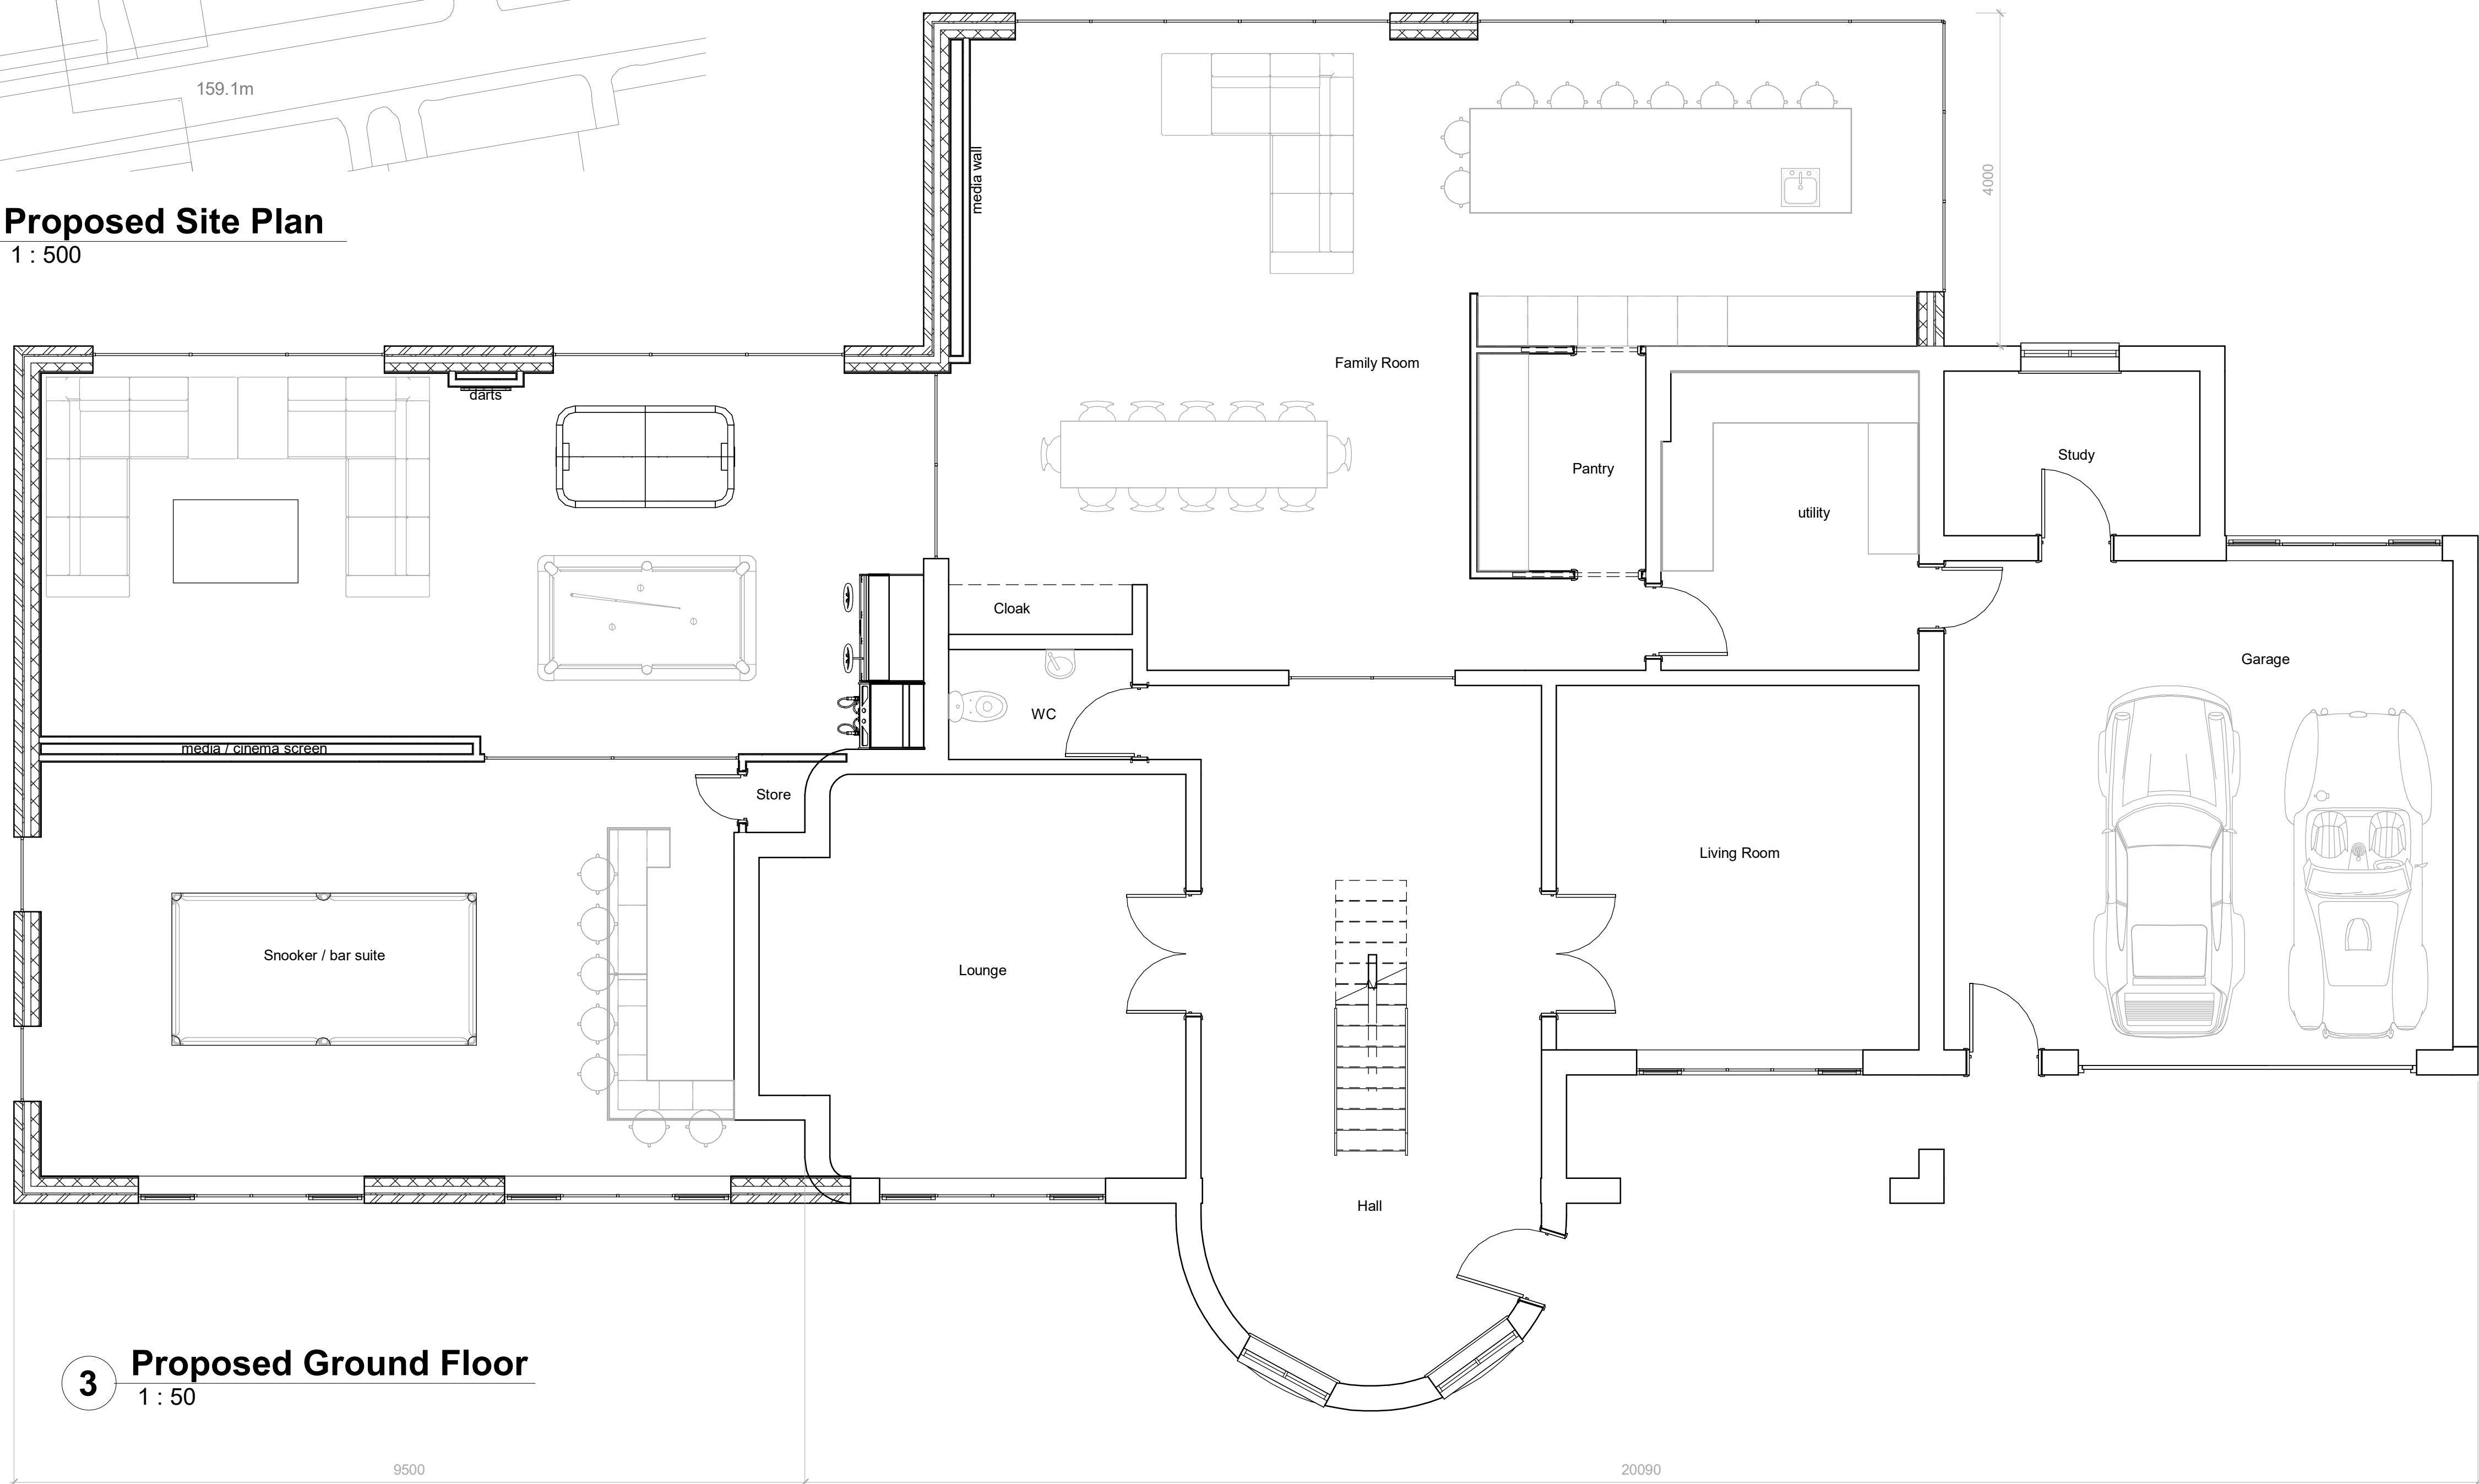

3 Proposed Ground Floor
1 : 50

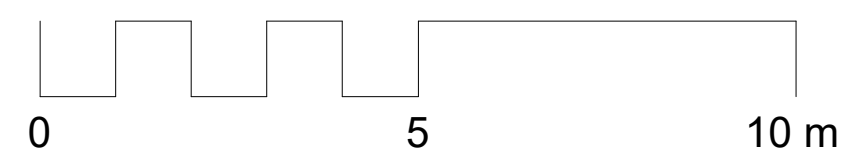

NOTES

ALL DIMENSIONS AND LEVELS ARE TO BE CHECKED ON SITE

ANY DISCREPANCIES ARE TO BE REPORTED TO THE PROJECT MANAGER BEFORE ANY WORK COMMENCES

THIS DRAWING SHALL NOT BE SCALED TO ASCERTAIN ANY DIMENSIONS WORK TO FIGURED DIMS ONLY

THIS DRAWING SHALL NOT BE REPRODUCED WITHOUT EXPRESS WRITTEN PERMISSION FROM Clarkes Bespoke Design LTD.

P1	10.12.23	BC	First Issue
----	----------	----	-------------

Rev No.	Rev Date	Rev By	Description
project			
The Nazir Residence - LDC App			
location			
The Nazir Residence, 42 Cockey Moor Rd Bury, BL8 2HB			
client			
Dr Rashad Nasir			

1: 07402266305 E: brod@cbdarchitecture.com

drawing title

Proposed Ground Floor and
Proposed site Plan

dwg purpose

PRELIMINARY

scale As indicated	drawn BC	checked BC
@ sheet size A1	rev date 10.12.23	
23-029	PL-101	P1
job number	drawing number	revision