


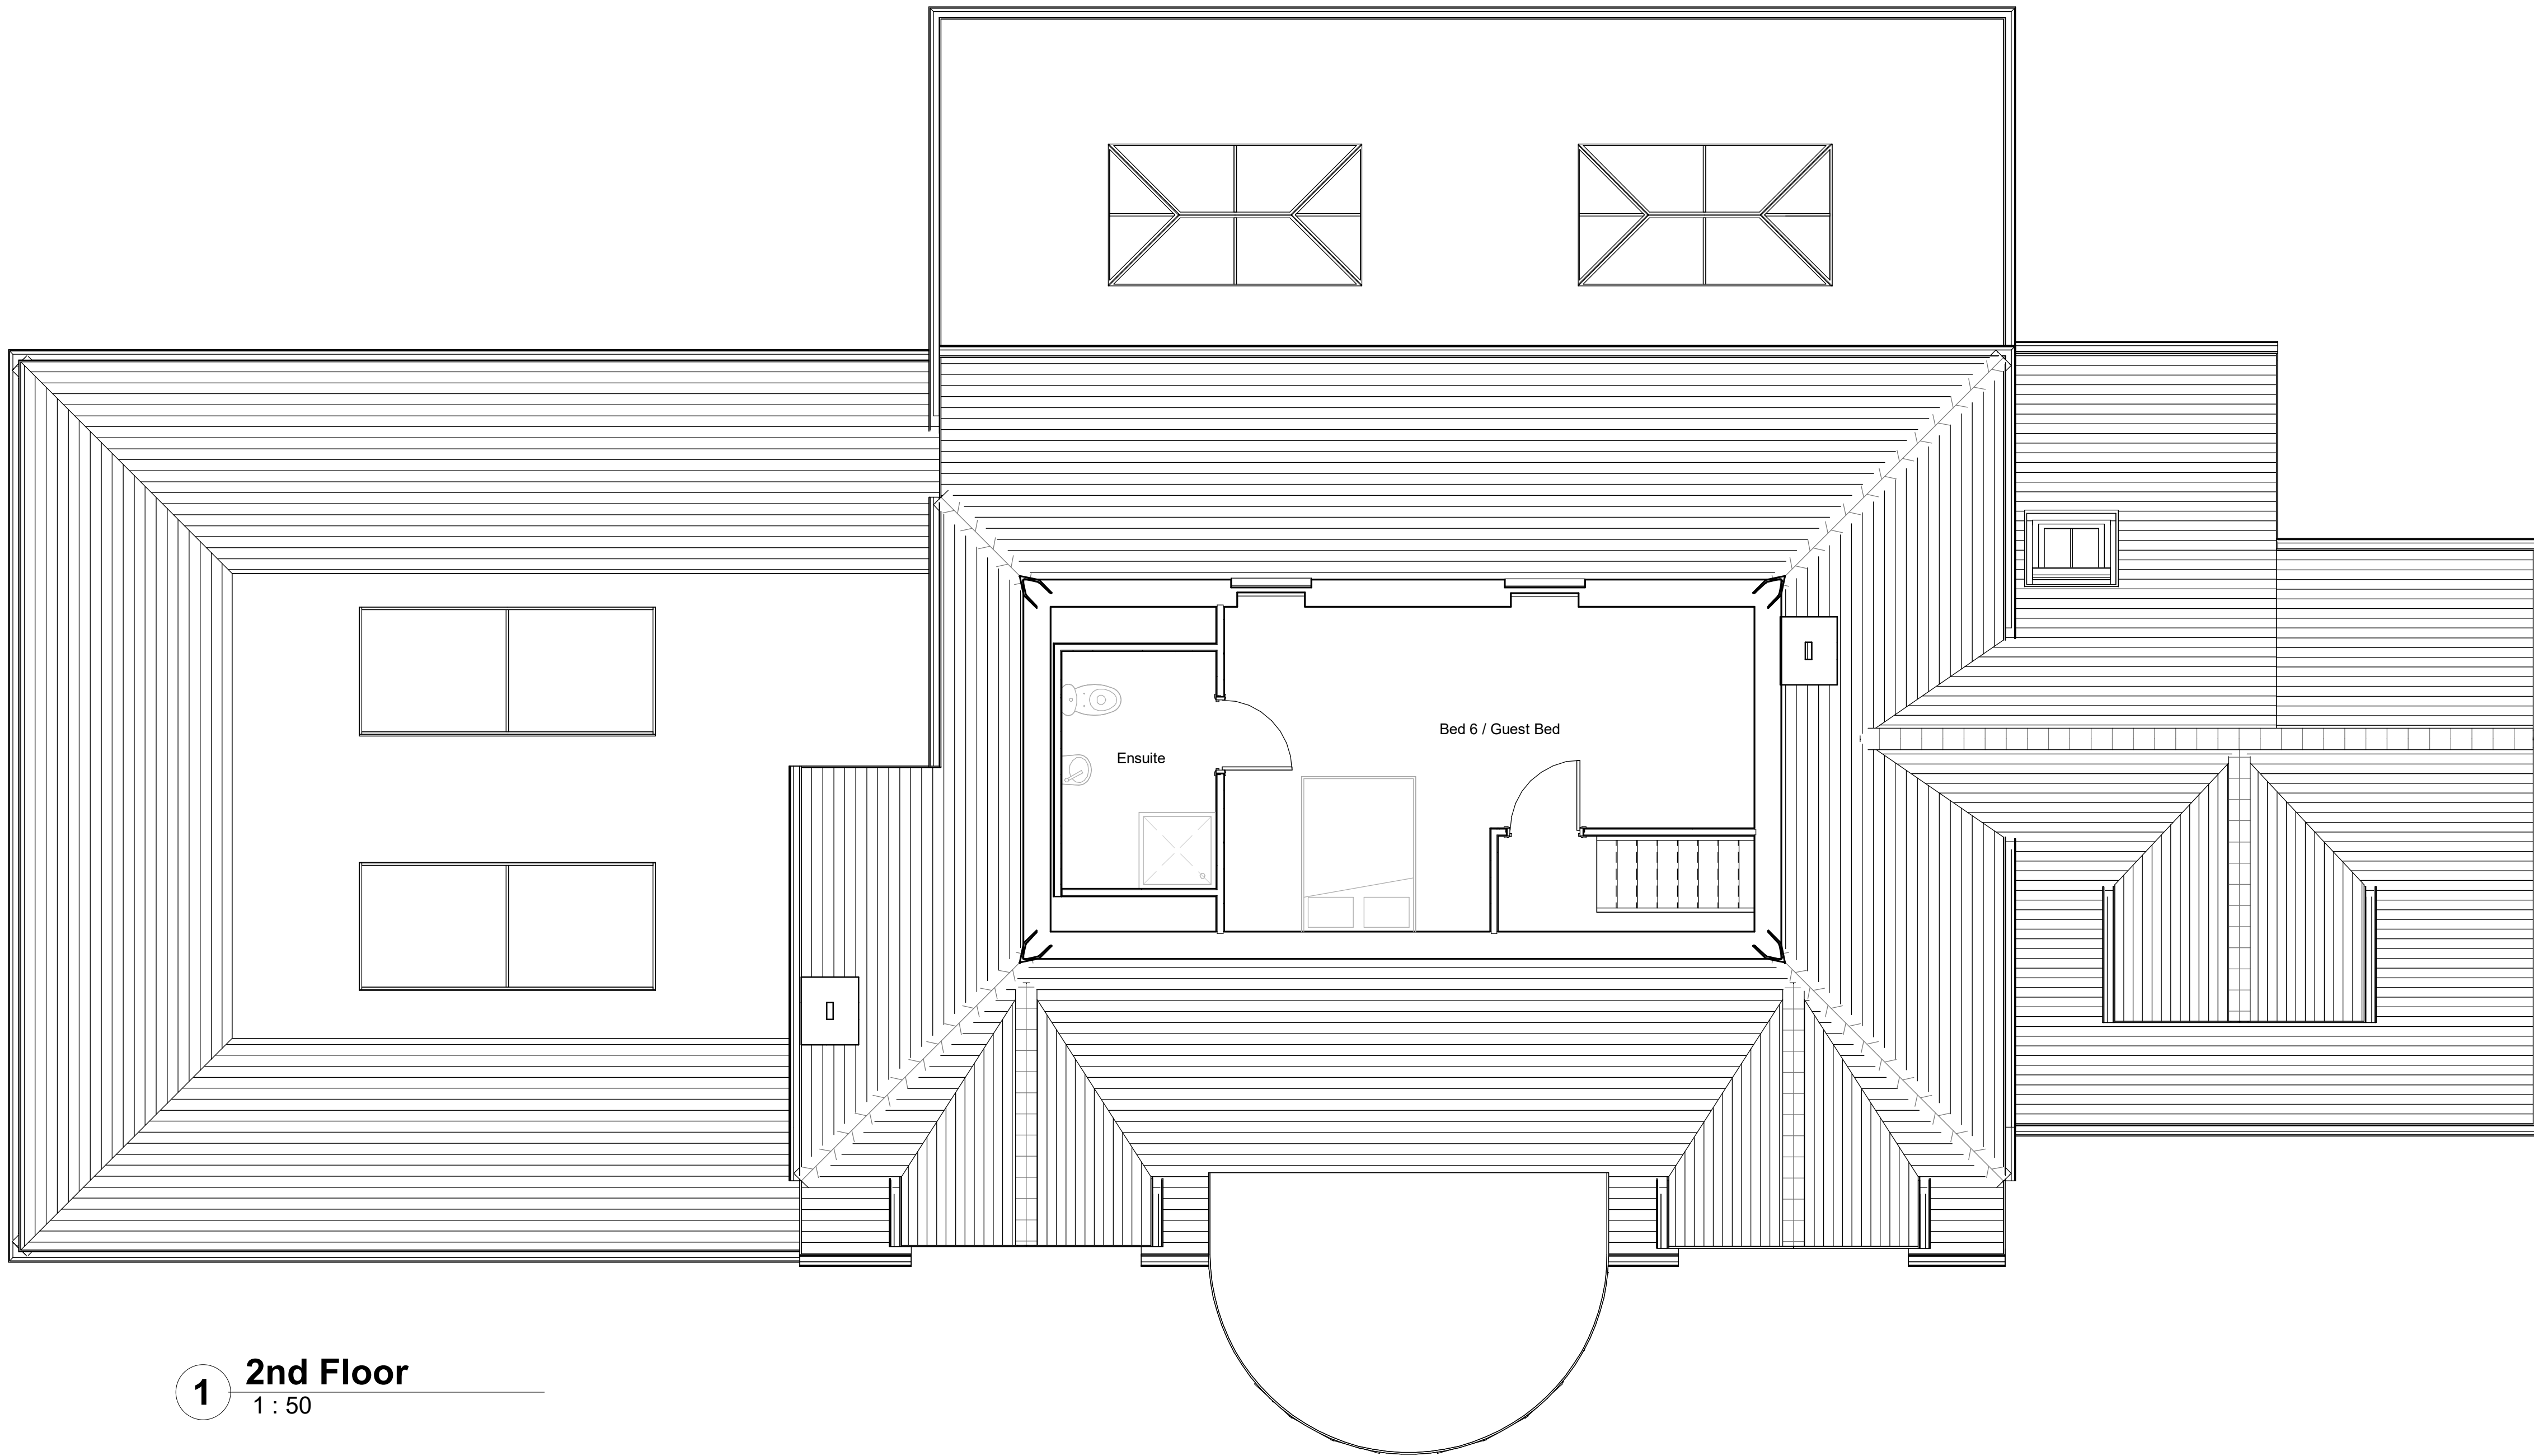

1 2nd Floor
1 : 50

NOTES

ALL DIMENSIONS AND LEVELS ARE TO BE CHECKED ON SITE

ANY DISCREPANCIES ARE TO BE REPORTED TO THE PROJECT MANAGER BEFORE ANY WORK COMMENCES

THIS DRAWING SHALL NOT BE SCALED TO ASCERTAIN ANY DIMENSIONS WORK TO FIGURED DIMS ONLY

THIS DRAWING SHALL NOT BE REPRODUCED WITHOUT EXPRESS WRITTEN PERMISSION FROM Clarkes Bespoke Design LTD.

P1 10.12.23 BC First Issue

Rev No.	Rev Date	Rev By	Description
---------	----------	--------	-------------

project
The Nazir Residence - LDC App

location
The Nazir Residence,
42 Cockey Moor Rd
Bury, BL8 2HB

client
Dr Rashad Nasir



drawing title
Proposed 2nd Floor Plan

dwg purpose
PRELIMINARY

scale 1 : 50 @ sheet size A1	drawn BC rev date 10.12.23	checked BC
---------------------------------	-------------------------------	------------

23-029 job number	PL-103 drawing number	P1 revision
----------------------	--------------------------	----------------