


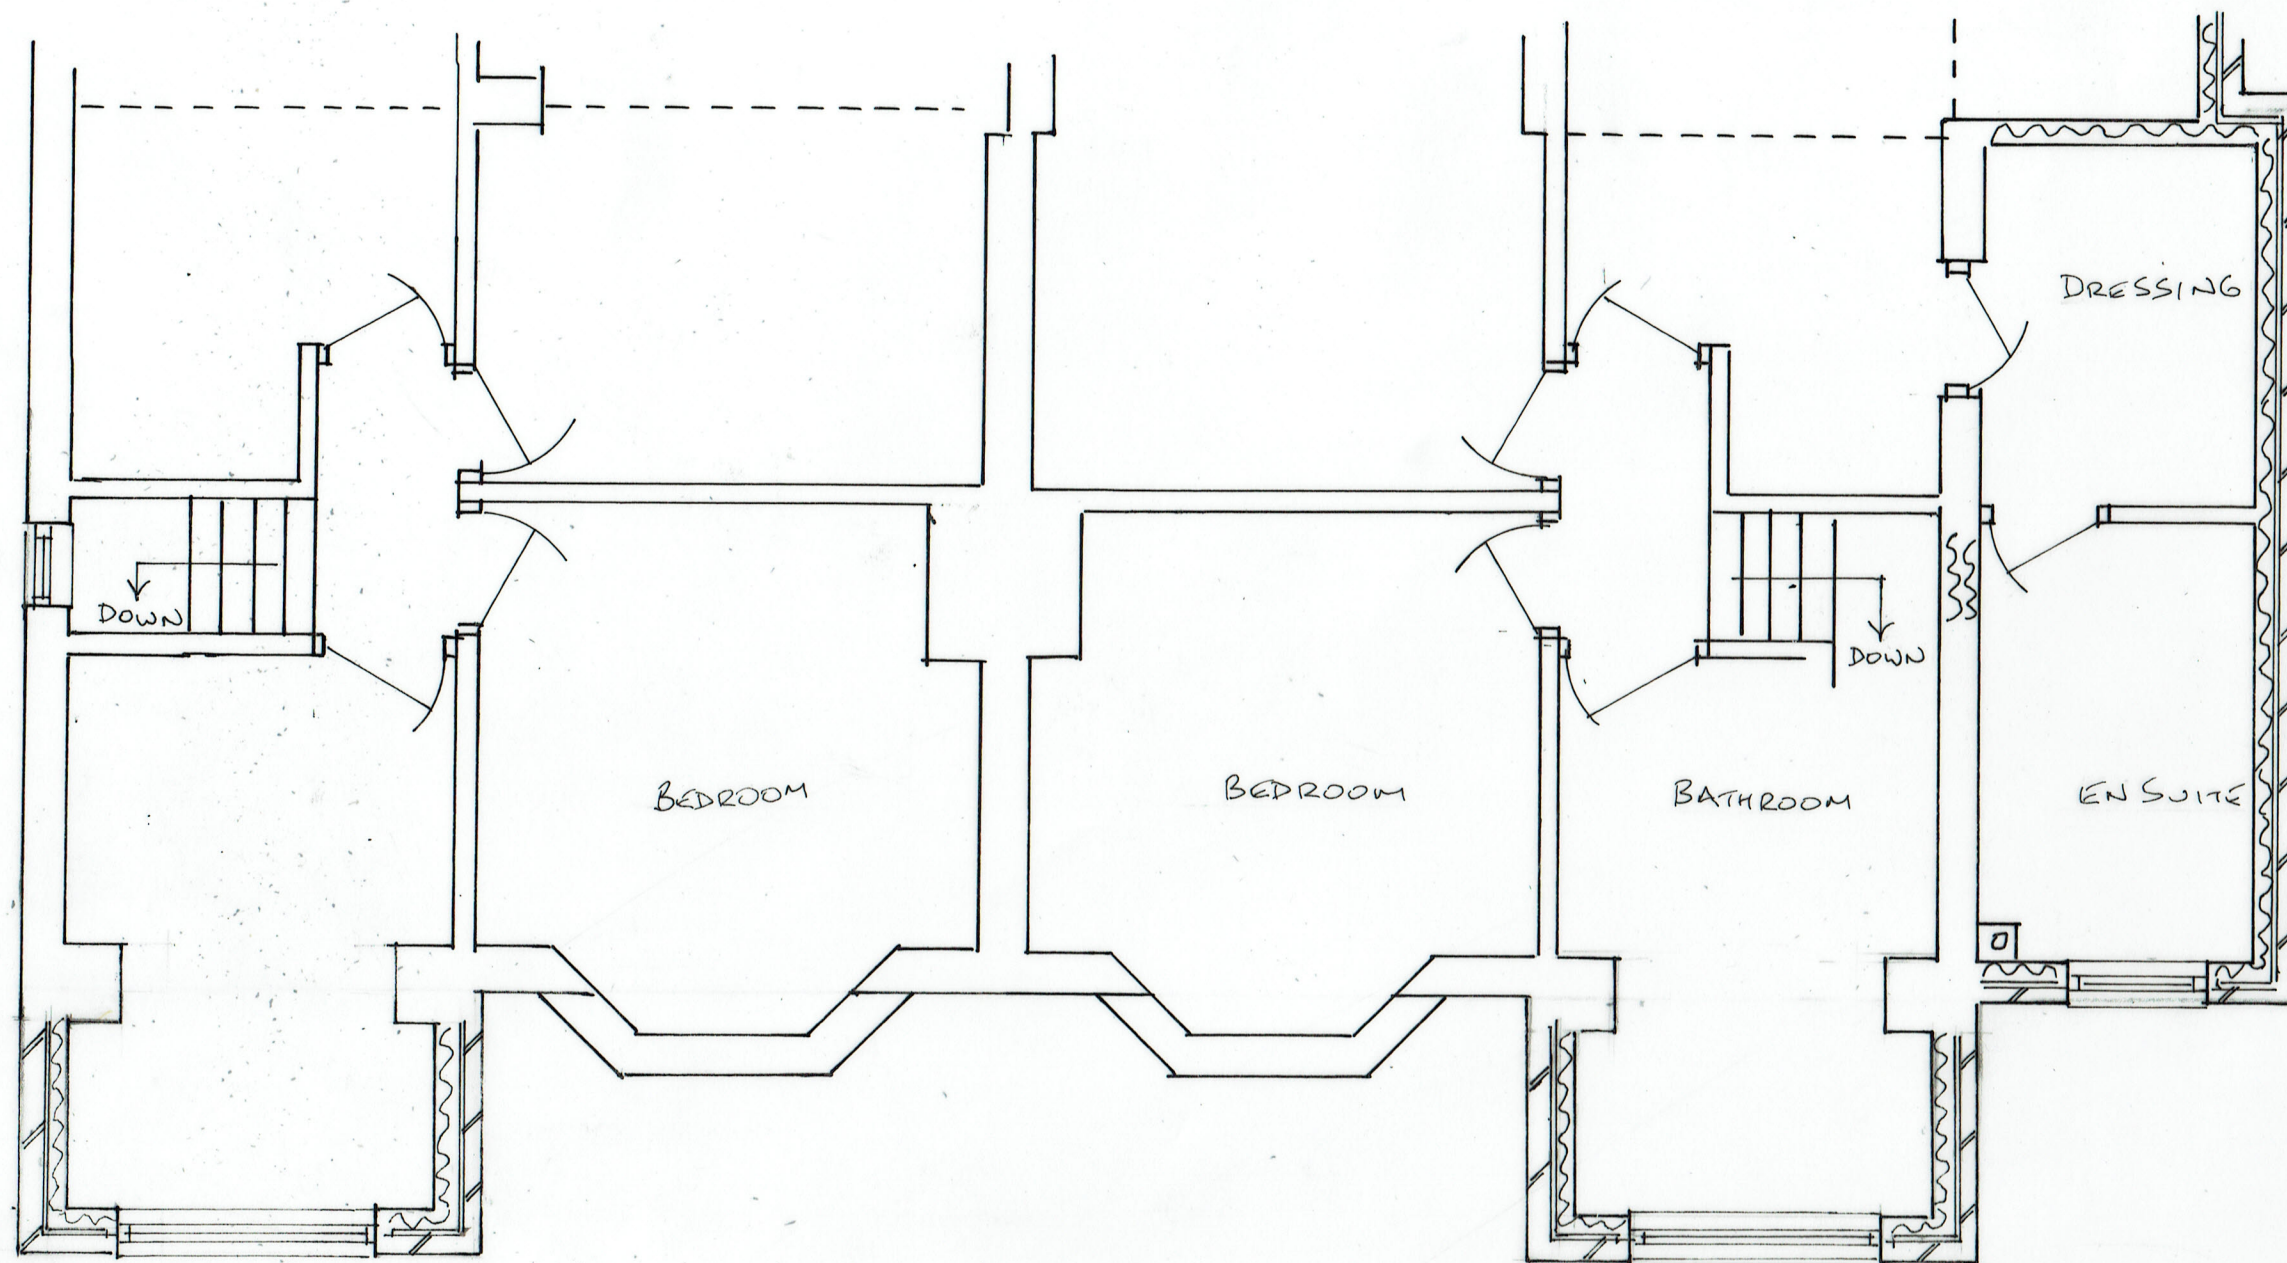

183

185

4. PROPOSED FIRST FLOOR PLAN

16/11/2021

21/6/23/04

TWO STOREY FRONT EXTENSIONS

183 & 185 PARKHILLS ROAD, BURY BL9 9AF

0 METRES 5
SCALE 1:50 @ A3