

HT 1 - 160.8M2 / 1731SQFT

© COPYRIGHT TIMBERX.
THIS DRAWING IS THE PROPERTY OF TIMBERX. IT MUST NOT BE COPIED OR REPRODUCED OR DIVULGED TO ANYONE WITHOUT PERMISSION.
DO NOT SCALE OFF THIS DRAWING. ANY DISCREPANCIES TO BE REPORTED TO TIMBERX REVISIONS.

DO NOT SCALE

NO DIMENSIONS TO BE SCALED FROM THIS DRAWING.
ALL DIMENSIONS TO BE CHECKED ON SITE PRIOR TO
COMMENCEMENT OF WORKS AND ANY DISCREPANCIES
REPORTED TO THE ARCHITECT / ENGINEER / CONTRACTOR
ALL INFORMATION ON THIS DRAWING IS SUBJECT TO A FULL
AND COMPREHENSIVE TOPOGRAPHICAL SURVEY AND
CONFIRMATION OF RELEVANT TITLE.

ADDITIONAL NOTES


ALL WORK TO BE CARRIED OUT IN ACCORDANCE WITH THE BUILDING REGULATIONS AND THE REQUIREMENTS OF THE LOCAL AUTHORITY.

[illegible]


REV	DESCRIPTION	DRAWN/CHKD	DATE
			
			
	PROJECT		
	Land At Lowercroft		
	TITLE		
	Floor plan & Elevations		
	SCALE	1:100 @ A1	DATE 05/05/22
	DRAWING NO.	HJK-LC-HT1	REVISION
	DRAWN BY	CHECKED BY	

- ☐ PLANNING
- ☐ BUILDING REGS
- ☐ TENDER
- ☐ APPROVAL
- ☐ COMMENT
- ☐ CONSTRUCTION


BELMONT HOUSE
2 DALTON COURT
COMMERCIAL ROAD
DARWEN
BB3 0DG

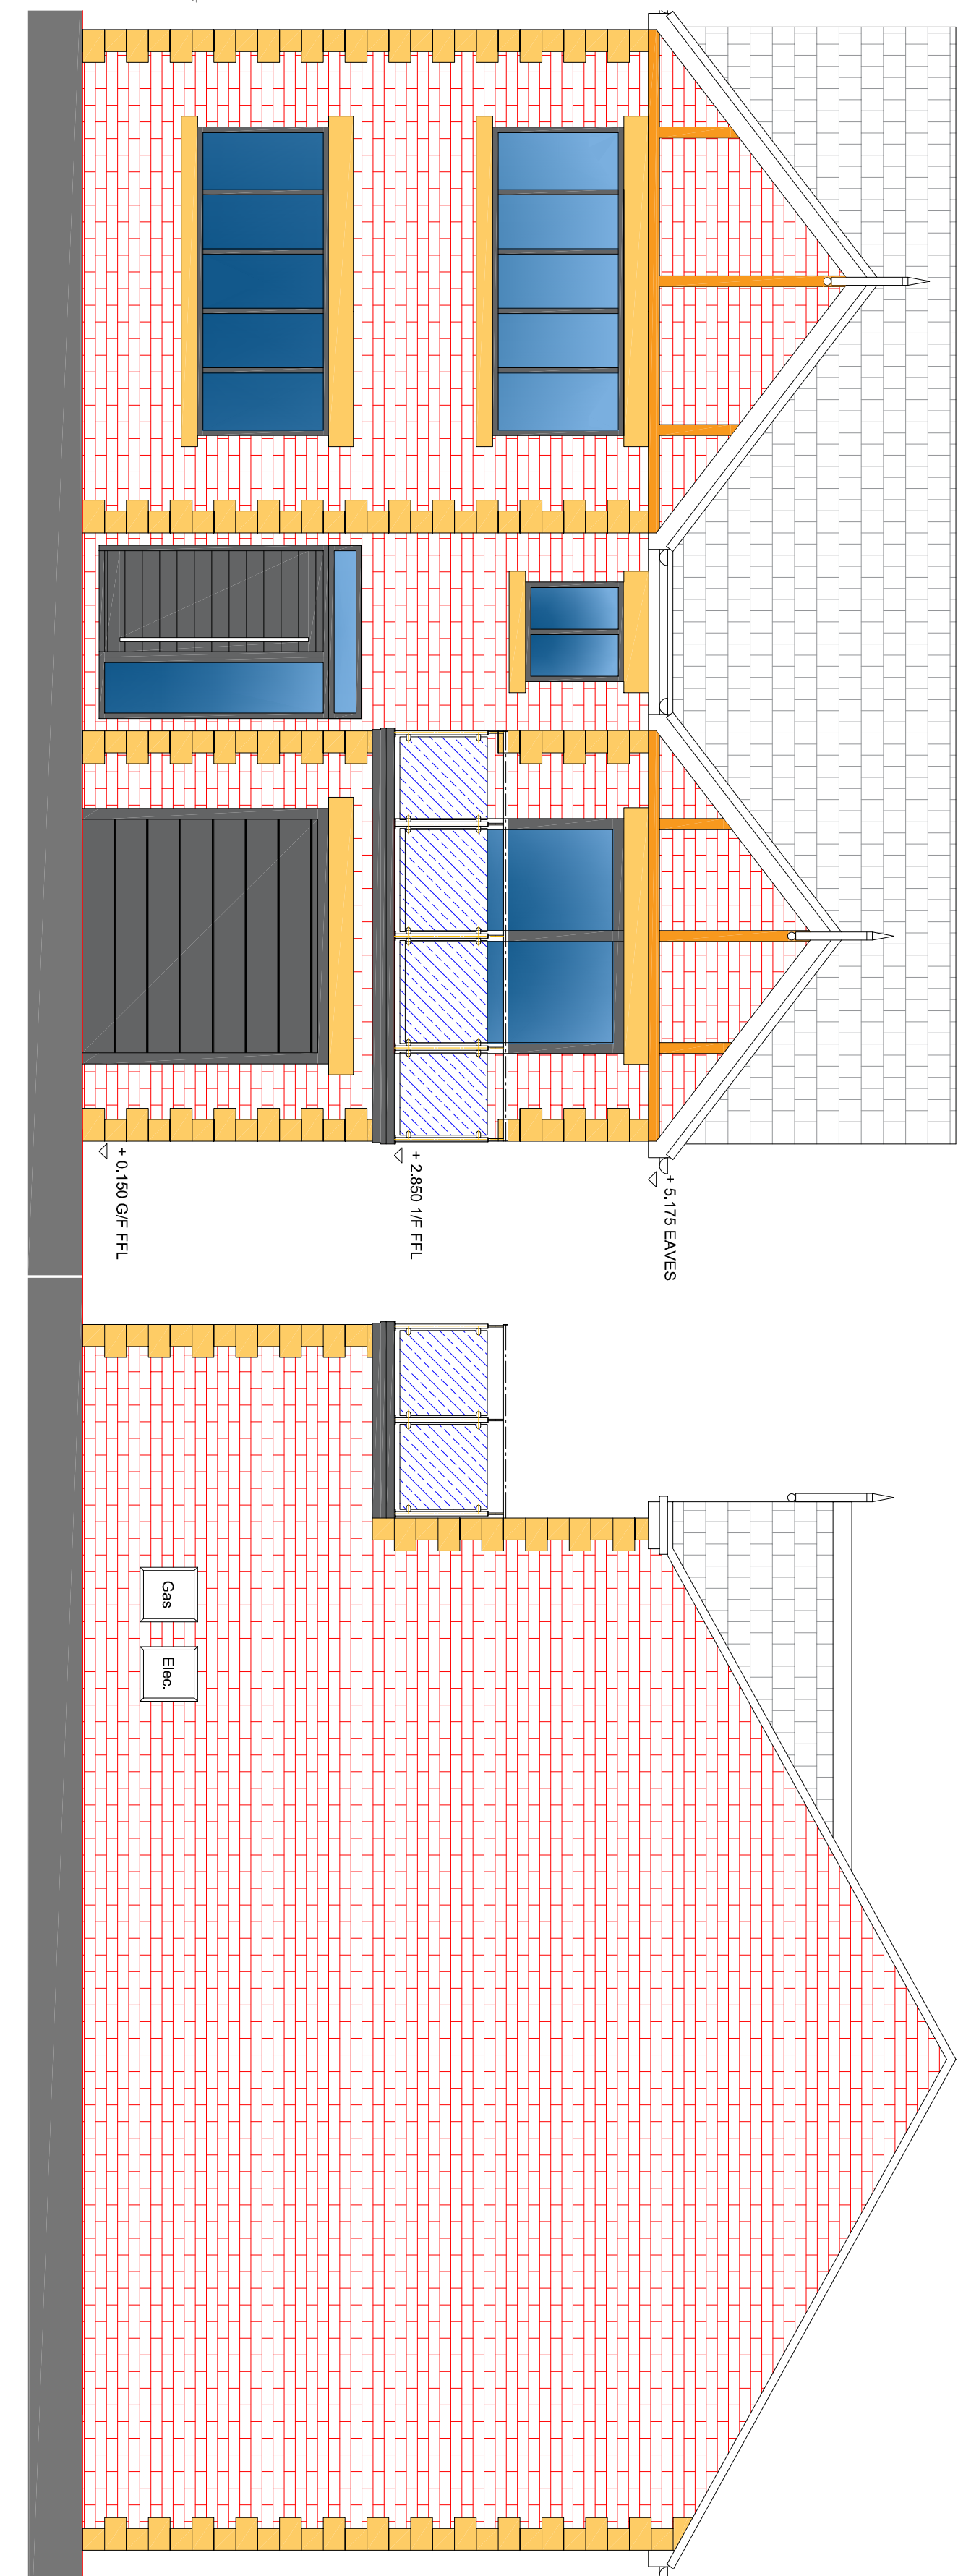


Main Elevation - 1:50

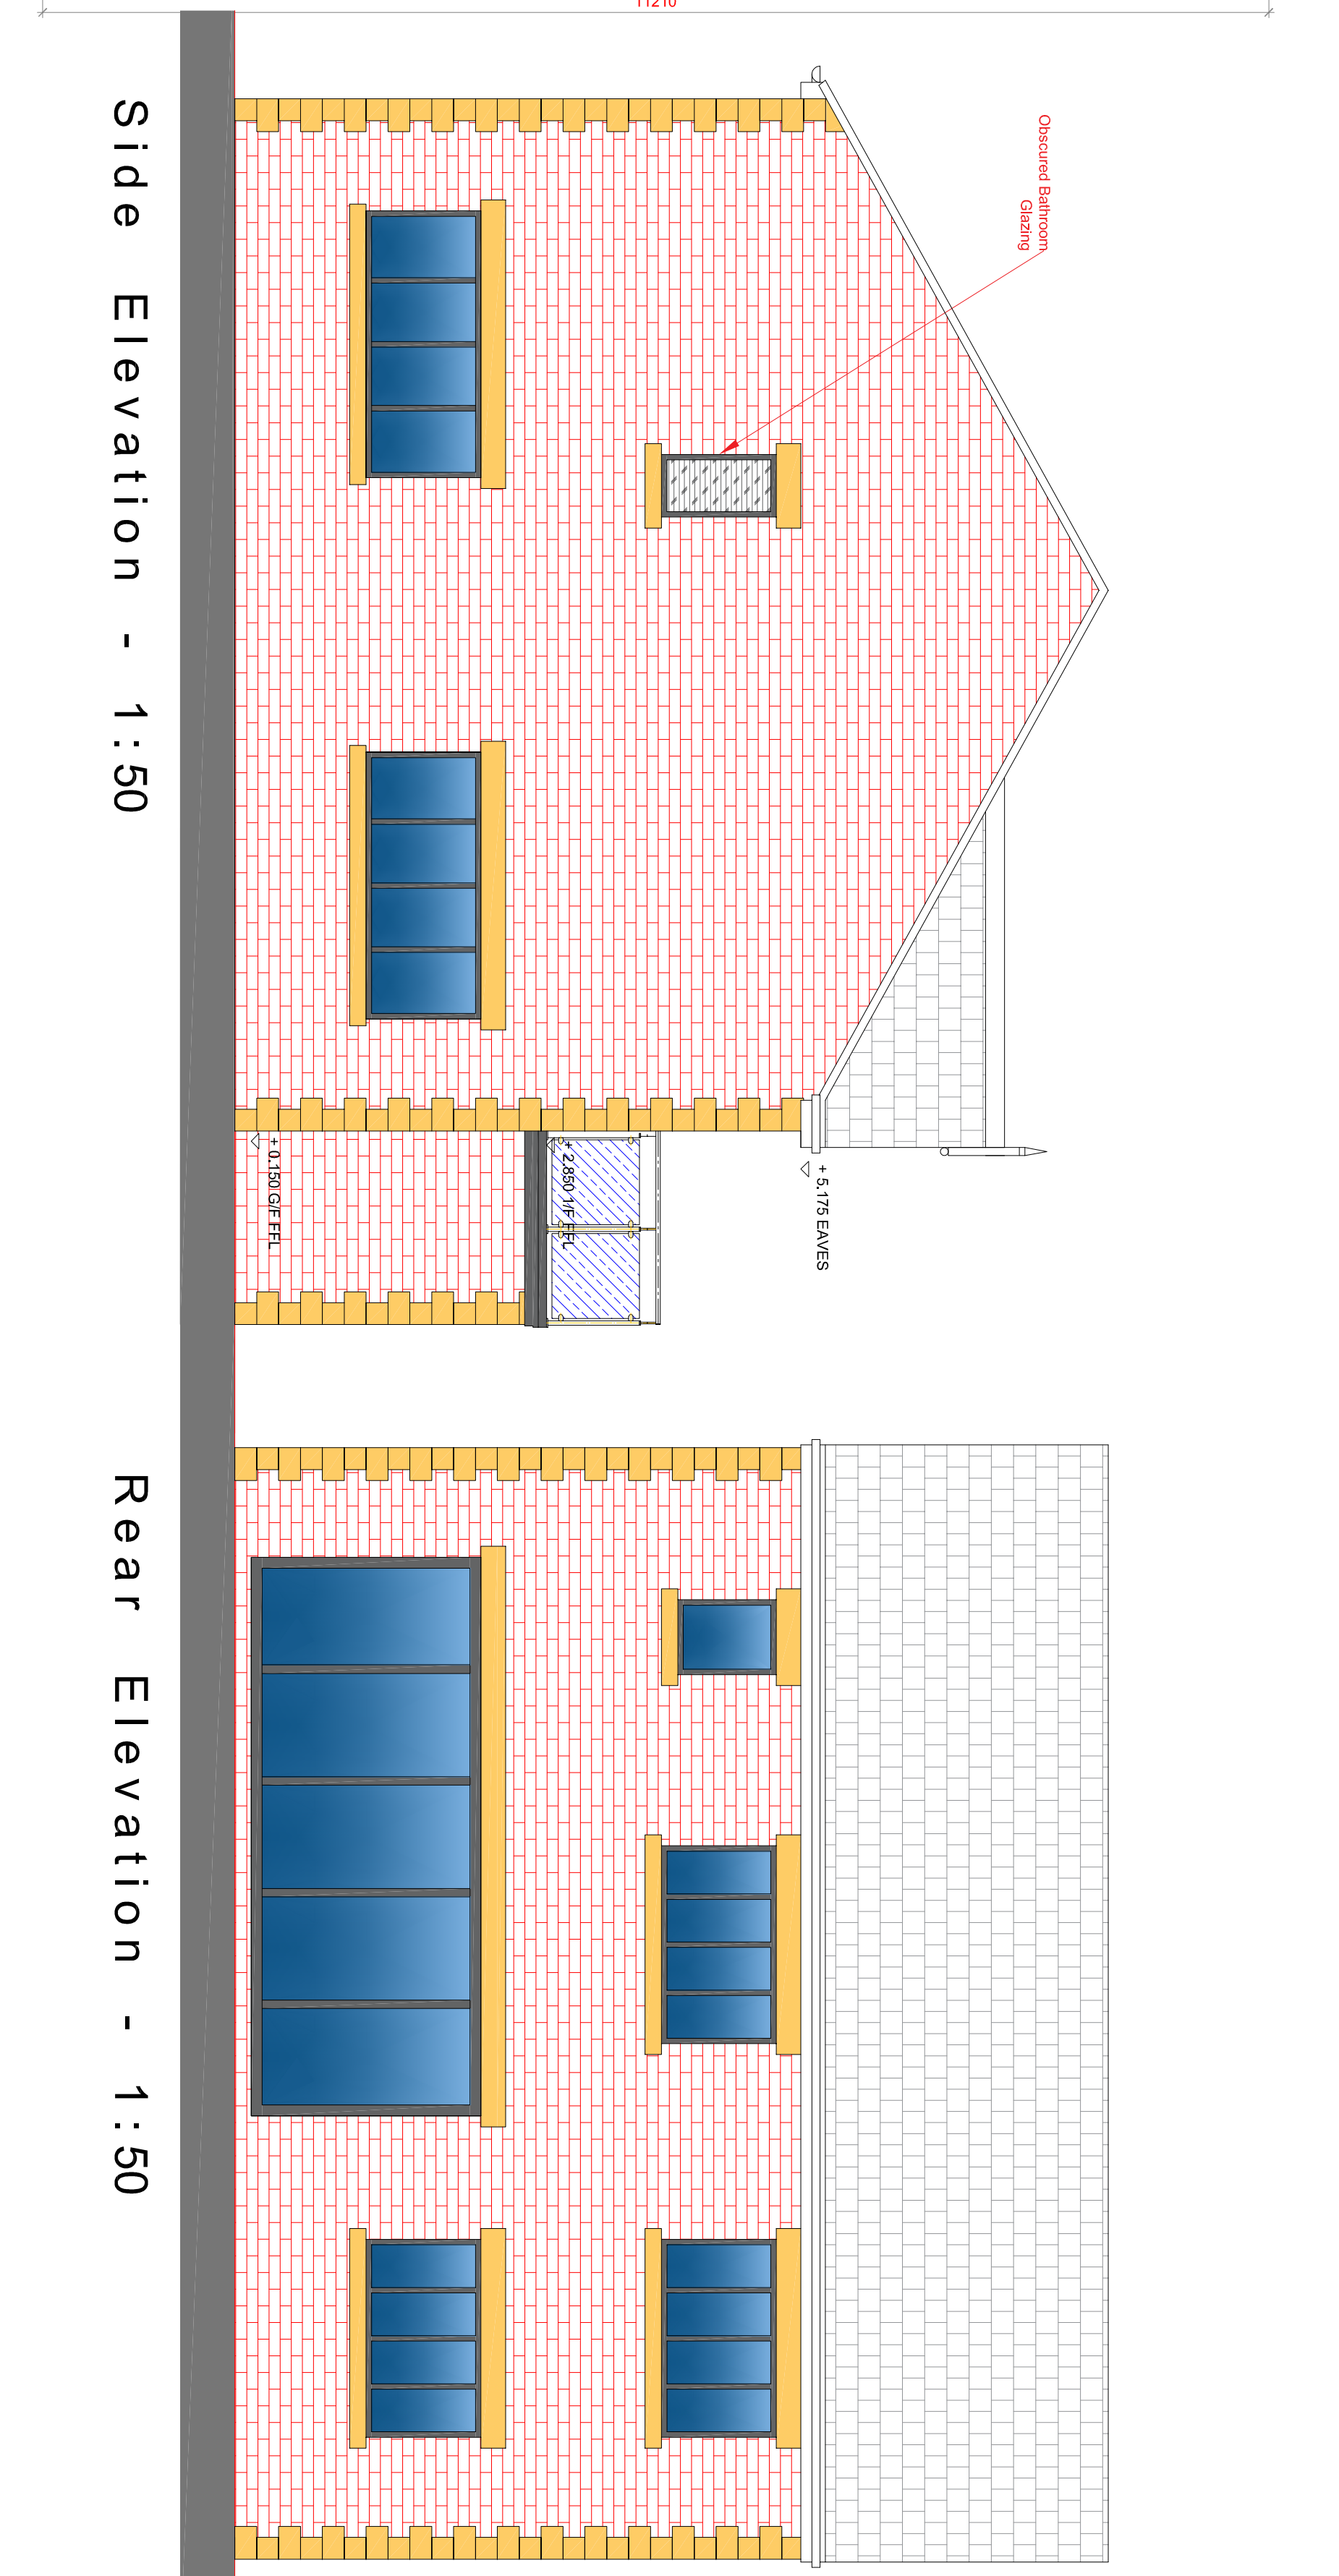

Side Elevation - 1:50

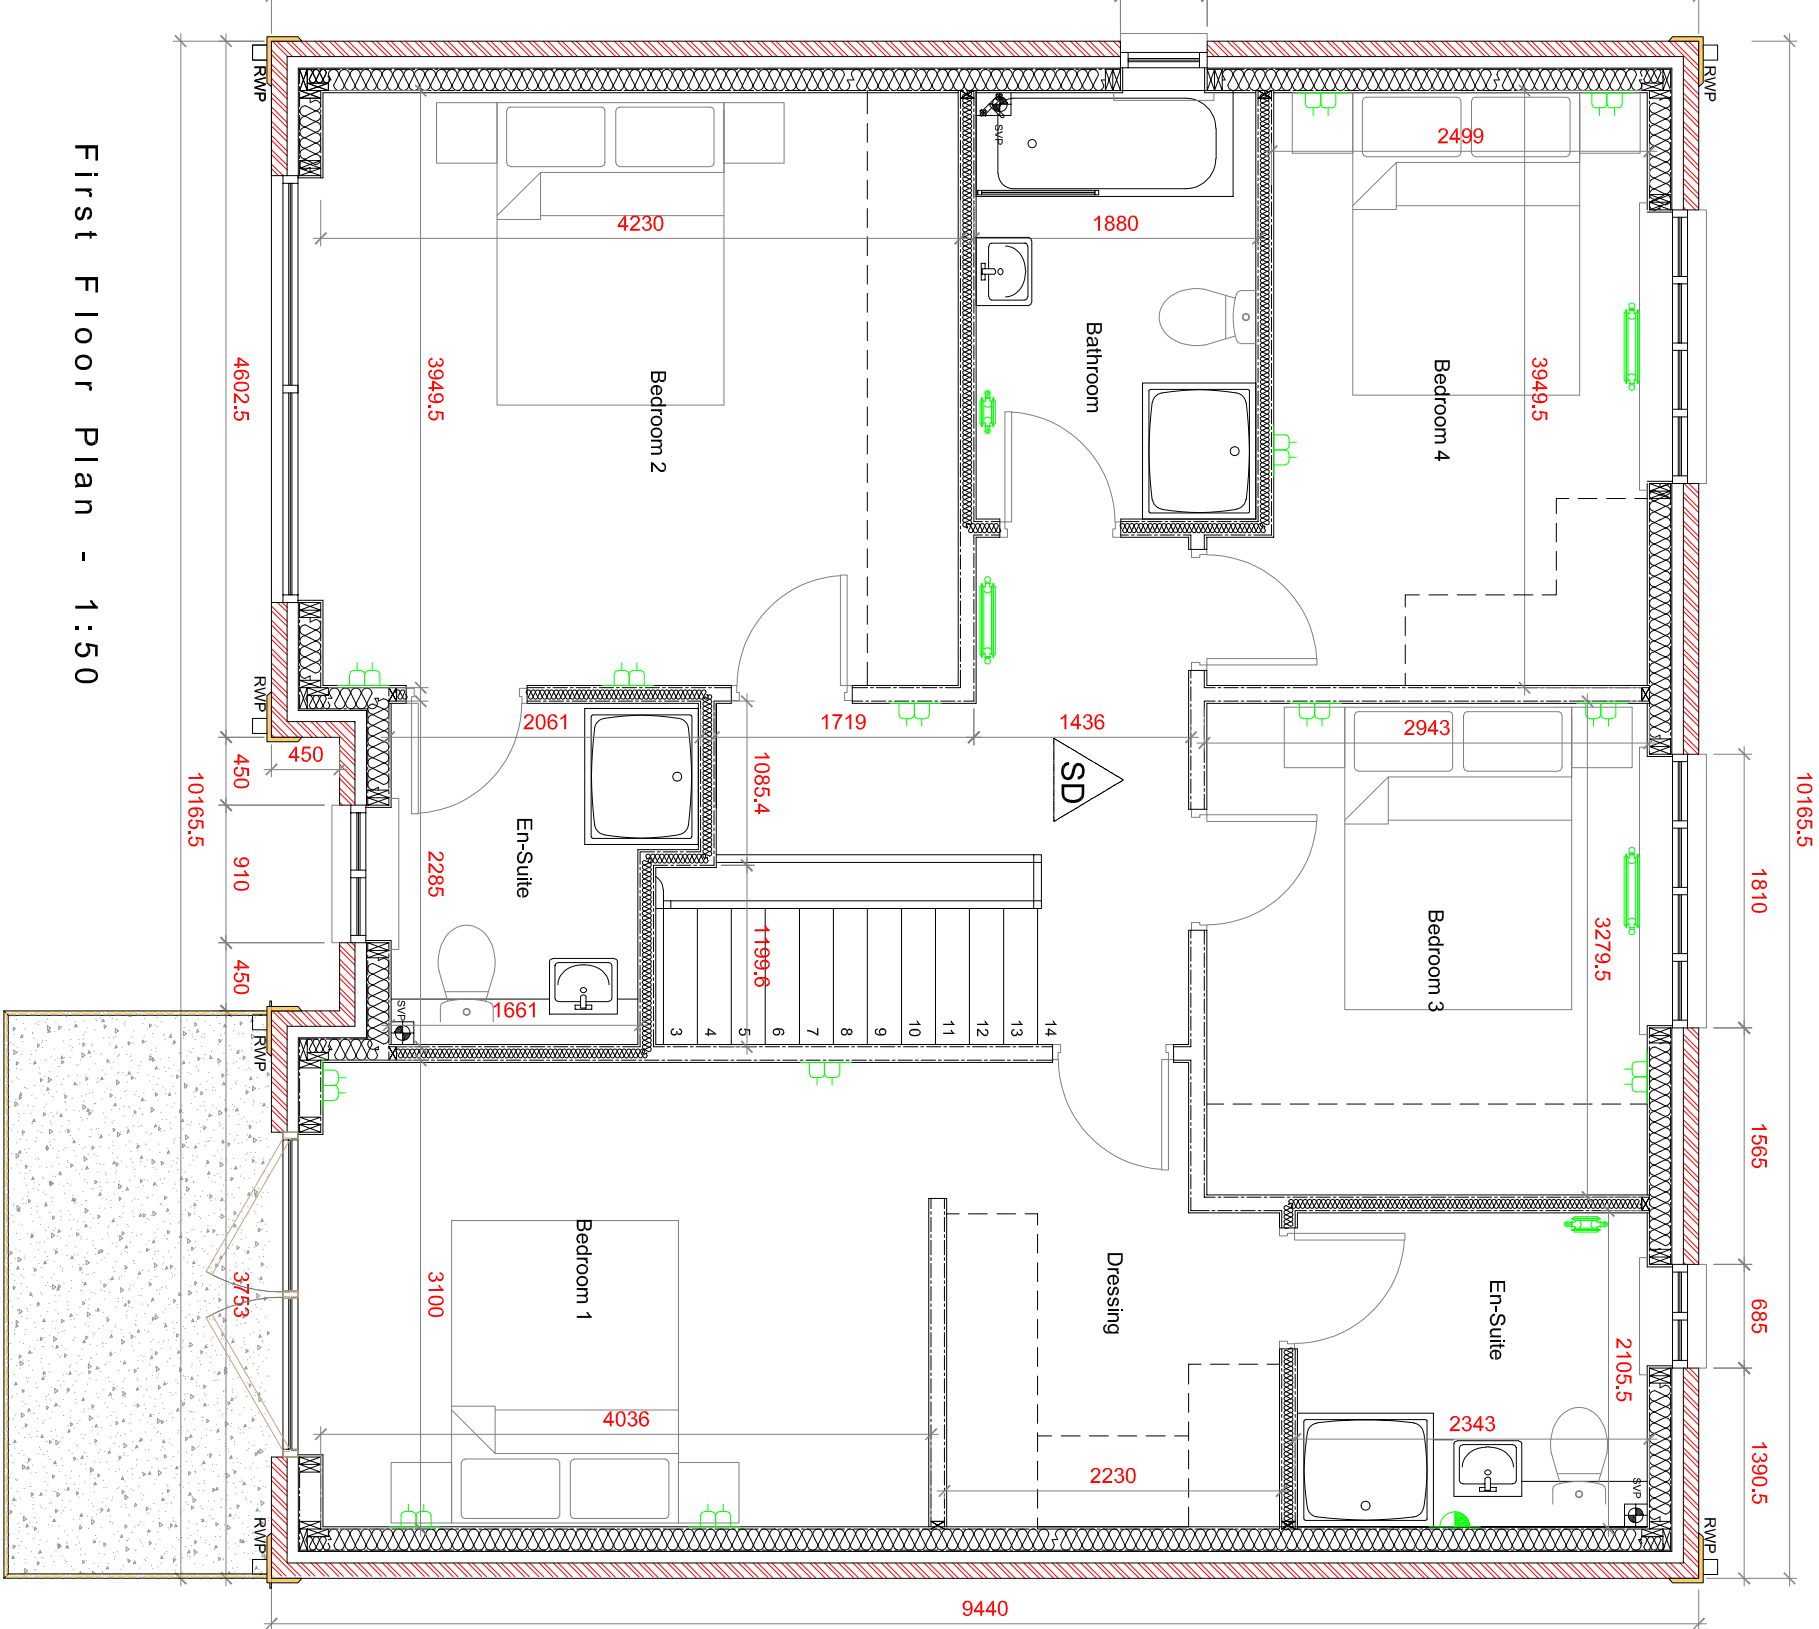

First Floor Plan - 1:50

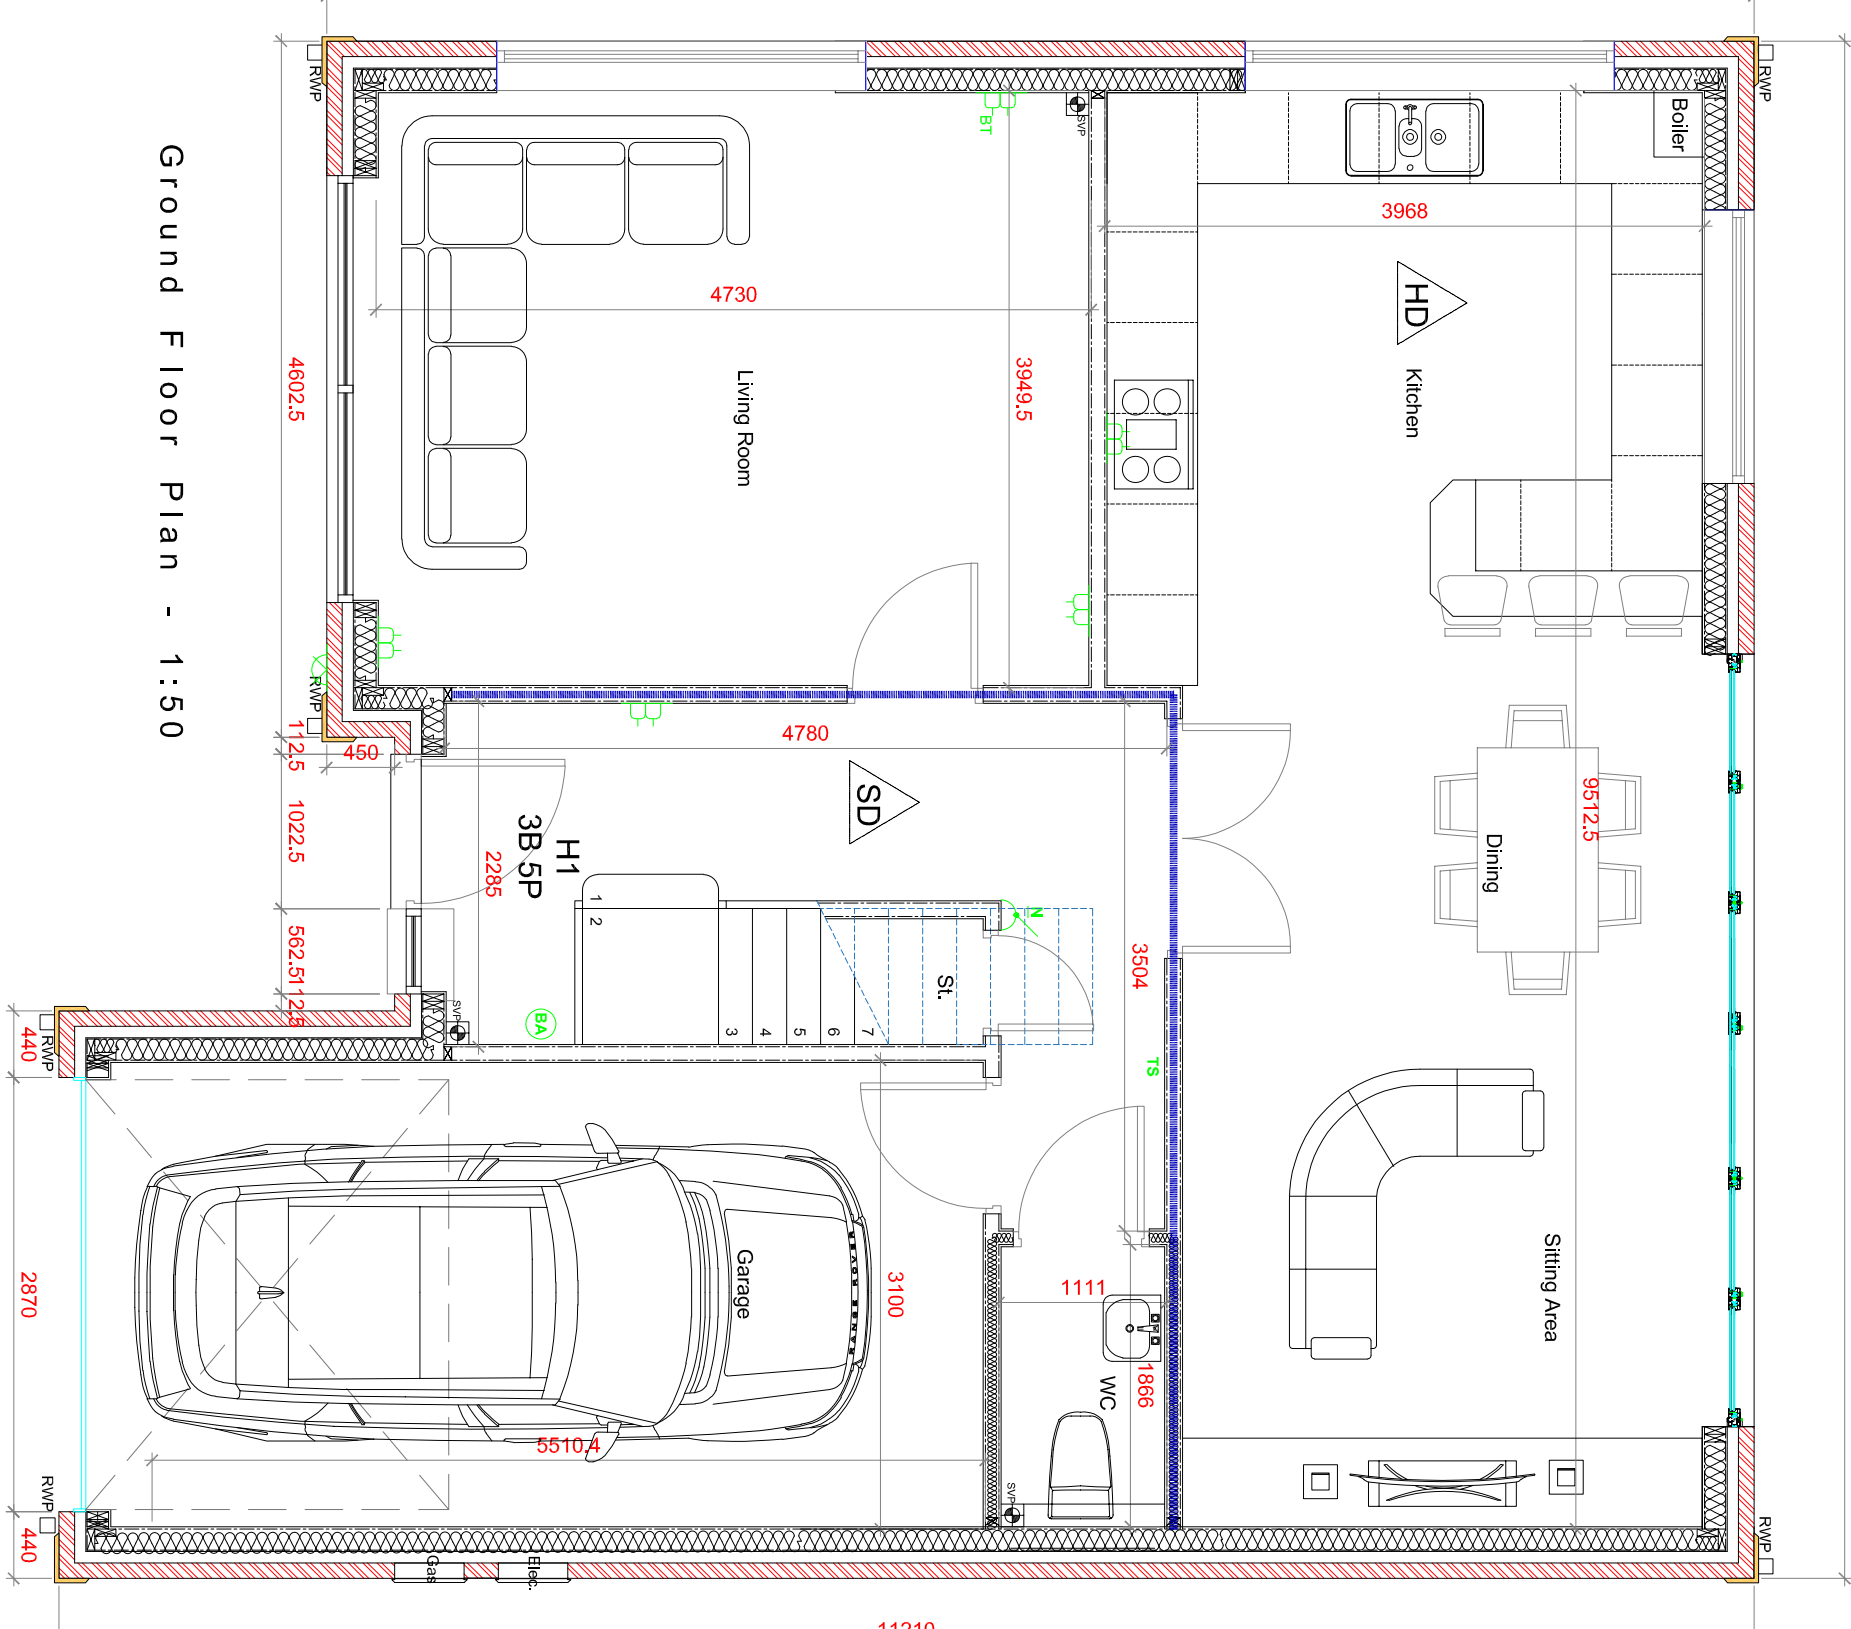

Ground Floor Plan - 1:50

ADDITIONAL COMMENTS DENOTED ON DWG AREA AS (CDM)

CDM 2015

PERCEIVED SIGNIFICANT RESIDUAL RISKS THAT ARE EITHER / OR ANY COMBINATION OF THE FOLLOWING :
NOT OBVIOUS ■ UNUSUAL ■ DIFFICULT TO MANAGE

ARE

CONSTRUCTION

USE

MAINTENANCE

DECOMMISSION