

HT 2 - 148.2M2 / 1595SQFT


© COPYRIGHT THABEX.
THIS DRAWING IS THE PROPERTY OF THABEX. IT MUST NOT BE COPIED OR REPRODUCED OR DIVULGED TO ANYONE WITHOUT PERMISSION.
DO NOT SCALE OFF THIS DRAWING. ANY DISCREPANCIES TO BE REPORTED TO THABEX REVISIONS:

DO NOT SCALE


NO DIMENSIONS TO BE SCALED FROM THIS DRAWING.
ALL DIMENSIONS TO BE CHECKED ON SITE PRIOR TO COMMENCEMENT OF WORKS AND ANY DISCREPANCIES REPORTED TO THE ARCHITECT / ENGINEER / CONTRACTOR
ALL INFORMATION ON THIS DRAWING IS SUBJECT TO A FULL AND COMPREHENSIVE TOPOGRAPHICAL SURVEY AND CONFIRMATION OF RELEVANT TITLE.

ADDITIONAL NOTES


ALL WORK TO BE CARRIED OUT IN ACCORDANCE WITH THE BUILDING REGULATIONS AND THE REQUIREMENTS OF THE LOCAL AUTHORITY.

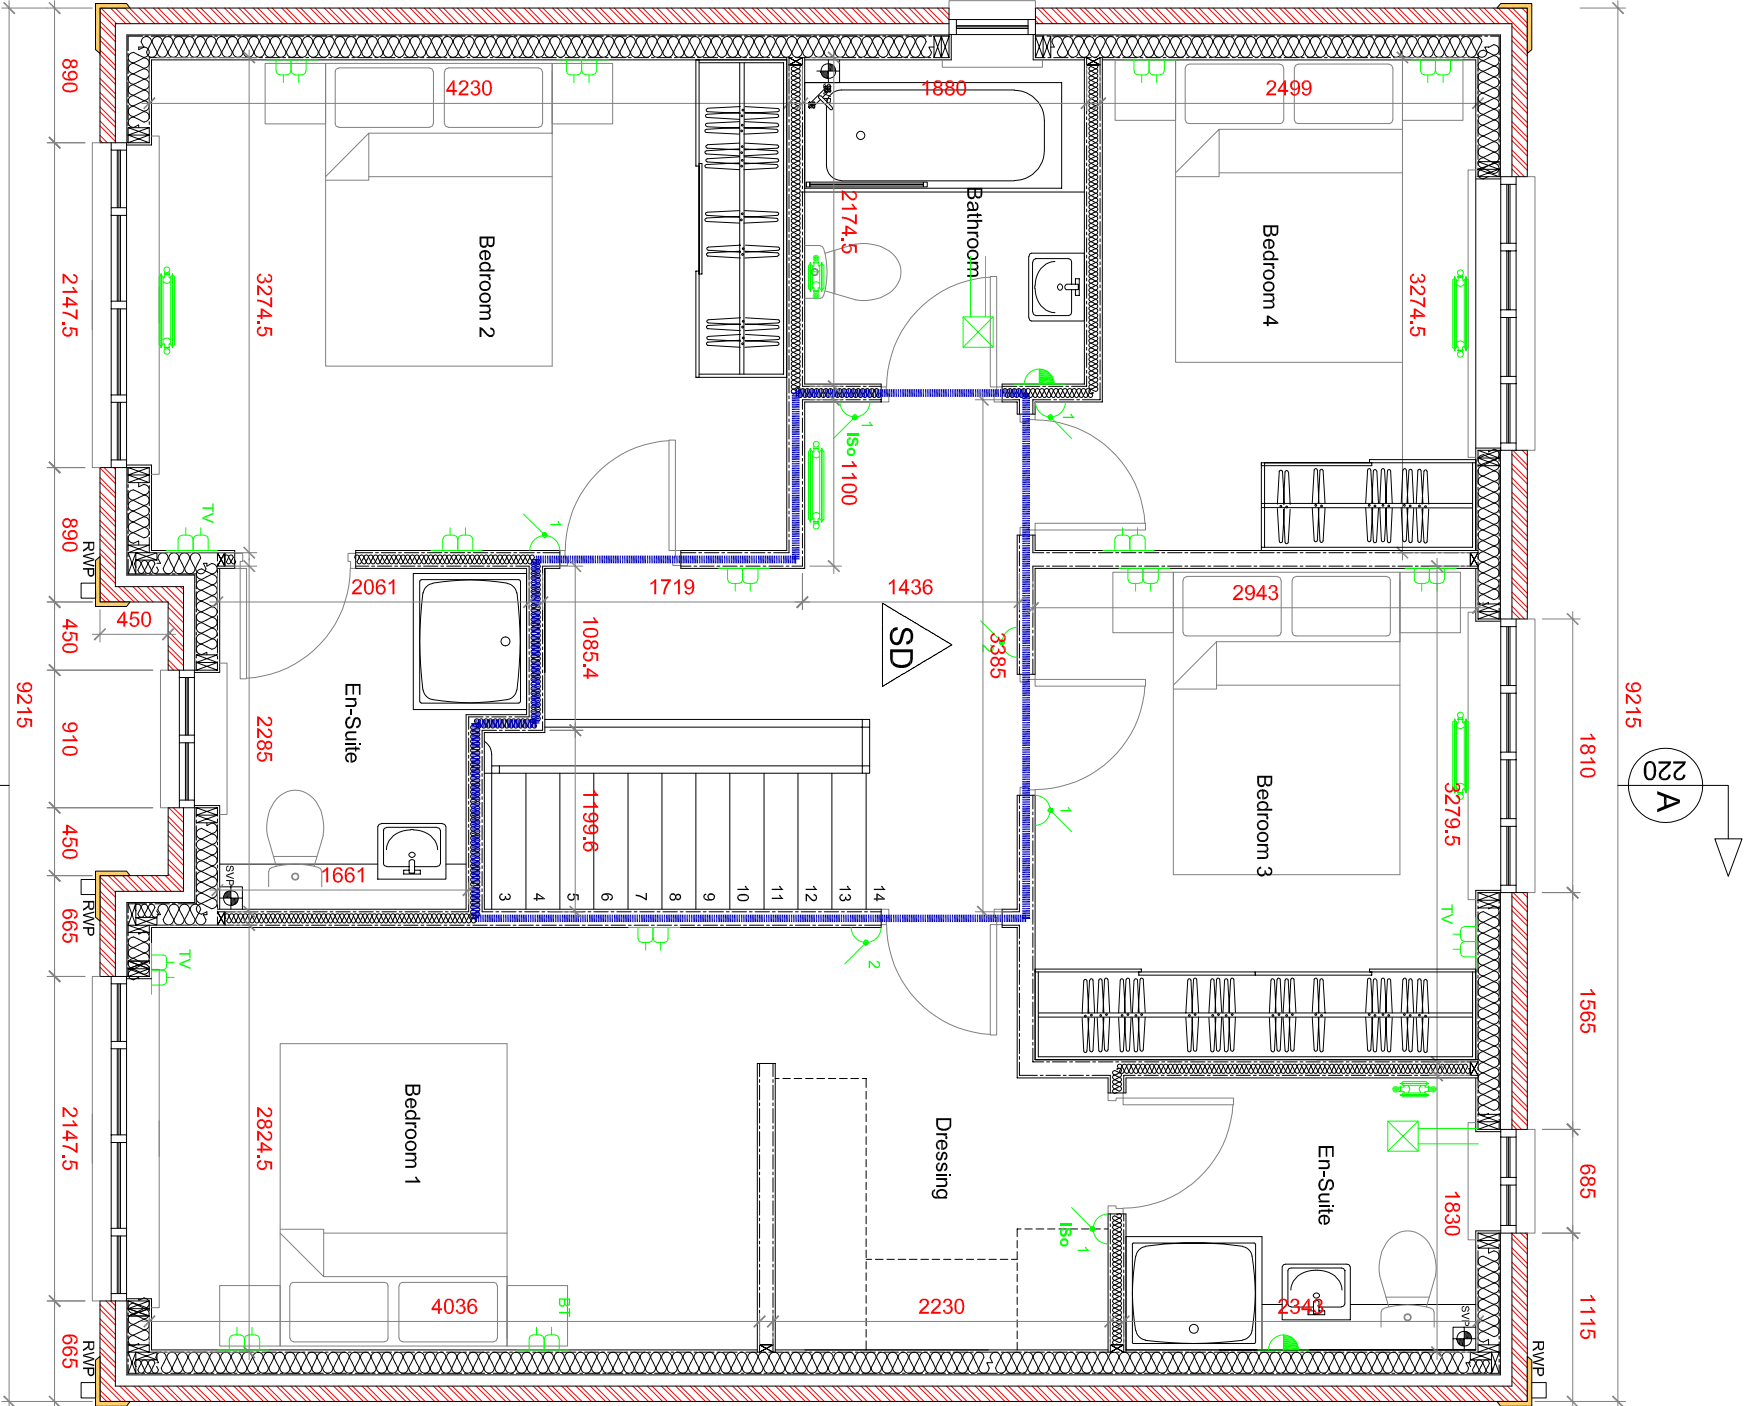


First Floor Plan - 1:50

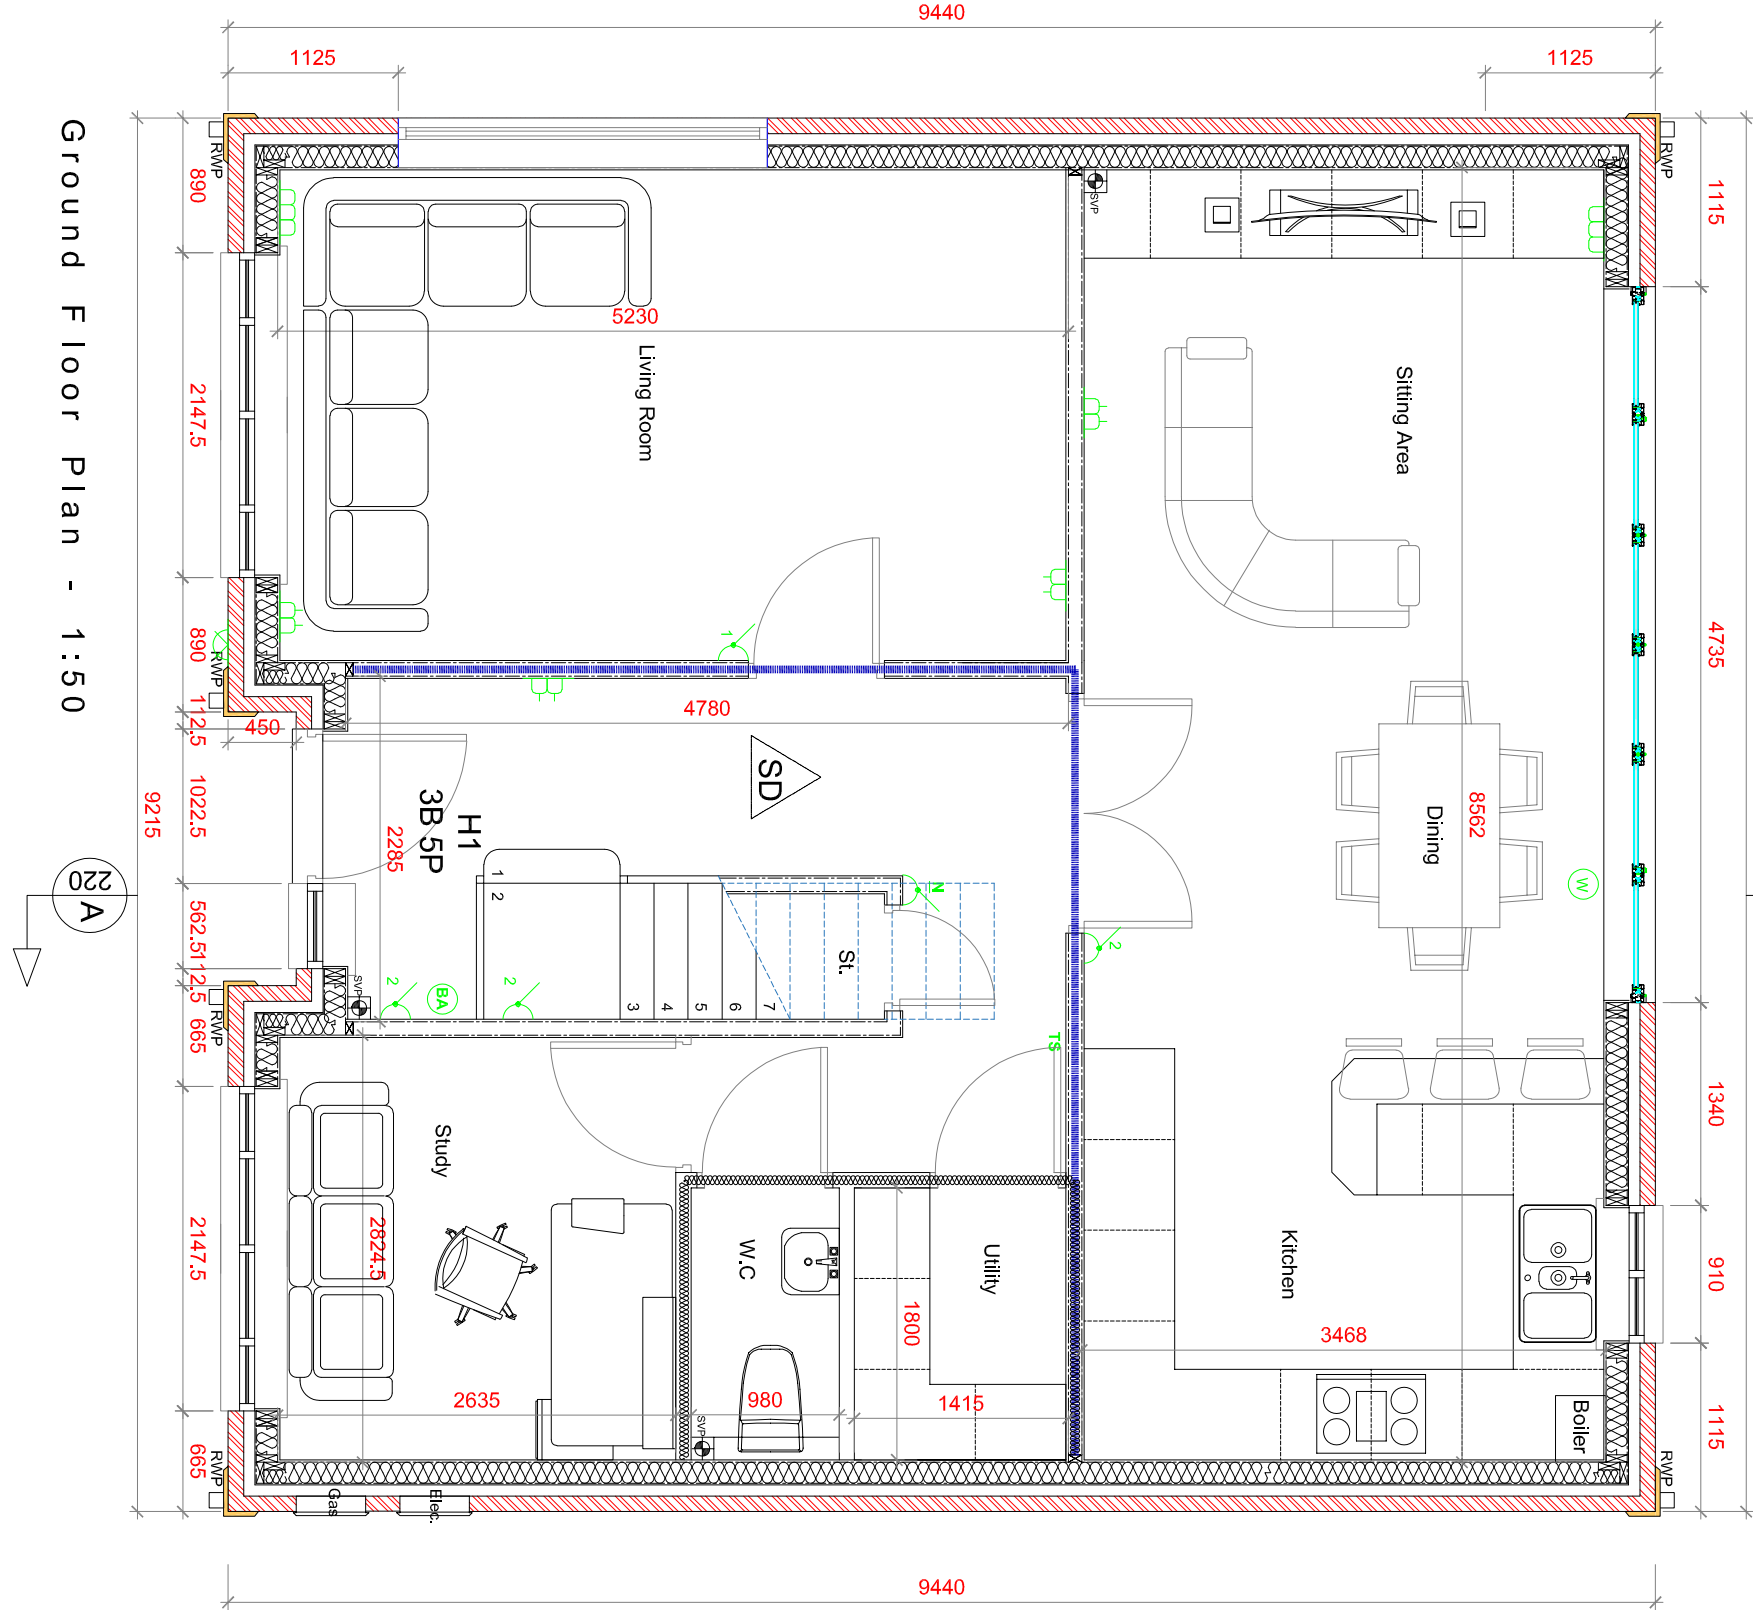


Ground Floor Plan - 1:50

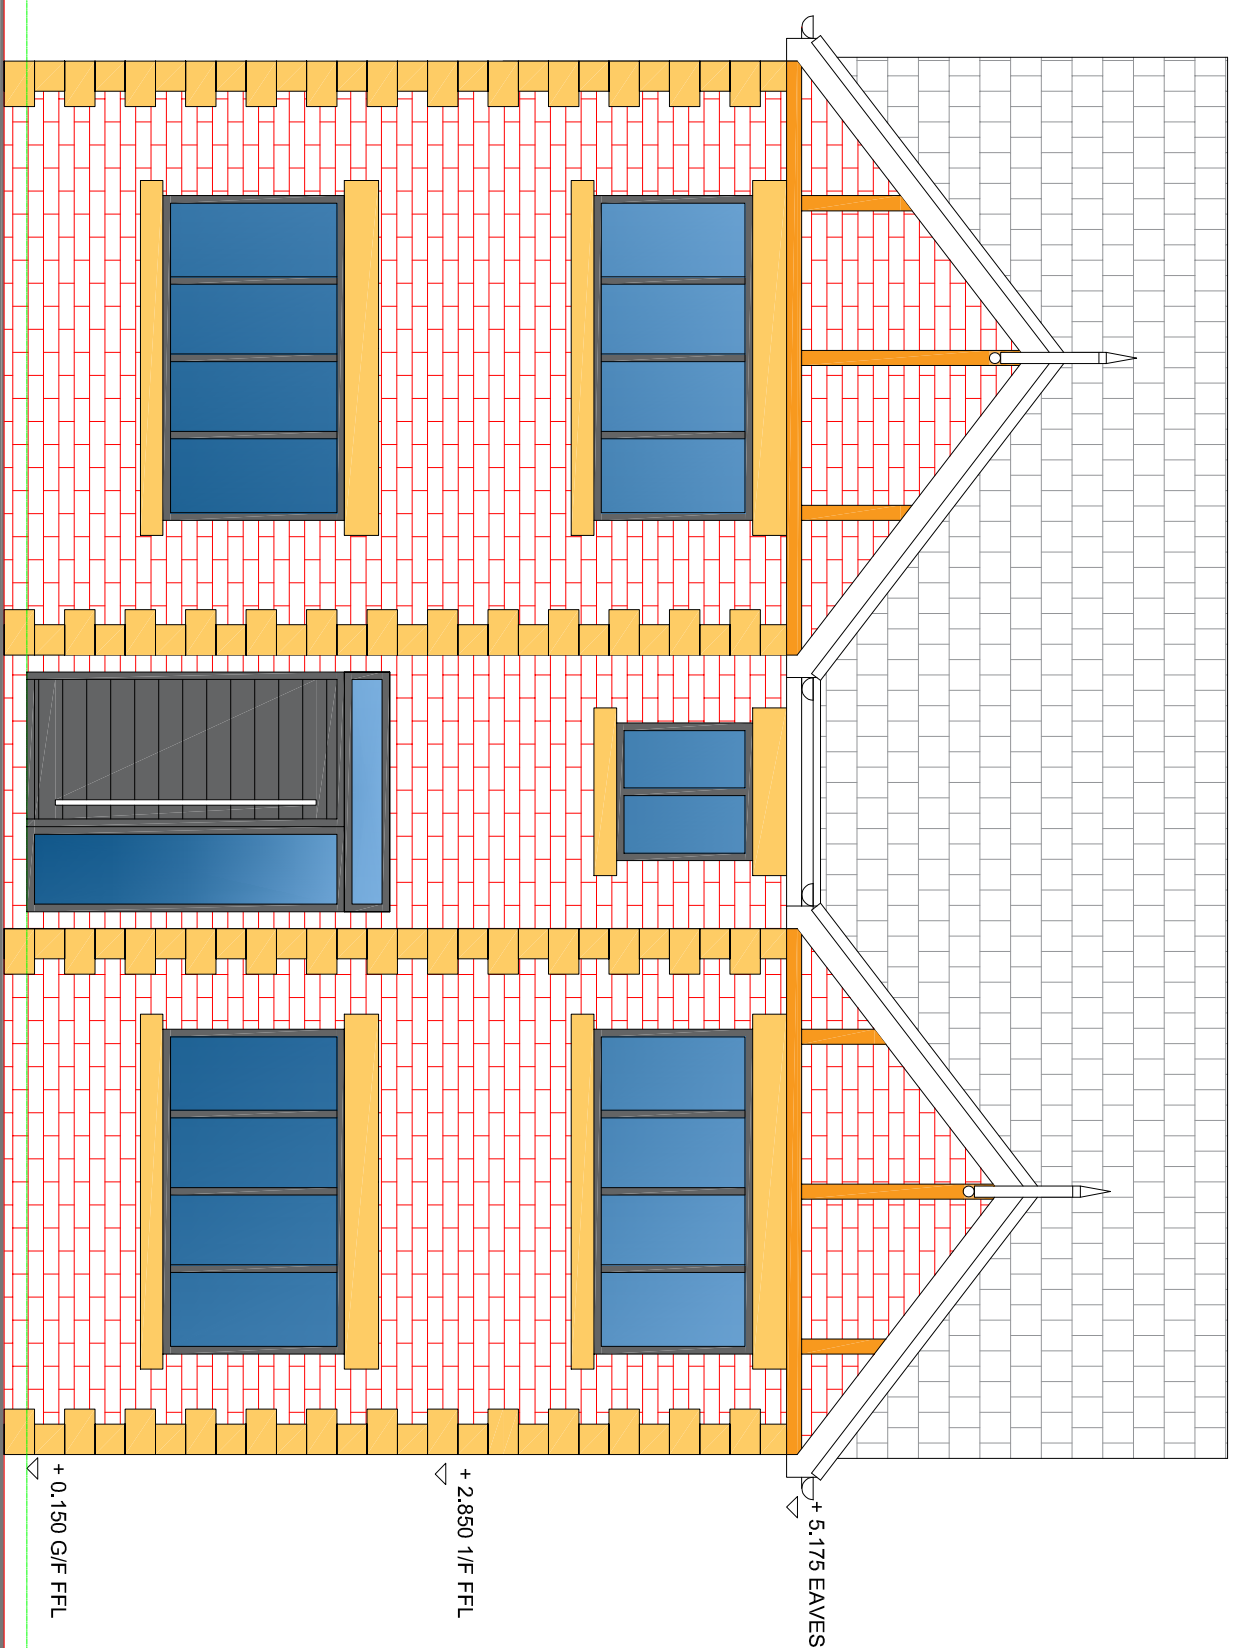


Main Elevation - 1:50

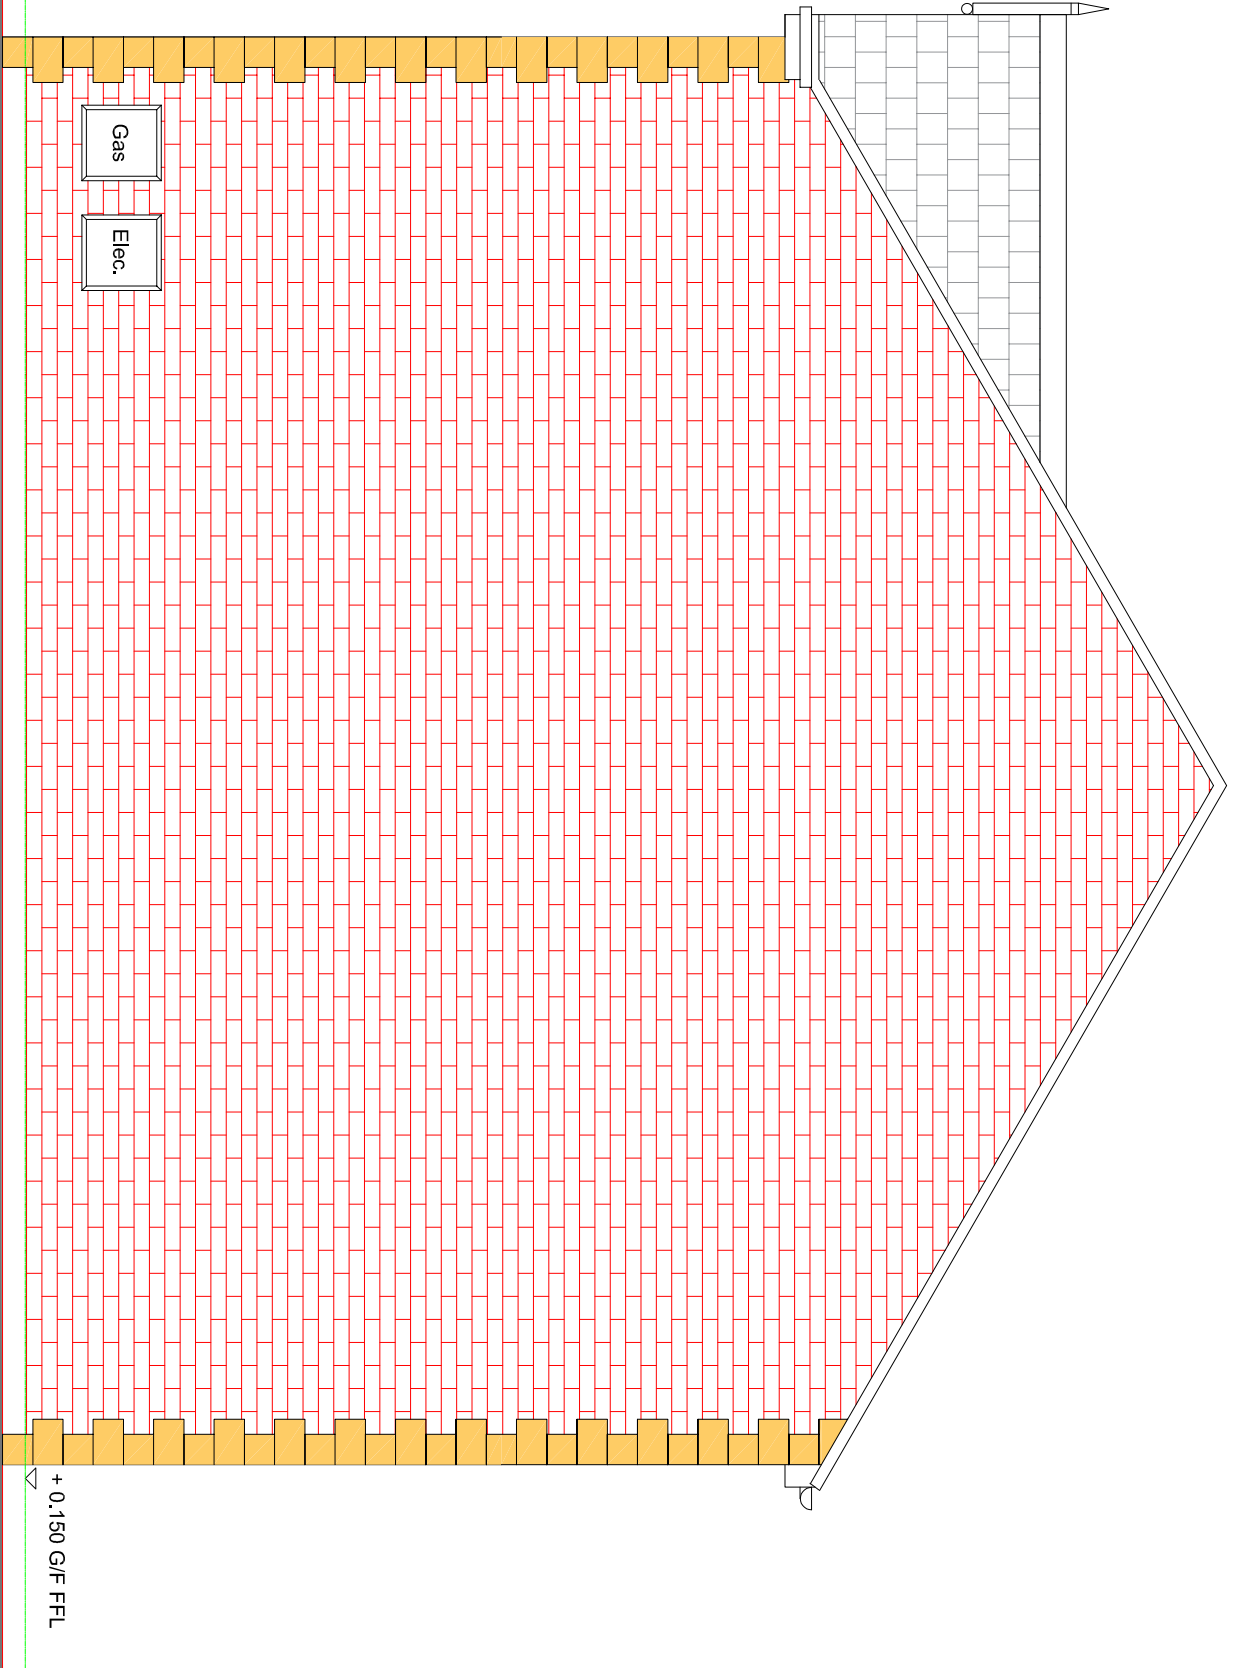

Side Elevation - 1:50

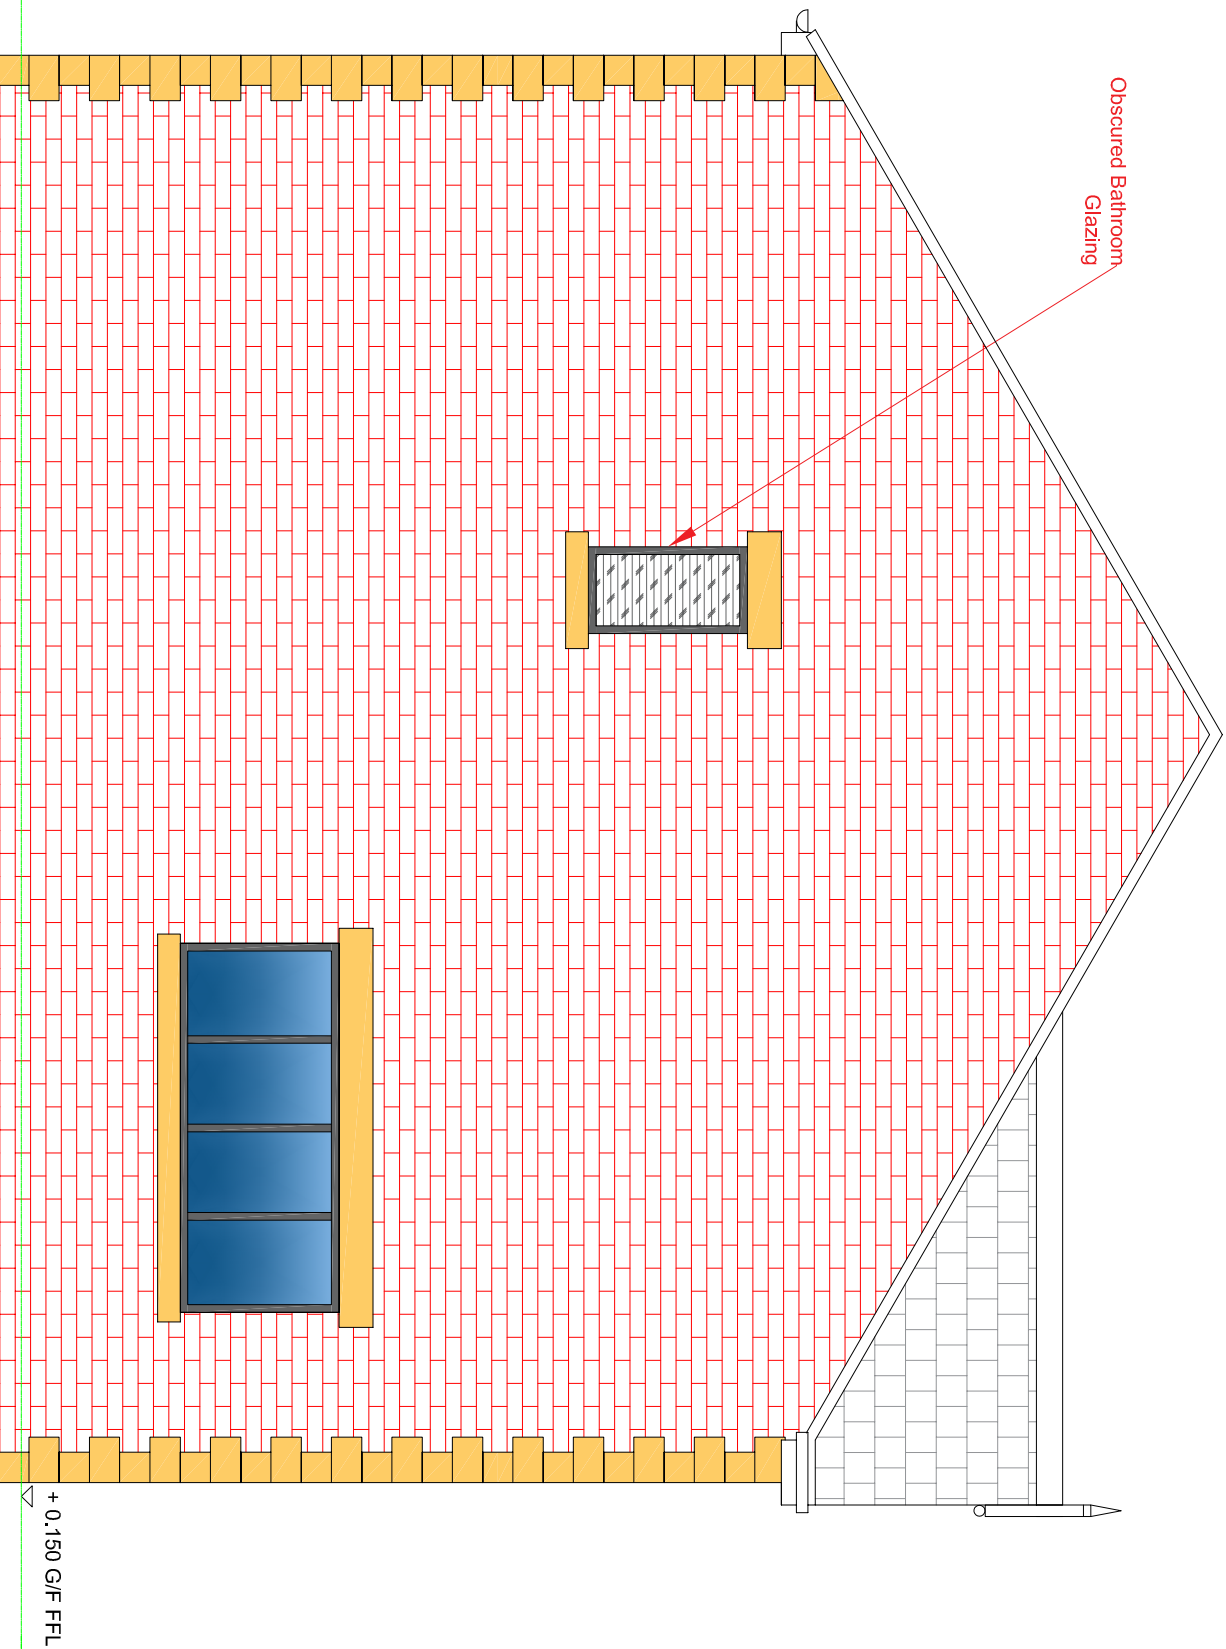

Side Elevation - 1:50

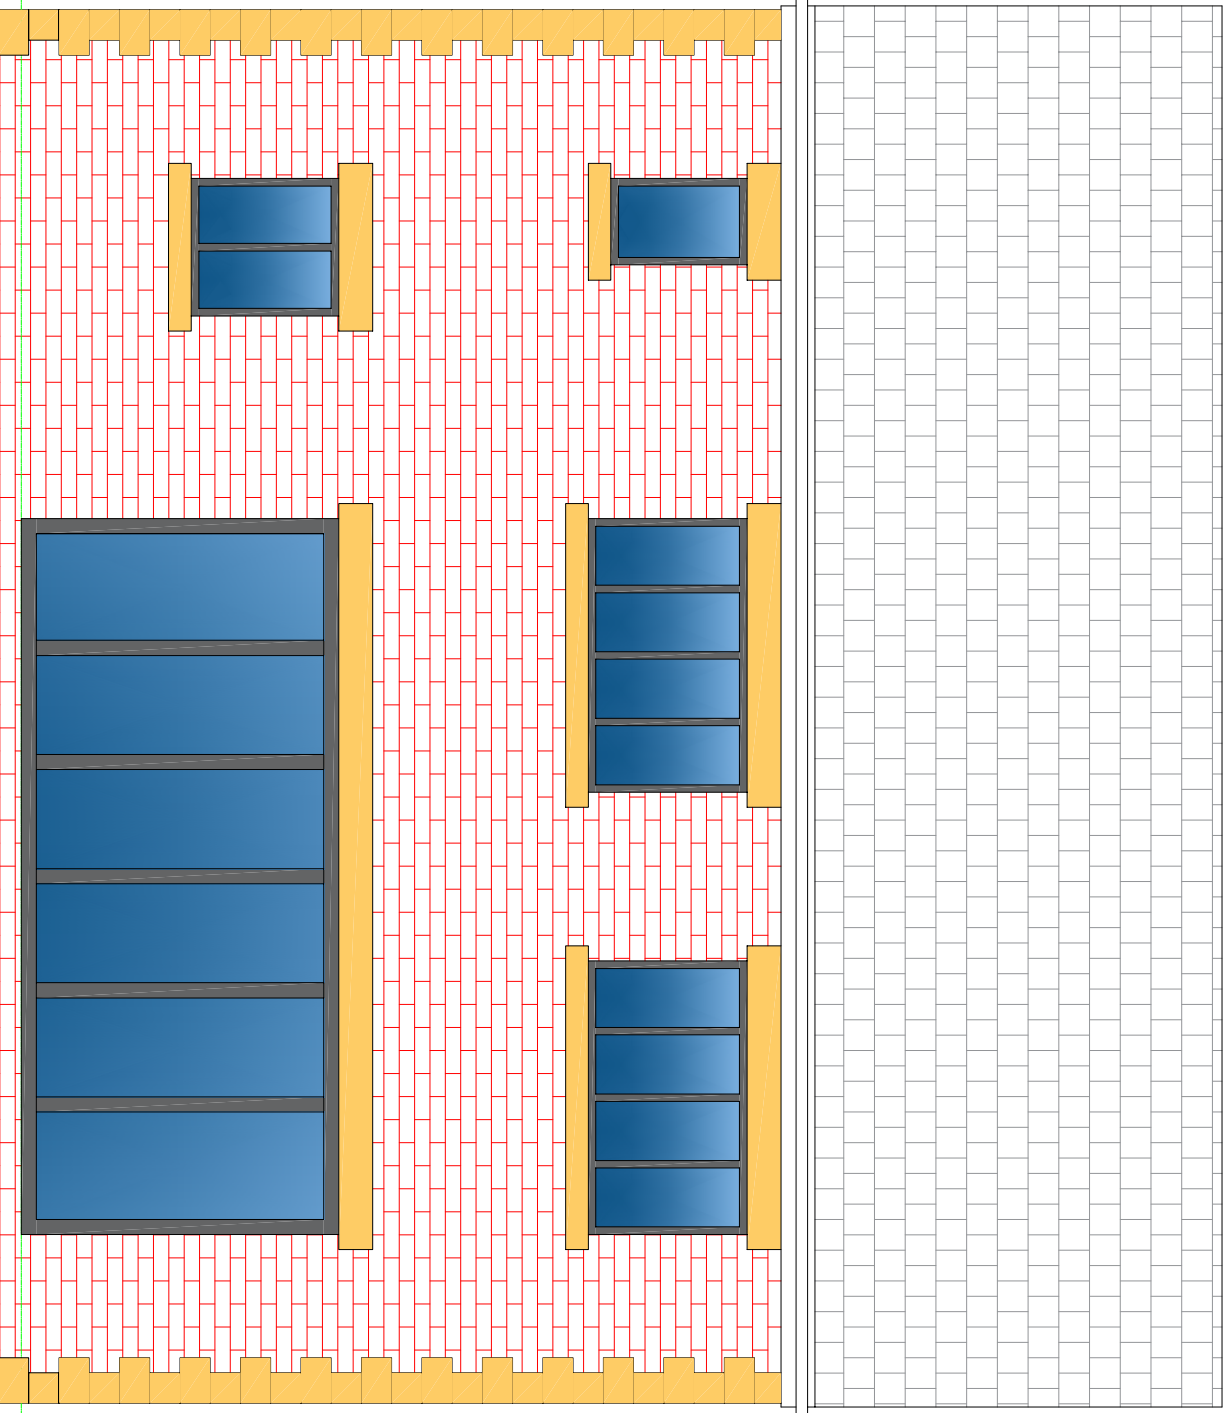

Rear Elevation - 1:50

ADDITIONAL COMMENTS DENOTED ON DWG AREA AS (CDM)	
PERCEIVED SIGNIFICANT RESIDUAL RISKS THAT ARE EITHER / OR ANY COMBINATION OF THE FOLLOWING : NOT OBVIOUS ■ UNUSUAL ■ DIFFICULT TO MANAGE	
CDM 2015	AREA

CONSTRUCTION

USE

MAINTENANCE

DECOMMISSION



PROJECT
Land At Lowercroft

TITLE
Floor plan & Elevations

SCALE
1:100 @ A1 DATE 05/05/22

DRAWING NO. HJK-LC-HT2
REVISION

DRAWN BY
CHECKED BY

PURPOSE OF ISSUE
☐ PLANNING ☐ BUILDING REGS ☐ TENDER
☐ APPROVAL ☐ COMMENT ☐ CONSTRUCTION

BELMONT HOUSE
2, DALTON COURT
COMPTON ROAD
BB3 0D5