




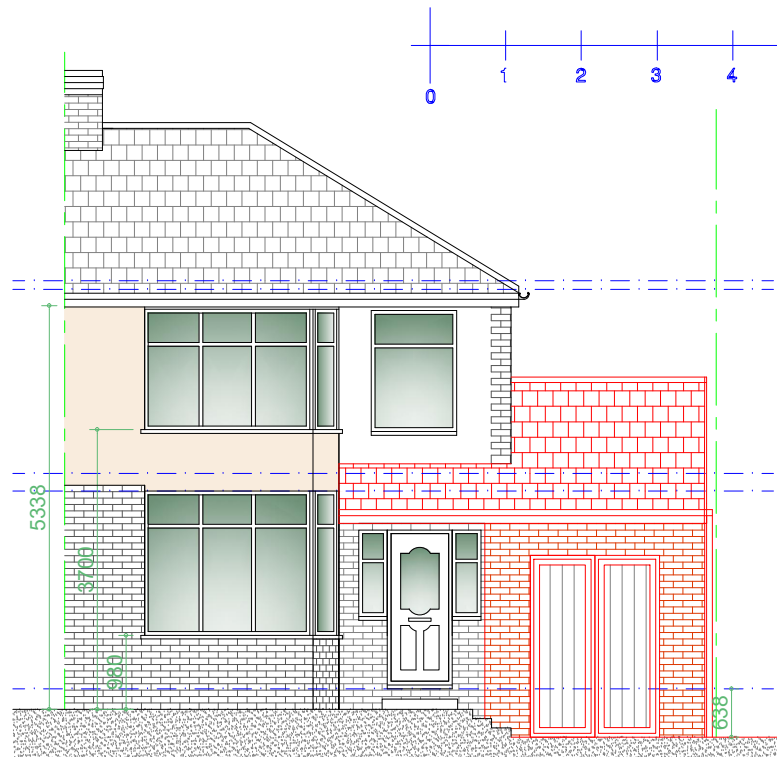


Proposed Front Elevation
Scale 1:100

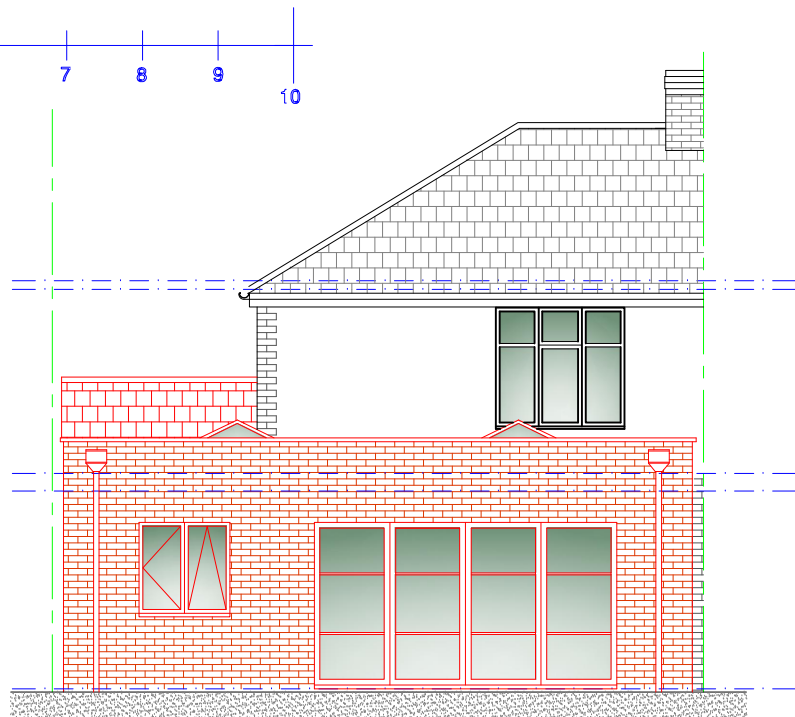


Proposed Rear Elevation
Scale 1:100

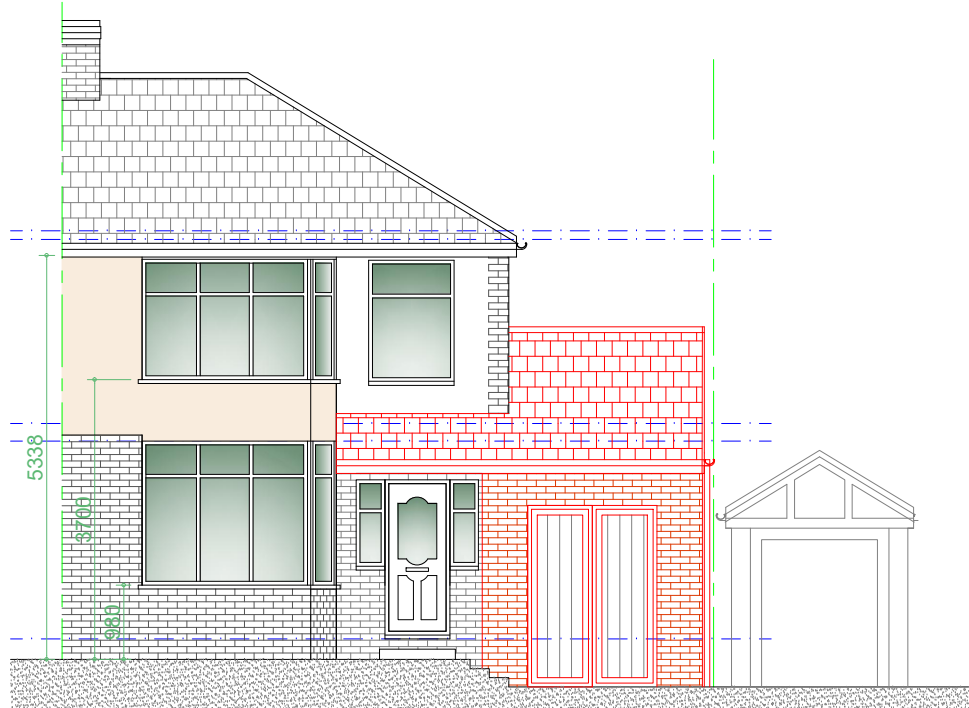

**Proposed Front Elevation
(Neighbouring garage shown)**
Scale 1:100

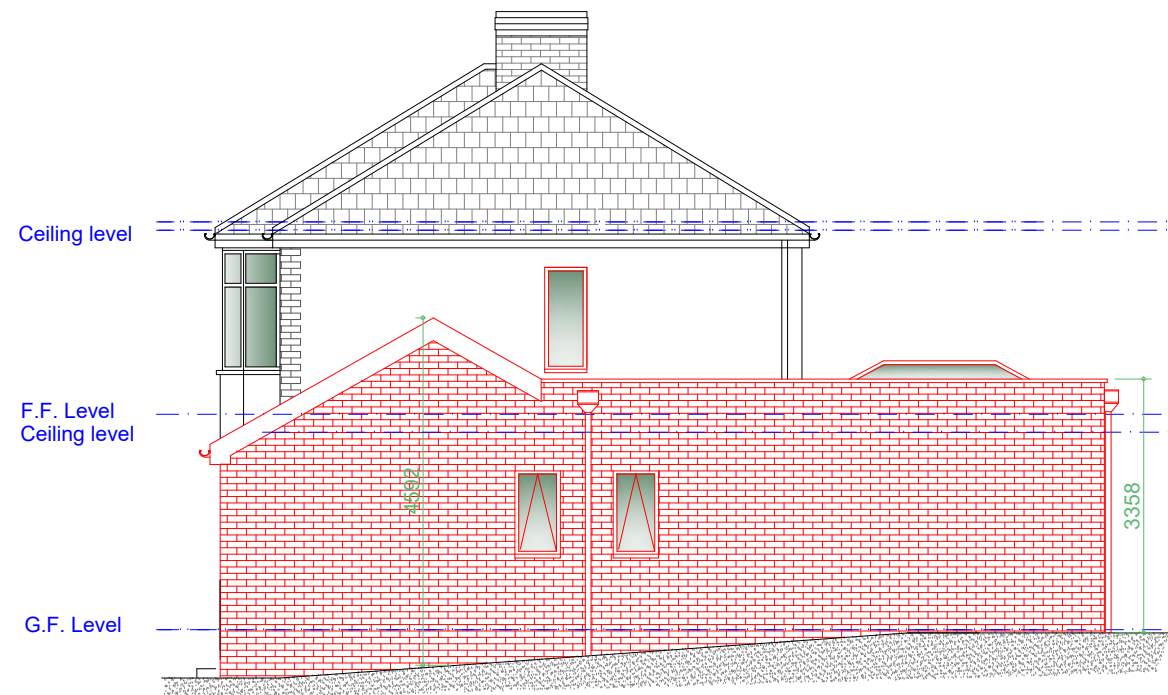

Proposed R/H Side Elevation
Scale 1:100

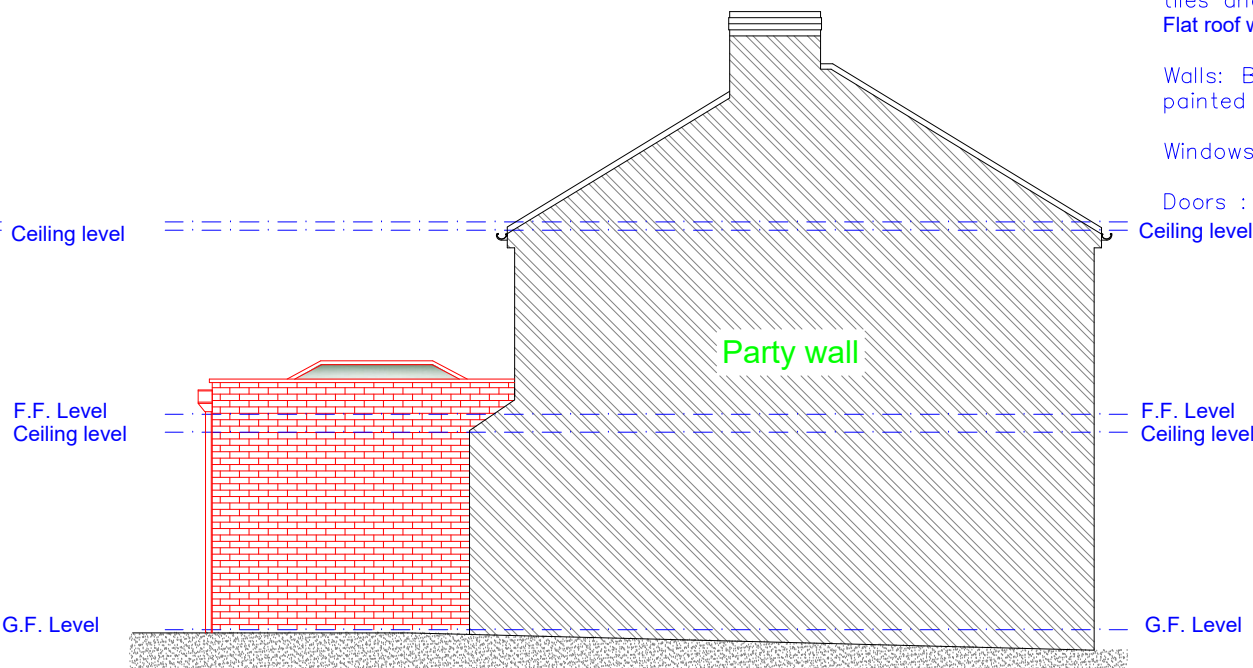

Proposed L/H Side Party Wall Elevation
Scale 1:100

Materials:

Roof : Concrete interlocking roof tiles and
Flat roof with roof lantern

Walls: Brown mix commons and painted concrete render.

Windows: White UPVC DG.

Doors : Grey aluminium DG.

Rev	Date	Description
Issued For : INFORMATION PURPOSES ONLY		

Client
Mr. Marc Edge

Project
486 Bolton Road West,
Ramsbottom, BL0 9RU
Proposed single storey side and rear extension.

Scheme - Drawing Title
Proposed Elevations.

04
Drawing No. Revision Scale 1:100 @A3



Plans To Build It Ltd
Tel: 0161 728 5730
Mob: 07741175755
www.planstobuildit.com