





3 PROPOSED SECTION - GATE G2
1:10

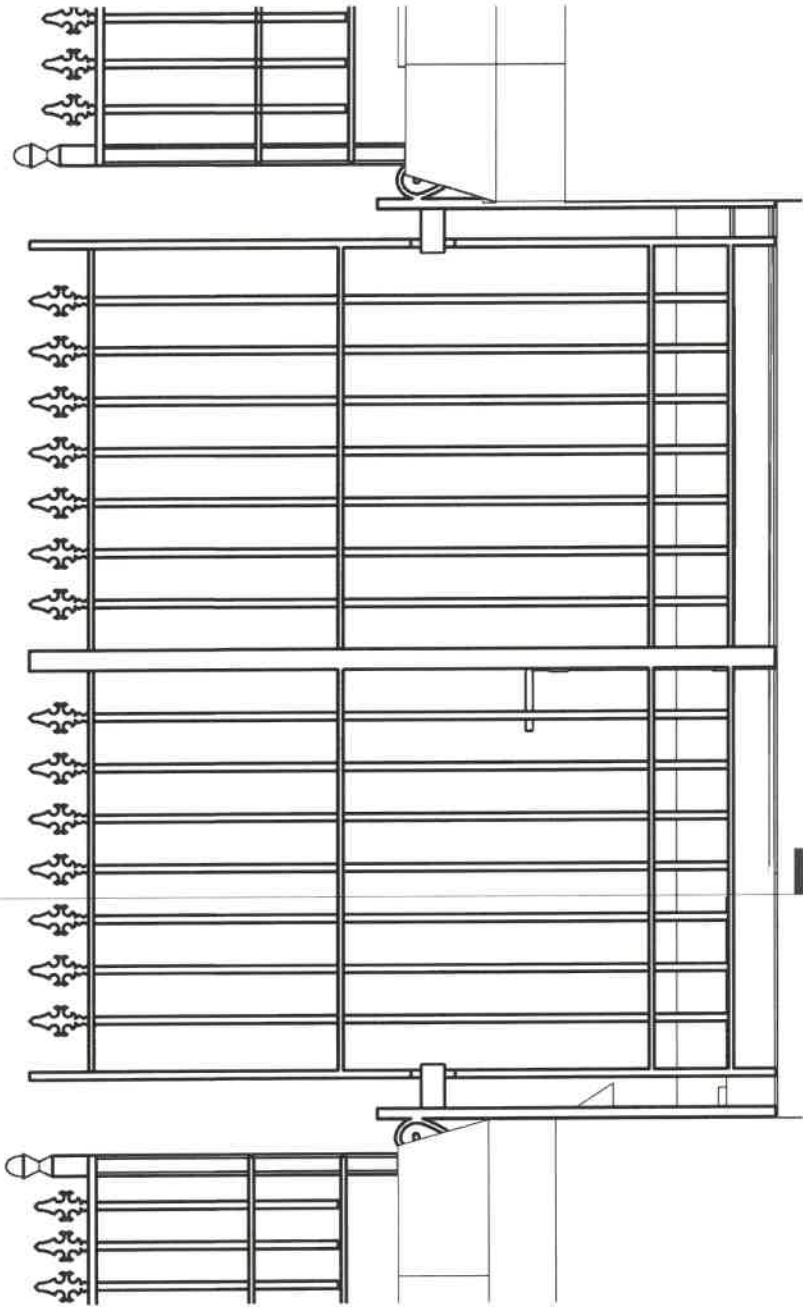

2 PROPOSED ELEVATION - GATE G2
1:10

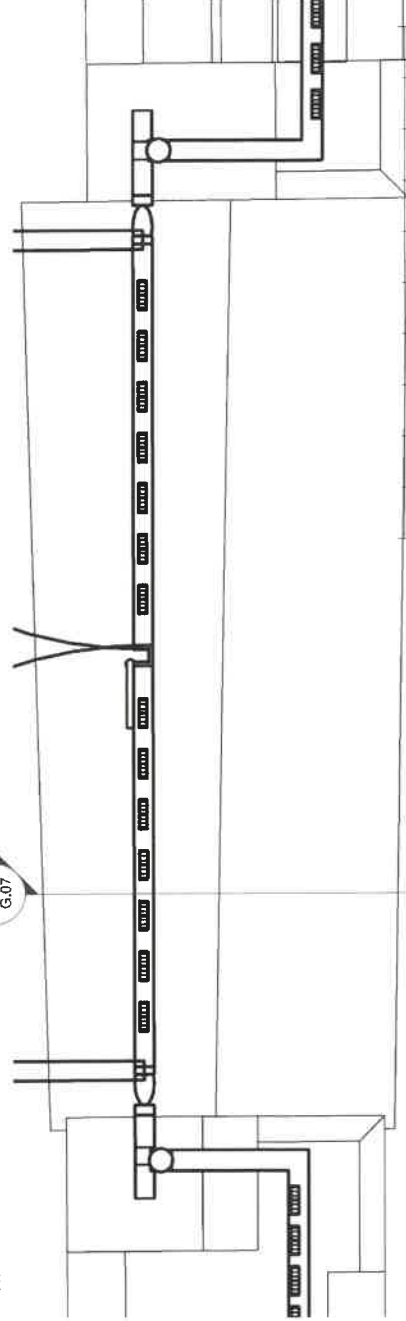

1 PROPOSED FLOOR PLAN - GATE G2
1:10

NEW PROPOSED GATE



RAILING EXAMPLE

KETECTURE
RIBA CHARTERED ARCHITECTS

Revision	Date	Description	Author
A	19.7.22	NOTES ADDED	IO
B	9.11.22	EXTERNAL RAILING DESIGN UPDATED	IO

STAGE 3
PLANNING

Client
MR A ADESANYA

Project address
SUR CHURCH, RADCLIFFE,
MANCHESTER, M26 1JE

Date 09 JUN 22 Scale 1:10
THE CONTRACTOR IS
RESPONSIBLE FOR CHECKING
DIMENSIONS, TOLERANCES AND
REFERENCES.

KETECTURE TO BE NOTIFIED IN
WRITING OF ANY DISCREPANCIES
BETWEEN DIMENSIONS AND THE
WORKS ON SITE OR OFF-SITE
FABRICATION.

DO NOT SCALE FROM DRAWINGS.
FIGURED DIMENSIONS TO BE
WORKED TO IN ALL CASES.

THIS IS A COPYRIGHT DRAWING.
NOT TO BE COPIED OR
REPRODUCED WITHOUT THE
WRITTEN PERMISSION FROM
KETECTURE.

PROPOSED
EXTERNAL GATE
G2

Project no.	Drawing no.	Rev.
305	G.07	B