



Do not scale from this drawing.
All dimensions are to be checked on site prior to construction, manufacture of any components and ordering of materials and equipment.
Any discrepancies are to be reported to the architect for clarification.

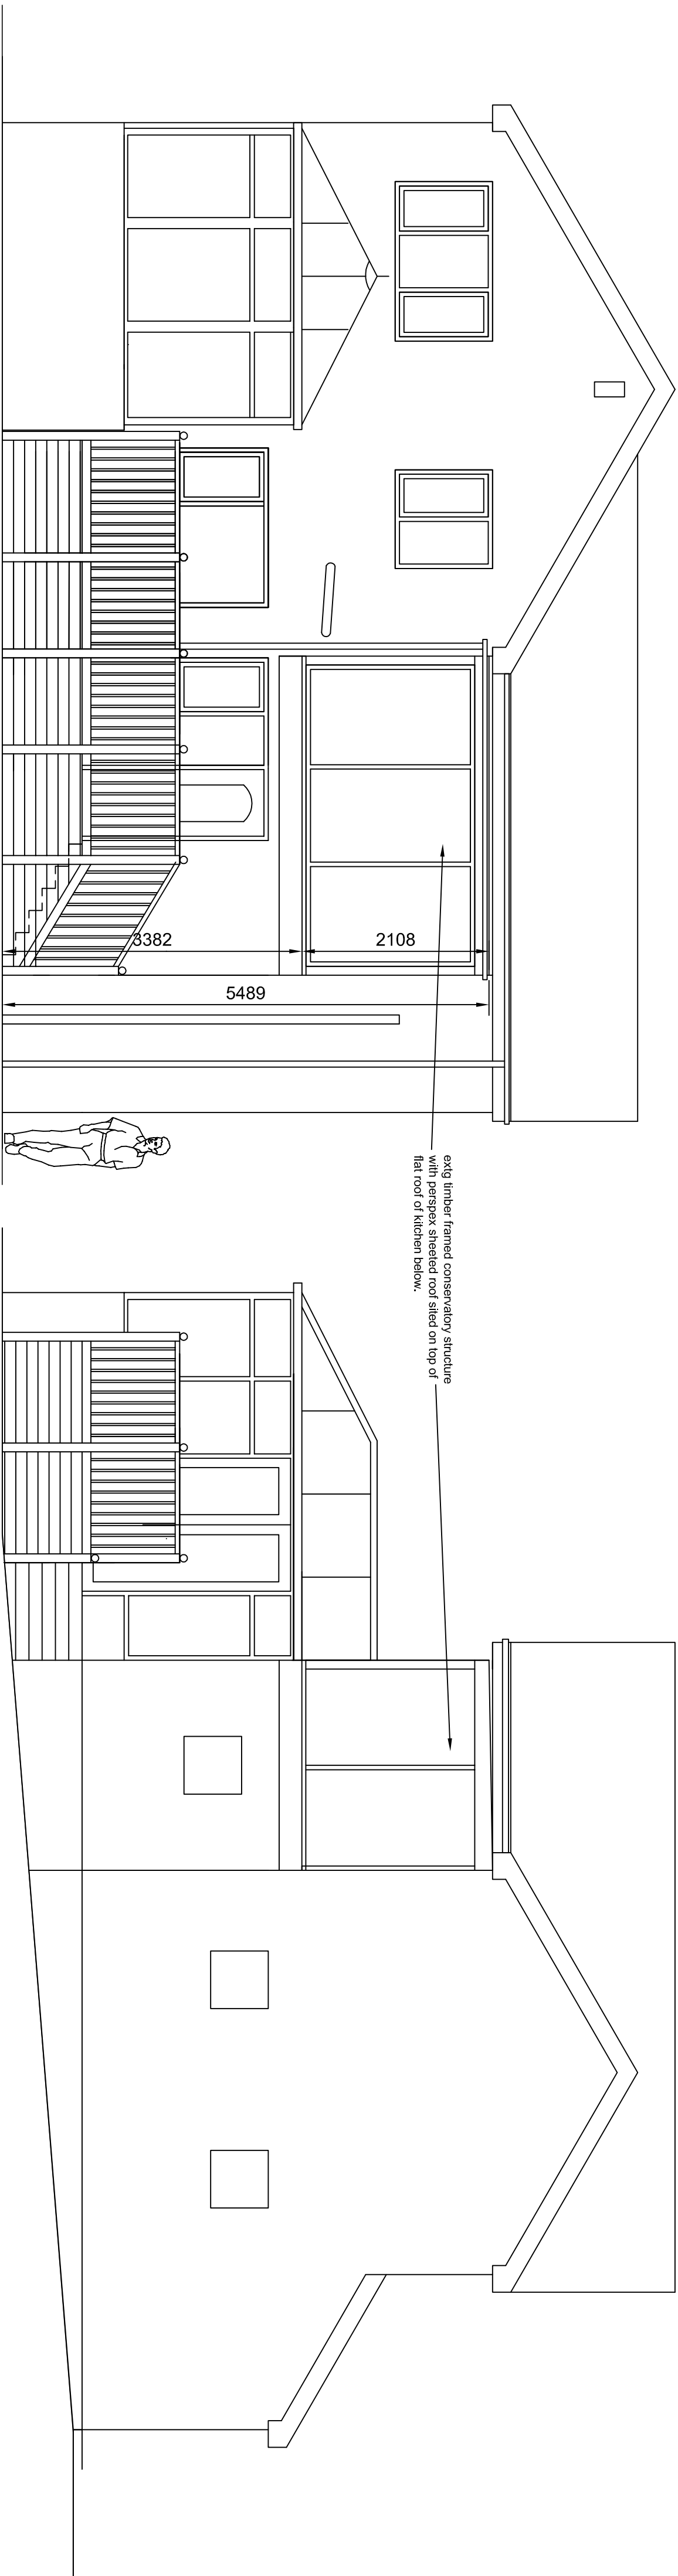


existing rear elevation

existing side elevation

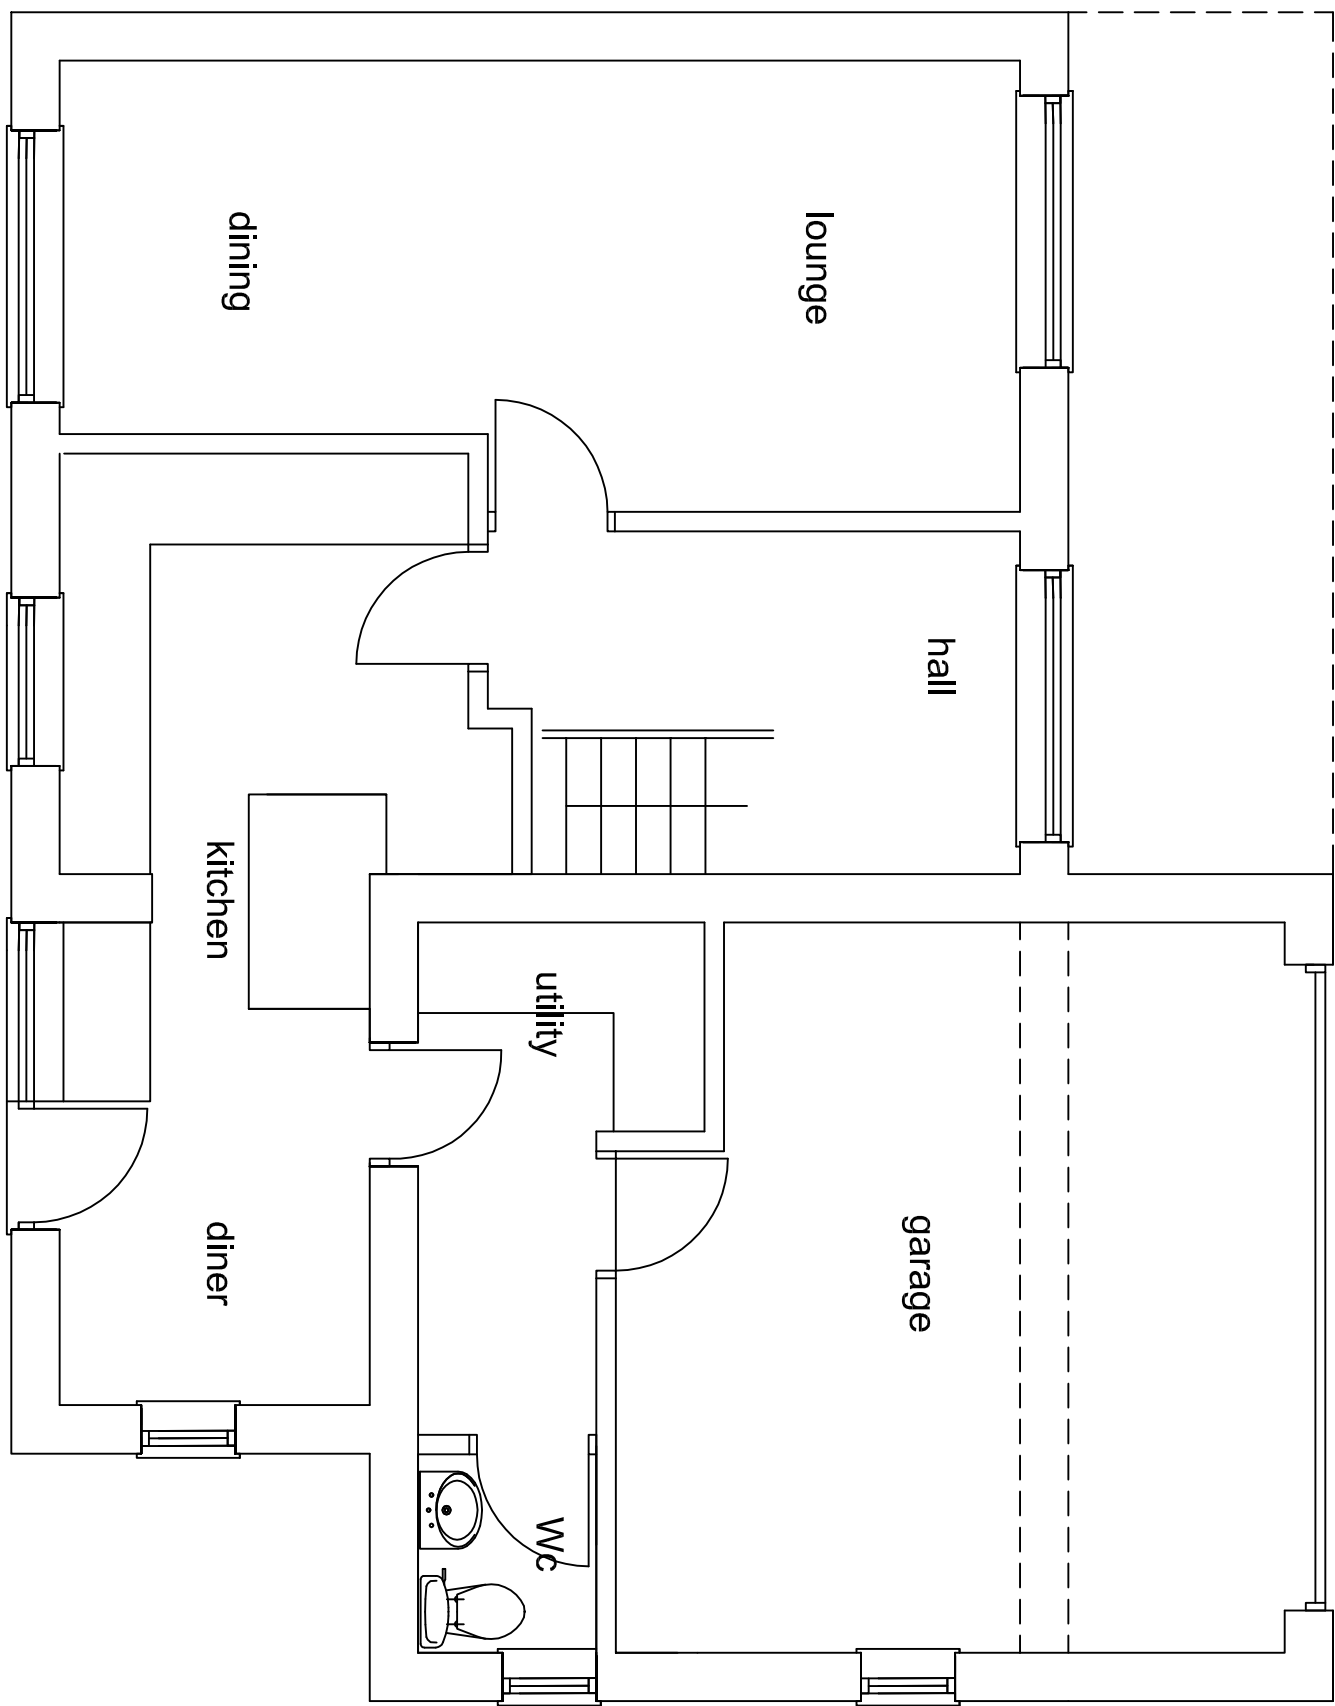

existing ground floor plan

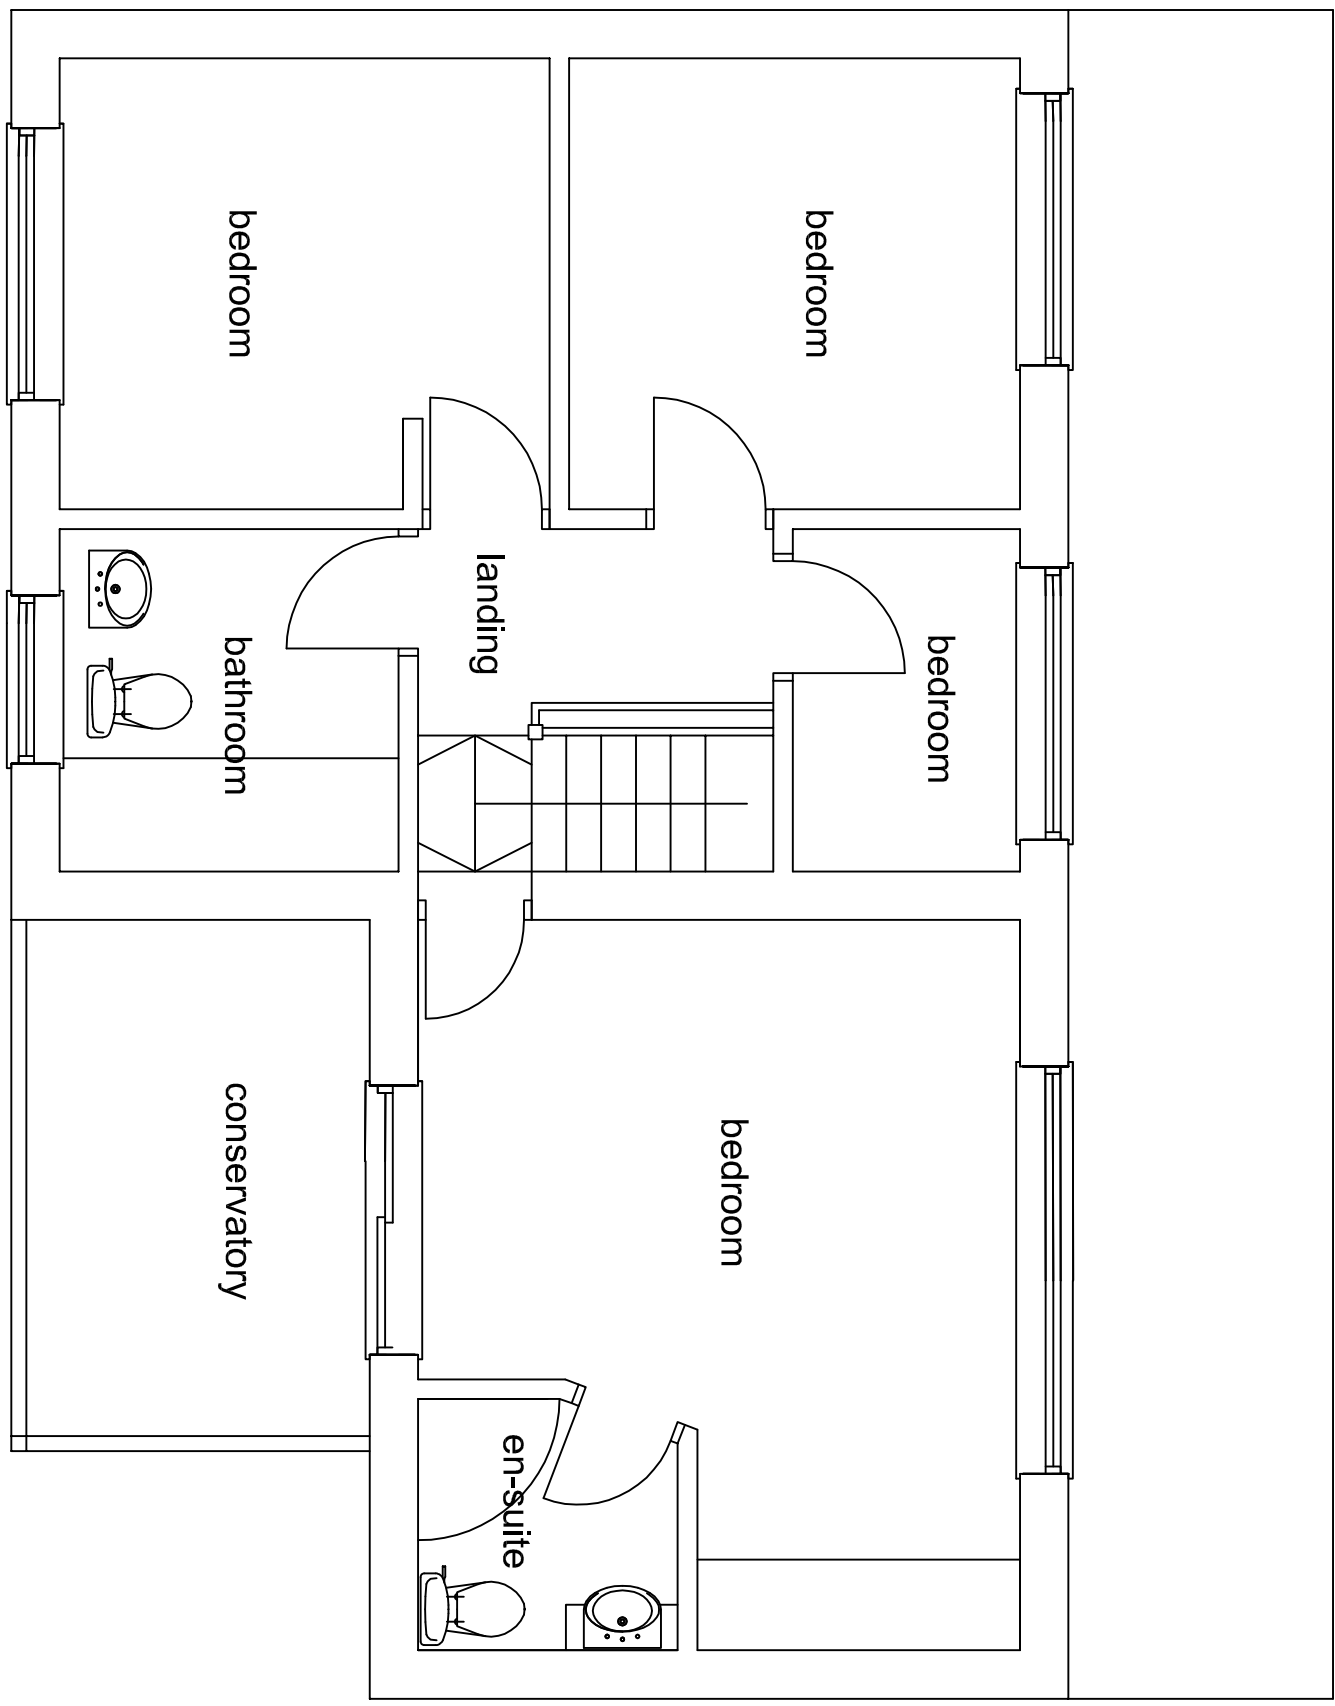

existing first floor plan

REV		DESCRIPTION	CHECK	DATE
CLIENT				
Mrs Luisa Withington				
15 Milton Close, Lowercroft, Bury BL8 2LD				
PROJECT				
Timber framed first floor habitable room to replace exg glazed conservatory construction				
DRAWINGS				
Existing & Proposed Details				
SCALE	DATE	DRAWN	CHECKED	
1:50 @ A1	Feb 2022	tb		
DRAWING NO.	CAD REFERENCE NO.	REVISION		
2206/LW/01				