
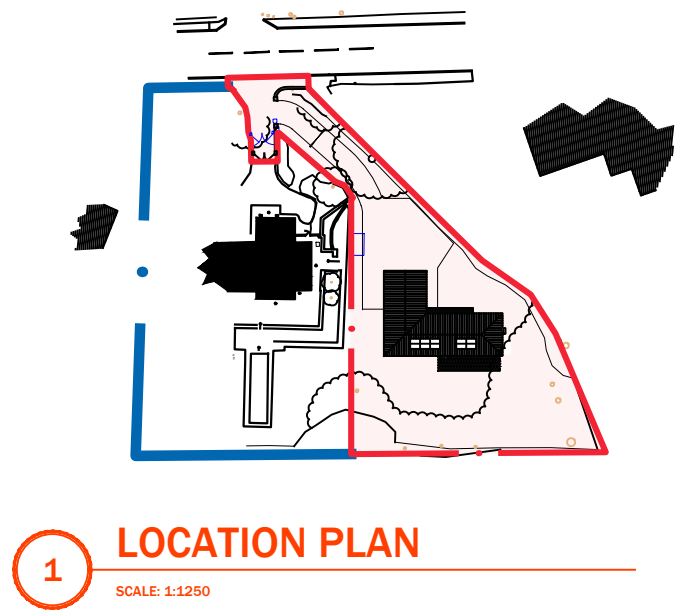


- NOTES**
- This drawing is copyright. No unauthorised copying of drawing without the express permission of the architect.
 - Do not scale from prints. Use figure dimensions only.
 - Contractors to check all dimensions on site prior to commencement of works.
 - All works to be carried out in accordance with current statutory Health and Safety Regulations.
 - This drawing is to be read in conjunction with all relevant consultants' and / or specialists' drawings / documents and any discrepancies or variations are to be notified to the architect before affected work commences.

REV.	AMENDMENTS	DATE
P01	Entrance gates into the site moved. Vehicle tracking added	01/07/26
P02	Bungalow footprint amended.	04/08/26
P03	Vehicular access amended. New gate repositioned.	16/09/26
P04	Vehicular access amended. Sedgewell gates repositioned. Red line amended.	05/10/26

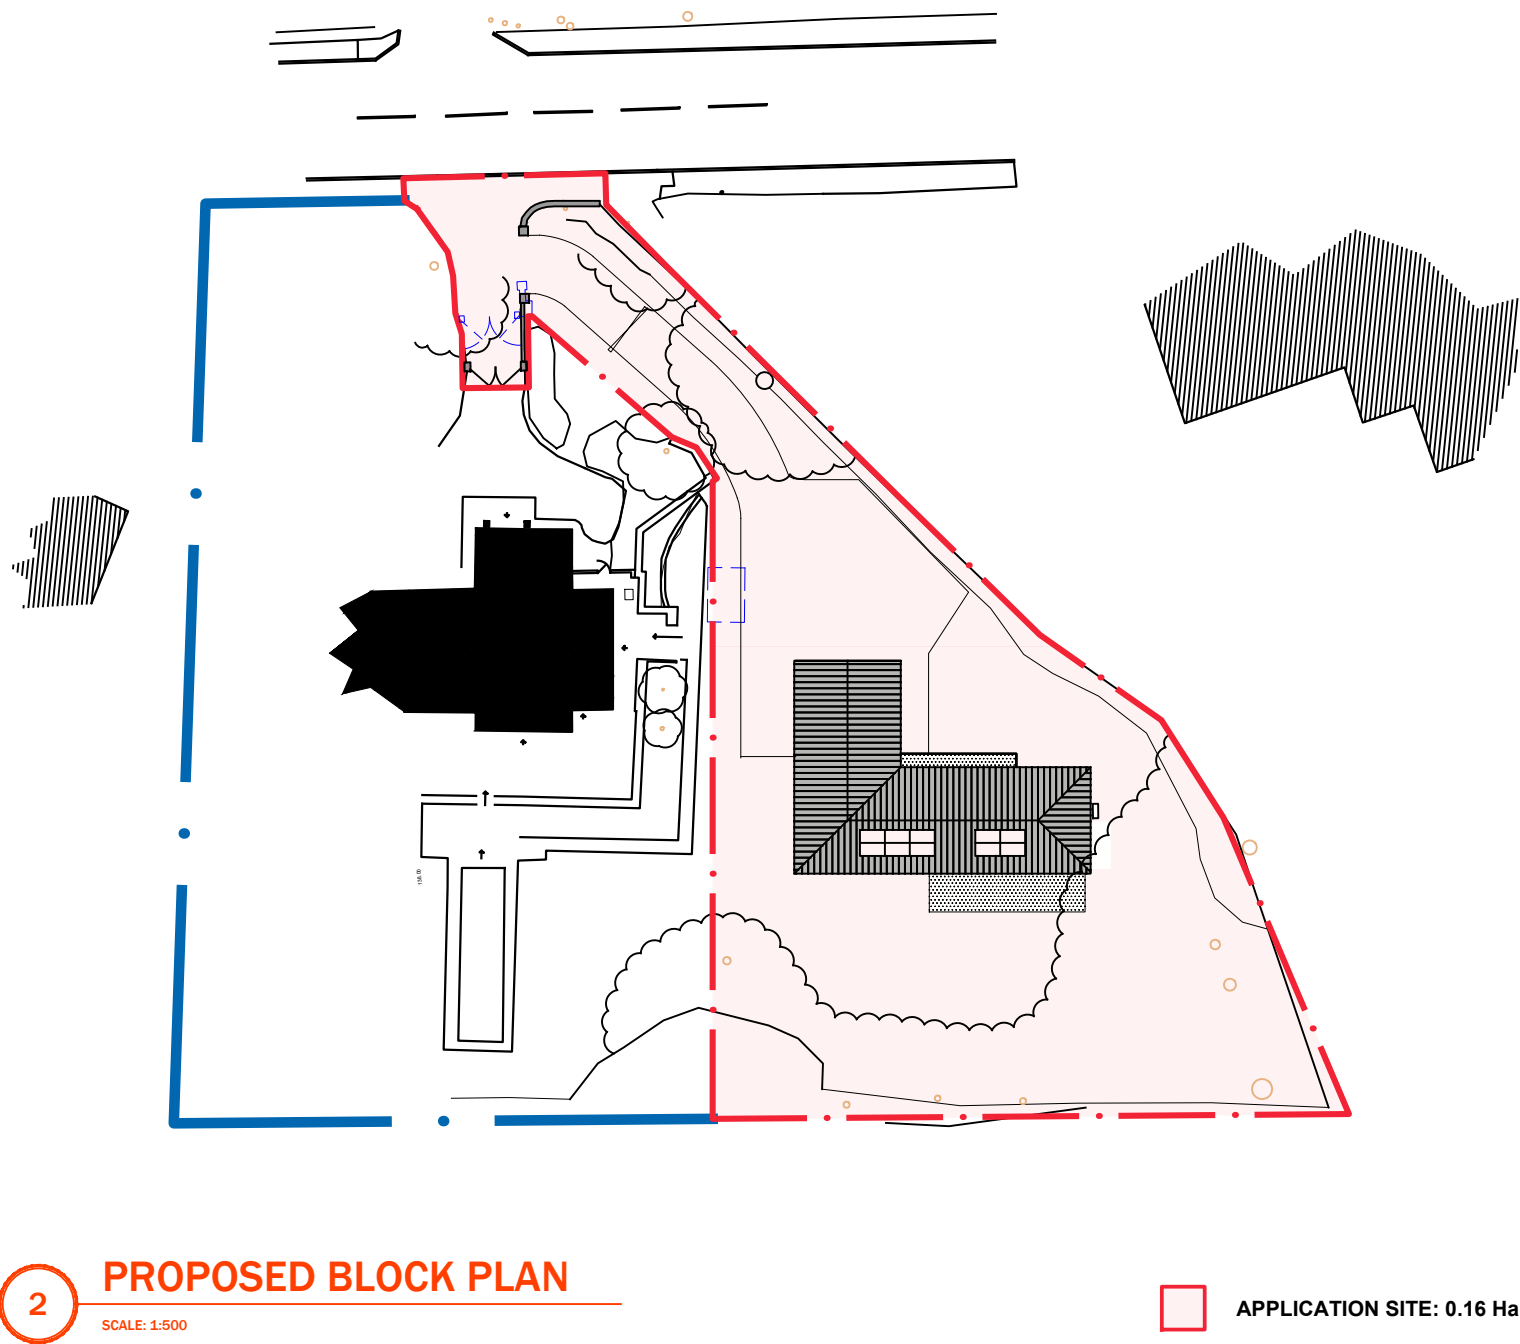

Project	NEW DWELLING: LAND ADJACENT TO 'SEDGEWELL', 120 BRANDLES HOLME ROAD, GREENMOUNT, BURY, BL9 4DZ
Drawing	SITE PLAN & PROPOSED BLOCK PLAN
Client	MR. J. CUTHBERTSON
Dwn. By	EQ
Scale	1:1250 & 1:500 @A1
Drg. No.	26.688.09
Drg. Size	A1
Date	28/05/26

JOHN HOLT ARCHITECTS LTD.