


- This drawing is copyright. No unauthorised copying or drawing without the express permission of the architect.
- Do not scale from prints. Use figure dimensions only.
- Contractors to check all dimensions on site prior to commencement of works.
- All works to be carried out in accordance with current statutory Health and Safety Regulations.
- This drawing is to be read in conjunction with all relevant consultants' and / or specialists' drawings / documents and any discrepancies or variations are to be notified to the architect before affected work commences.

REV.	AMENDMENTS	DATE
A	Floor Plans Altered	06/20
B	Gable elevation altered and additional parking added	25/08/20
C	Footpath added bin and store repositioned	21/09/20
D	Vegetation noted added	20/05/21
E	Vegetation notes updated	24/06/21
F	Floor Plans Updated	05/08/21

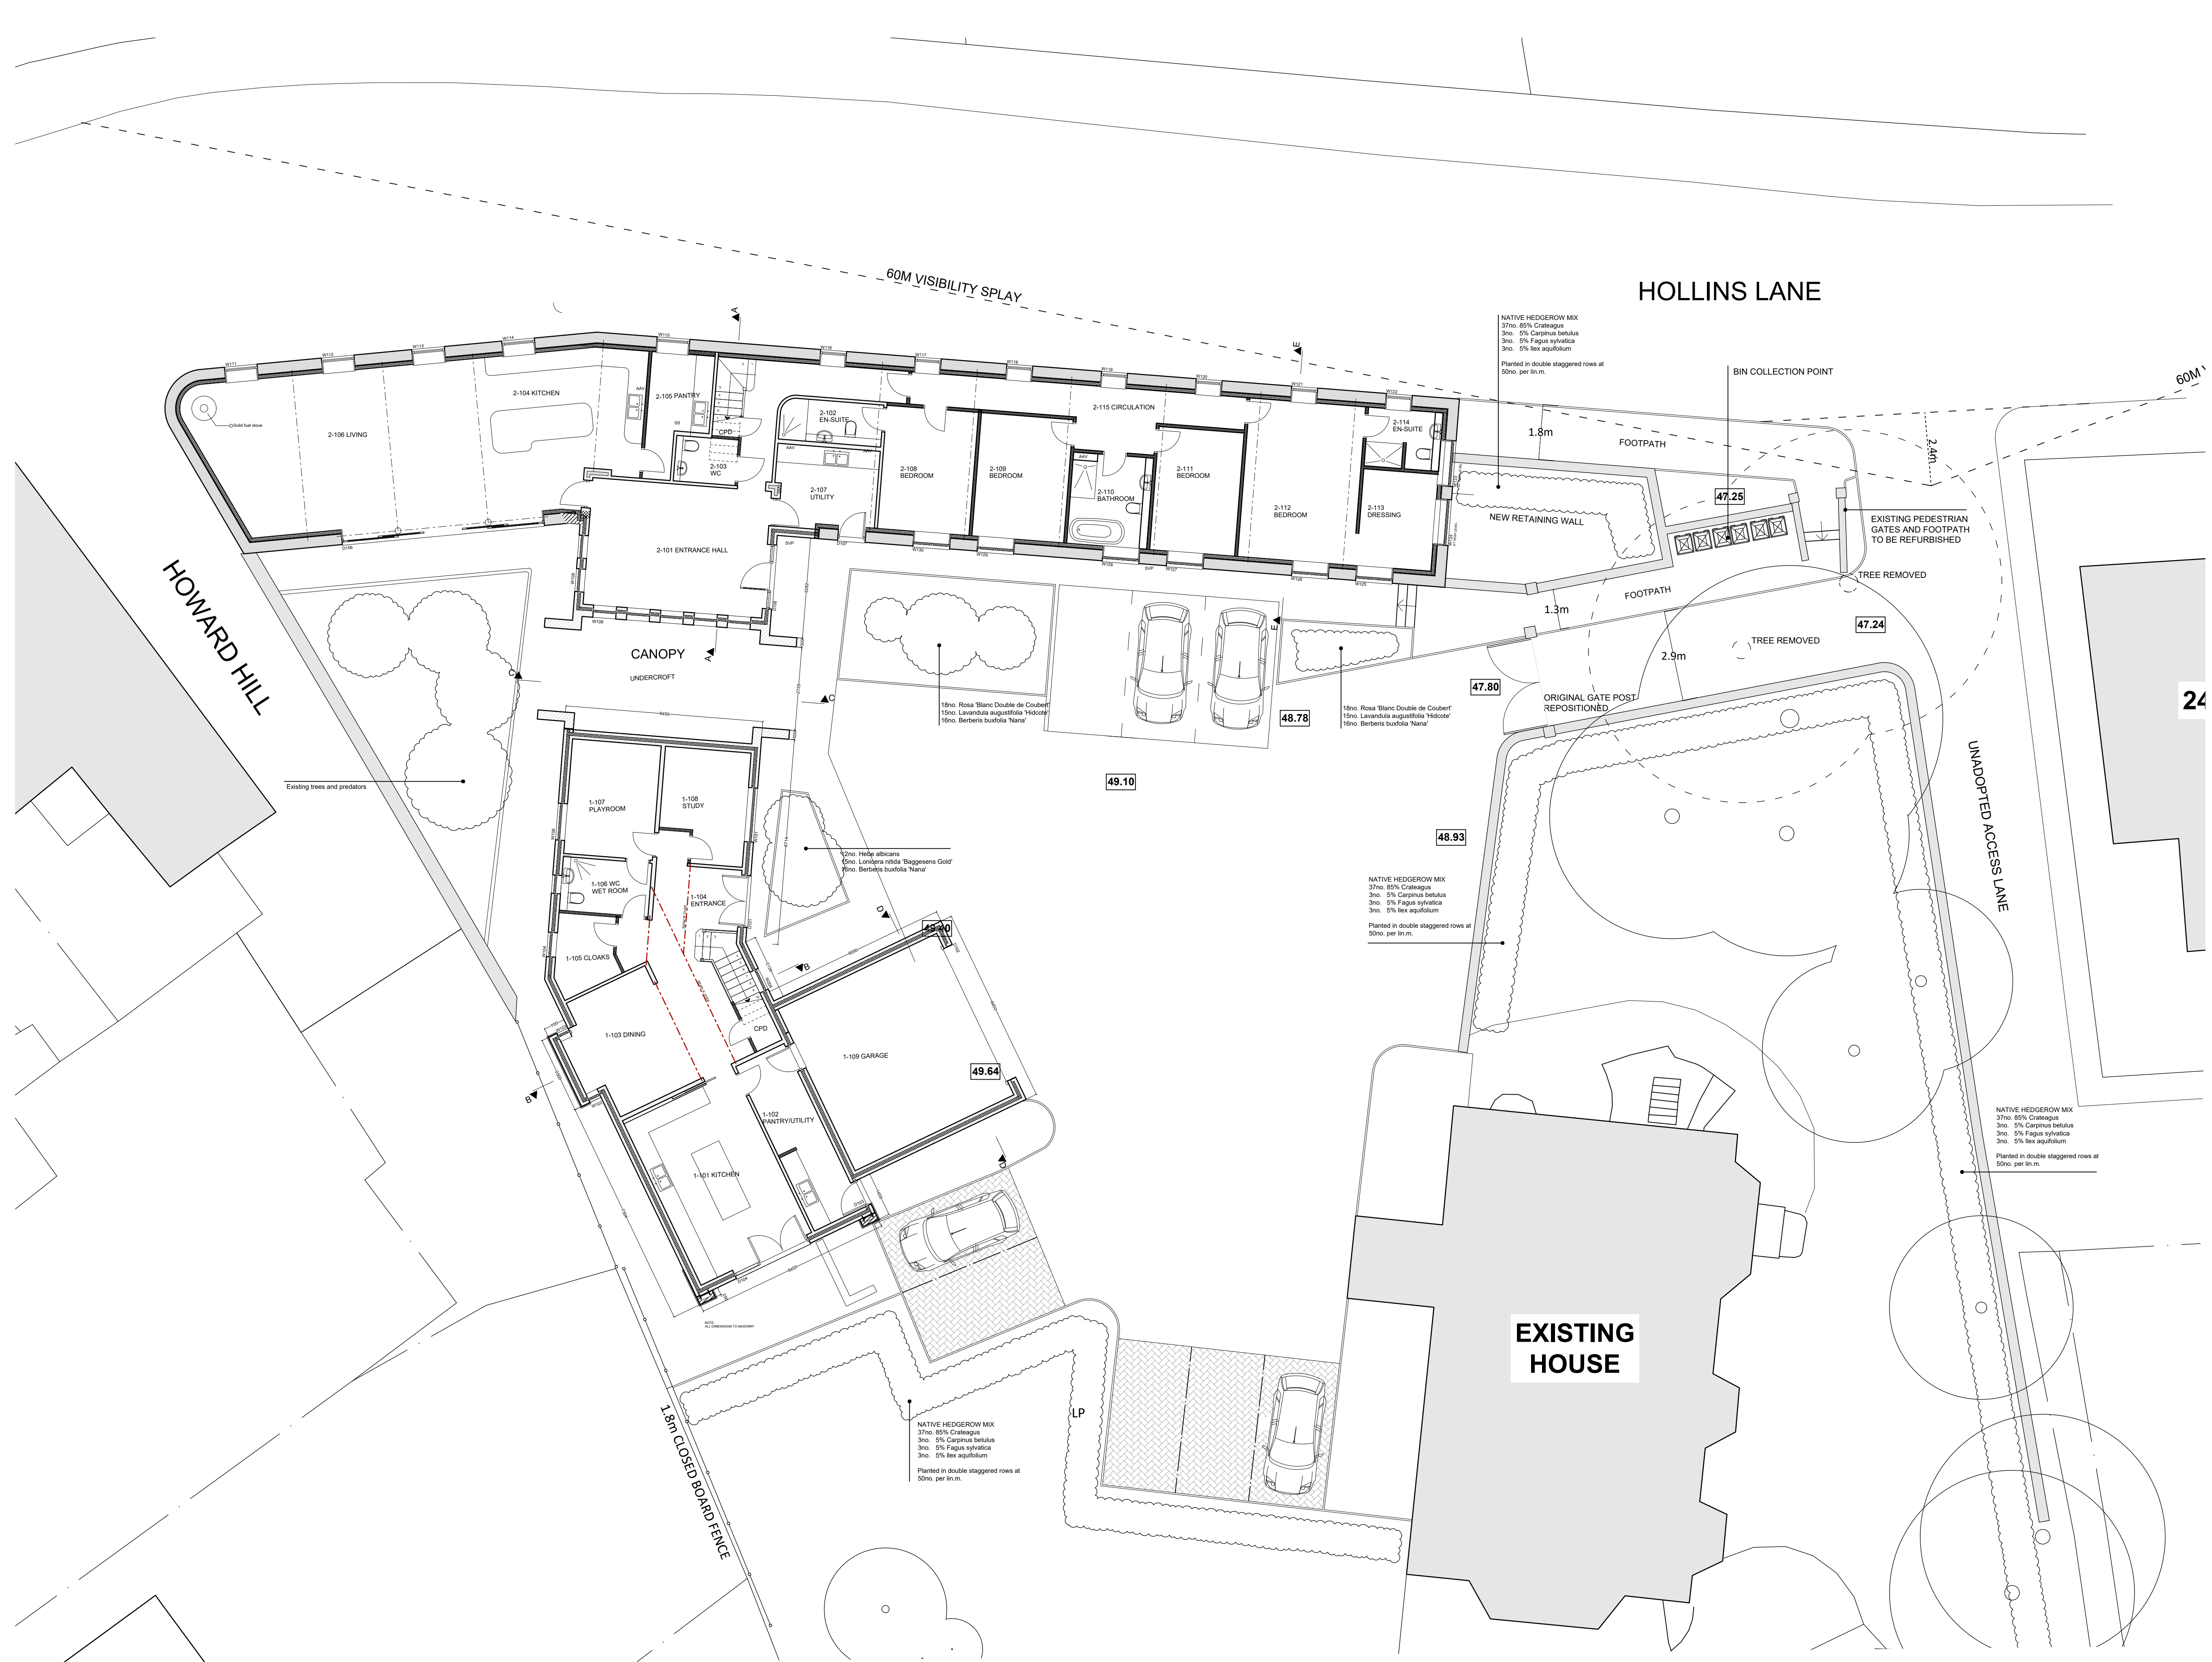

Project	2no. PROPOSED NEW DWELLINGS: HOLLINS HOUSE FARM
Drawing	PROPOSED SITE PLAN
Client	Mr. W. NIELD
Dwn. By	RH
Scale	1:100
Drg. No.	17/492.05F GROUND FLOOR/SITE PLAN
Drg. Size	A1
Date	05/2020

JOHN HOLT ARCHITECTS LTD.

3 MANCHESTER ROAD BURY LANCASHIRE BL9 0DR
TELEPHONE 0161 764 8314 E-MAIL mail@holtarchitects.co.uk

DO NOT SCALE DRAWING

PROPOSED SITE with GROUND FLOOR LAYOUT

1:100

